


Do not scale from this drawing. All dimensions to be checked on site prior to manufacture and construction. This drawing is the property of Harrison Ince Holdings Limited and should not be reproduced without permission. All discrepancies to be brought to the attention of the architect immediately. This drawing is to be read in conjunction with the specification / bill of quantities and related drawings.

REVISIONS

- FIRST ISSUE
A REVISED

13.03.2025 LEB
09.04.2025 MSM

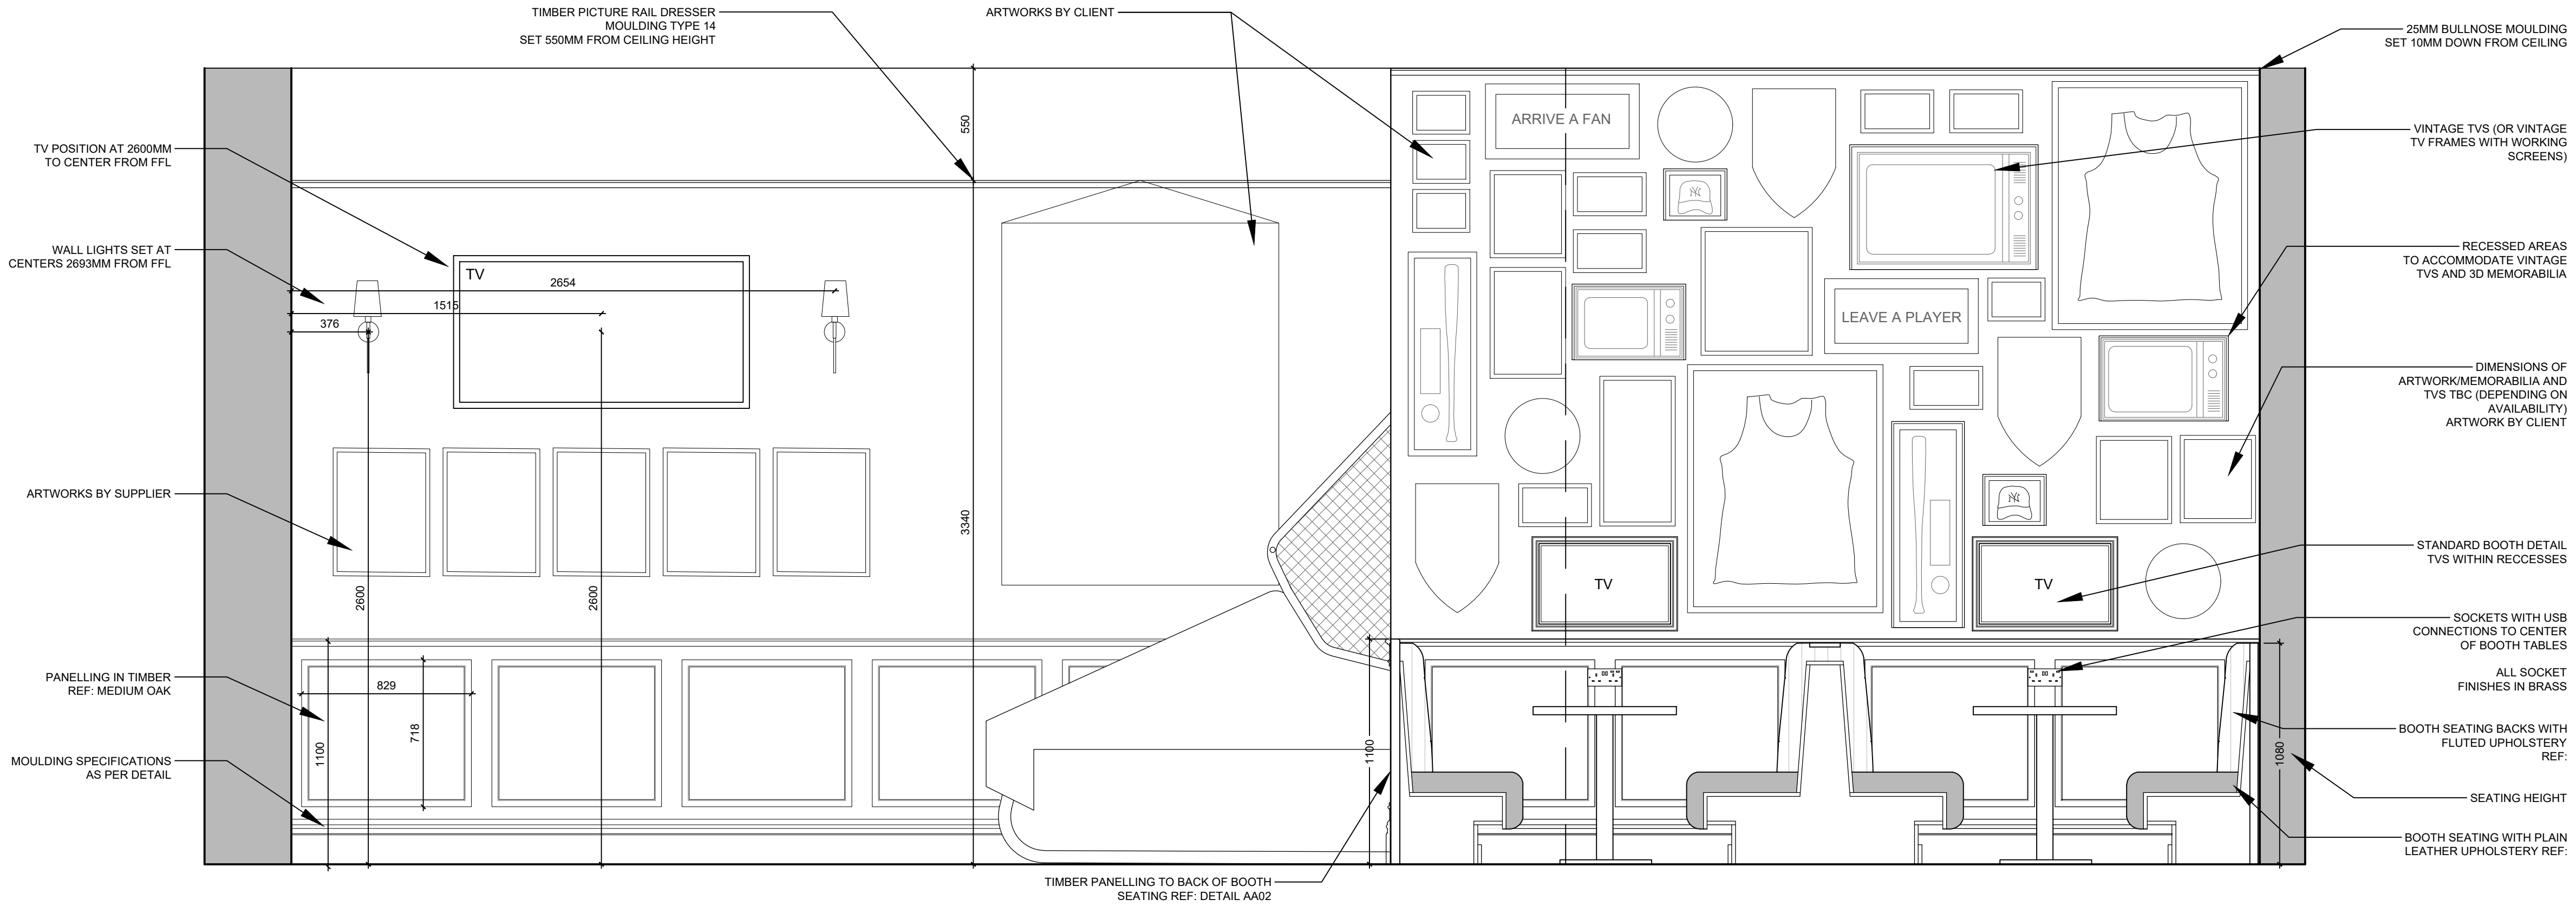


PROPOSED SECTION AA : ROCCO'S MEMORABILIA WALL, BOOTHS, PANELLING

1:20

FINISHES KEY	
NAME	IMAGE
BOOTHS BACK HARDWOOD PANEL IN DARK OAK STAIN	
BOOTHS SEAT FABRIC CREST LEATHER VALE KALE	
USB SOCKETS BRASS FINISH	
PANELLING, DADO RAIL AND SKIRTING STAINED DARK OAK	
BOOTHS BASE AND CAPPING STAINED DARK OAK	


NOTE: ALL FABRICS TO MEET THE BRITISH FR STANDARDS FOR CONTRACT UPHOLSTERY, CRIB 5. PLEASE NOTE THAT SOME FABRICS NEED EXTRA FR TREATMENT TO MEET THE REQUIRED STANDARDS.

FINISHES

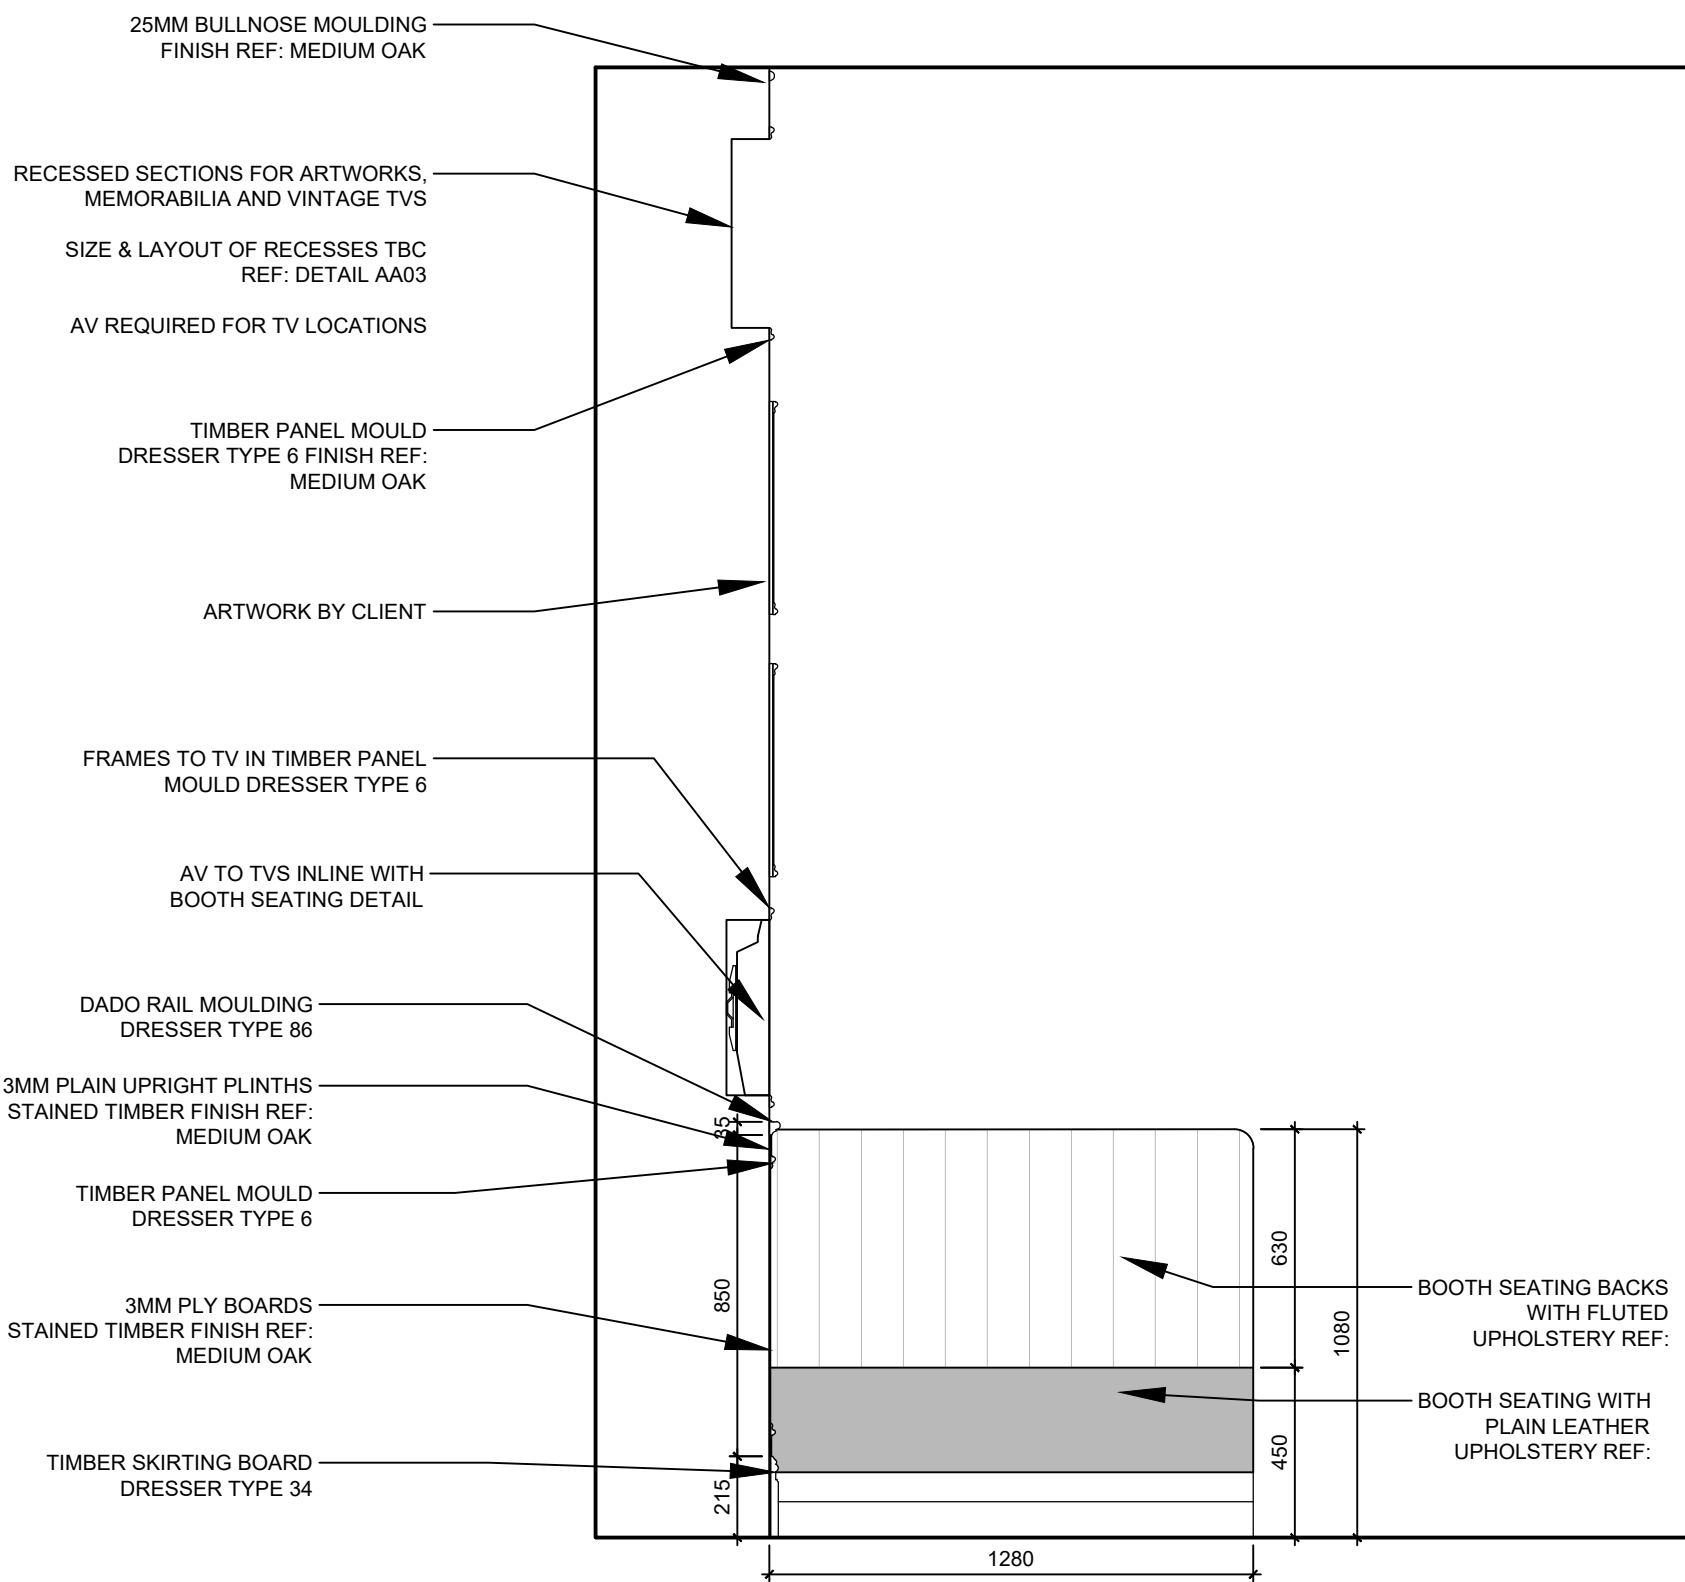


PROPOSED SECTION

1:20

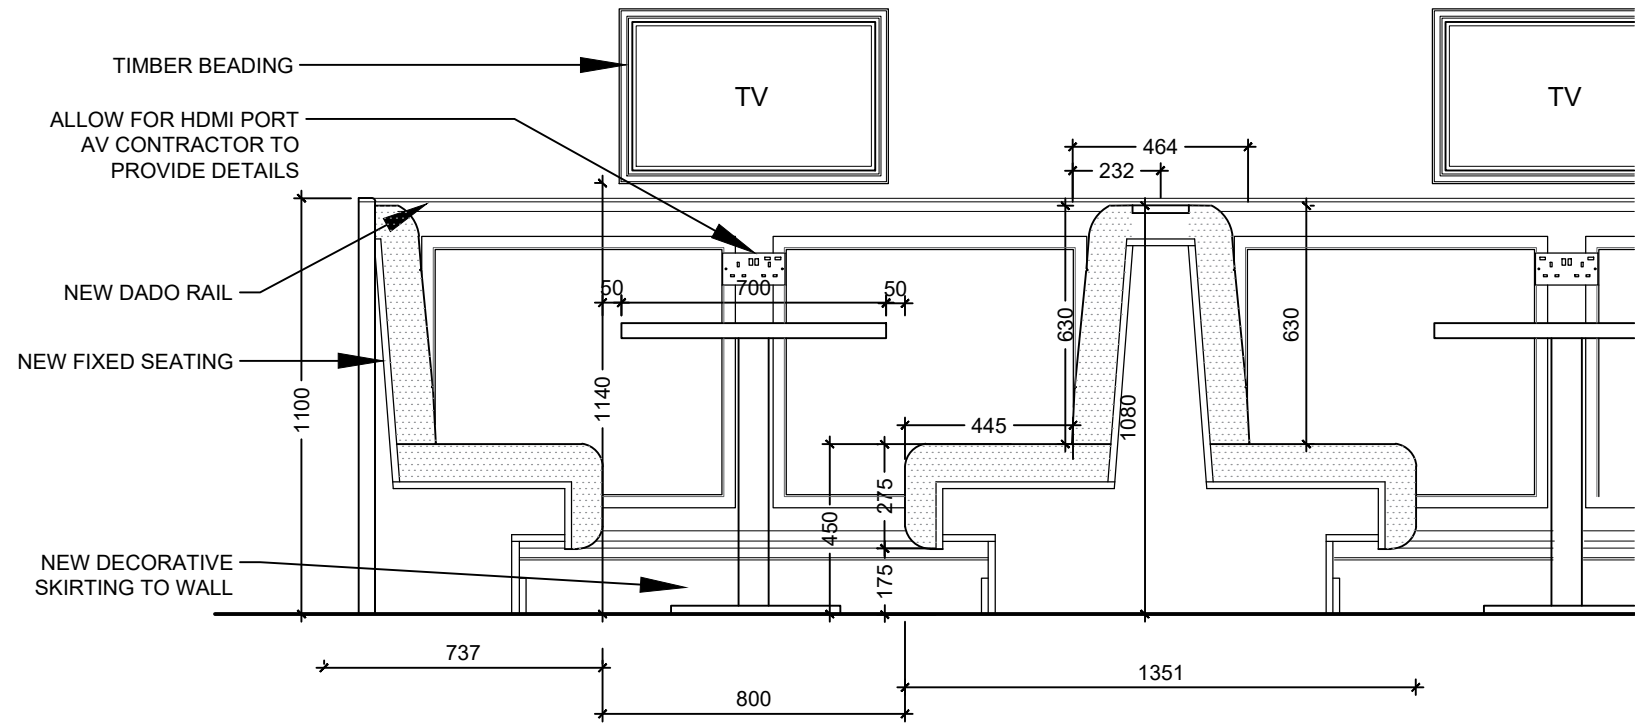


D - AA01 : STANDARD BOOTH

1:20

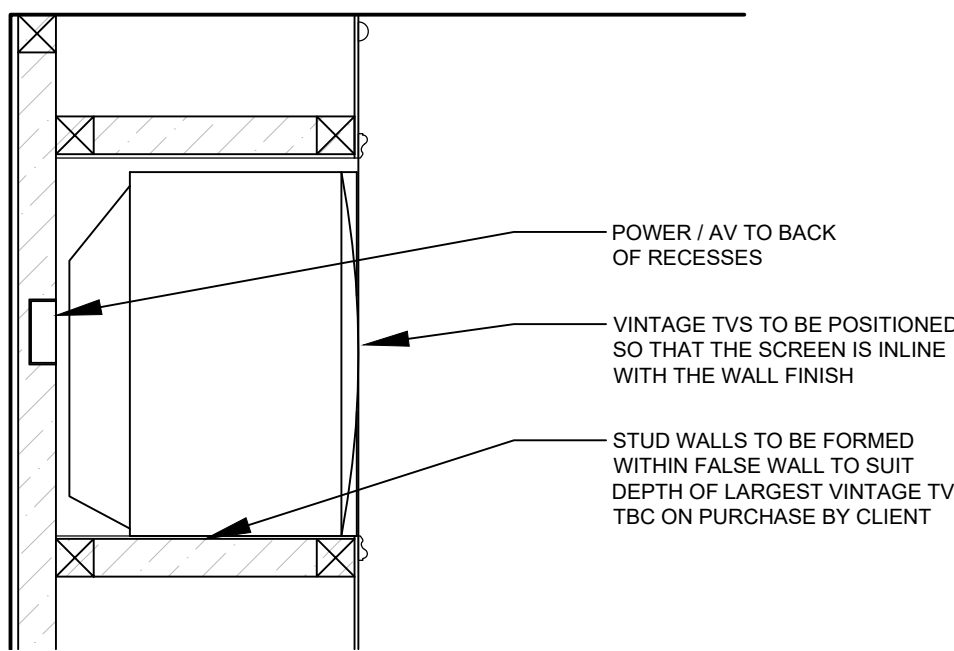

D - AA03 : MEMORABILIA WALL RECESS

1:10

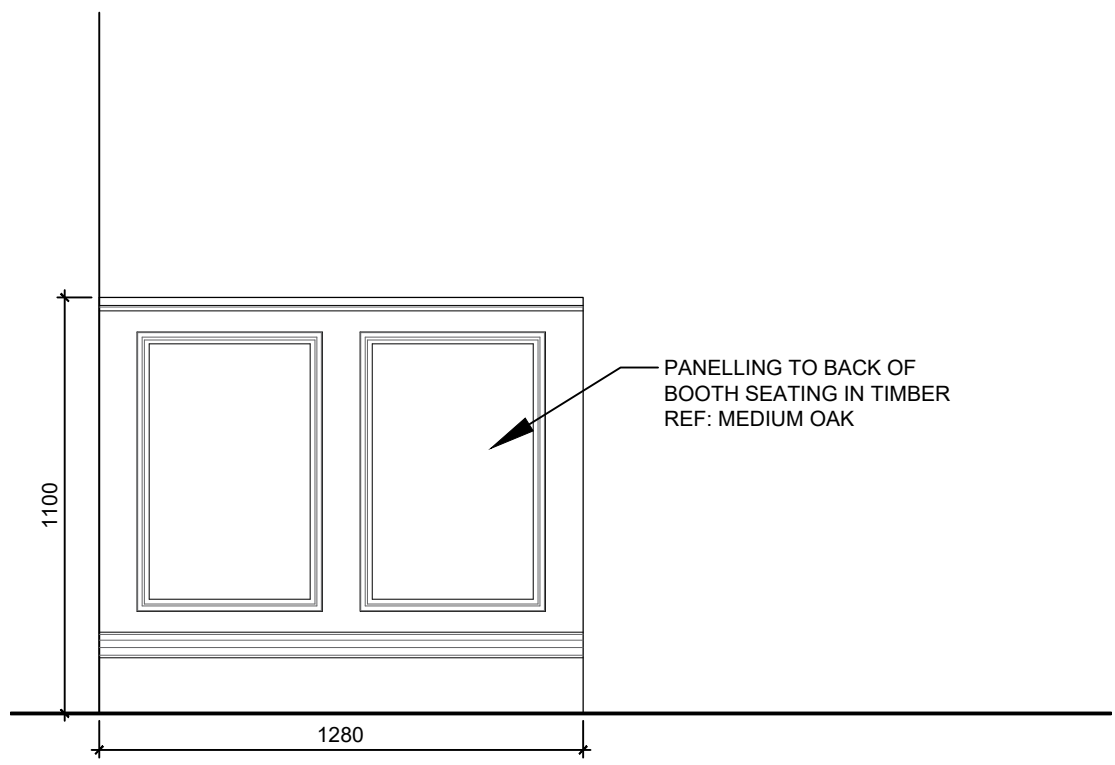

D - AA02 : BOOTH PANELLING

1:20

@1:20 scale



HARRISON INCE

ARCHITECTS INTERIOR DESIGNERS


PINS SOCIAL CLUB

SUNLIGHT HOUSE
LITTLE QUAY ST, MANCHESTER M3 3HP


PROPOSED SECTION AA
ROCCO'S

DATE	FEB 2025	SCALE	1:20 @ A1
JOB NO.	PINS	DWG. NO.	AV200 A
DRAWN	CAD/MSM-LEB	CHECKED	


SECOND FLOOR
EASTGATE
2 CASTLE STREET
MANCHESTER
M3 4LZ
TEL: 0161 236 3650
EMAIL: enquiries@harrison-ince.co.uk

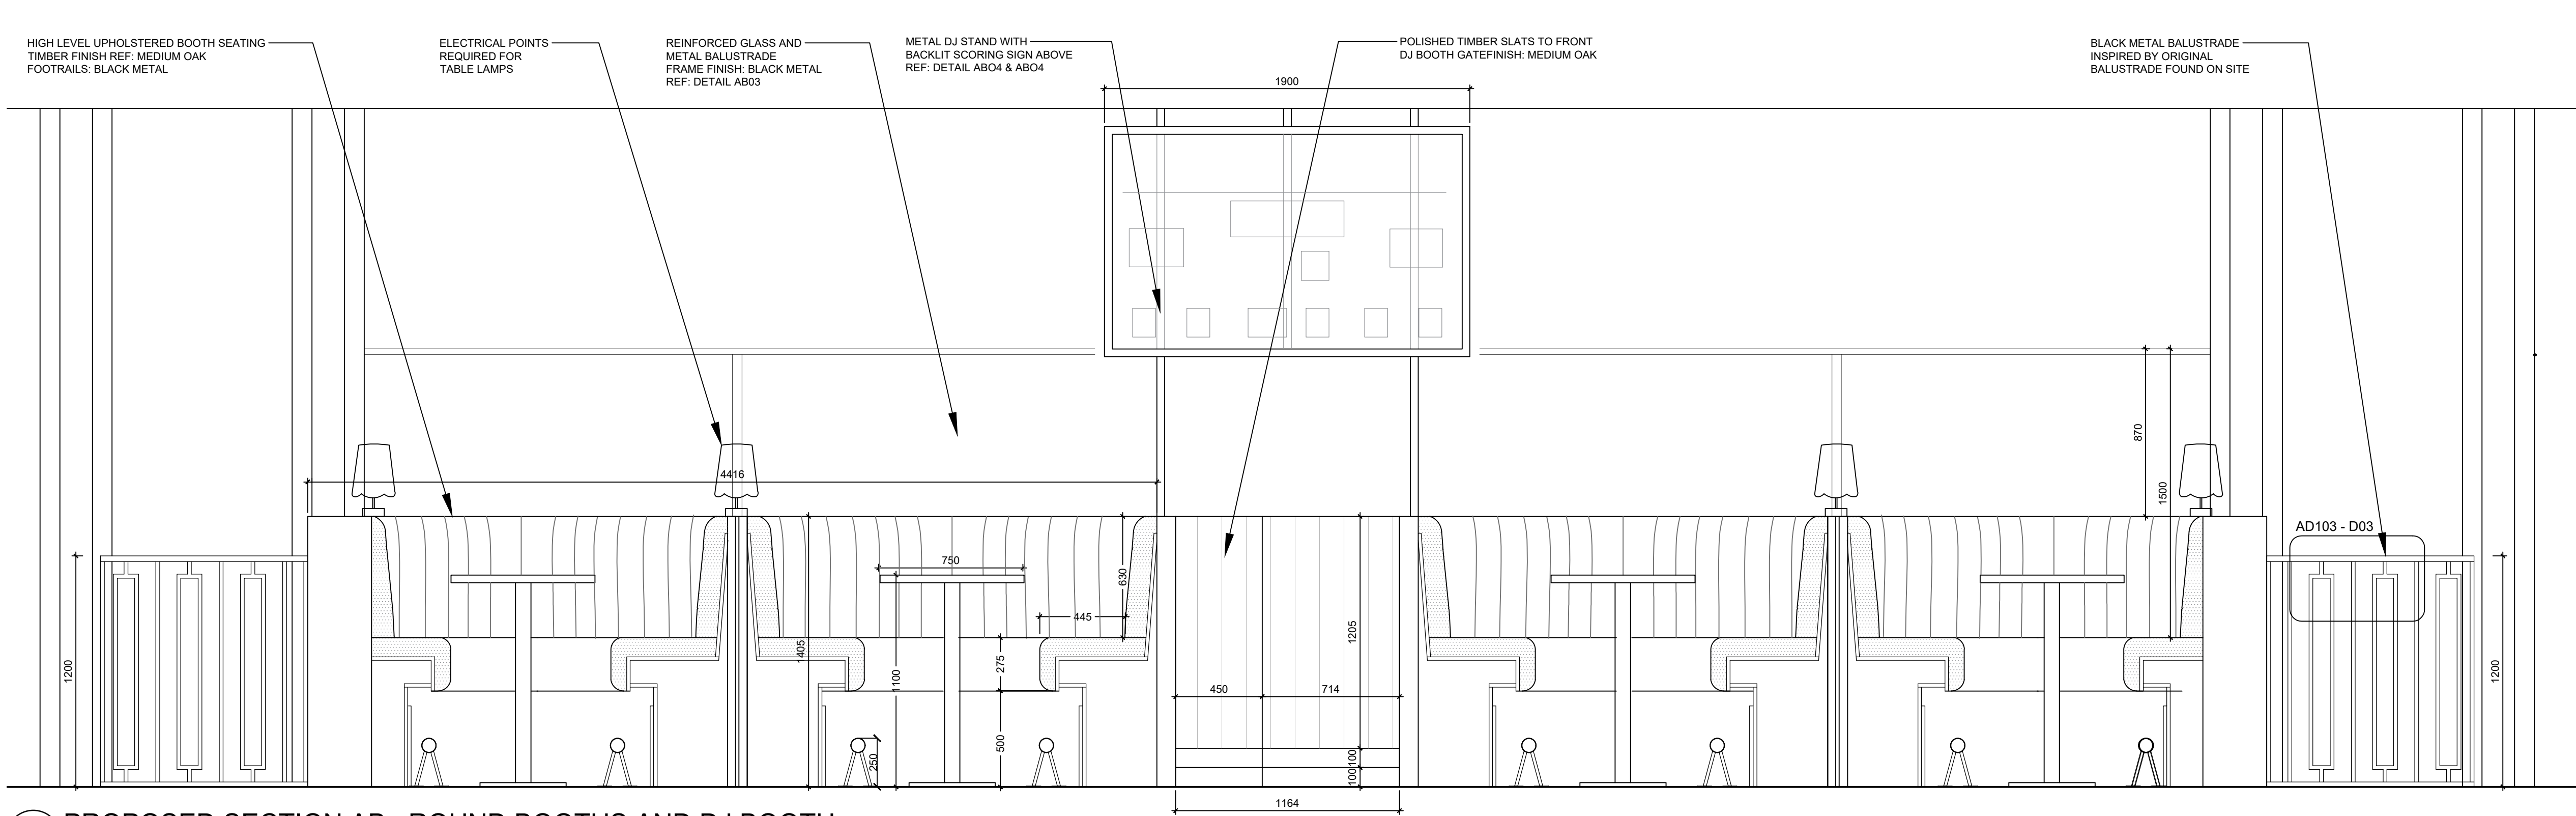

PROPOSED SECTION AB : ROUND BOOTHS AND DJ BOOTH
1:20

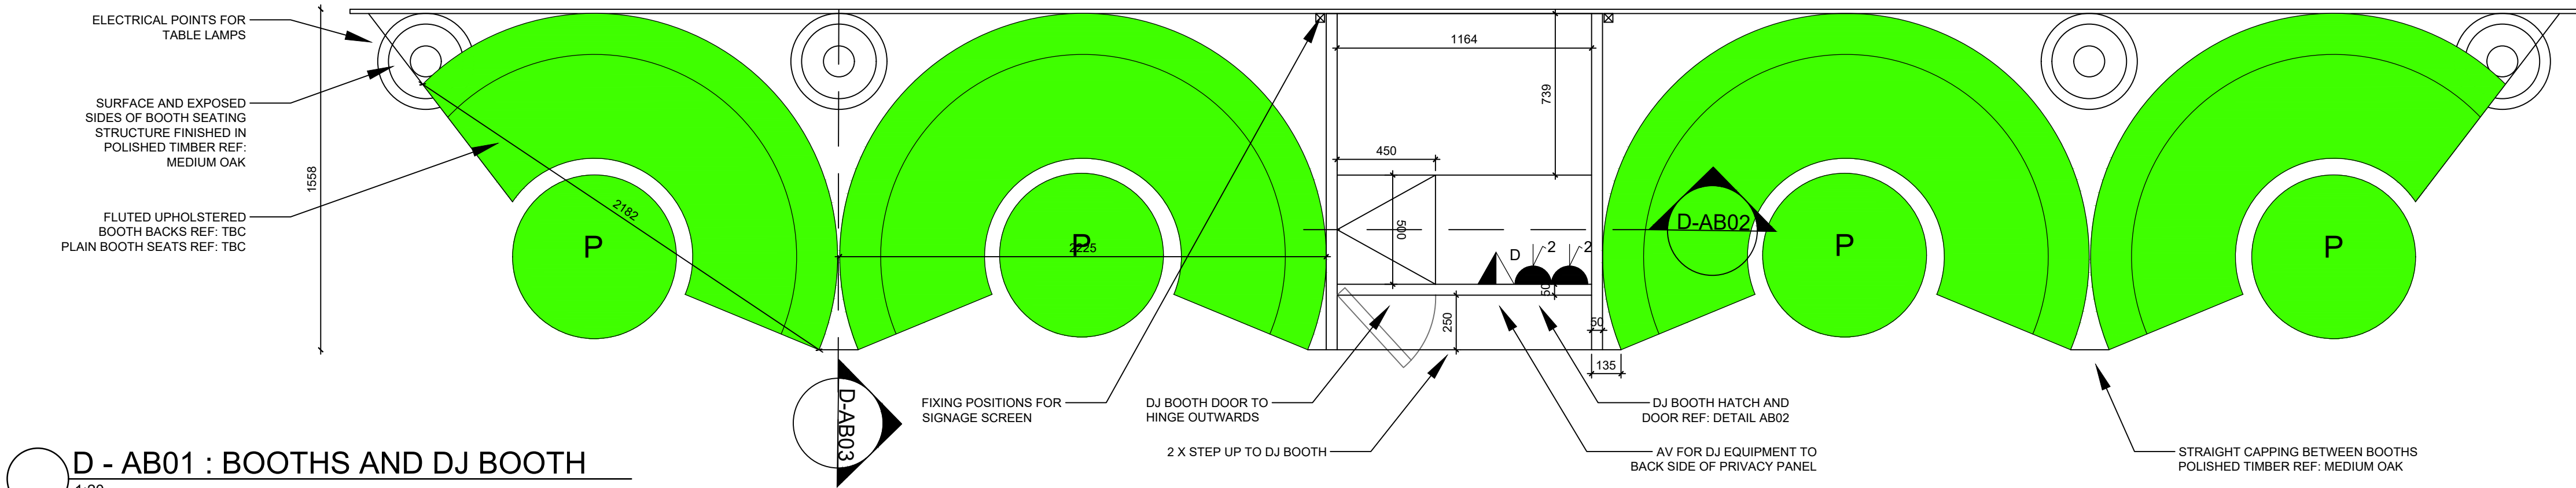


D - AB01 : BOOTHS AND DJ BOOTH
1:20

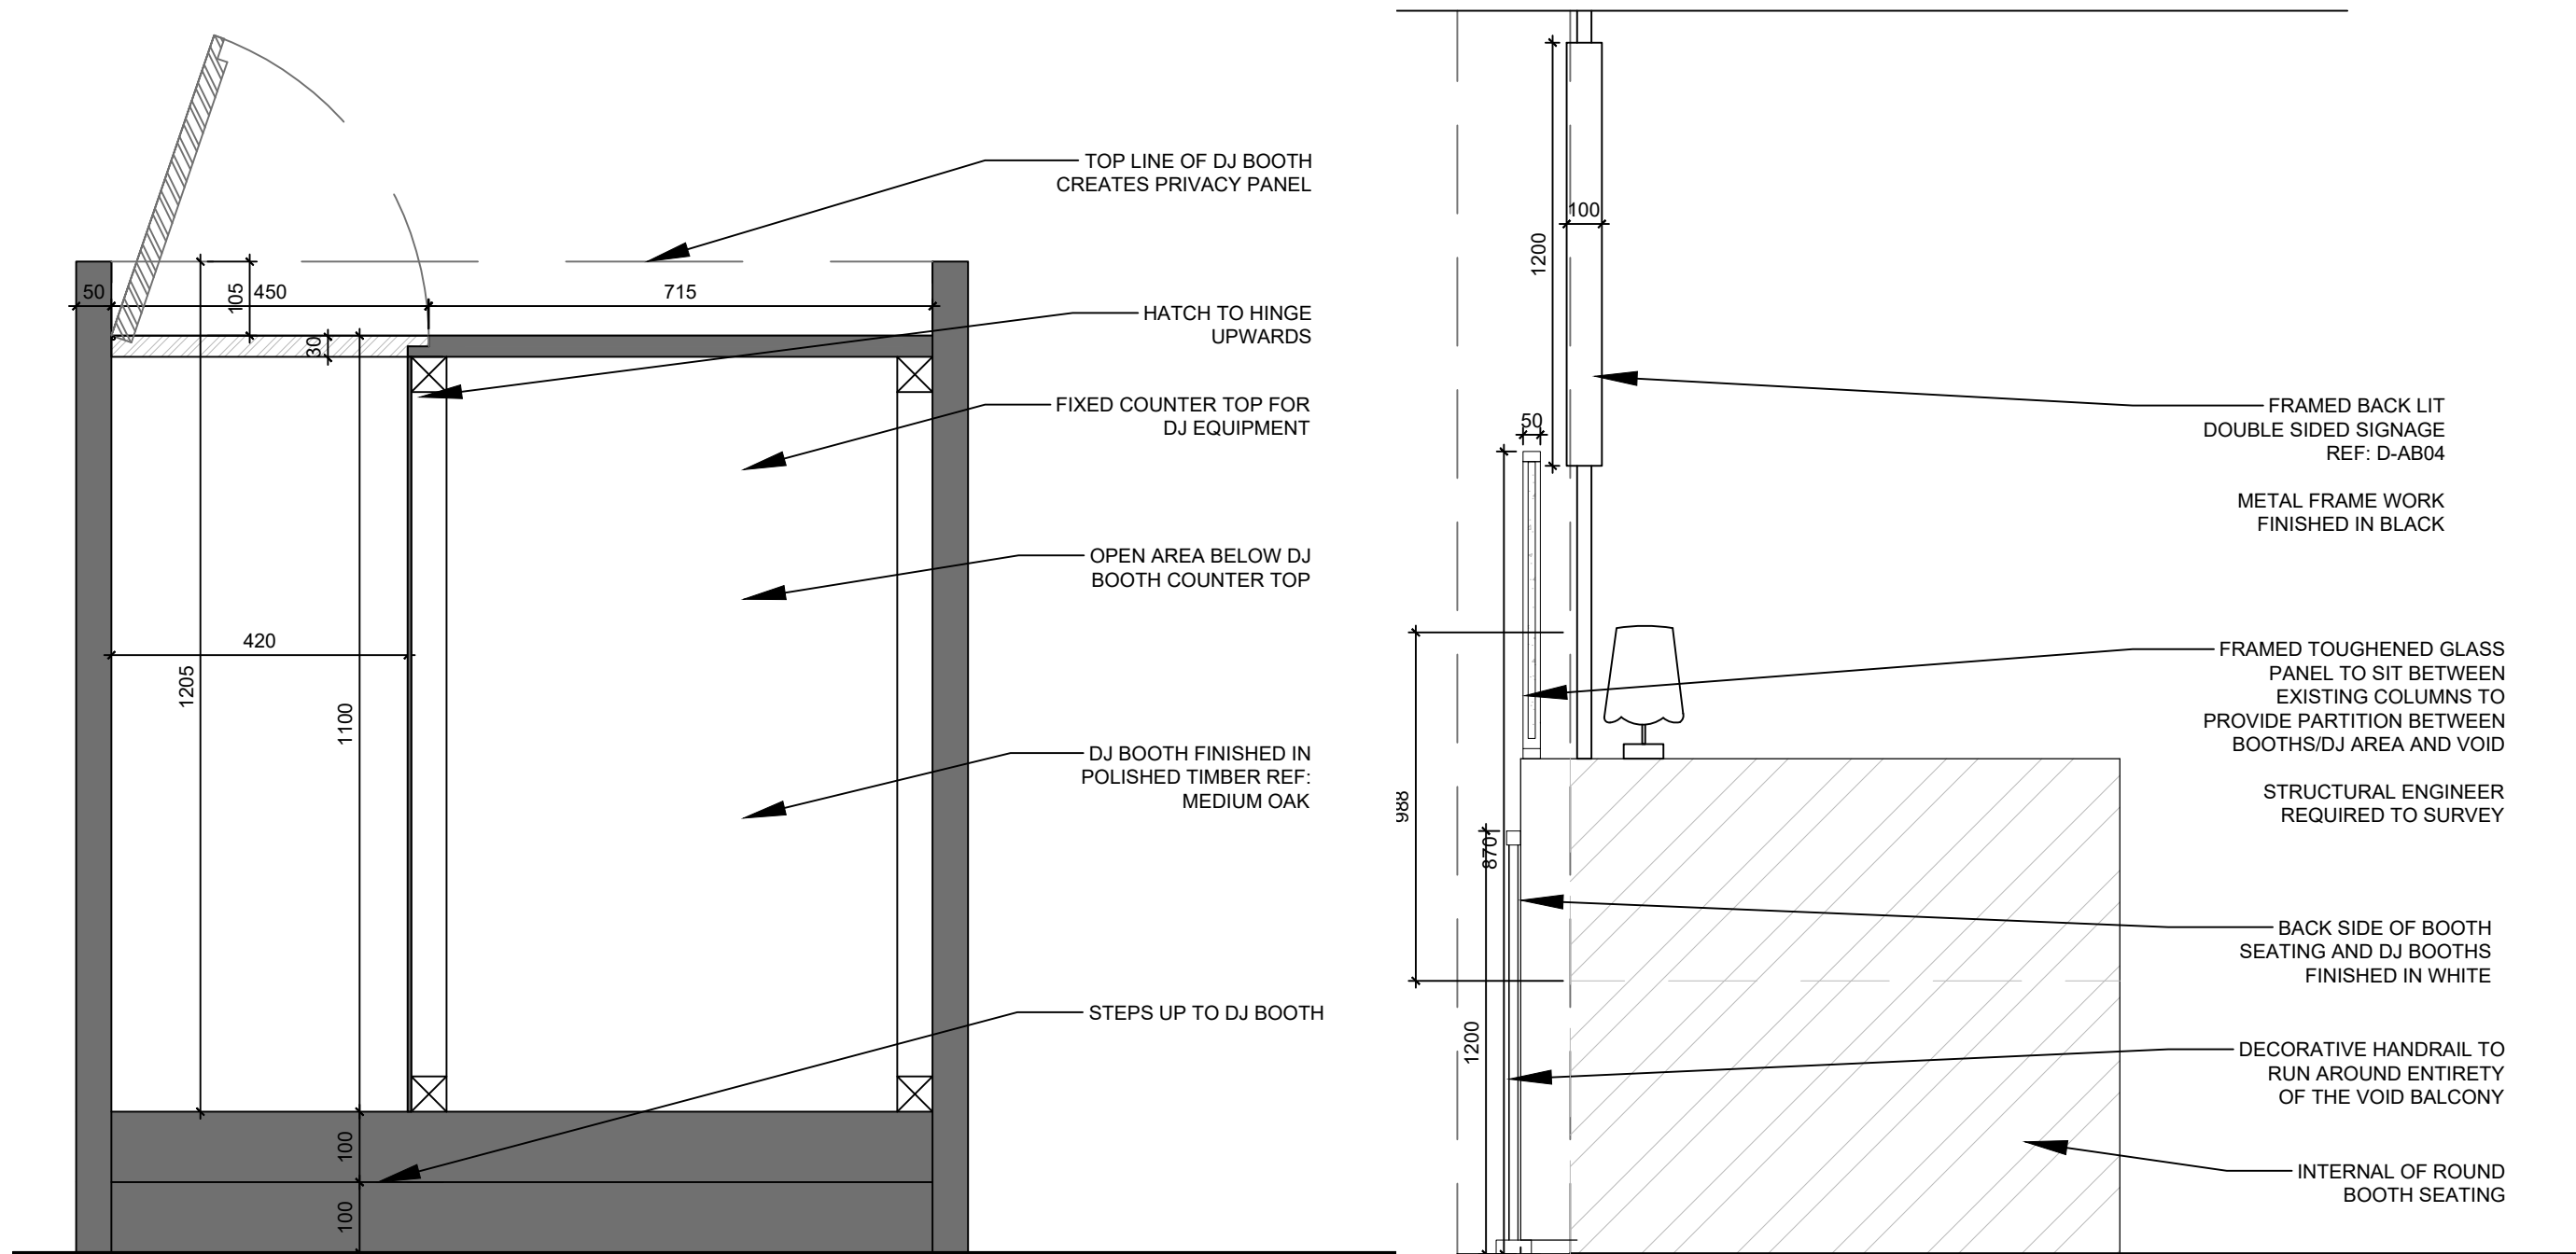

D - AB02 : DJ BOOTH
1:10


D - AB03 : BALUSTRADE AND SIGNAGE
1:20

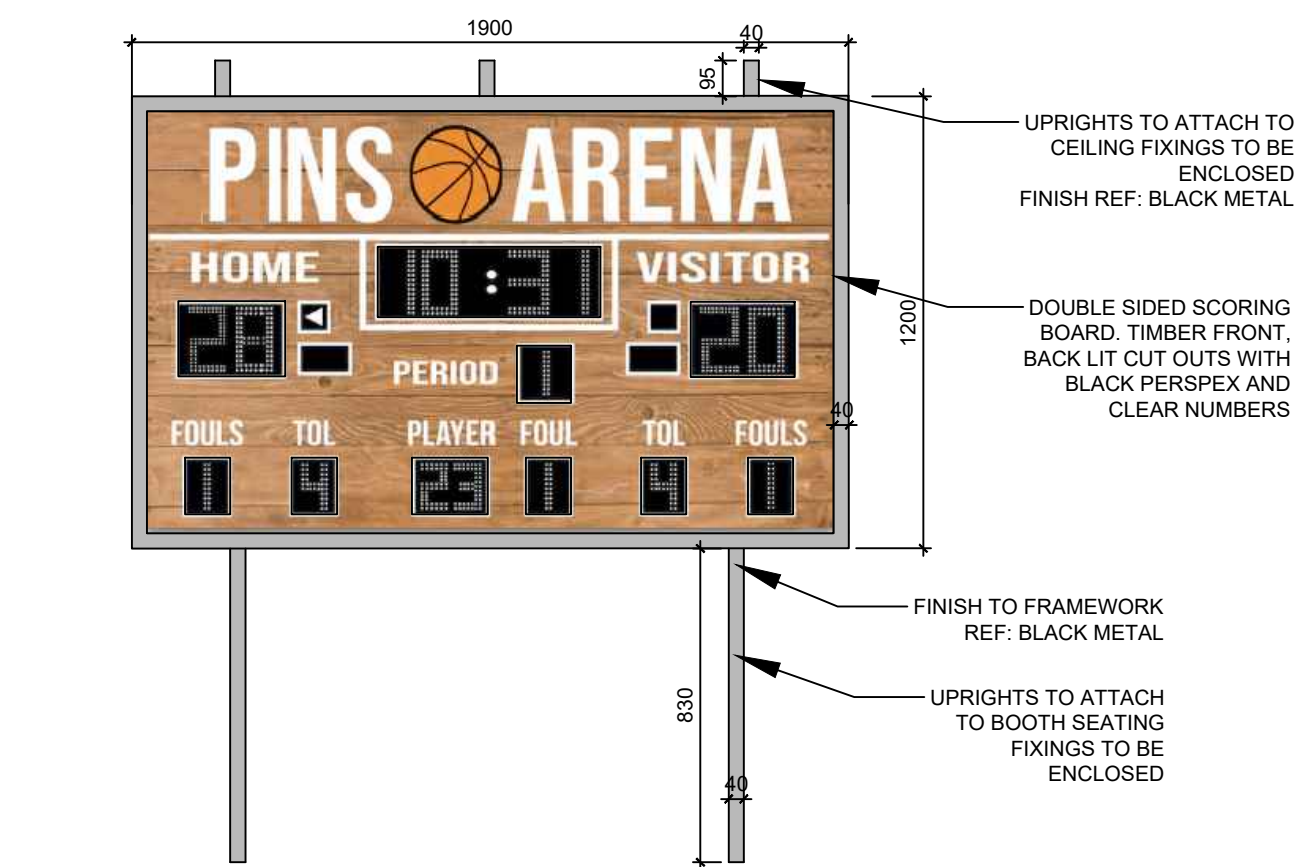

D - AB04 : BACK LIT SIGNAGE
1:20

Do not scale from this drawing. All dimensions to be checked on site prior to manufacture and construction. This drawing is the property of Harrison Ince Holdings Limited and should not be reproduced without permission. All discrepancies to be brought to the attention of the architect immediately. This drawing is to be read in conjunction with the specification / bill of quantities and related drawings.

REVISIONS				
-	FIRST ISSUE	20.03.2025	LEB	
A	REVISED SCORING BOARD	09.04.2025	MSM	
B	CLIENT ISSUE	22.04.25	GW	

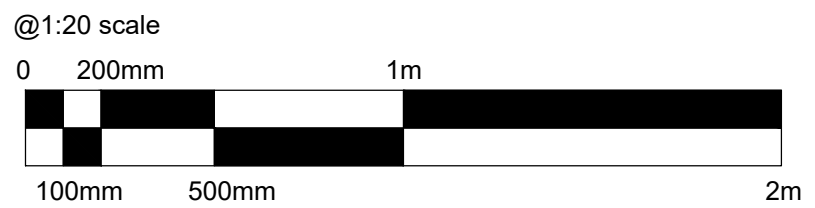

HARRISON INCE

ARCHITECTS INTERIOR DESIGNERS

PINS SOCIAL CLUB

SUNLIGHT HOUSE
LITTLE QUAY ST, MANCHESTER M3 3HP


PROPOSED SECTION AA
ROUND BOOTHS AND DJ BOOTH

DATE FEB 2025 SCALE 1:20 @ A1

JOB NO. PINS DWG. NO. AV201 B

DRAWN CAD/MSM-LEB CHECKED

SECOND FLOOR
EASTGATE
2 CASTLE STREET
MANCHESTER
M3 4LZ
TEL: 0161 236 3650
EMAIL: enquiries@harrison-ince.co.uk

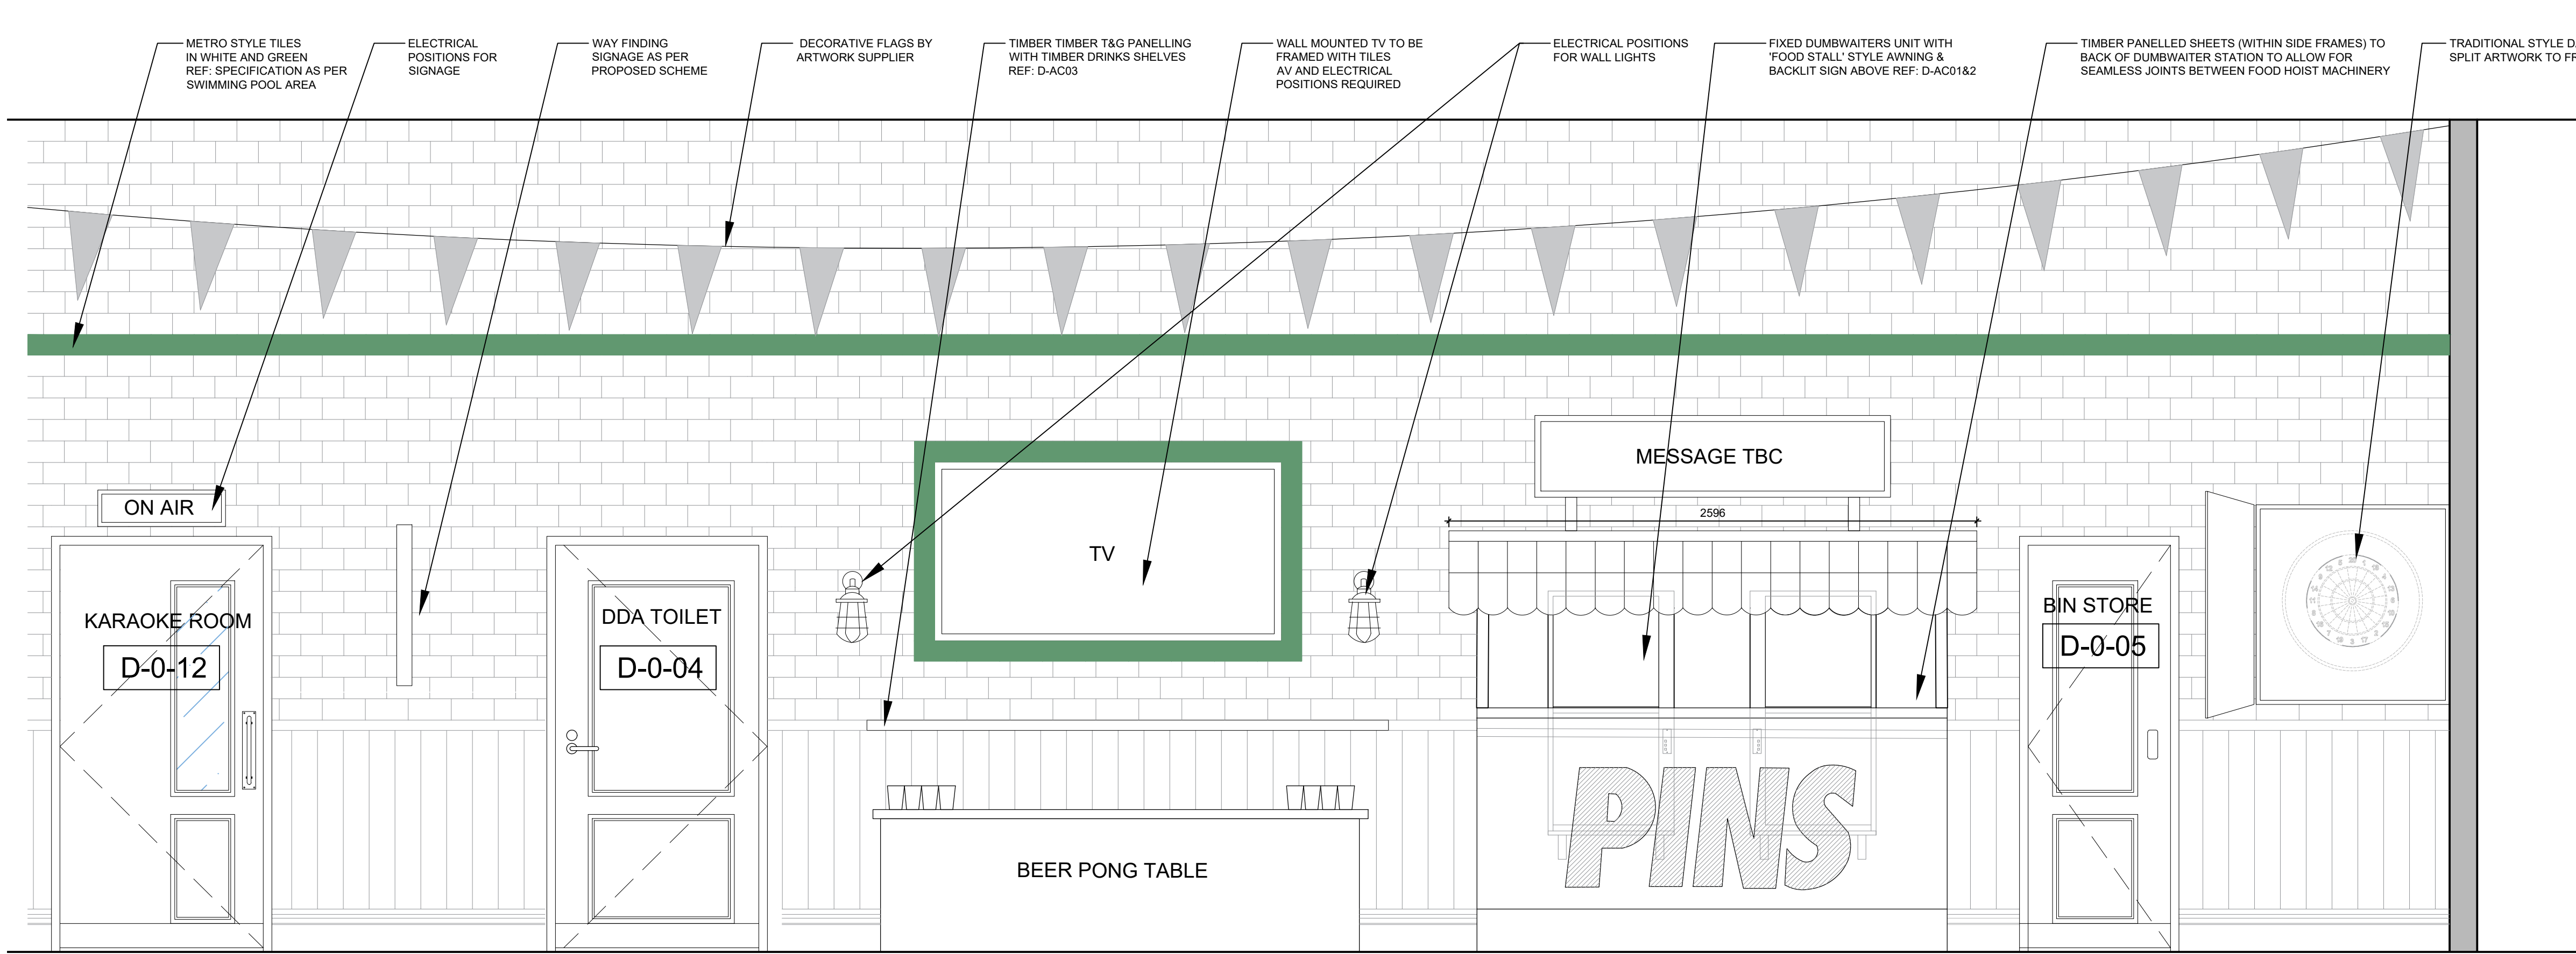

Do not scale from this drawing. All dimensions to be checked on site prior to manufacture and construction. This drawing is the property of Harrison Ince Holdings Limited and should not be reproduced without permission. All discrepancies to be brought to the attention of the architect immediately. This drawing is to be read in conjunction with the specification / bill of quantities and related drawings.


REVISIONS

-	FIRST ISSUE	28.02.2025	MSM
A	REVISED AFTER FEEDBACK	31.03.2025	MSM
B	FOR PLANNING	02.04.2025	LEB
C	CLIENT ISSUE	23.04.25	GW


PROPOSED ELEVATION AC - DUMBWAITERS WALL
1:20




AWNING FRAME FIXING STYLE

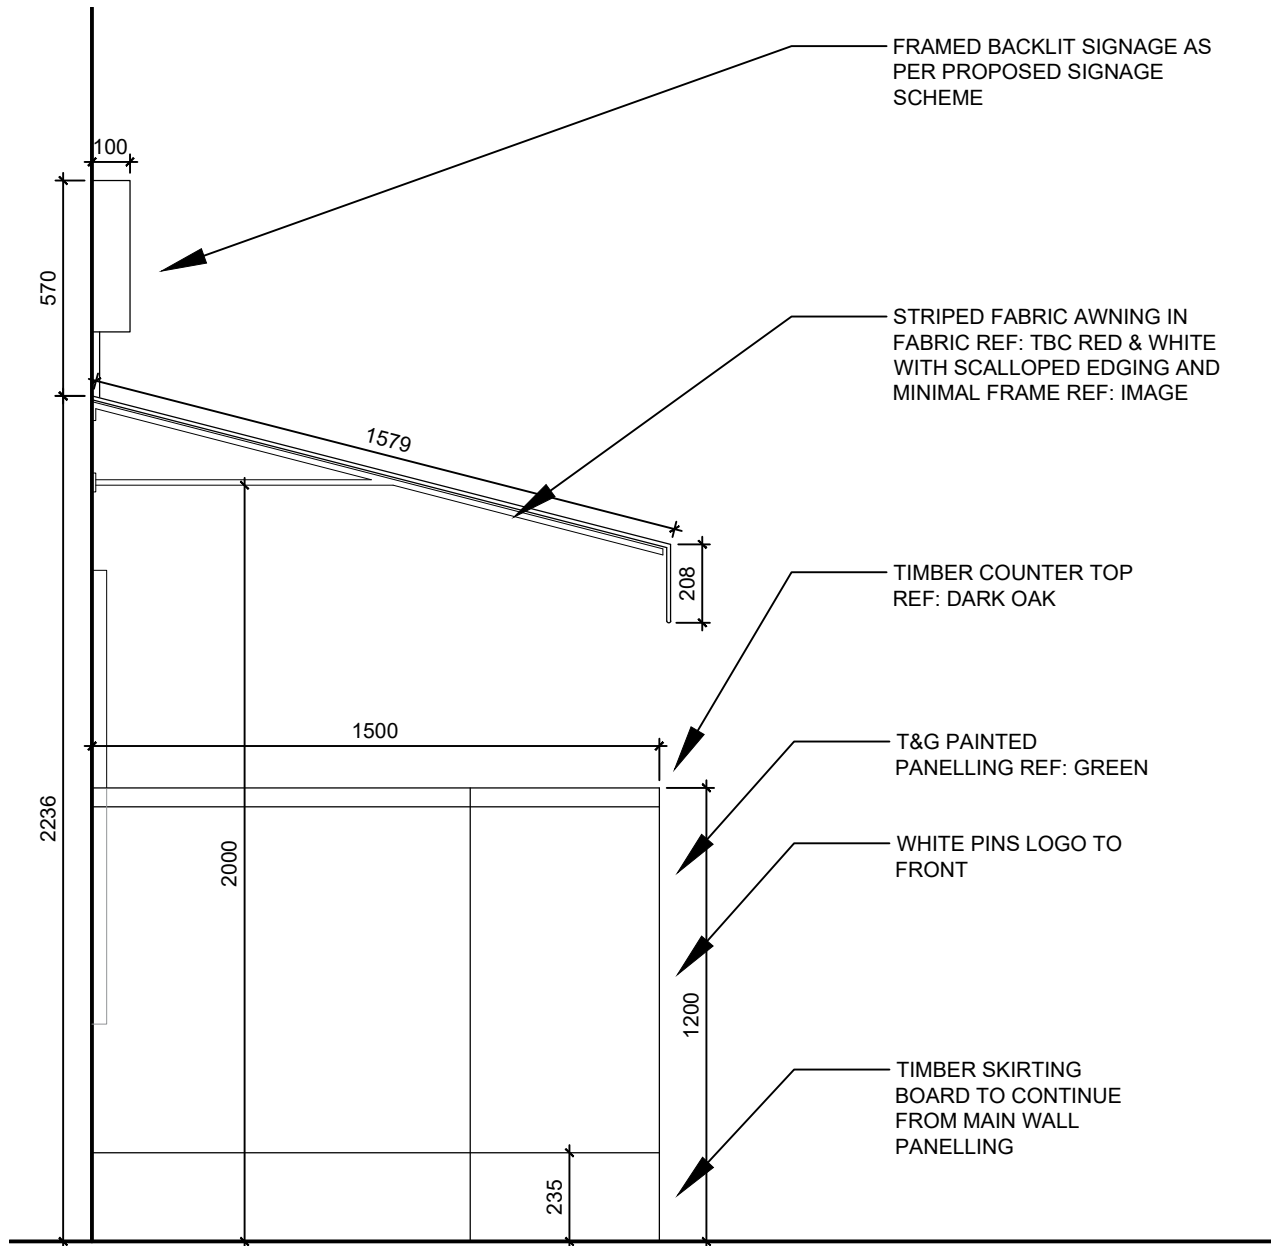

D-AC01 : DUMBWAITER DETAIL
1:20

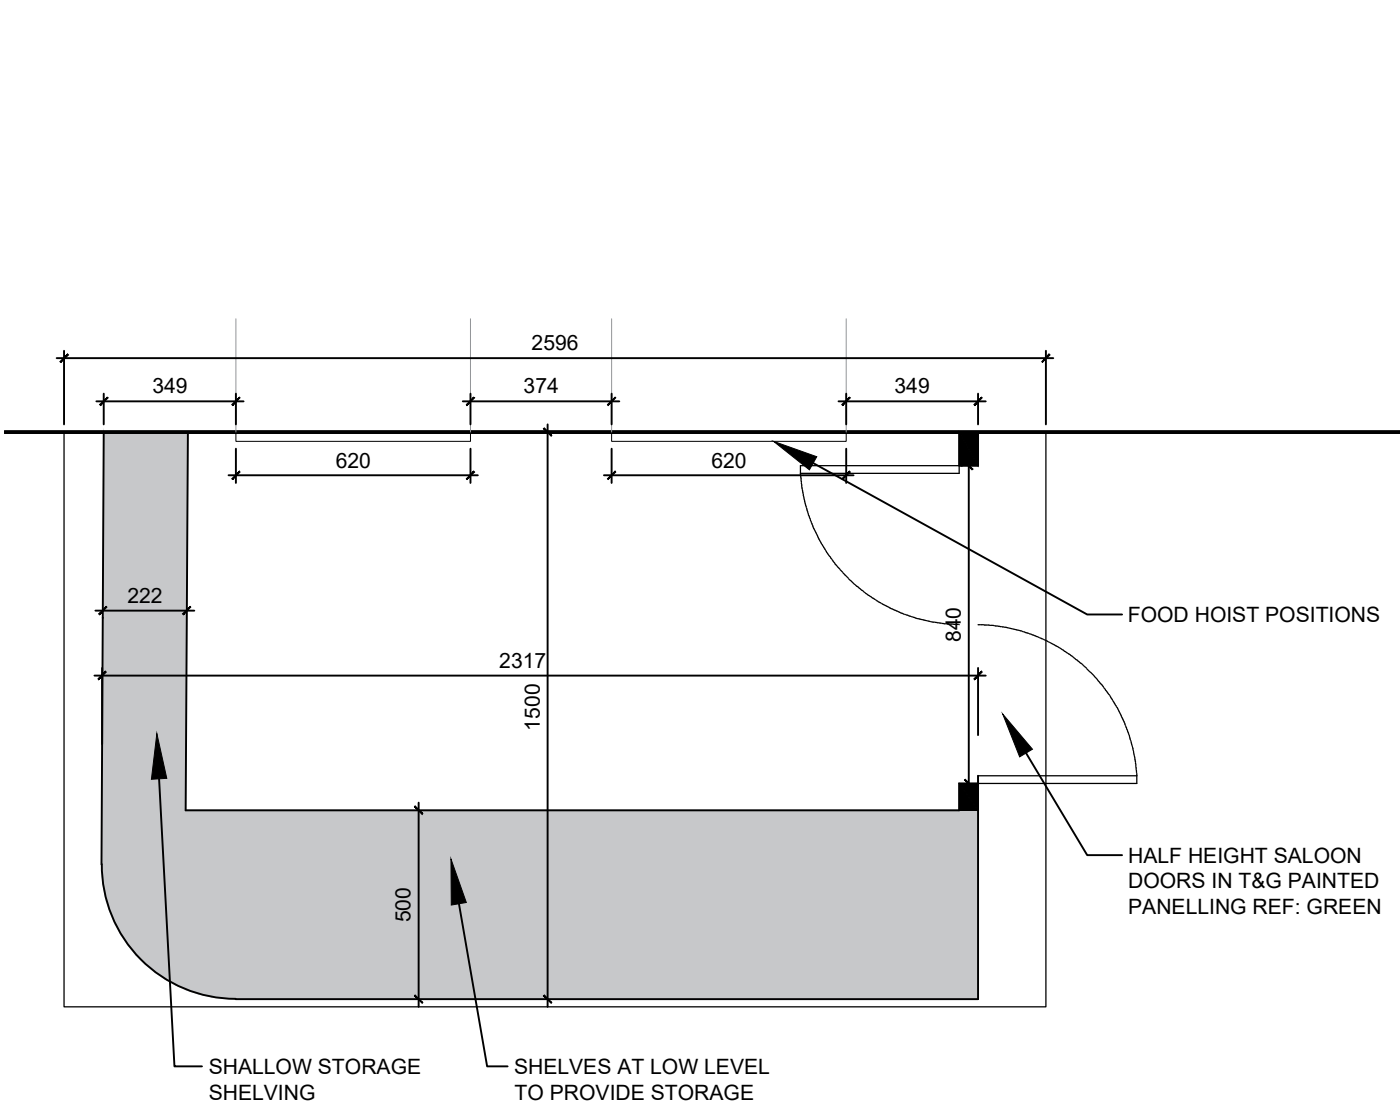


D-AC02 : DUMBWAITER DETAIL
1:20

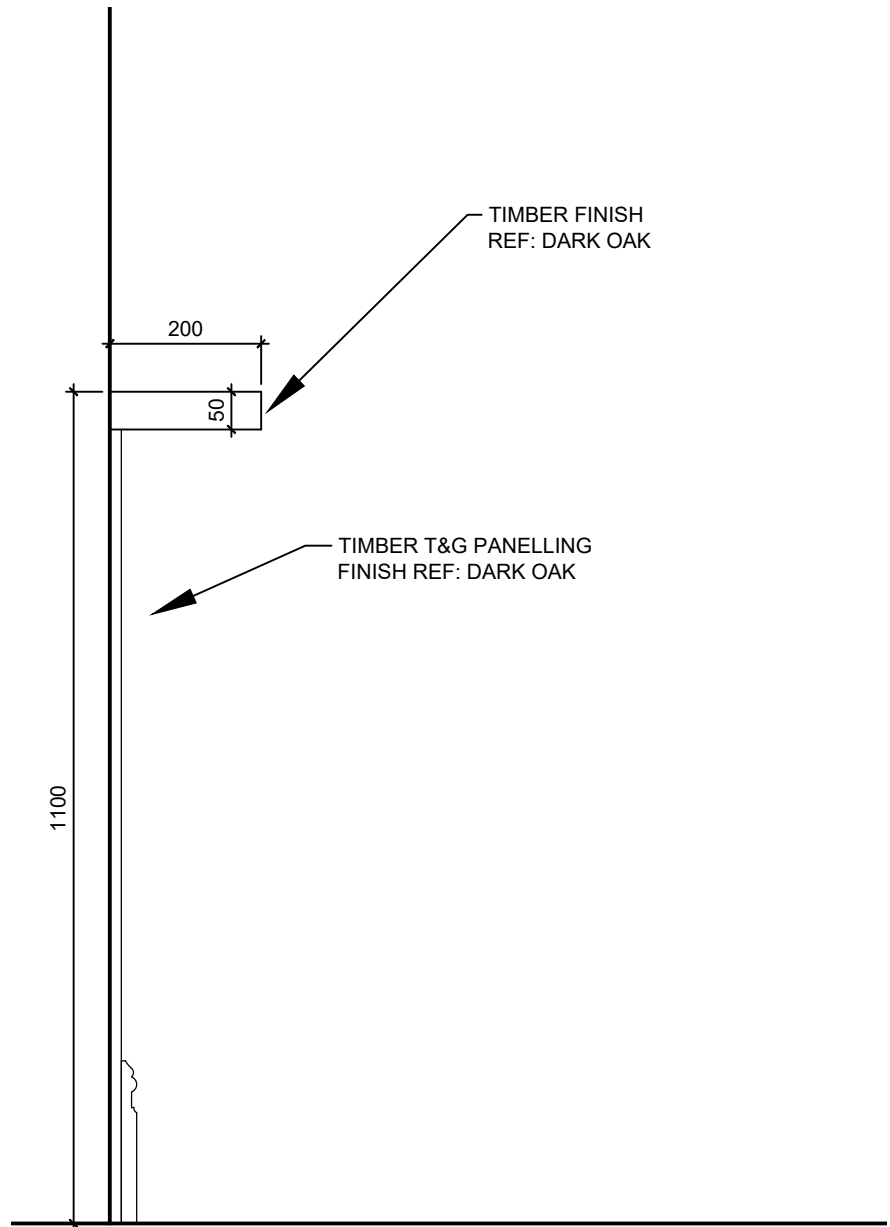

D-AC03 : DRINKS SHELF
1:10

@1:20 scale

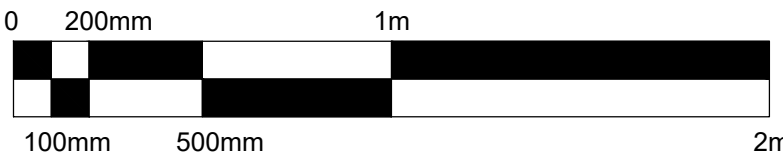

HARRISON INCE

ARCHITECTS INTERIOR DESIGNERS

PINS SOCIAL CLUB

SUNLIGHT HOUSE
LITTLE QUAY ST, MANCHESTER M3 3HP

PROPOSED SECTION AC

TITLE

DATE

APRIL 2025

SCALE

1:20 @ A1

JOB NO.

PINS

DWG. NO.

AV202 C

DRAWN


CAD/MSM-LEB

CHECKED

SECOND FLOOR
EASTGATE
2 CASTLE STREET
MANCHESTER
M3 4LZ

TEL: 0161 236 3650

EMAIL: enquiries@harrison-ince.co.uk

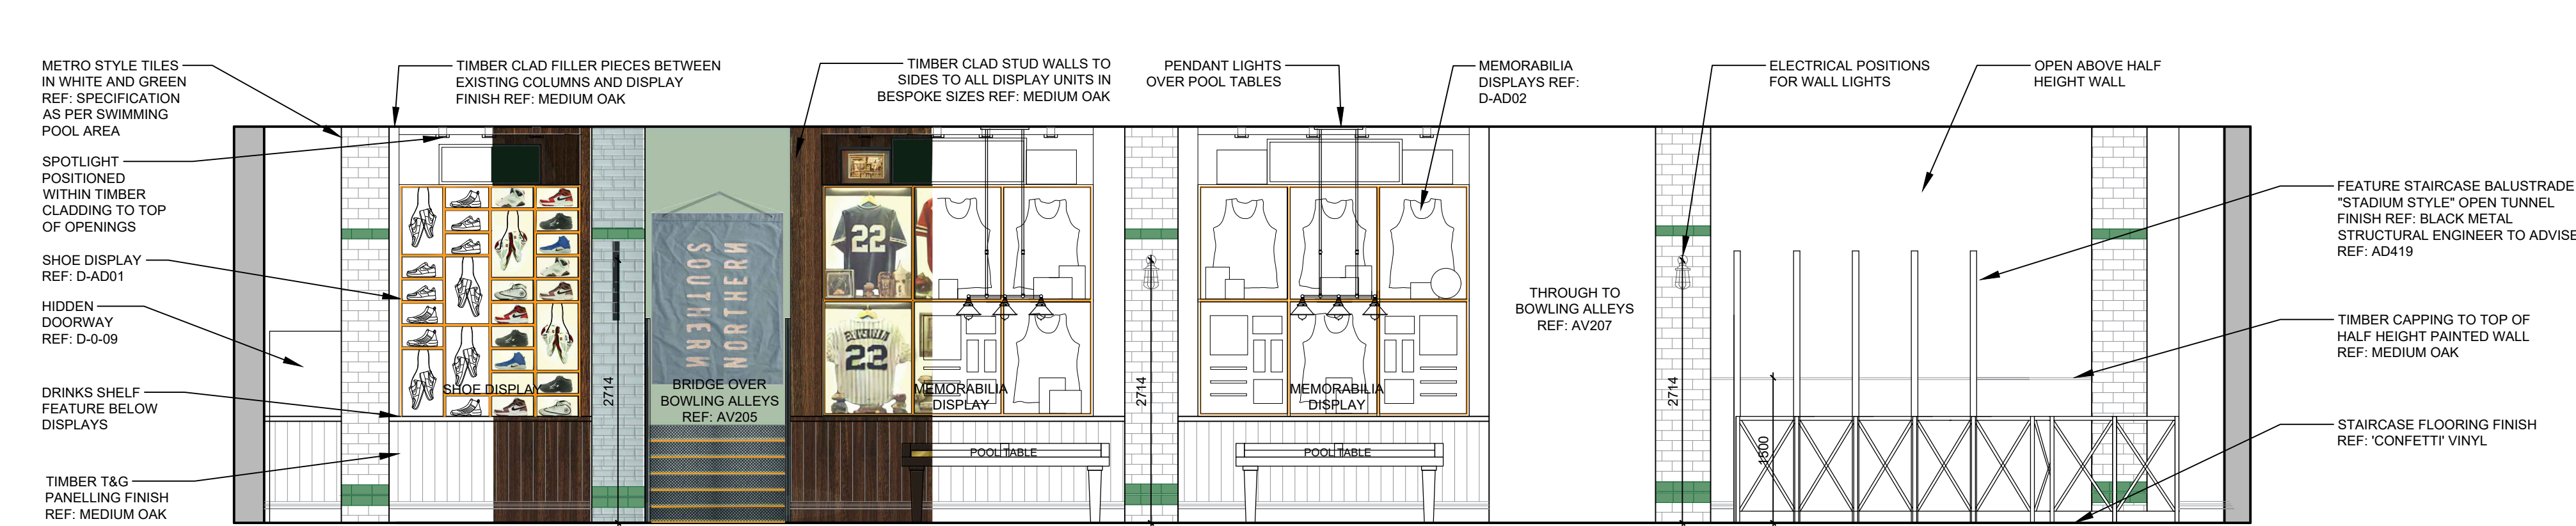


Do not scale from this drawing. All dimensions to be checked on site prior to manufacture and construction. This drawing is the property of Harrison Ince Holdings Limited and should not be reproduced without permission. All discrepancies to be brought to the attention of the architect immediately. This drawing is to be read in conjunction with the specification / bill of quantities and related drawings.

REVISIONS

-	FIRST ISSUE	28.02.2025	MSM
A	FOR PLANNING	19.03.2025	LEB
B	UPDATED FINISHES	02.04.2025	LEB

PROPOSED SECTION AD : MEMORABILIA WALL AND FEATURE BALUSTRADE

1:50

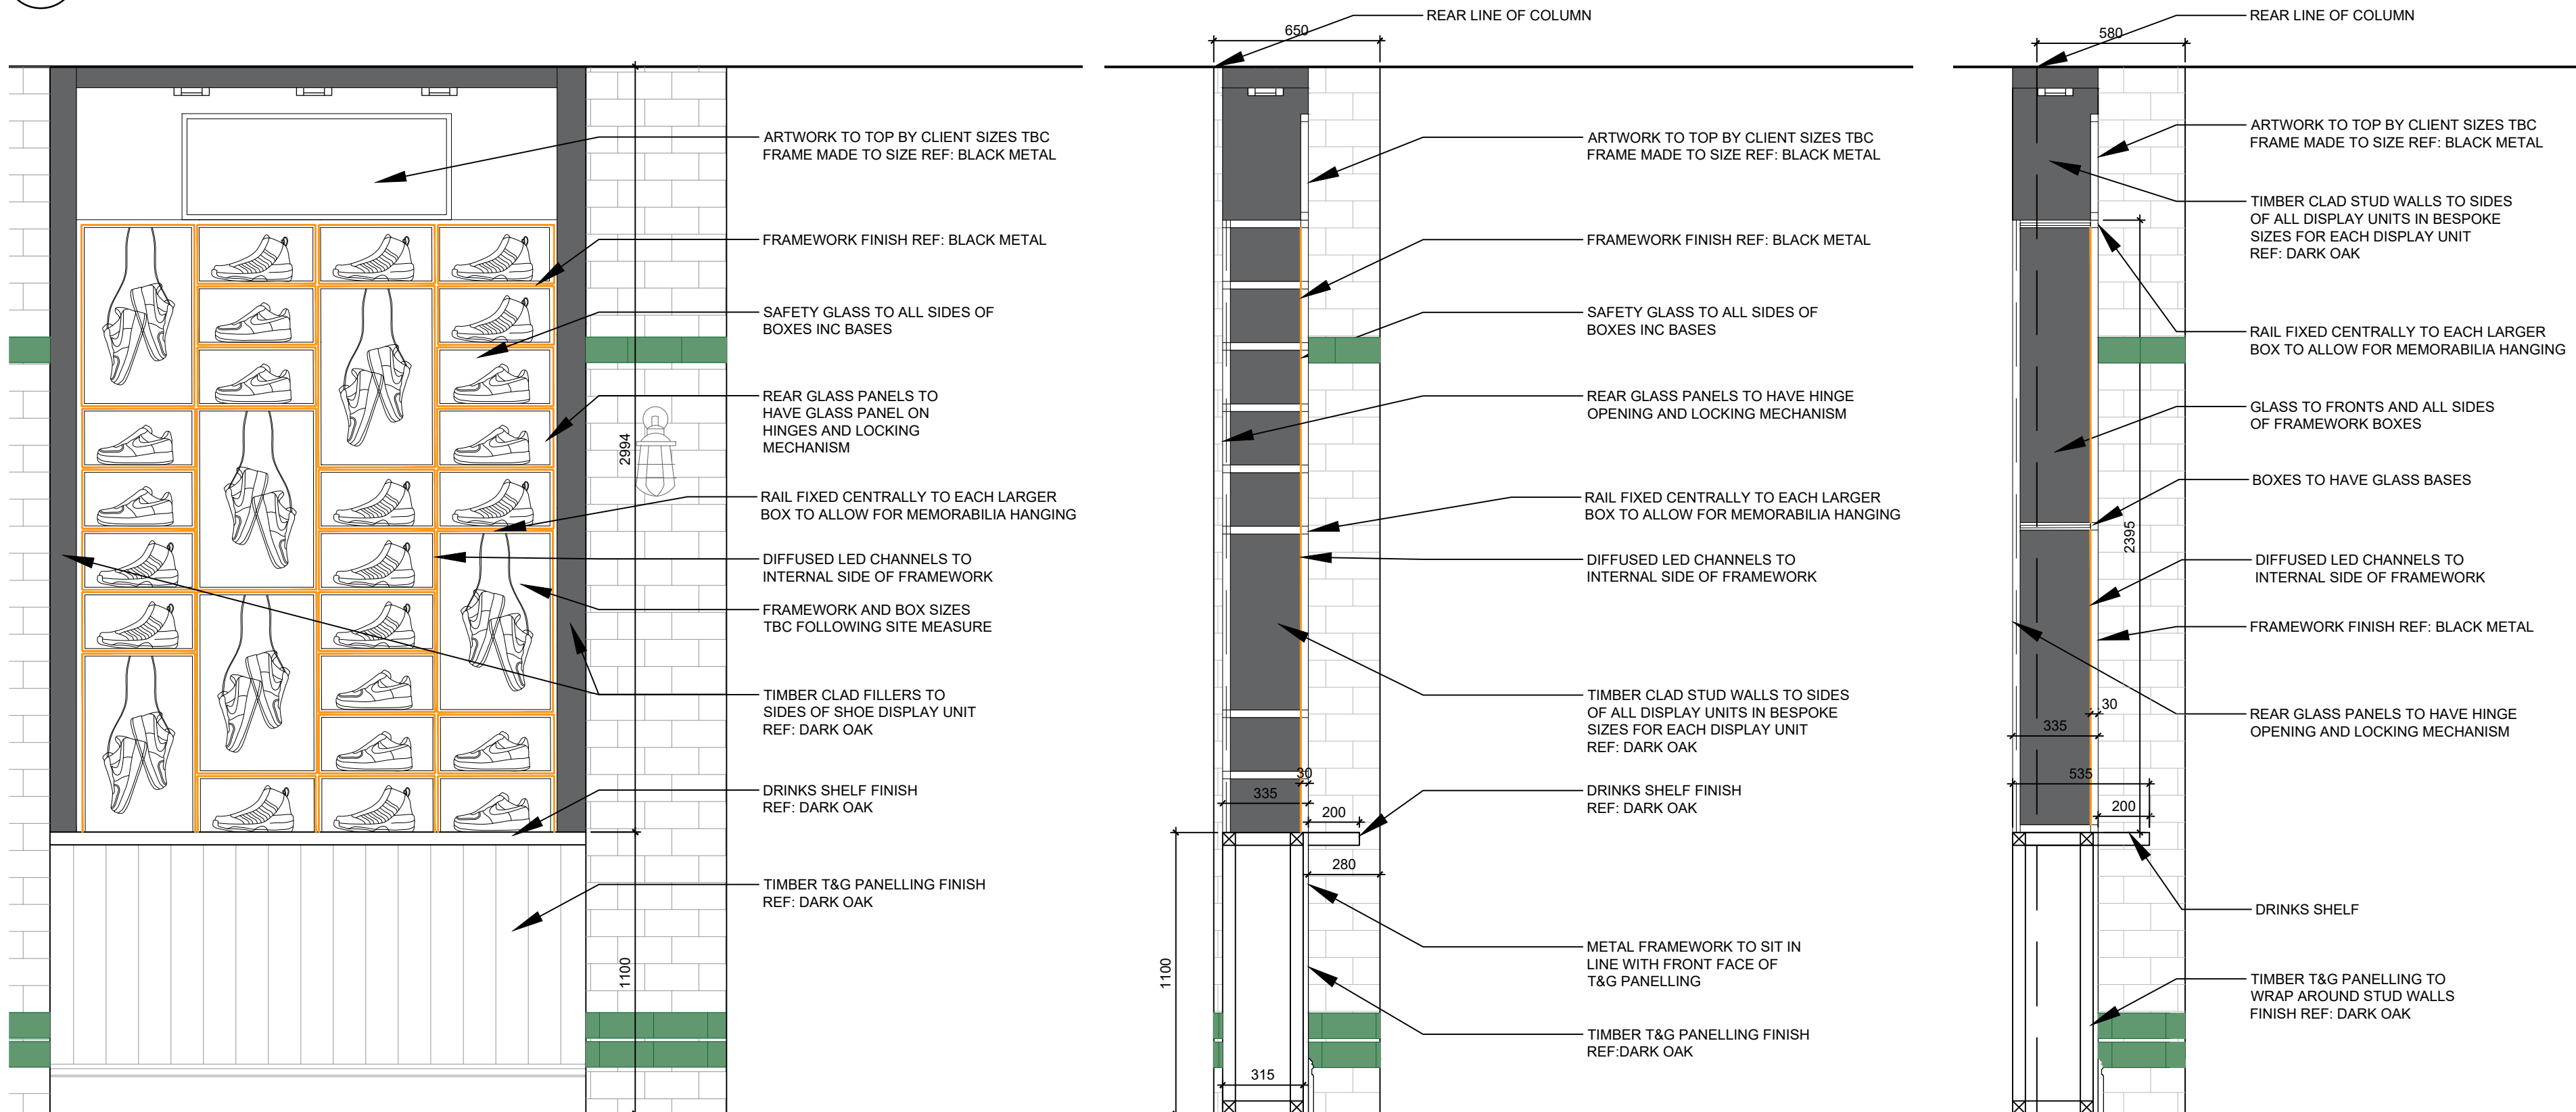

D - AD01 : SHOE DISPLAY


1:20

D - AD02 : SHOE DISPLAY SECTION

1:20


D - AD03 : MEMORABILIA DISPLAY SECTION

1:20

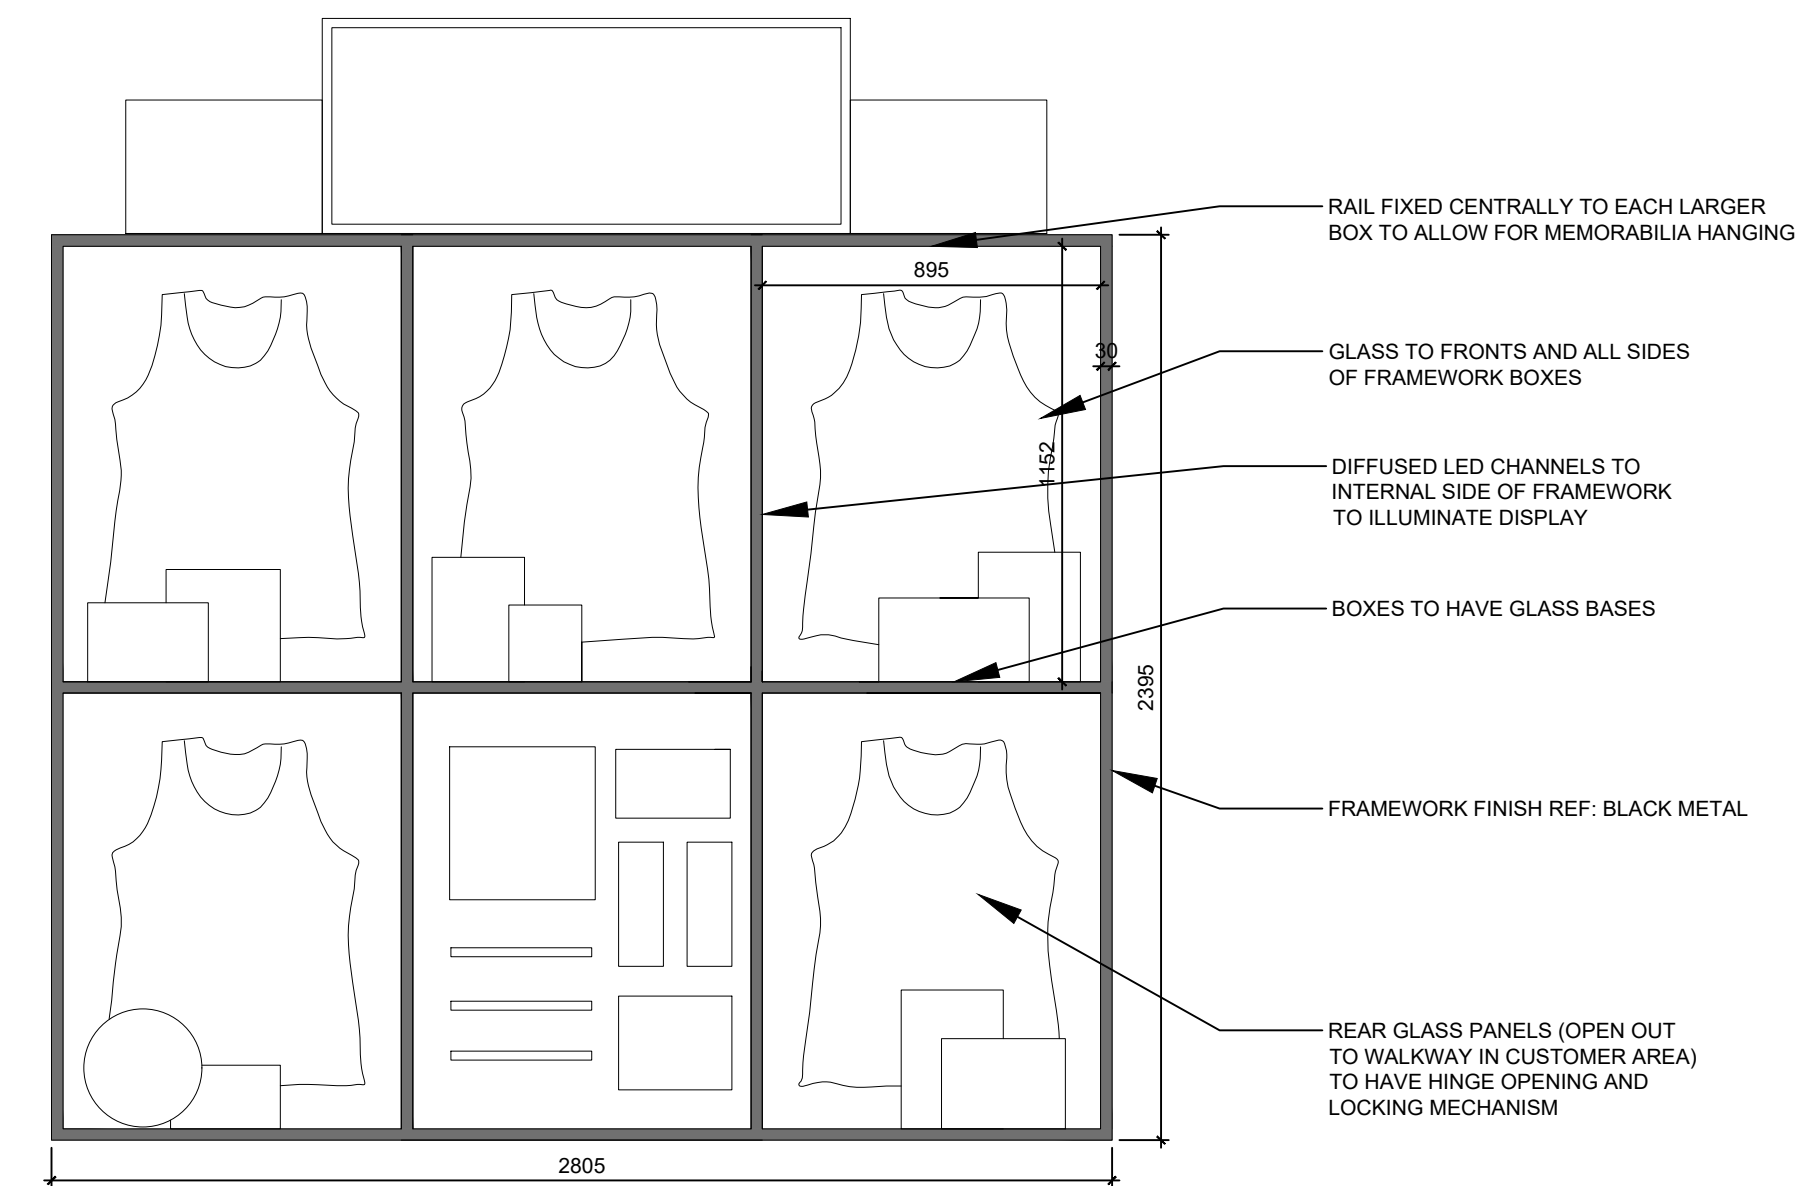

MEMORABILIA WALL INSPIRATION

@1:50 scale

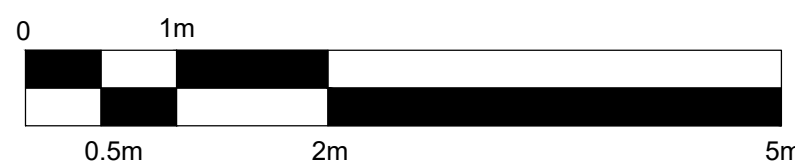

HARRISON INCE

ARCHITECTS INTERIOR DESIGNERS

PINS SOCIAL CLUB

SUNLIGHT HOUSE
LITTLE QUAY ST, MANCHESTER M3 3HP

PROPOSED ELEVATION D
MEMORABILIA WALL AND TUNNEL

DATE	FEB 2025	SCALE	1:50 @ A1
JOB NO.	PINS	DWG. NO.	AV203-B
DRAWN	CAD/MSM-LEB	CHECKED	

SECOND FLOOR
EASTGATE
2 CASTLE STREET
MANCHESTER
M3 4LZ

TEL: 0161 236 3050
EMAIL: enquiries@harrison-ince.co.uk


D - AD04 : FRAMEWORK DETAIL

1:20


Do not scale from this drawing. All dimensions to be checked on site prior to manufacture and construction. This drawing is the property of Harrison Ince Holdings Limited and should not be reproduced without permission.
All discrepancies to be brought to the attention of the architect immediately.
This drawing is to be read in conjunction with the specification / bill of quantities and related drawings.

REVISIONS


-	FIRST ISSUE	17.03.2025	LEB
A	FOR PLANNING	17.03.2025	LEB
B	REVISED SHELVLING	28.03.2025	MSM
C	CLIENT ISSUE	22.04.2025	GW
D	REVISED	22.04.2025	MSM

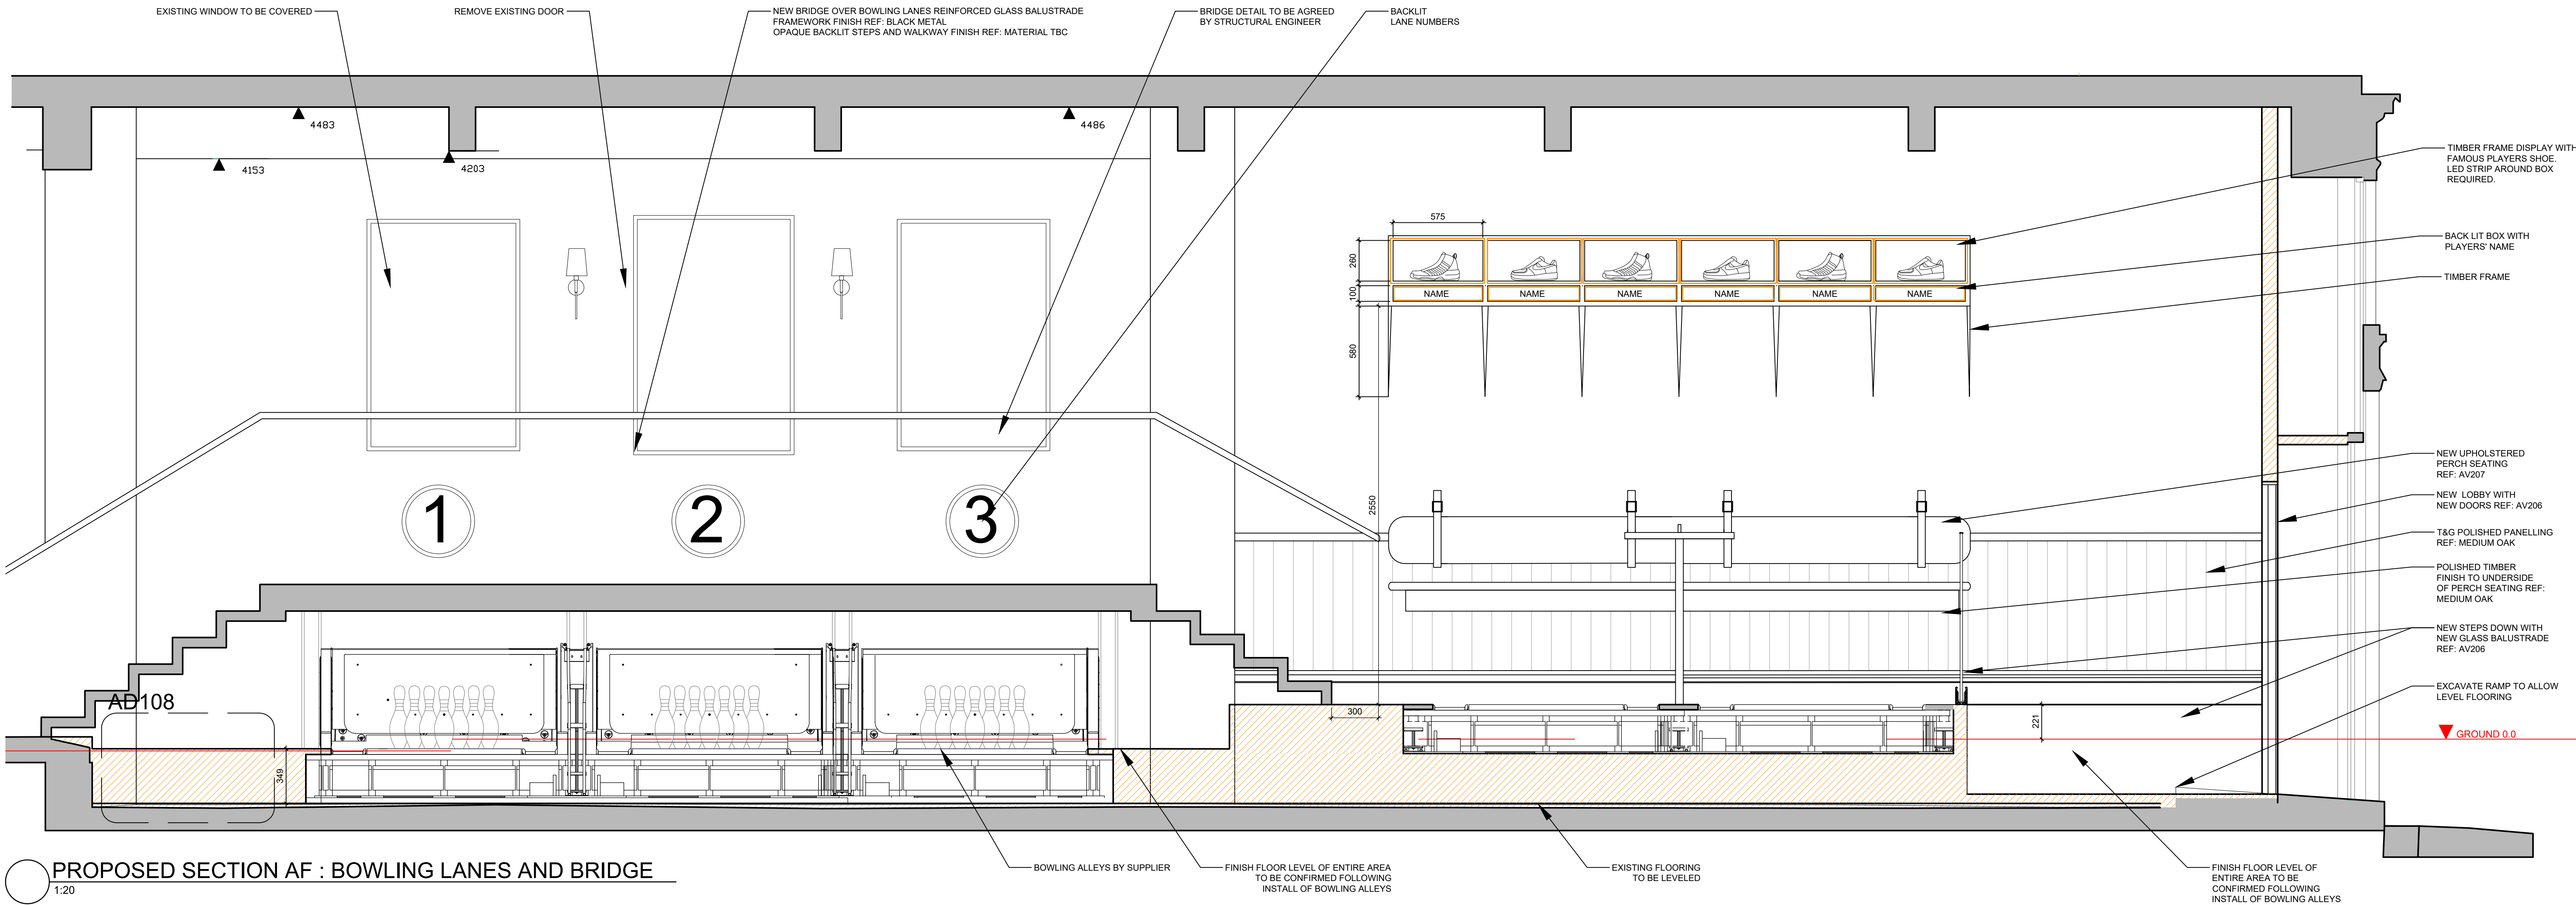


PROPOSED SECTION AF : BOWLING LANES AND BRIDGE
1:20

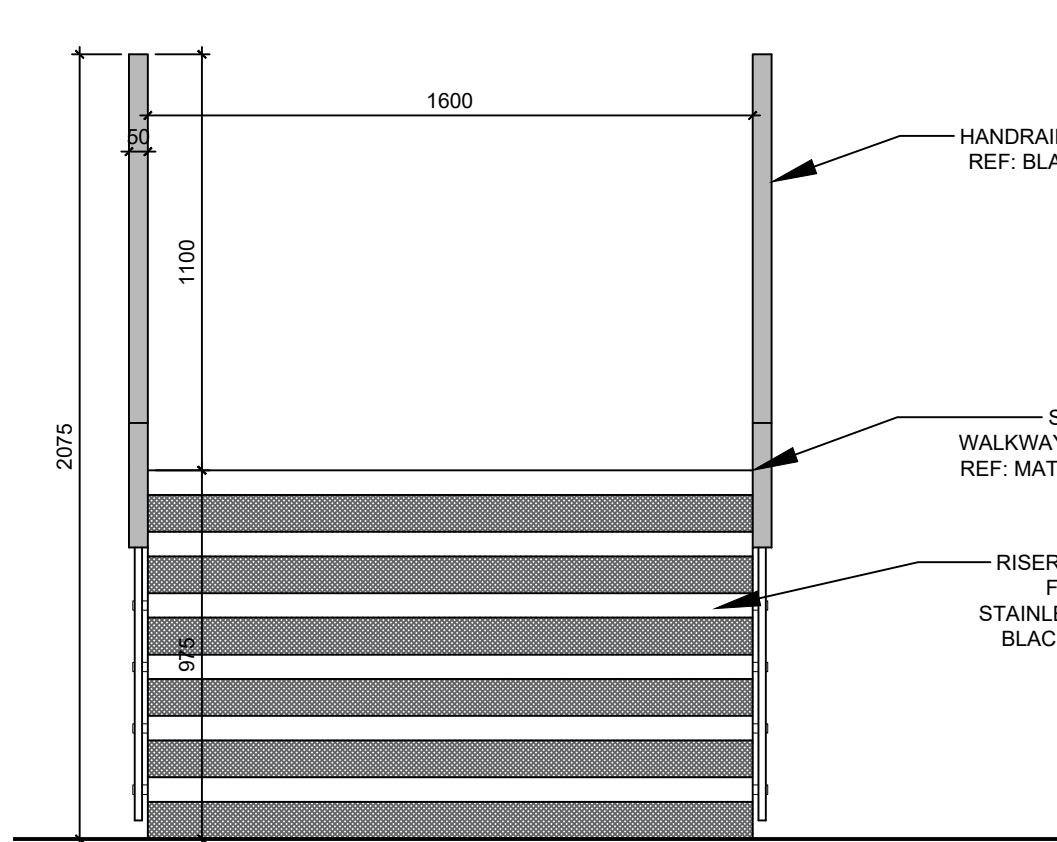


D - AF01 : STEPS TO BRIDGE
1:20

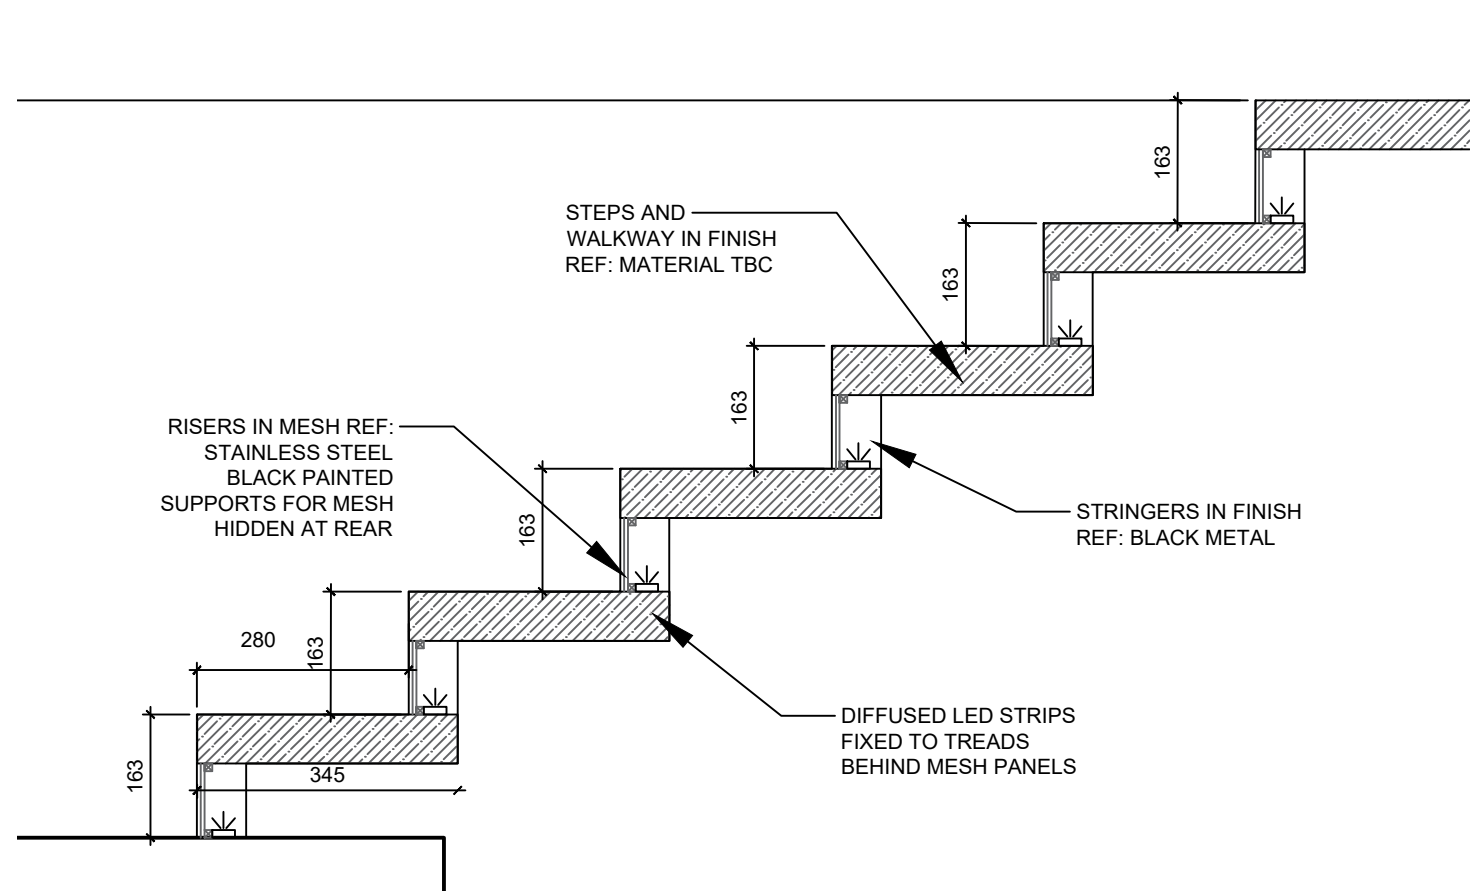

D - AF02 : STEPS TO BRIDGE
1:20

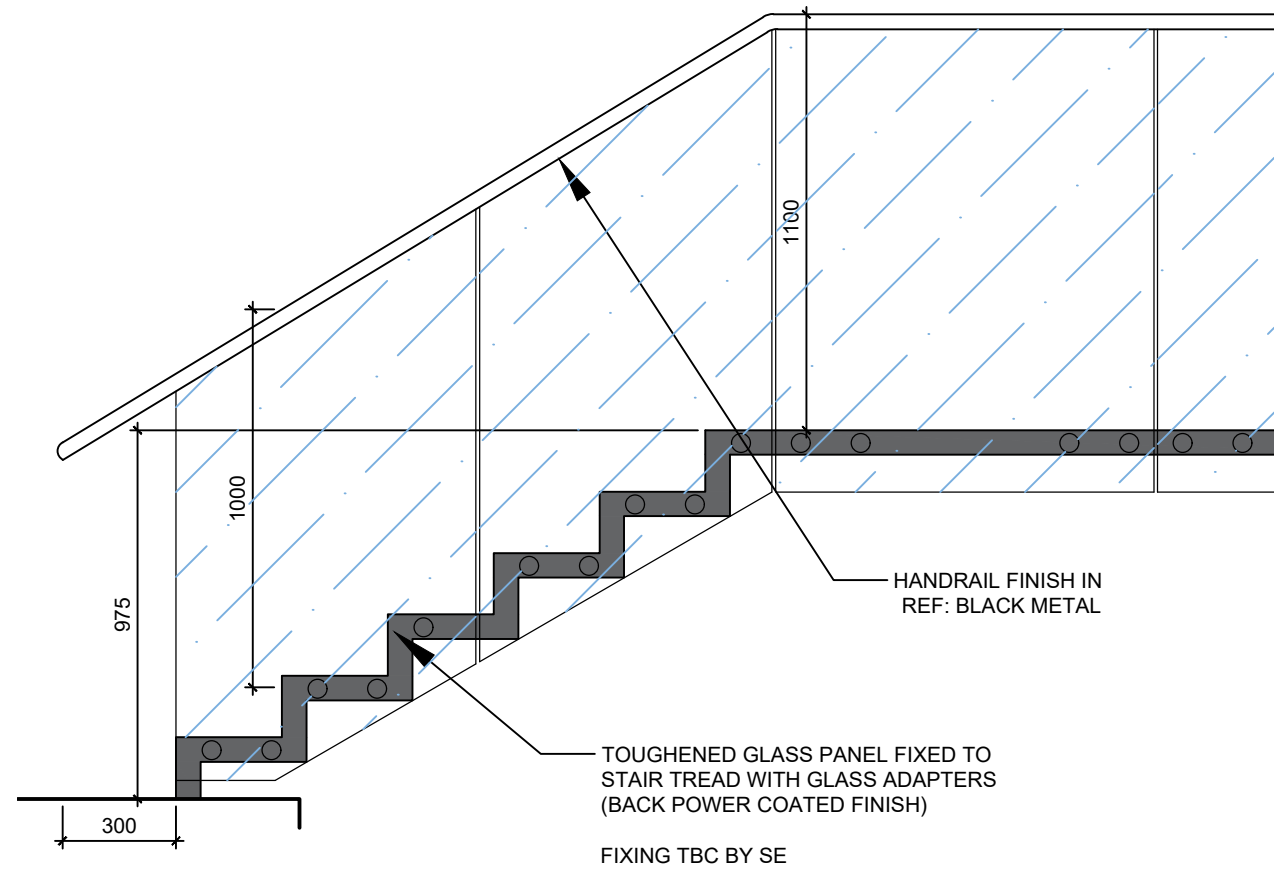

D - AF03 : BALUSTRADE TO BRIDGE
1:20

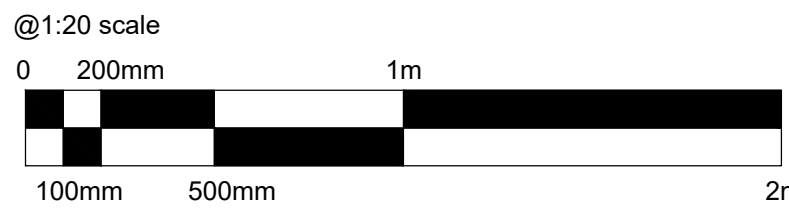

HARRISON INCE

ARCHITECTS INTERIOR DESIGNERS

PINS SOCIAL CLUB

SUNLIGHT HOUSE
LITTLE QUAY ST, MANCHESTER M3 3HP

PROPOSED SECTION AF
BOWLING LANES AND BRIDGE


DATE	FEB 2025	SCALE	1:20 @ A1
JOB NO.	PINS	DWG. NO.	AV205 D
DRAWN	CAD/MSM-LEB	CHECKED	

SECOND FLOOR
EASTGATE
2 CASTLE STREET
MANCHESTER
M3 4LZ
TEL: 0161 236 3650
EMAIL: enquiries@harrison-ince.co.uk


Do not scale from this drawing. All dimensions to be checked on site prior to manufacture and construction. This drawing is the property of Harrison Ince Holdings Limited and should not be reproduced without permission.
All discrepancies to be brought to the attention of the architect immediately.
This drawing is to be read in conjunction with the specification / bill of quantities and related drawings.

REVISIONS


-	FIRST ISSUE	17.03.2025	MSM
A	FOR PLANNING	25.03.2025	LEB
B	CLIENT ISSUE	22.04.25	GW

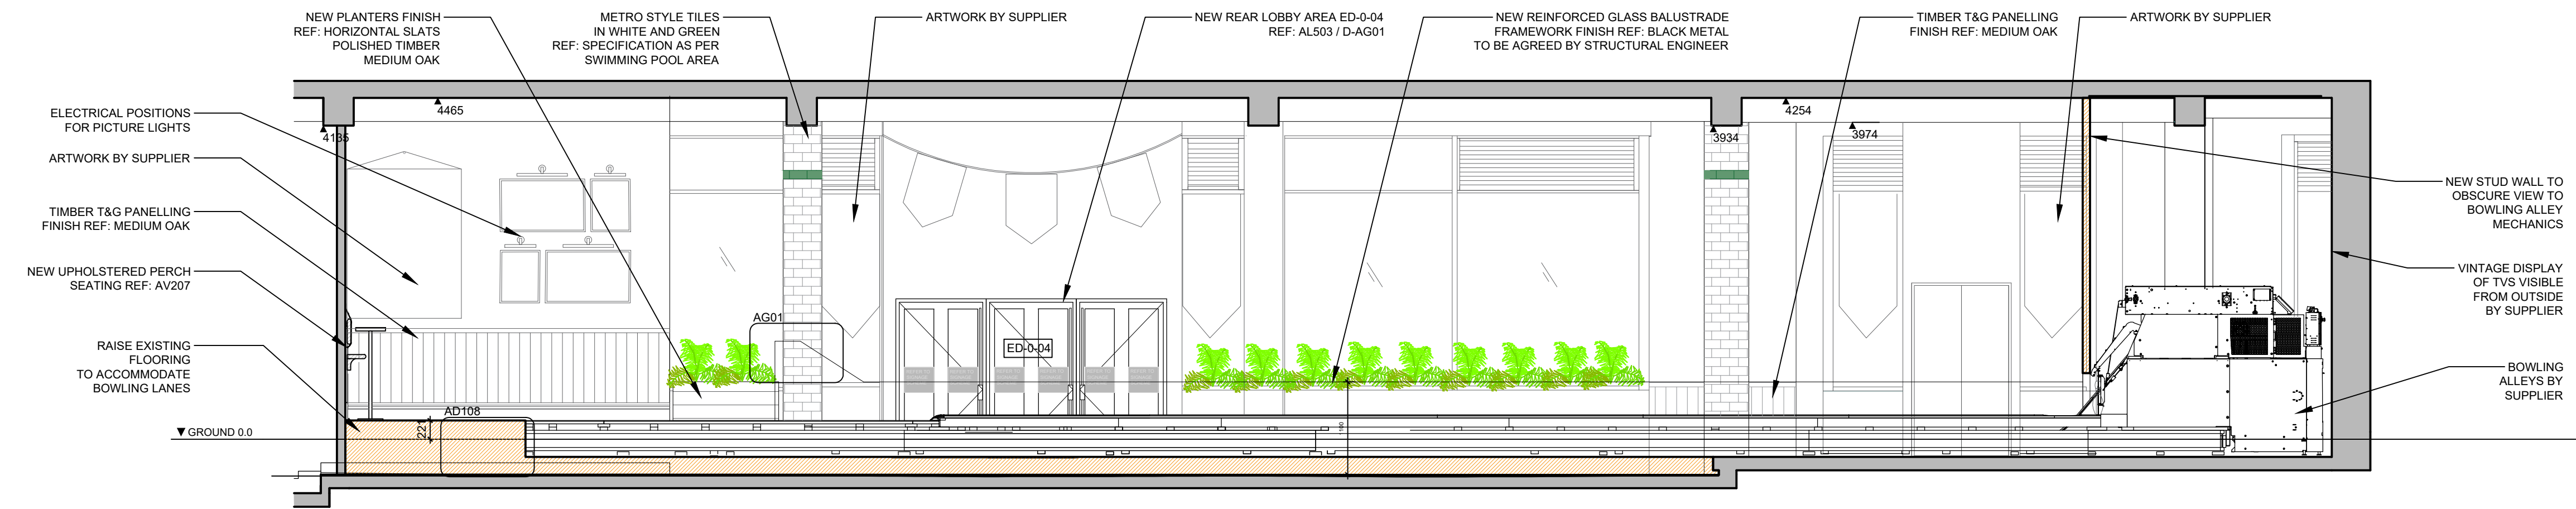


PROPOSED SECTION AG : BOWLING LANES AND BACK WALL
1:50

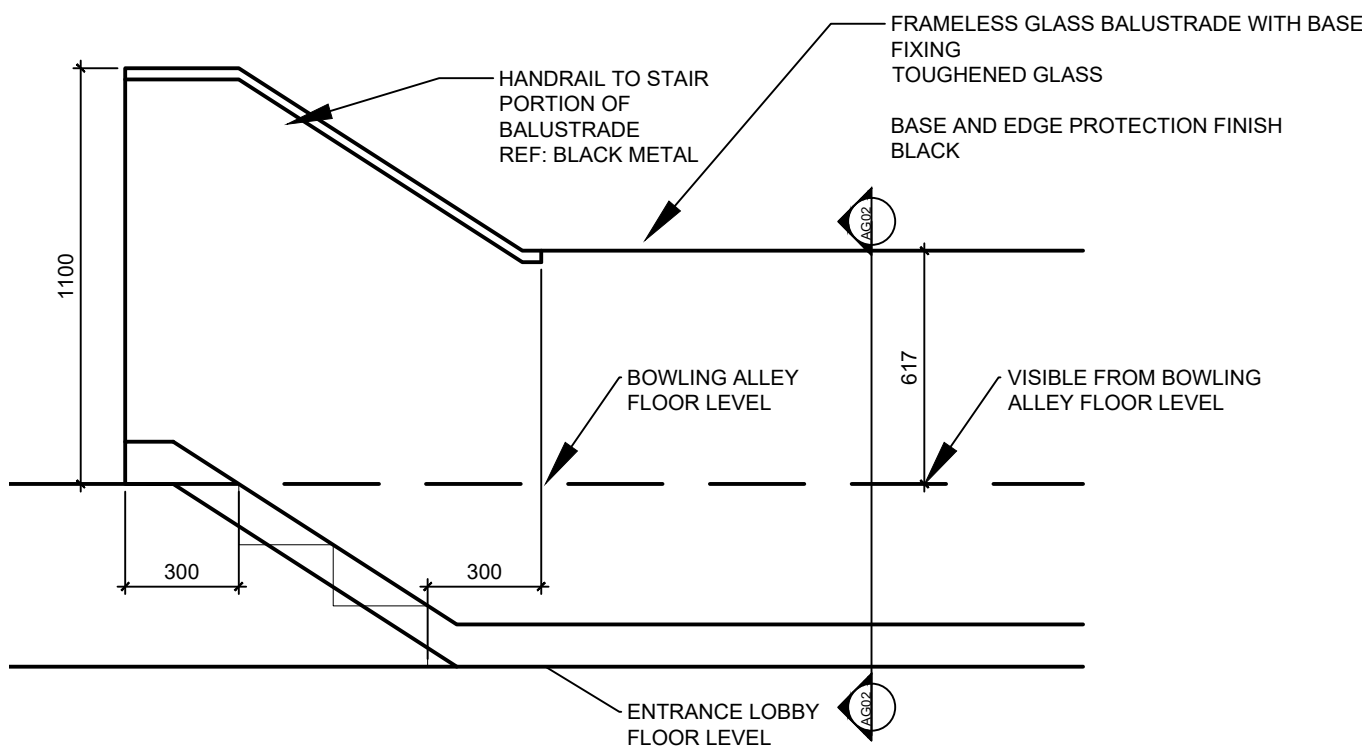

AG01: BALUSTRADE TO STAIRS
1:20

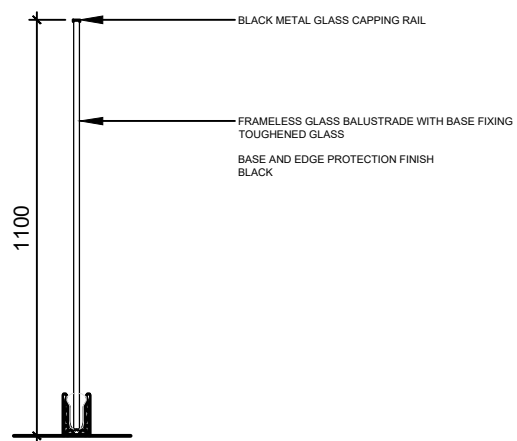

AG02: BALUSTRADE TO STAIRS
1:20

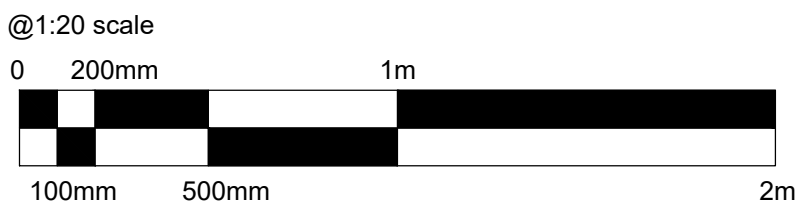

HARRISON INCE

ARCHITECTS INTERIOR DESIGNERS

PINS SOCIAL CLUB

CLIENT

SUNLIGHT HOUSE
LITTLE QUAY ST, MANCHESTER M3 3HP

PROJECT

PROPOSED SECTION AG
BOWLING LANES AND BACK WALL

TITLE

DATE APRIL 2025

SCALE 1:50 @ A1

JOB NO. PINS


DWG. NO. AV206-B

DRAWN CAD/MSM-LEB

CHECKED

SECOND FLOOR
EASTGATE
2 CASTLE STREET
MANCHESTER
M3 4LZ

TEL: 0161 236 3050
EMAIL: enquiries@harrison-ince.co.uk


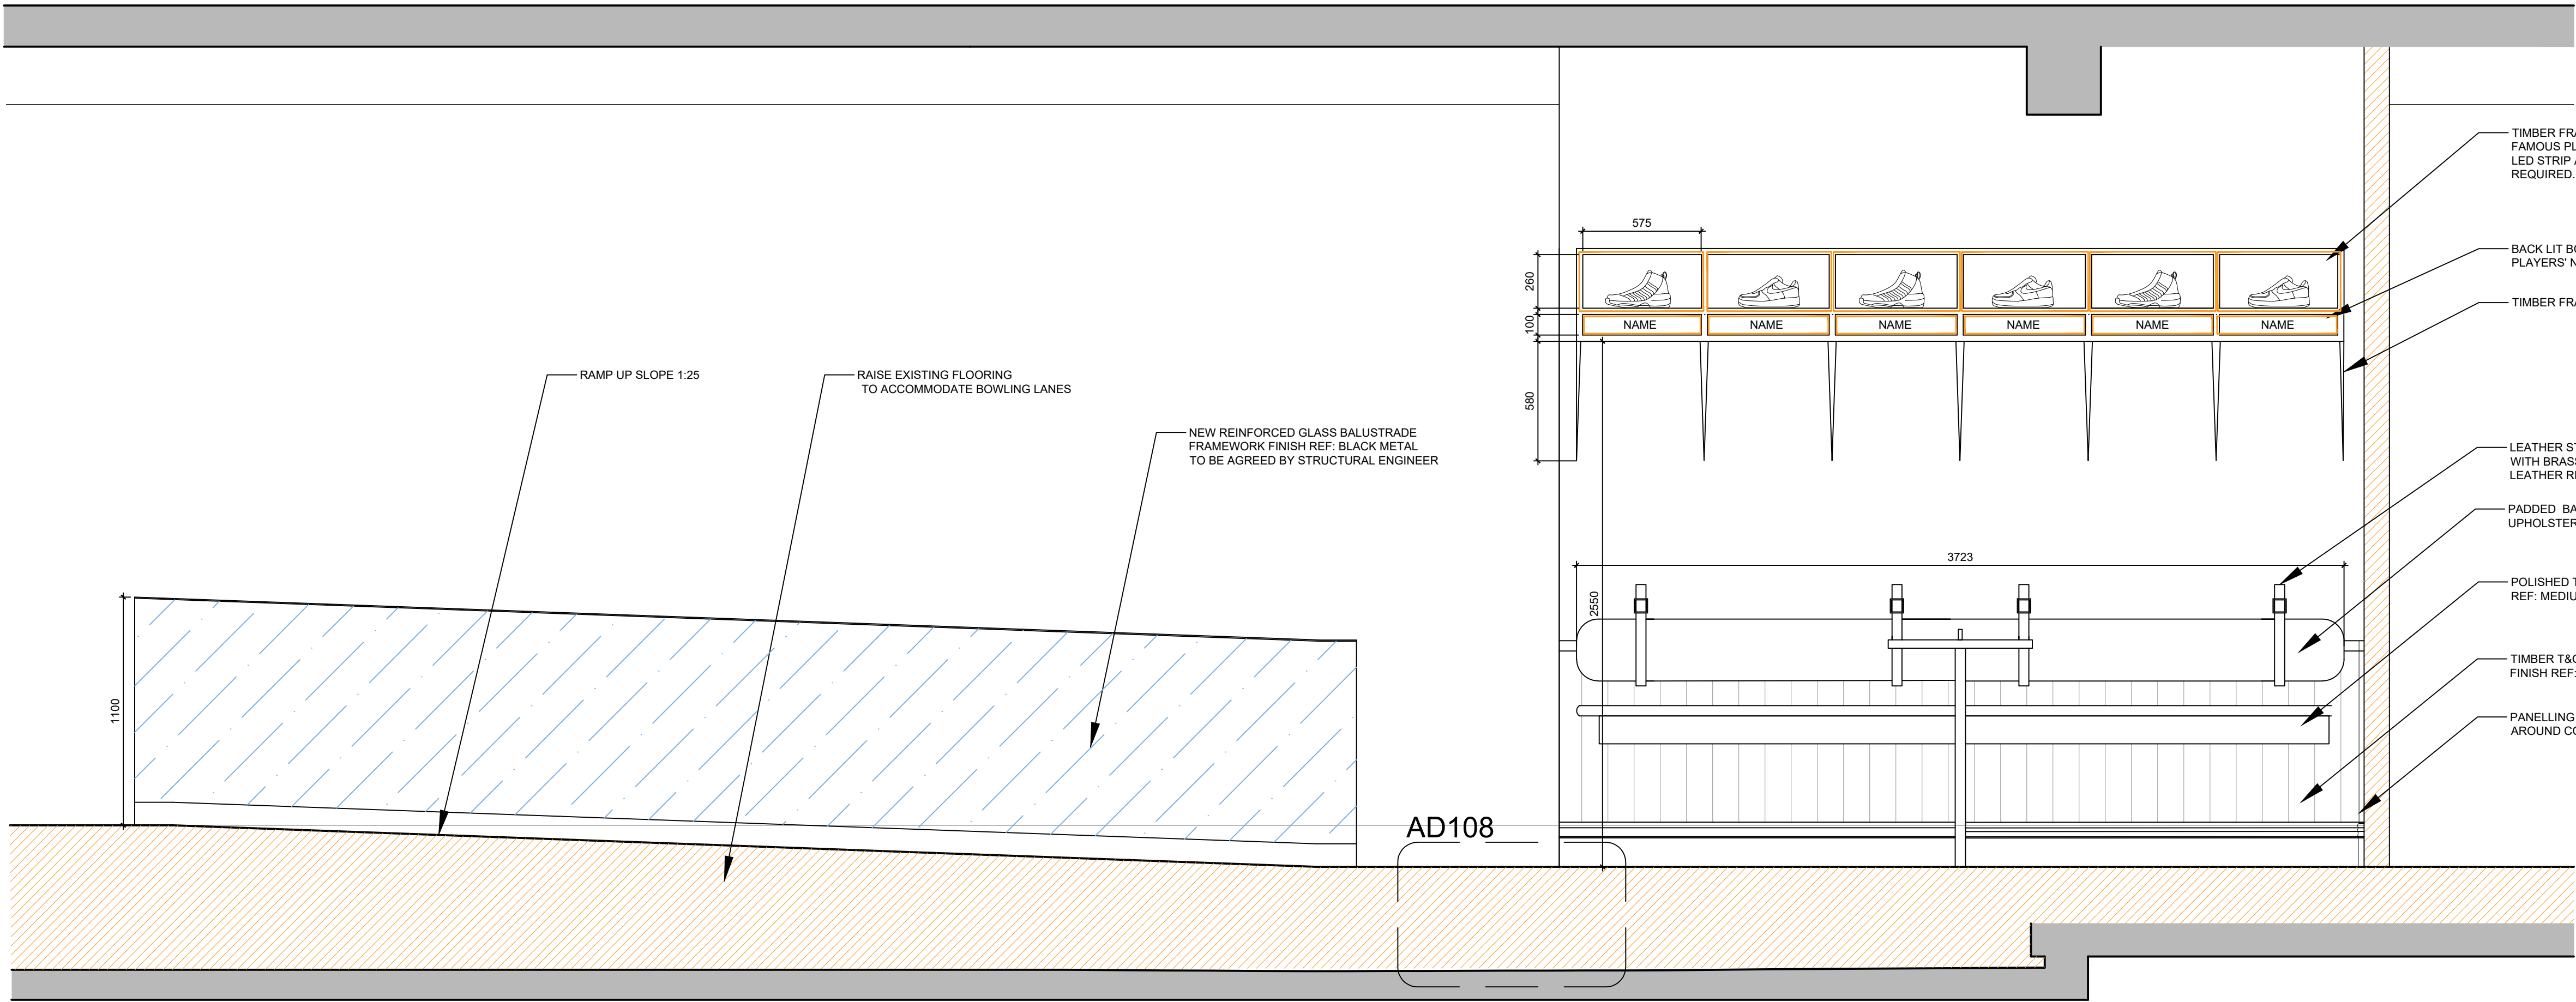


Do not scale from this drawing. All dimensions to be checked on site prior to manufacture and construction. This drawing is the property of Harrison Ince Holdings Limited and should not be reproduced without permission.
All discrepancies to be brought to the attention of the architect immediately.
This drawing is to be read in conjunction with the specification / bill of quantities and related drawings.

REVISIONS


-	FIRST ISSUE	17.03.2025	MSM
A	FOR PLANNING	17.03.2025	LEB
B	REVISED AFTER MEETING	25.03.2025	MSM
C	PLANNING REVISION	24.04.25	GW

PROPOSED SECTION AH : PROPOSED BOWLING LANES FIXED SEATING AND RAMP
1:20

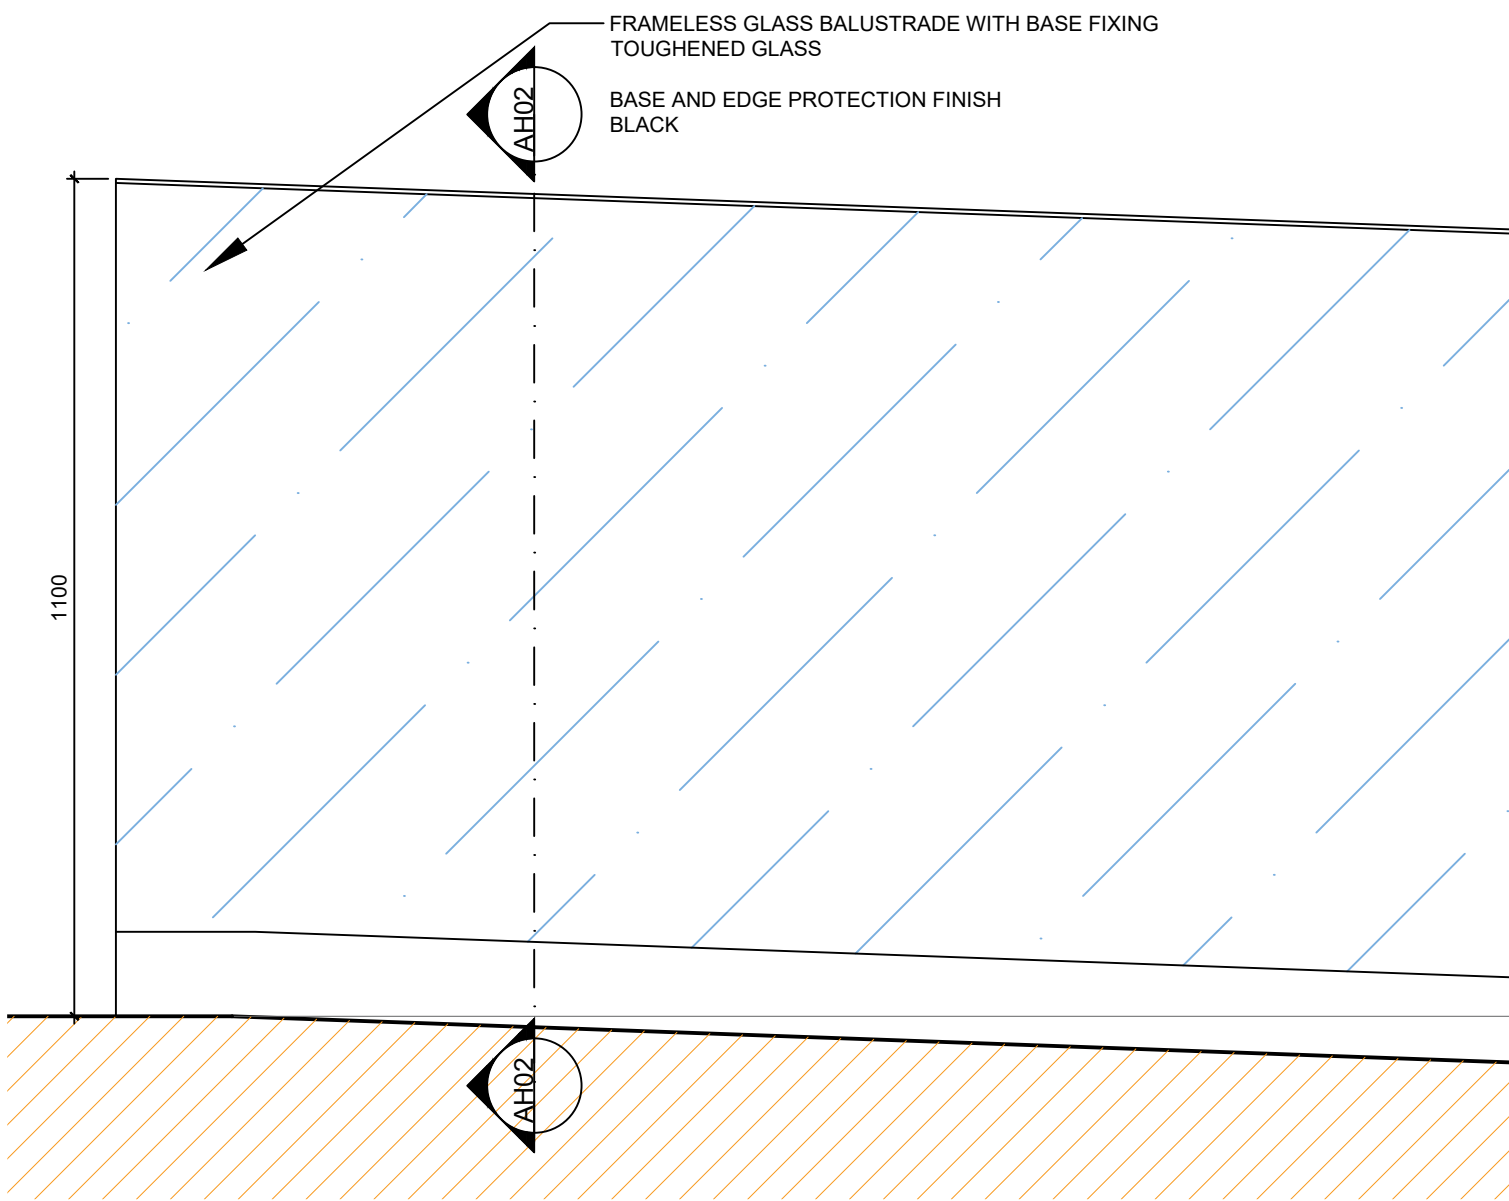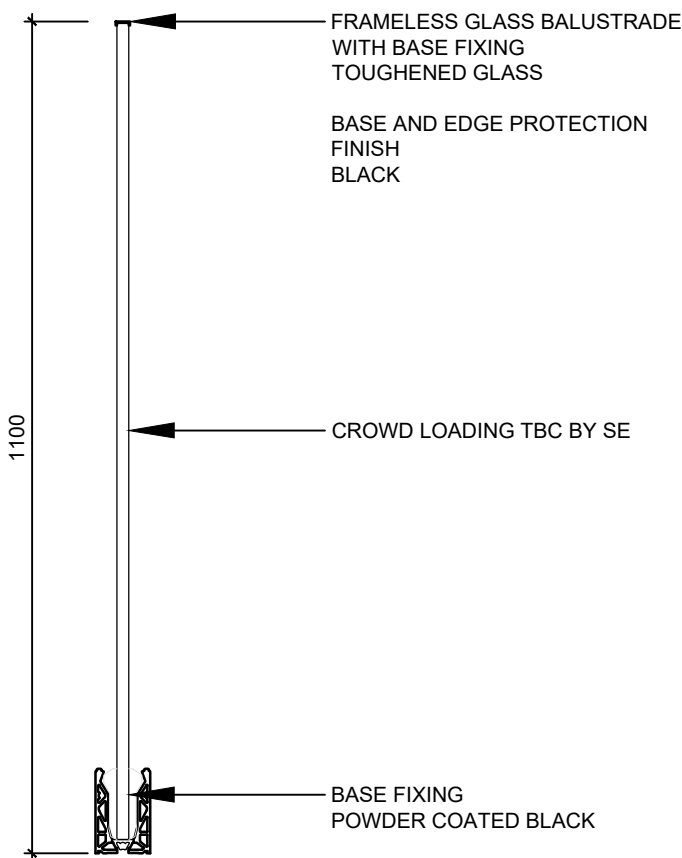

D - AH01 : BALUSTRADE TO SLOPE
1:10


D - AH02
1:10

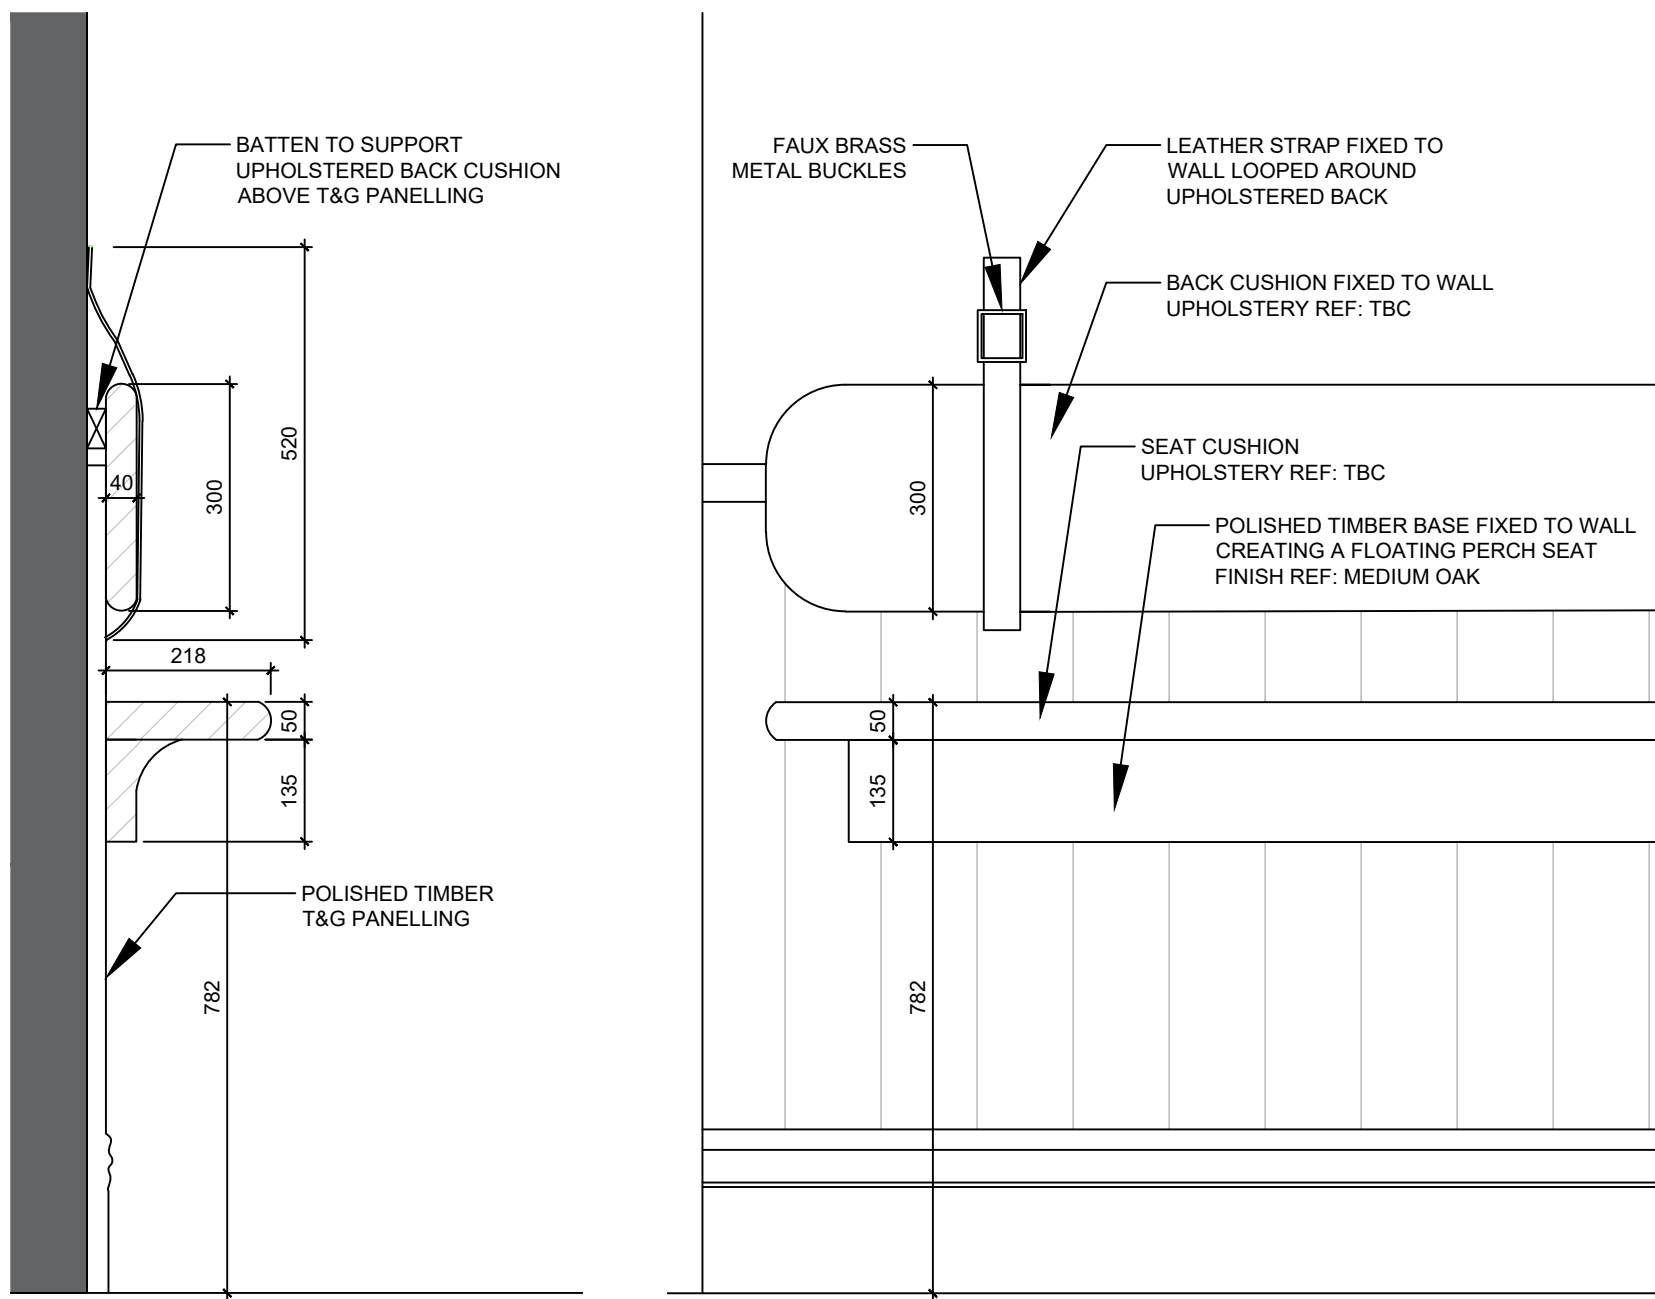

D - AH03 : PERCH UPHOLSTERY SECTION & ELEVATION
1:10



UPHOLSTERY DETAIL INSPO

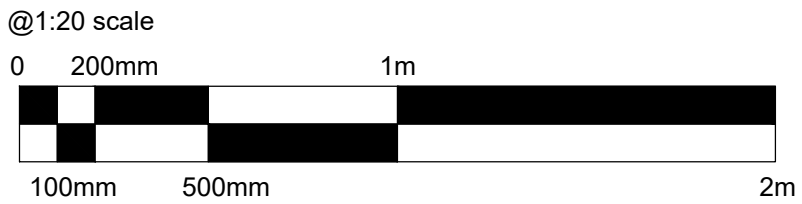

HARRISON INCE

ARCHITECTS INTERIOR DESIGNERS

PINS SOCIAL CLUB

CLIENT

SUNLIGHT HOUSE
LITTLE QUAY ST, MANCHESTER M3 3HP

PROJECT

PROPOSED SECTION AI
BOWLING LANES FIXED SEATING

TITLE

DATE APRIL 2025

SCALE 1:20 @ A1

JOB NO.

PINS

DWG. NO.

AV207 C

DRAWN

CAD/MSM-LEB

CHECKED

SECOND FLOOR
EASTGATE
2 CASTLE STREET
MANCHESTER
M3 4LZ


TEL: 0161 236 3050

EMAIL: enquiries@harrison-ince.co.uk


Do not scale from this drawing. All dimensions to be checked on site prior to manufacture and construction. This drawing is the property of Harrison Ince Holdings Limited and should not be reproduced without permission.
All discrepancies to be brought to the attention of the architect immediately.
This drawing is to be read in conjunction with the specification / bill of quantities and related drawings.

REVISIONS

-	FIRST ISSUE	25.03.2025	MSM
A	CLIENT ISSUE	23.04.25	GW

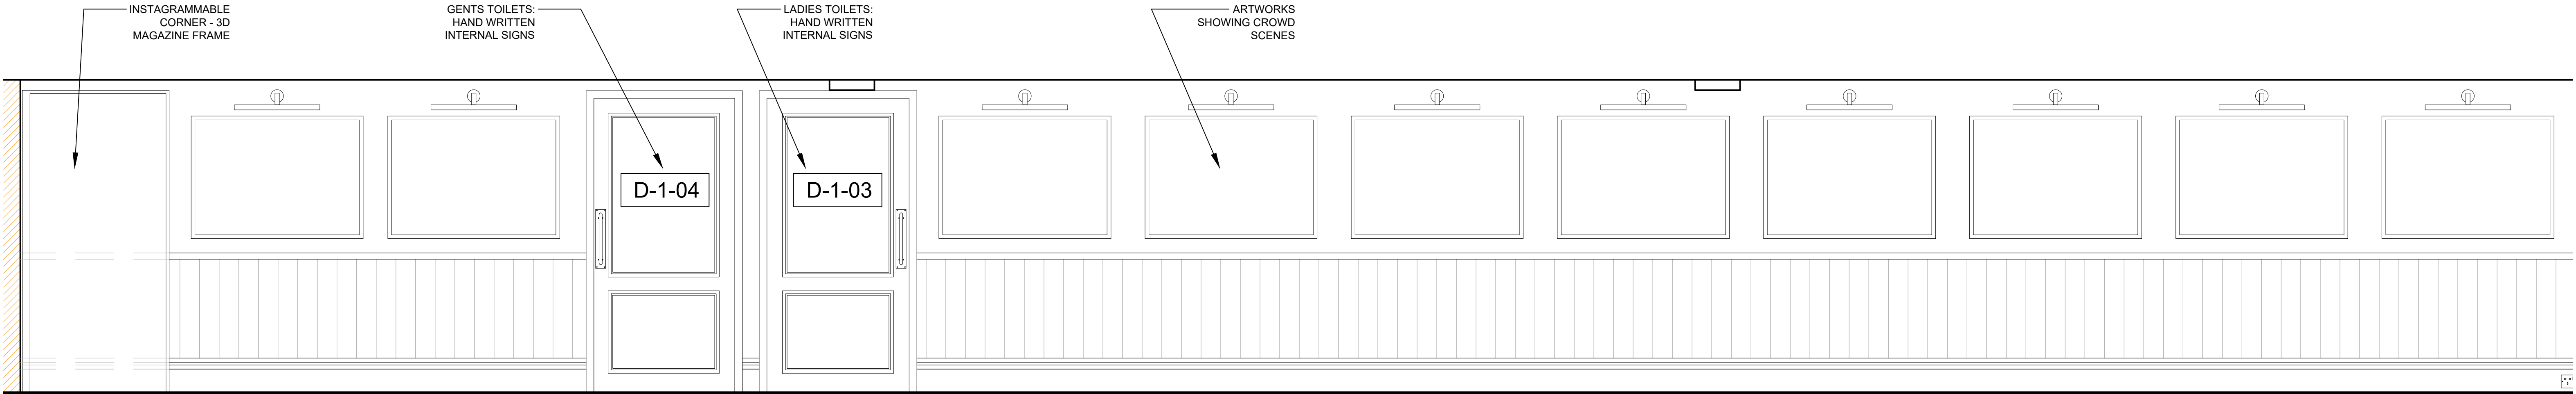

PROPOSED SECTION BA : PROPOSED TOILETS WALL
1:20

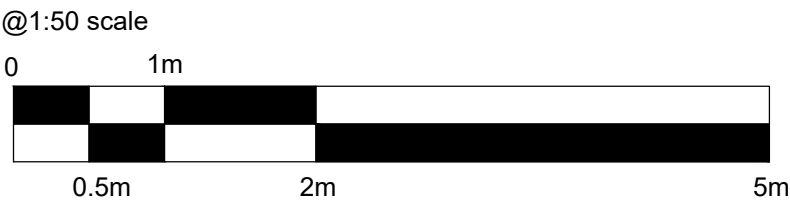

HARRISON INCE

ARCHITECTS INTERIOR DESIGNERS

PINS SOCIAL CLUB

SUNLIGHT HOUSE
LITTLE QUAY ST, MANCHESTER M3 3HP

PROPOSED SECTION BA
TOILETS WALL

DATE: APRIL 2025 SCALE: 1:20 @ A1

JOB NO.: PINS DWG. NO.: AV300 A

DRAWN: CAD/MSM CHECKED:


SECOND FLOOR
EASTGATE
2 CASTLE STREET
MANCHESTER
M3 4LZ

TEL: 0161 236 3850
EMAIL: enquiries@harrison-ince.co.uk


Do not scale from this drawing. All dimensions to be checked on site prior to manufacture and construction. This drawing is the property of Harrison Ince Holdings Limited and should not be reproduced without permission. All discrepancies to be brought to the attention of the architect immediately. This drawing is to be read in conjunction with the specification / bill of quantities and related drawings.

REVISIONS


-	FIRST ISSUE	17.03.2025	MSM
A	REVISED AFTER 18.03.25 MEETING	20.03.2025	MSM
B	FOR PLANNING	21.03.2025	LEB
C	REVISED	23.04.2025	

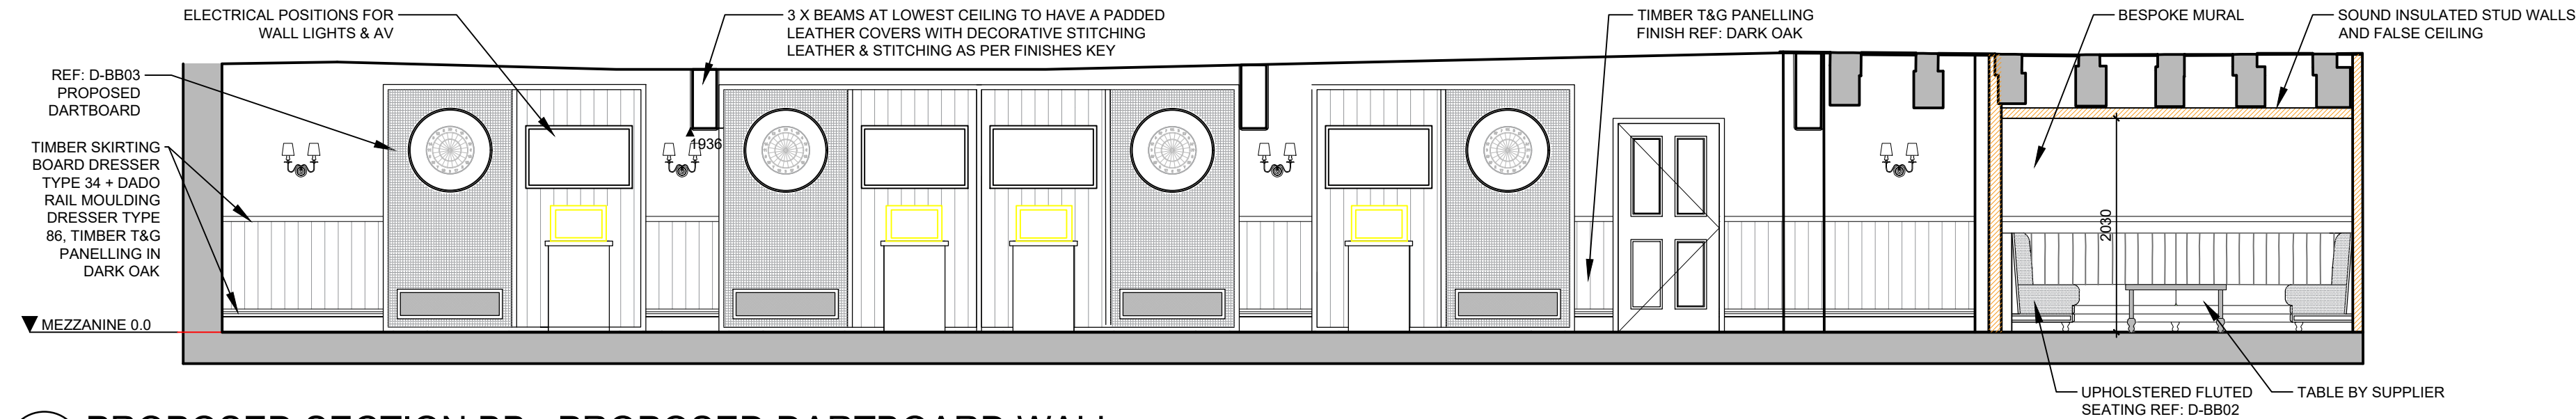

PROPOSED SECTION BB : PROPOSED DARTBOARD WALL

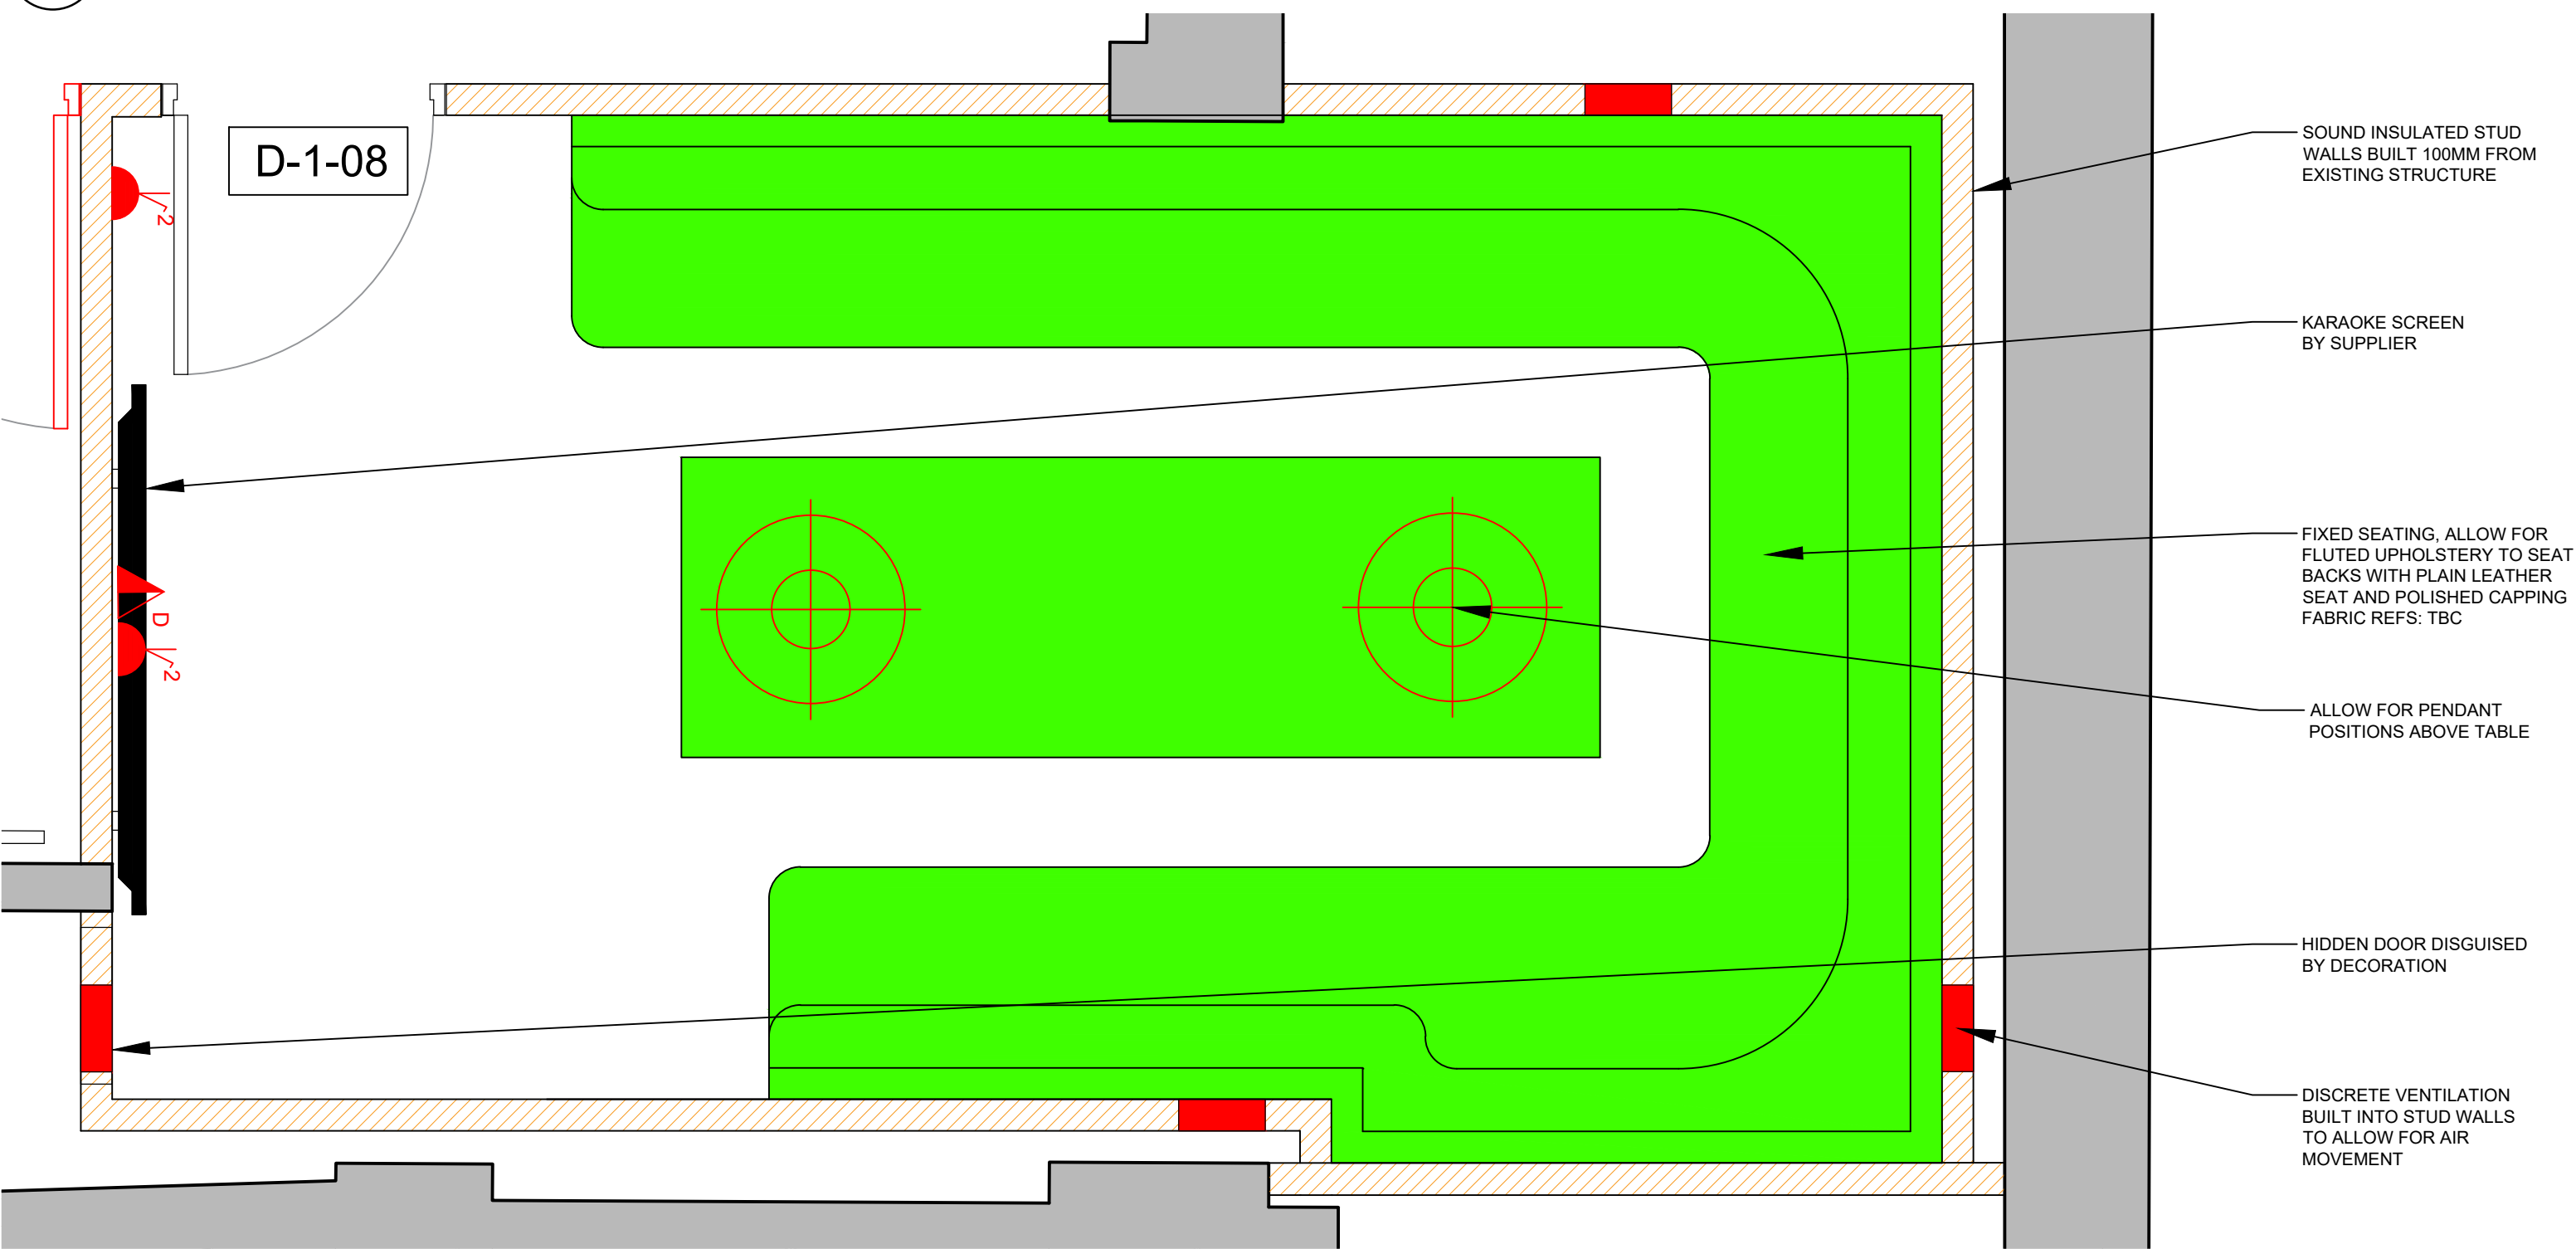


D-BB01 : PROPOSED KARAOKE BOOTH

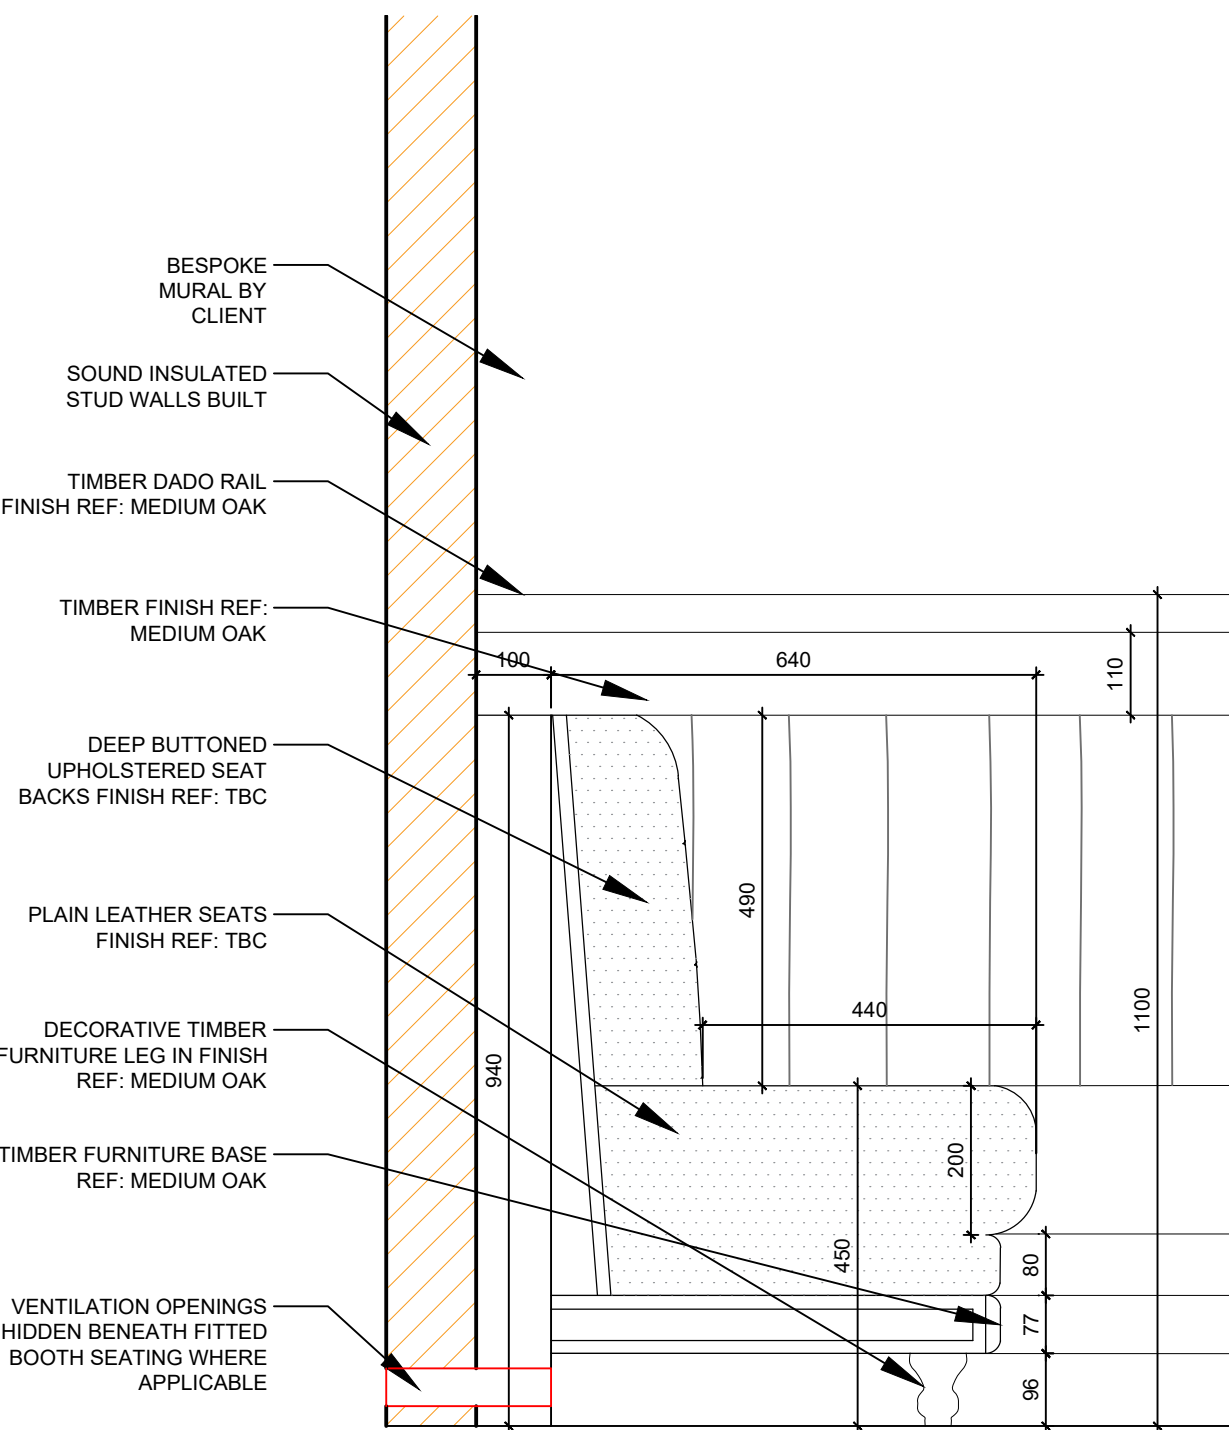


D-BB02 : PROPOSED KARAOKE BOOTH

FINISHES KEY		
NAME	TYPE	
DARTBOARDS FRAMES FINISH AND STORAGE FRONT PANELS: DARK OAK STAIN		
DARTBOARD CORK PANEL: NATURAL FINISH		
DARTBOARD T&G PANEL PAINTED IN SIGNAGE COLOUR		
ROUND DARTBOARD FRAME PAINTED IN F&B OFF BLACK		
DARTBOARD HARDWOOD STORAGE UNIT TOP FINISH: MEDIUM OAK		
FLOORING: FORBO: ALLURA AMBER ELEGANT OAK PLANKS 1200X200MM LARGE HERRINGBONE		
LOW BEAMS PADDED IN YARWOOD MUSTANG RUST WITH RANDOM OFF WHITE STITCHING TO MIMIC BASEBALL GLOVE		
CEILING PAINTED IN F&B ELEPHANT BREATH		
DARTBOARD GRID IN BRONZE		


FINISHES

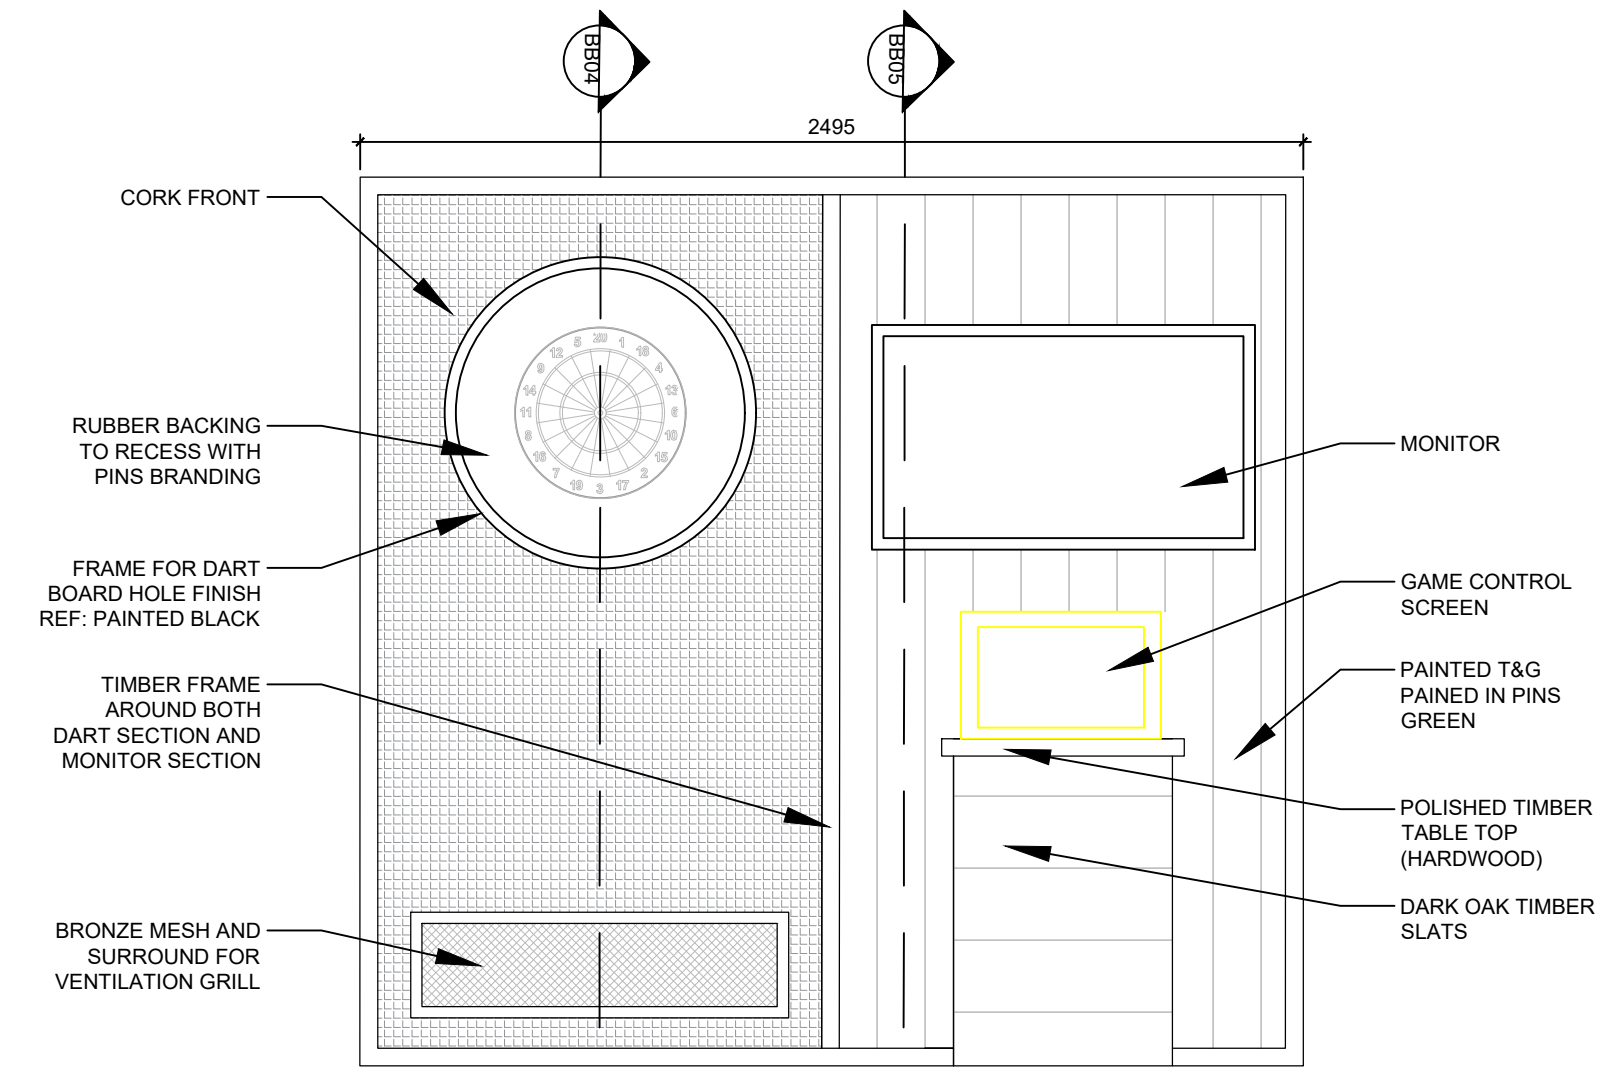

D-BB03 : PROPOSED KARAOKE BOOTH

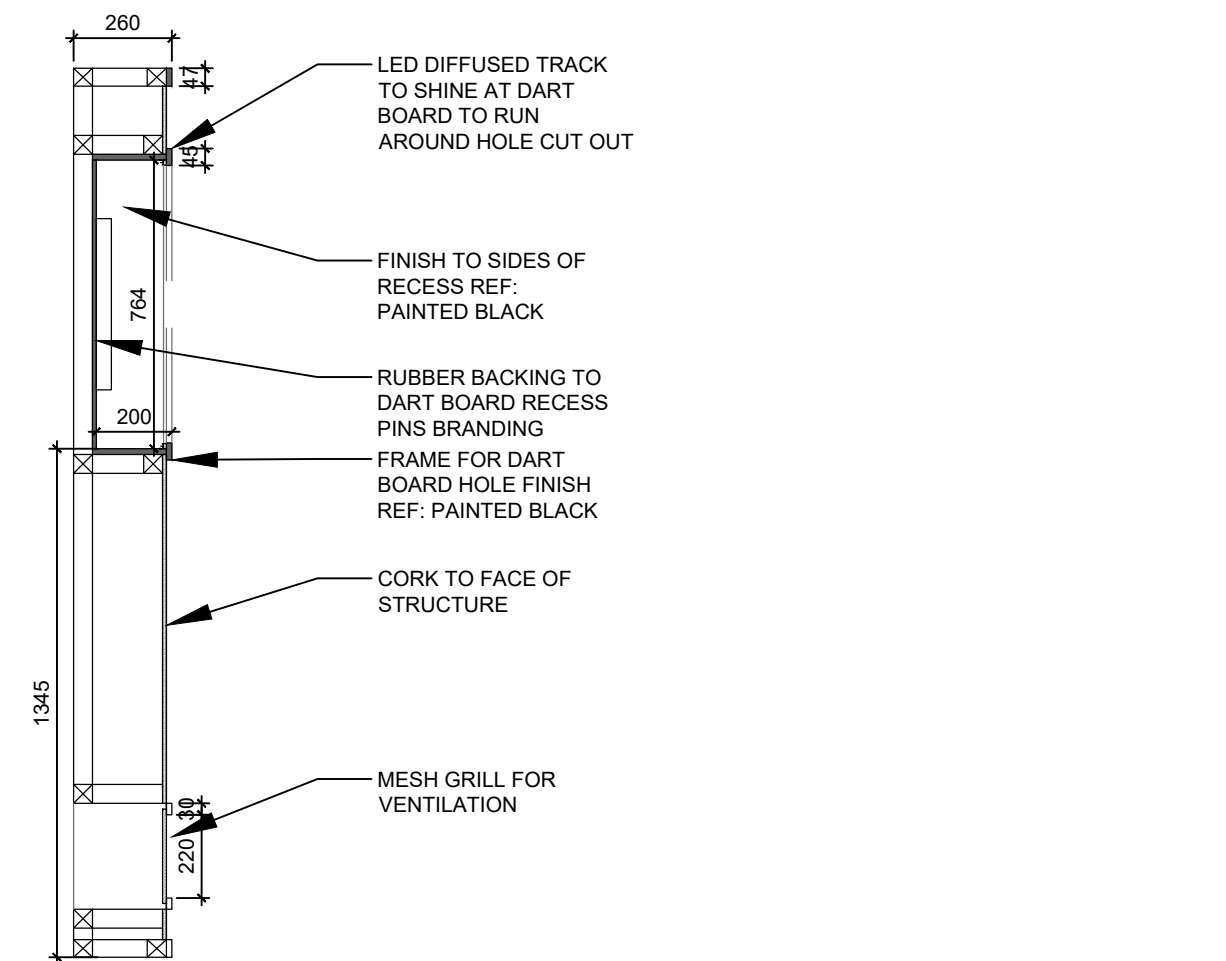

D-BB04 : PROPOSED DARTBOARD SECTION A

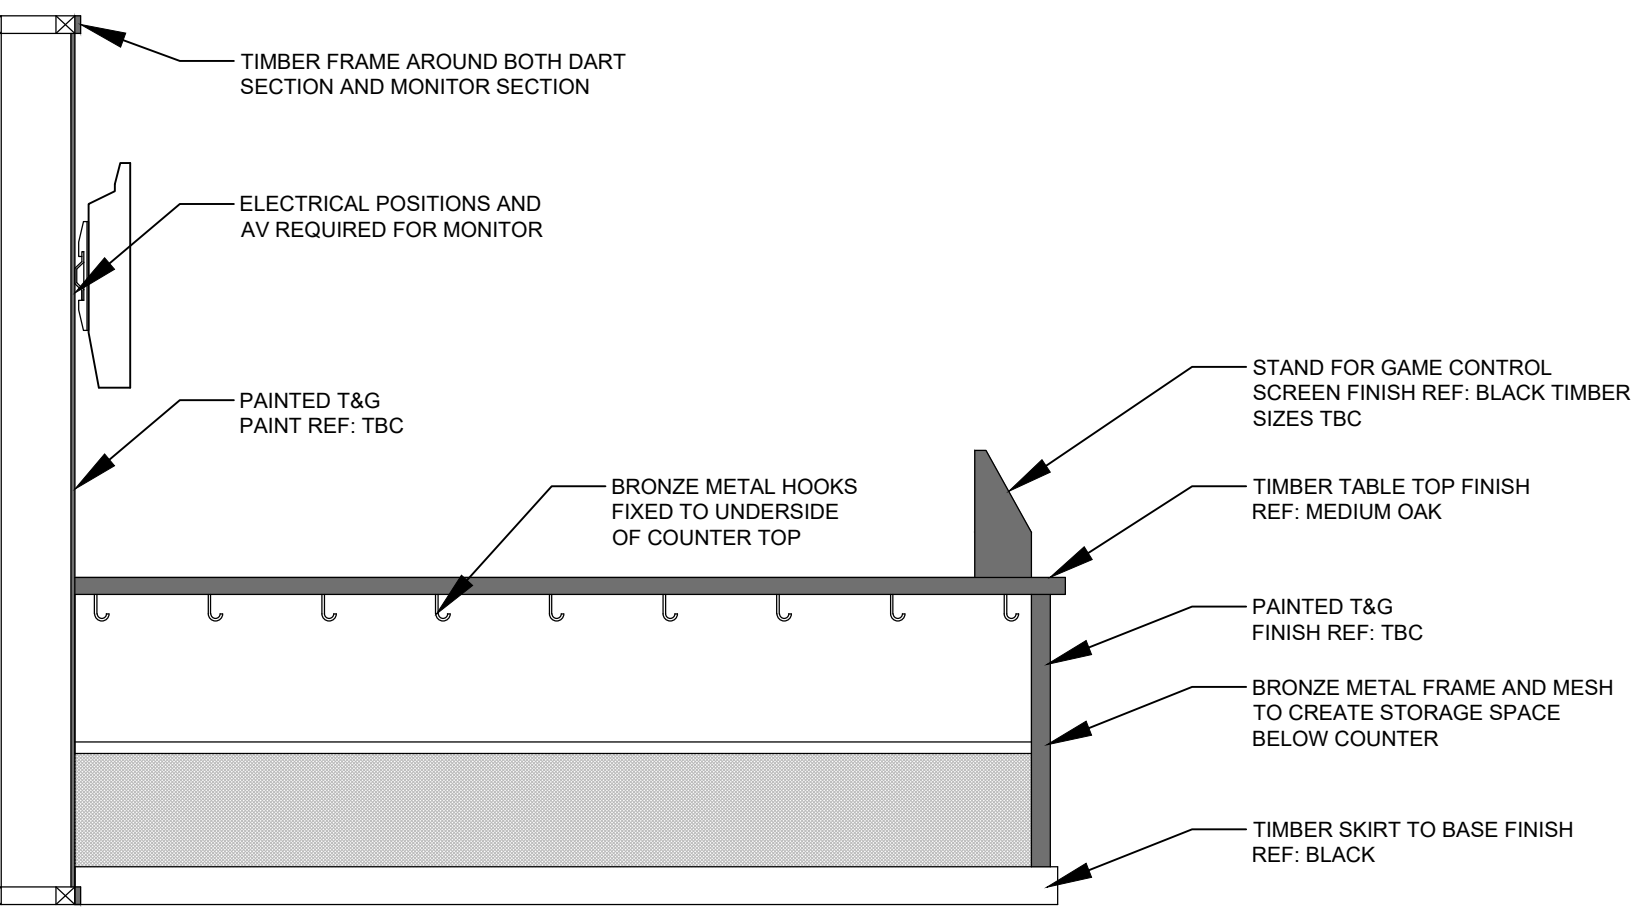

D-BB05 : DARTBOARD STORAGE TABLE

FOR TENDER

ALL DIMENSIONS TO BE CHECKED ON SITE BEFORE CONSTRUCTION



HARRISON INCE

ARCHITECTS INTERIOR DESIGNERS

CLIENT PINS SOCIAL CLUB

PROJECT SUNLIGHT HOUSE
LITTLE QUAY ST, MANCHESTER M3 3HP

TITLE PROPOSED SECTION BB
DARTBOARDS WALL

DATE	MARCH 2025	SCALE	1:20 @ A1
JOB NO.	PINS	DWG. NO.	AV301 C
DRAWN	CAD/MSM-LEB	CHECKED	

SECOND FLOOR
EASTGATE
2 CASTLE STREET
MANCHESTER
M3 4LZ


TEL: 0161 236 3050
EMAIL: enquiries@harrison-ince.co.uk

Do not scale from this drawing. All dimensions to be checked on site prior to manufacture and construction. This drawing is the property of Harrison Ince Holdings Limited and should not be reproduced without permission.
All discrepancies to be brought to the attention of the architect immediately.
This drawing is to be read in conjunction with the specification / bill of quantities and related drawings.


REVISIONS

- FIRST ISSUE
A REVISED

24.03.2025 LEB
23.04.2025 MSM

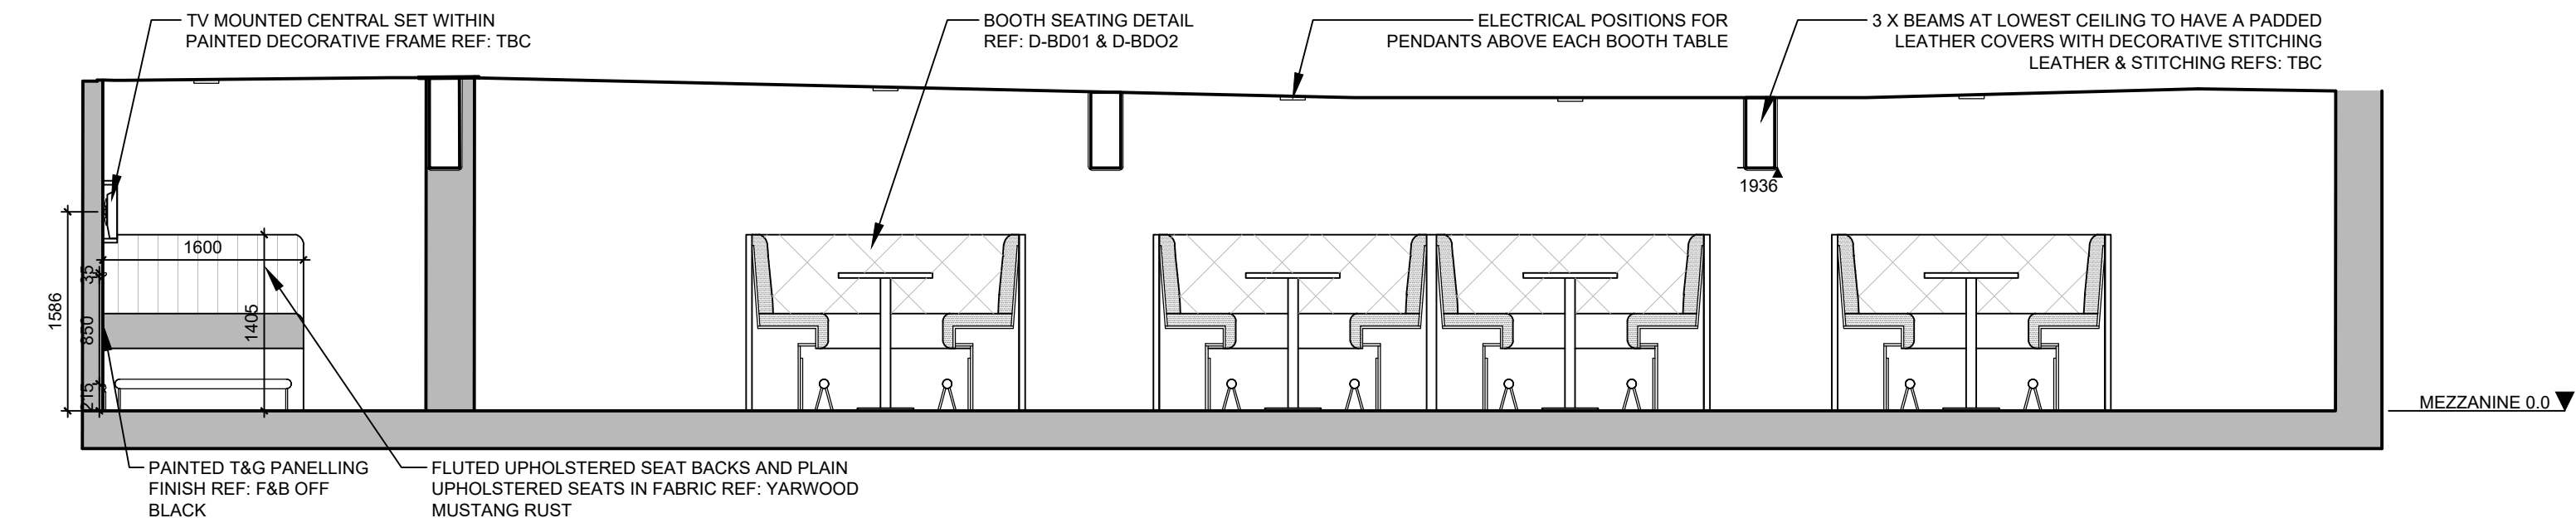

PROPOSED SECTION BD : DARTBOARD AREA SEATING
1:50

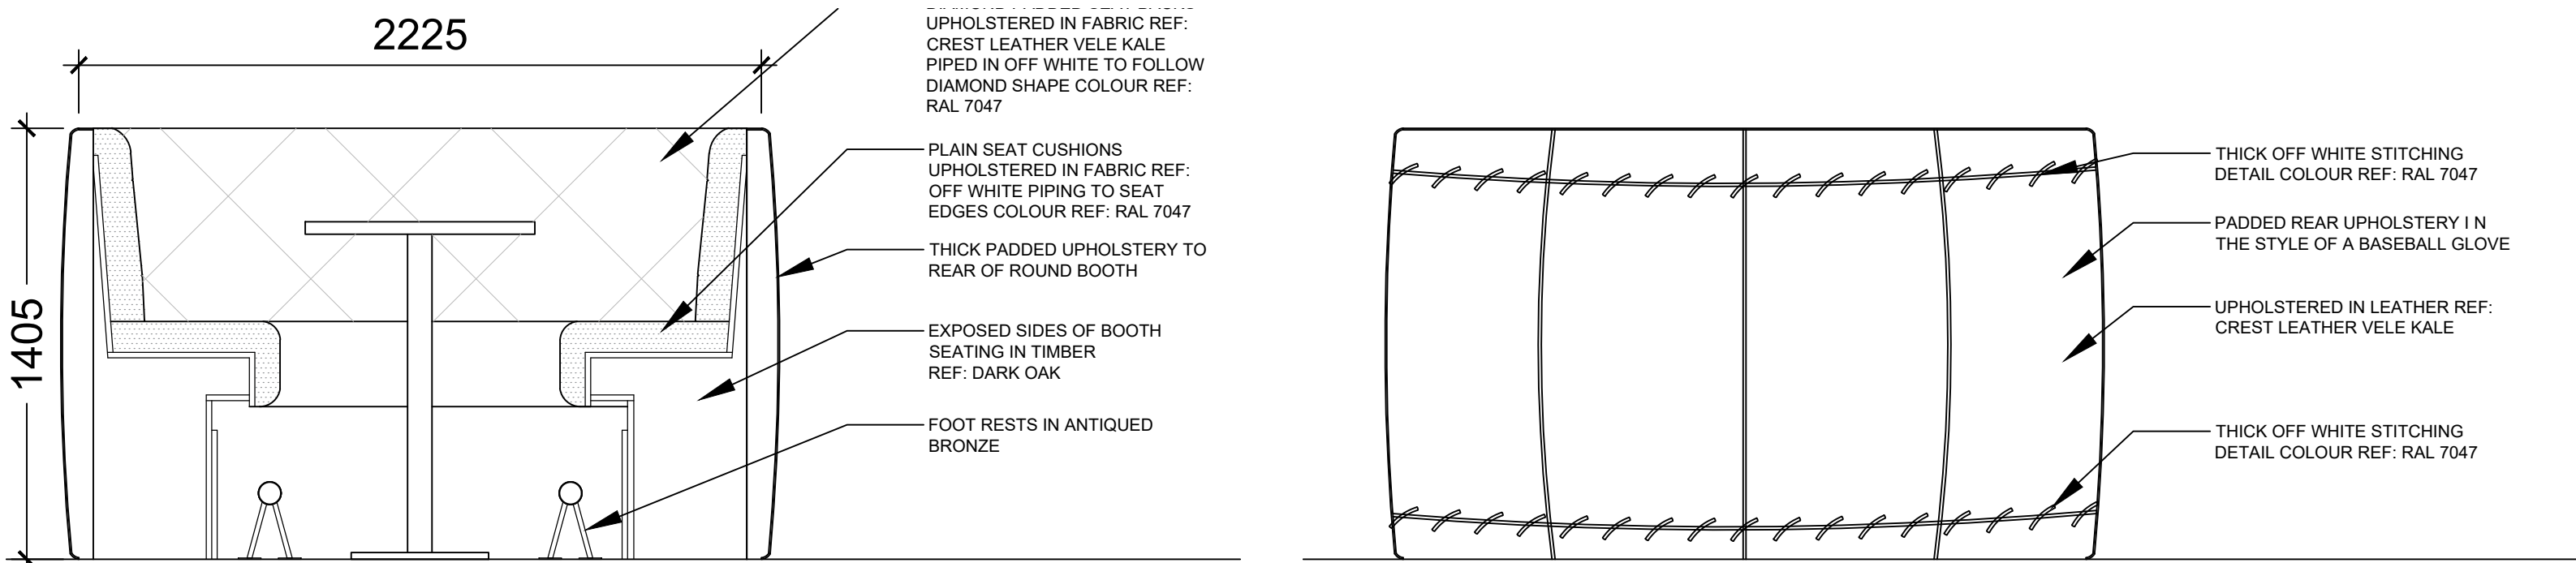

D-BD01 : ROUND BOOTHS
1:20


D-BD02 : ROUND BOOTHS REAR VIEW
1:20




UPHOLSTERY STYLE

FINISHES KEY		
NAME	TYPE	
BOOTHS BASE POLISHED IN DARK OAK		
ROUND BOOTHS LEATHER: CREST LEATHER VELE KALE WITH OFF WHITE STITCHING (COLOUR REFERENCE: RAL 7047)		
TV FRAME PAINTED IN BRANDING GREEN		
T&G PANELLING AND SKIRTING BOARD PAINTED IN F&B OFF BLACK		
BRONZE FOOTREST		
FLOORING: FORBO: ALLURA AMBER ELEGANT OAK PLANKS 1200X200MM LARGE HERRINGBONE		
LOW BEAMS PADDED IN YARWOOD MUSTANG RUST WITH RANDOM OFF WHITE STITCHING TO MIMIC BASEBALL GLOVE		
CEILING PAINTED IN F&B ELEPHANT BREATH		

FINISHES

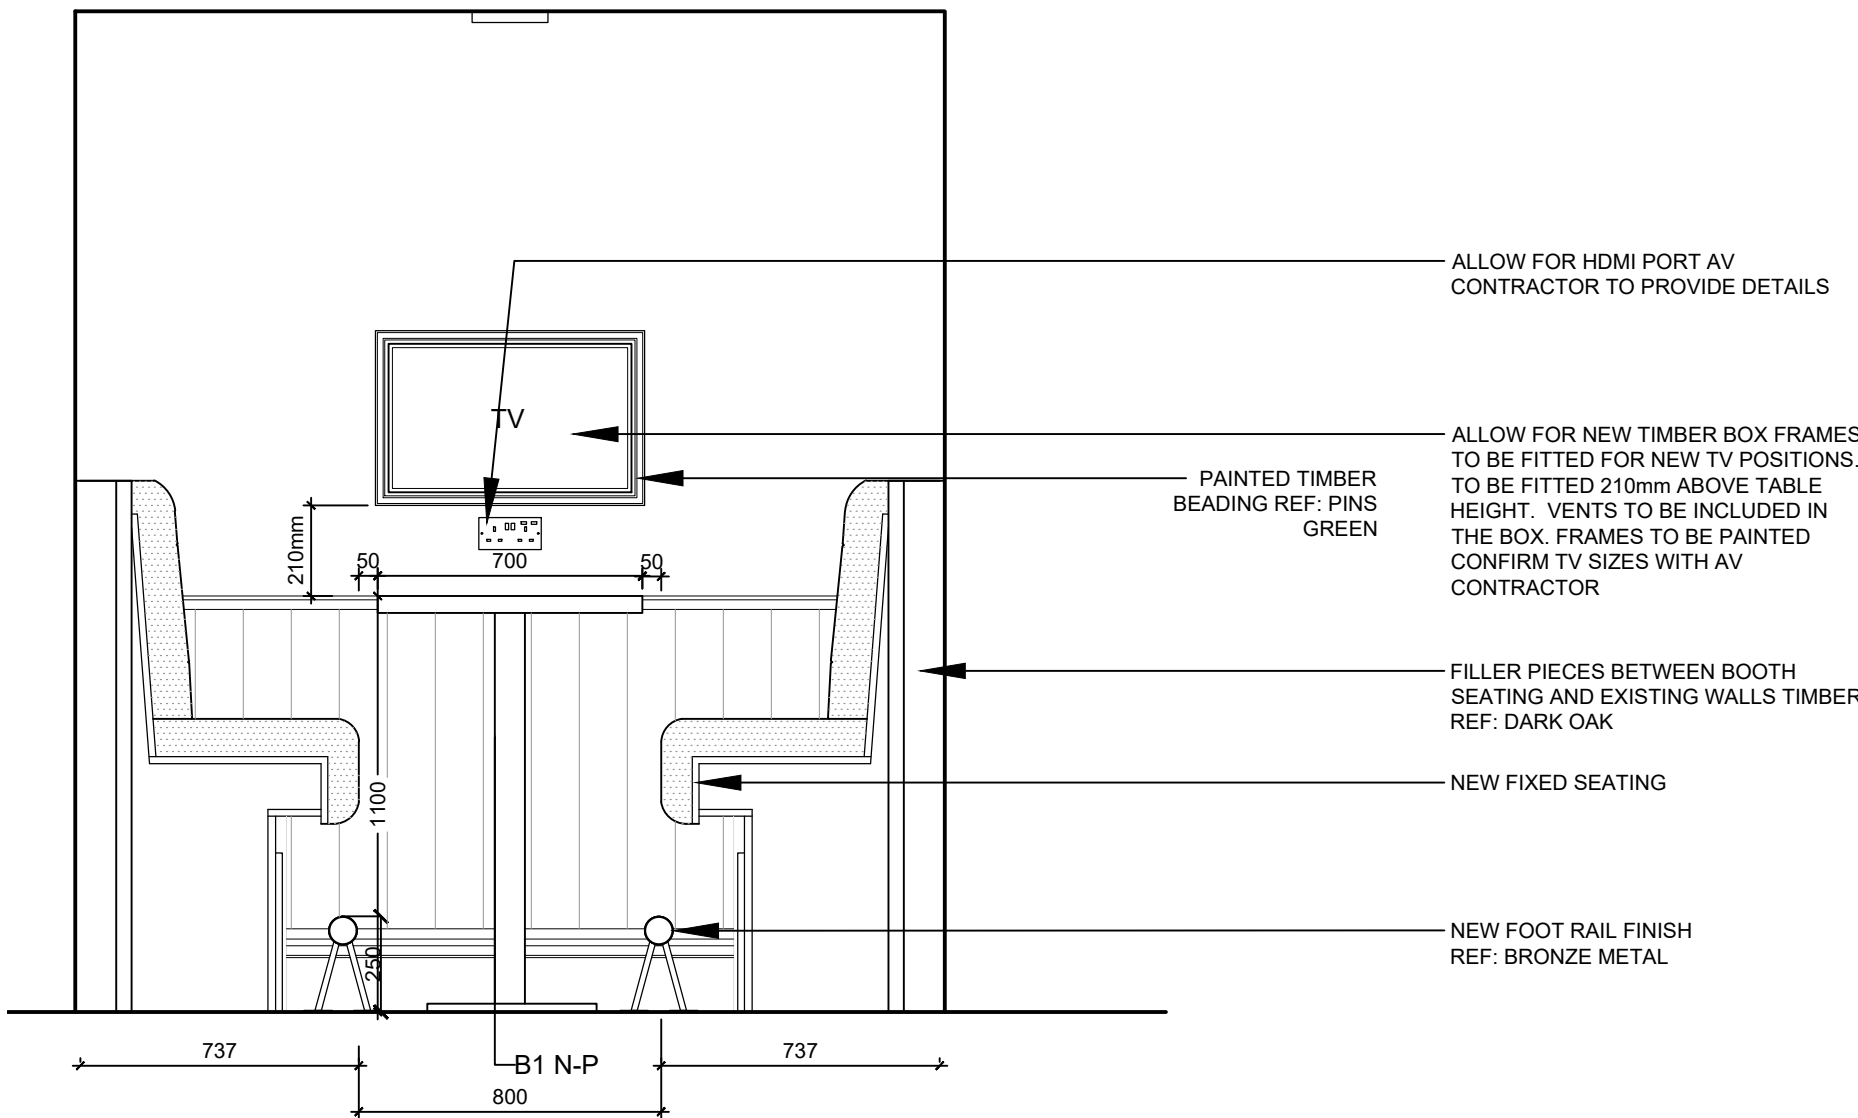

D-BD03 : STRAIGHT BOOTH
1:20

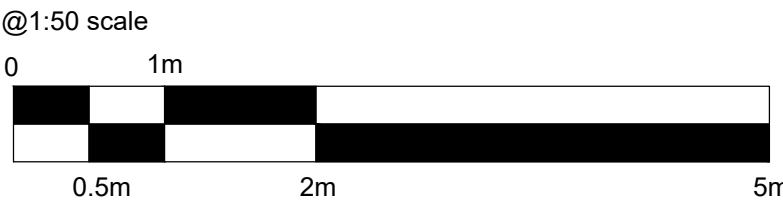

HARRISON INCE

ARCHITECTS INTERIOR DESIGNERS

CLIENT PINS SOCIAL CLUB

PROJECT SUNLIGHT HOUSE
LITTLE QUAY ST, MANCHESTER M3 3HP

TITLE PROPOSED SECTION BB
DARTBOARD AREA SEATING

DATE MARCH 2025

SCALE 1:50 @ A1

JOB NO. PINS

DWG. NO. AV303 A

DRAWN CAD/MSM-LEB

CHECKED


SECOND FLOOR
EASTGATE
2 CASTLE STREET
MANCHESTER
M3 4LZ

TEL: 0161 236 3050
EMAIL: enquiries@harrison-ince.co.uk

Do not scale from this drawing. All dimensions to be checked on site prior to manufacture and construction. This drawing is the property of Harrison Ince Holdings Limited and should not be reproduced without permission.
All discrepancies to be brought to the attention of the architect immediately.
This drawing is to be read in conjunction with the specification / bill of quantities and related drawings.

REVISIONS

-	FIRST ISSUE	17.03.2025	MSM
A	REVISED	23.04.2025	MSM

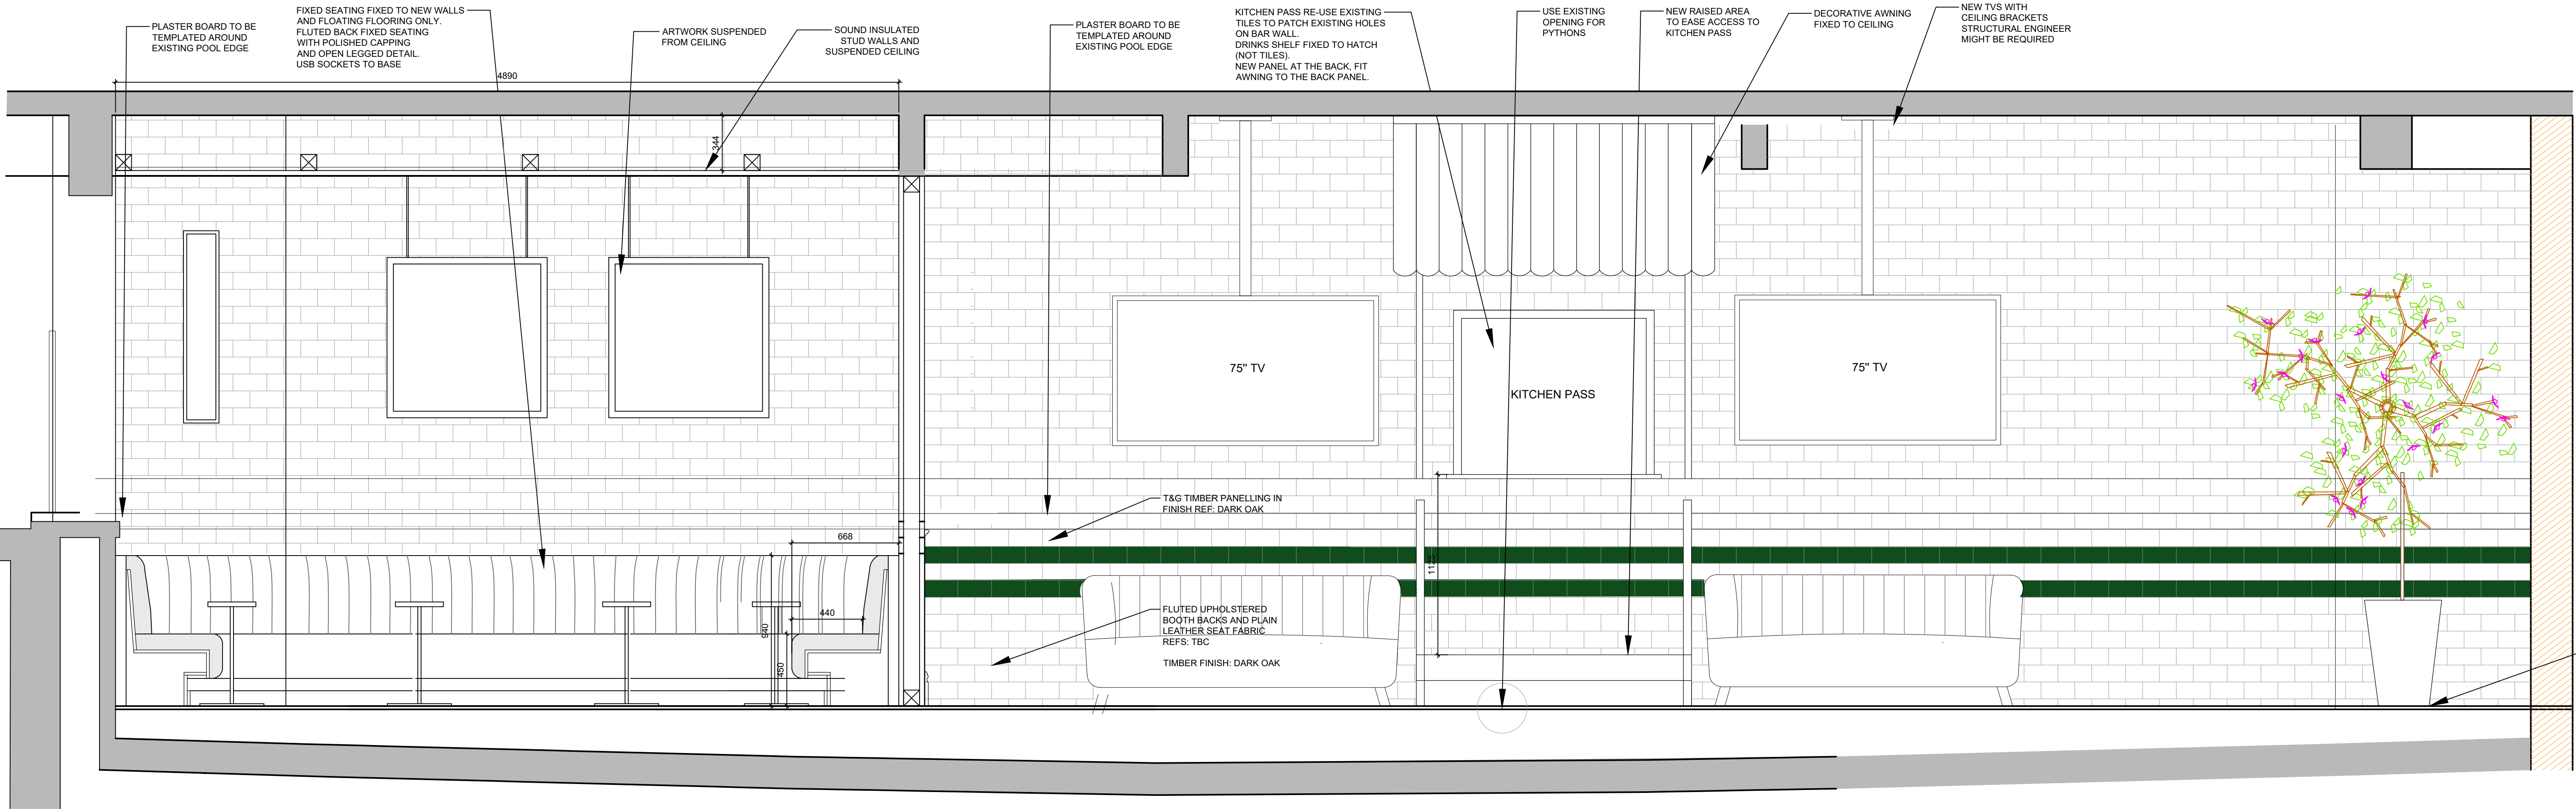


PROPOSED SECTION CA : PROPOSED KITCHEN PASS- KARAOKE ROOM
1:20

FINISHES KEY	
NAME	IMAGE
BOOTHS BACK - FLUTED BACK CREST LEATHER MUSTANG RUST	
BOOTHS SEAT FABRIC CREST LEATHER MUSTANG RUST	
USB SOCKETS BRASS FINISH	
NEW WALLS PANELLING PAINTED IN BRANDING GREEN	
BOOTHS BASE AND CAPPING AND RAISED PLATFORM STAINED DARK OAK	
BESPOKE VINYL WALLPAPER ABOVE PANELLING ON NEW WALLS	
WHITE AND GREEN STRIPED DECORATIVE AWNING	

NOTE: ALL FABRICS TO MEET THE BRITISH FR STANDARDS FOR CONTRACT UPHOLSTERY, CRIB 5. PLEASE NOTE THAT SOME FABRICS NEED EXTRA FR TREATMENT TO MEET THE REQUIRED STANDARDS

FINISHES
1:20

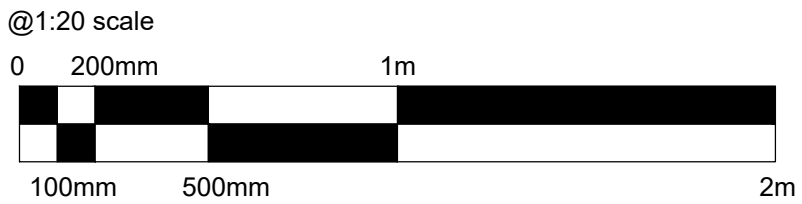

HARRISON INCE

ARCHITECTS INTERIOR DESIGNERS

PINS SOCIAL CLUB

SUNLIGHT HOUSE

LITTLE QUAY ST, MANCHESTER M3 3HP

PROPOSED SECTION CA

BASEMENT KITCHEN PASS WALL (DRAFT)

DATE MARCH 2025

SCALE 1:20 @ A1

JOB NO. PINS

DWG. NO. AV400 A

DRAWN CAD/MSM

CHECKED

SECOND FLOOR

EASTGATE

2 CASTLE STREET

MANCHESTER


M3 4L2

TEL: 0161 236 3650

EMAIL: enquiries@harrison-ince.co.uk




PROPOSED SECTION CB : PROPOSED EX SWIMMING POOL BAR WALL
1:20

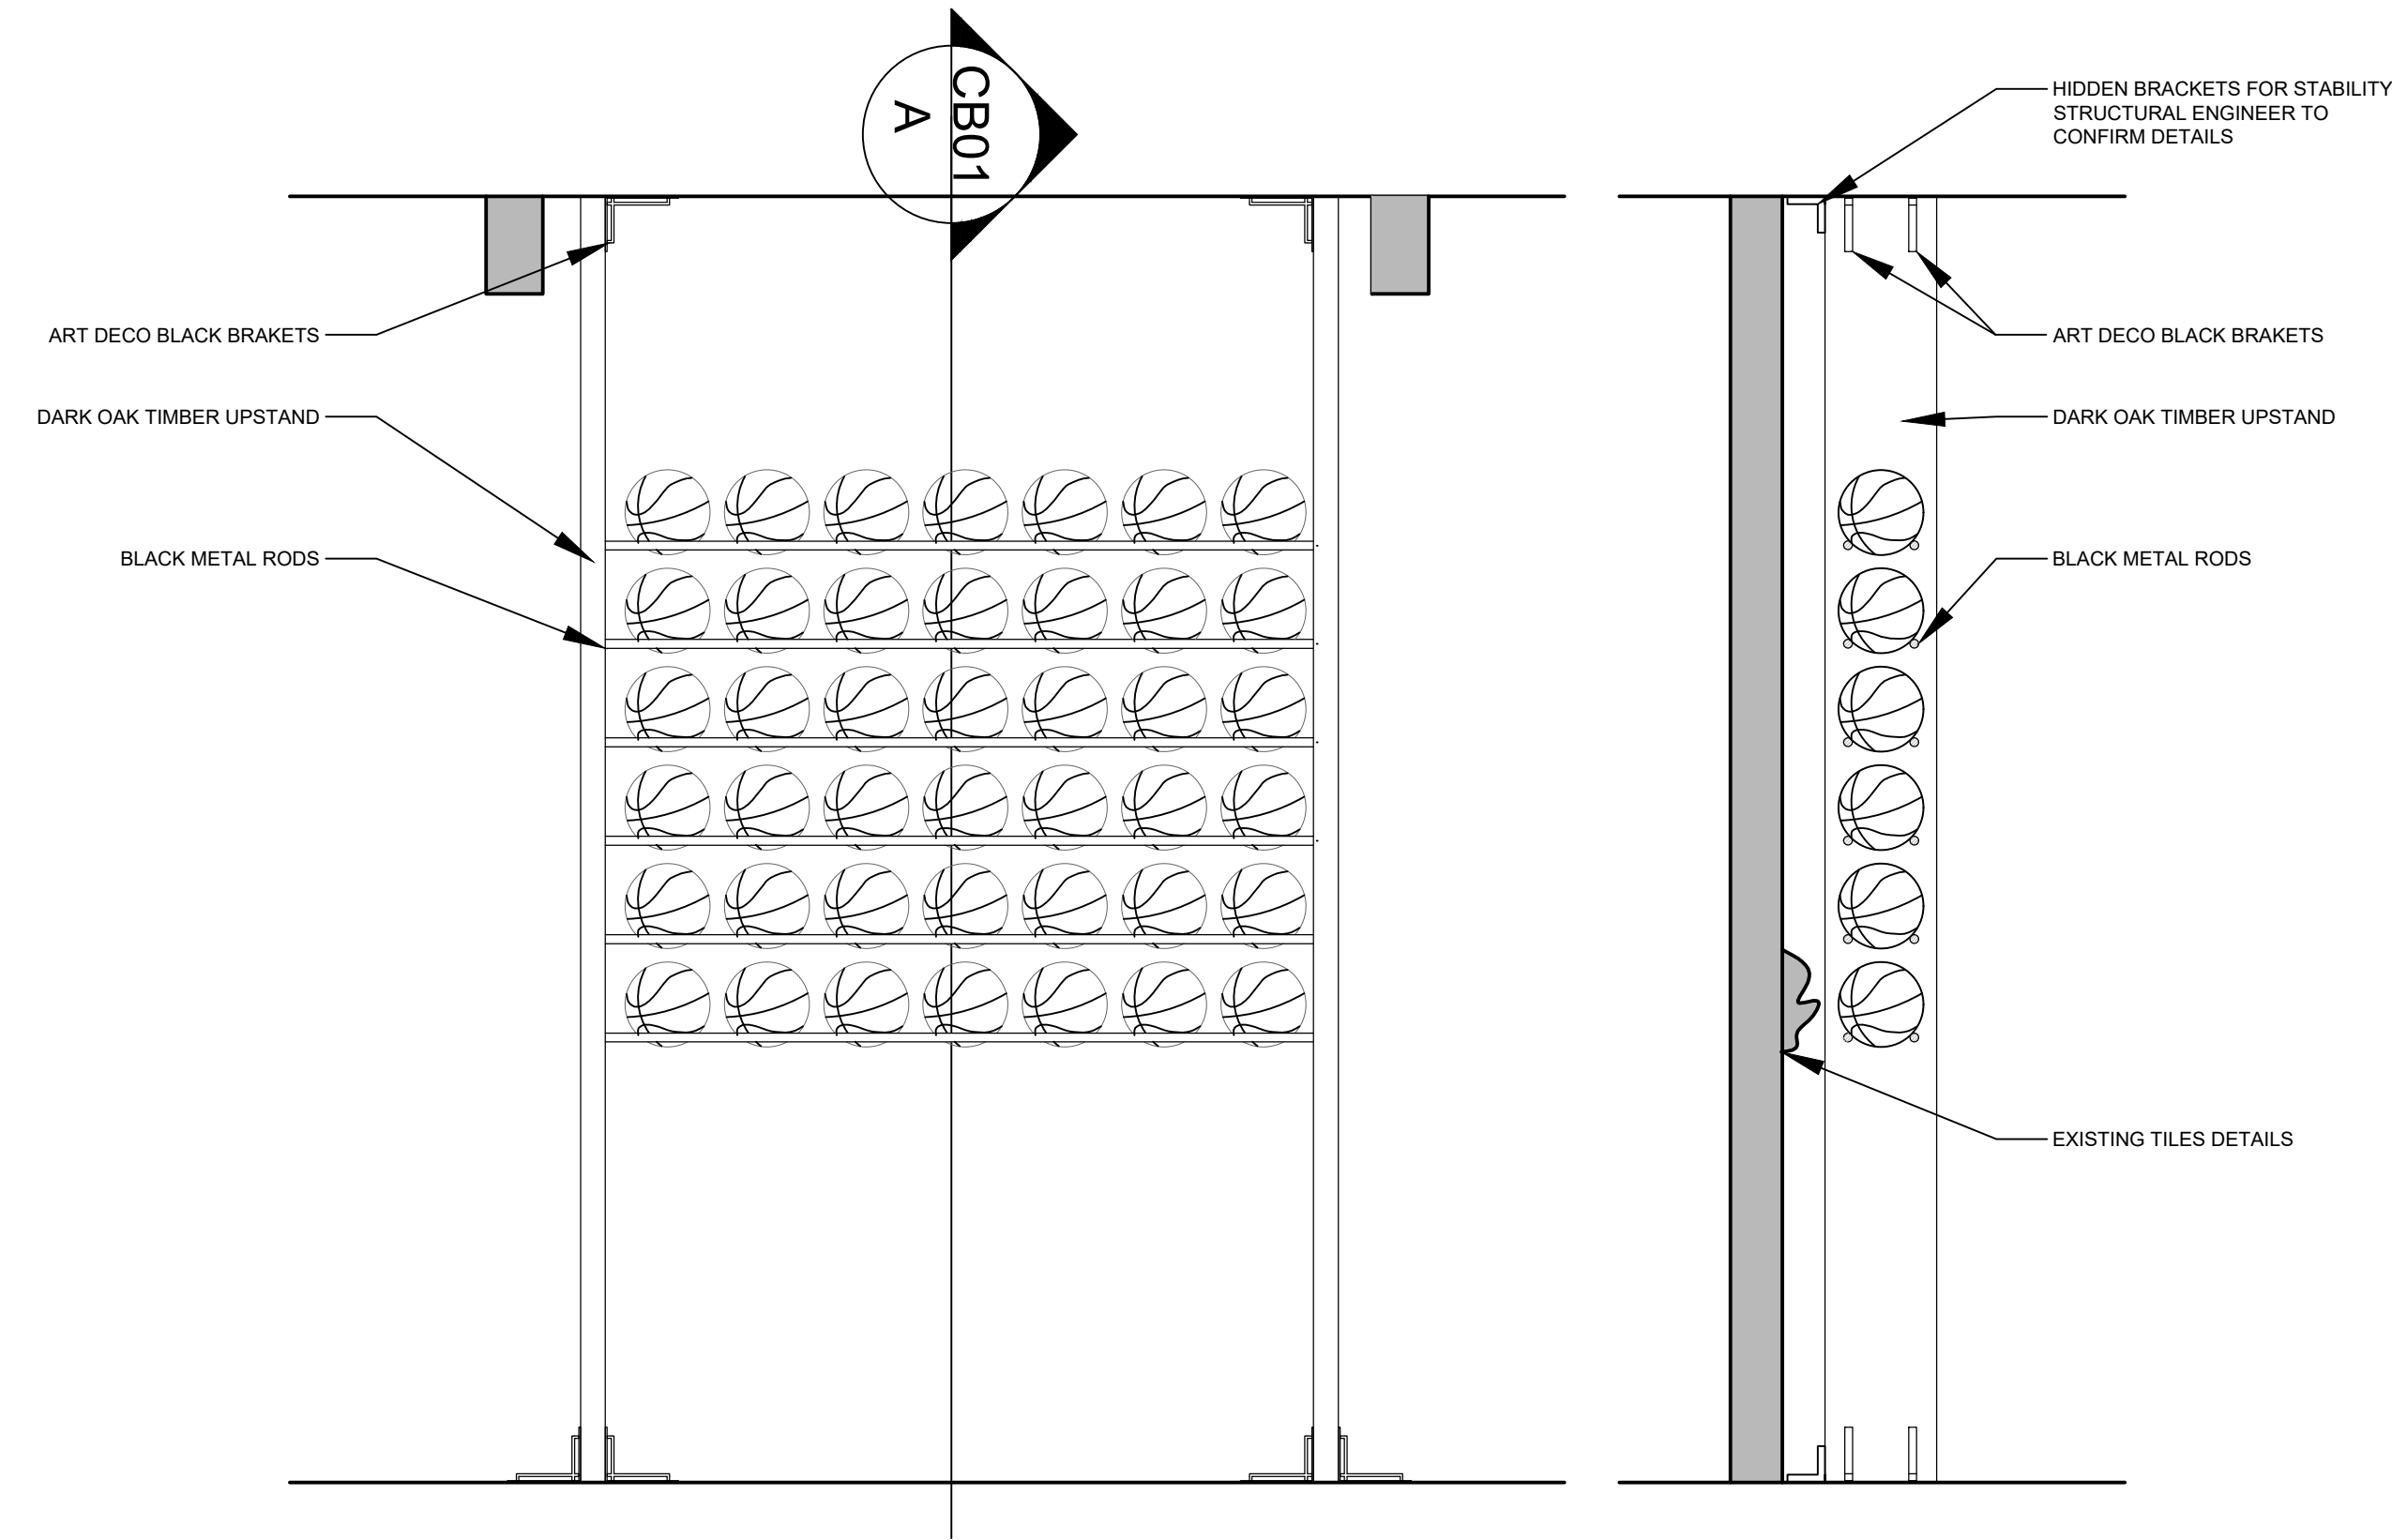

D-CB01 : BASKET BALLS DISPLAY UNIT
1:20

D-CB01 A : BASKET BALLS DISPLAY UNIT SECTION
1:20

WALL TILES		
NAME	TYPE	
BASKET BALLS DISPLAY TIMBER UPSTAND FINISH: DARK OAK STAIN (TO MATCH BACK BAR)		
BLACK ART DECO STYLE BRACKET		
BLACK METAL RODS 25MM DIAM		

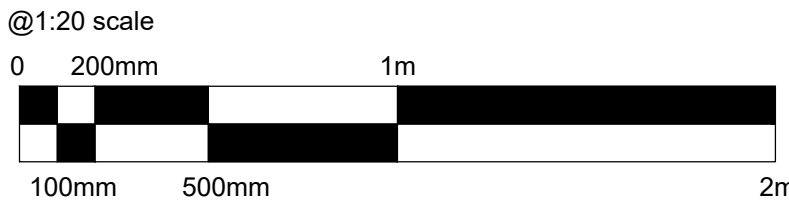

HARRISON INCE

ARCHITECTS INTERIOR DESIGNERS

PINS SOCIAL CLUB

CLIENT

SUNLIGHT HOUSE
LITTLE QUAY ST, MANCHESTER M3 3HP

PROJECT

PROPOSED SECTION CB
BAR/ BASKET BALLS DISPLAY WALL

TITLE

DATE APRIL 2025

SCALE 1:20 @ A1

JOB NO.

PINS

DWG. NO.

AV401

DRAWN

CAD/MSM

CHECKED


SECOND FLOOR
EASTGATE
2 CASTLE STREET
MANCHESTER
M3 4LZ

TEL: 0161 236 3650
EMAIL: enquiries@harrison-ince.co.uk

Do not scale from this drawing. All dimensions to be checked on site prior to manufacture and construction. This drawing is the property of Harrison Ince Holdings Limited and should not be reproduced without permission.
All discrepancies to be brought to the attention of the architect immediately.
This drawing is to be read in conjunction with the specification / bill of quantities and related drawings.

REVISIONS

-	FIRST ISSUE	17.04.2025	MSM
A	PLANNING ISSUE	24.04.2025	GW
B	REVISED AFTER 24.04.2025 MEETING	28.04.2025	MSM

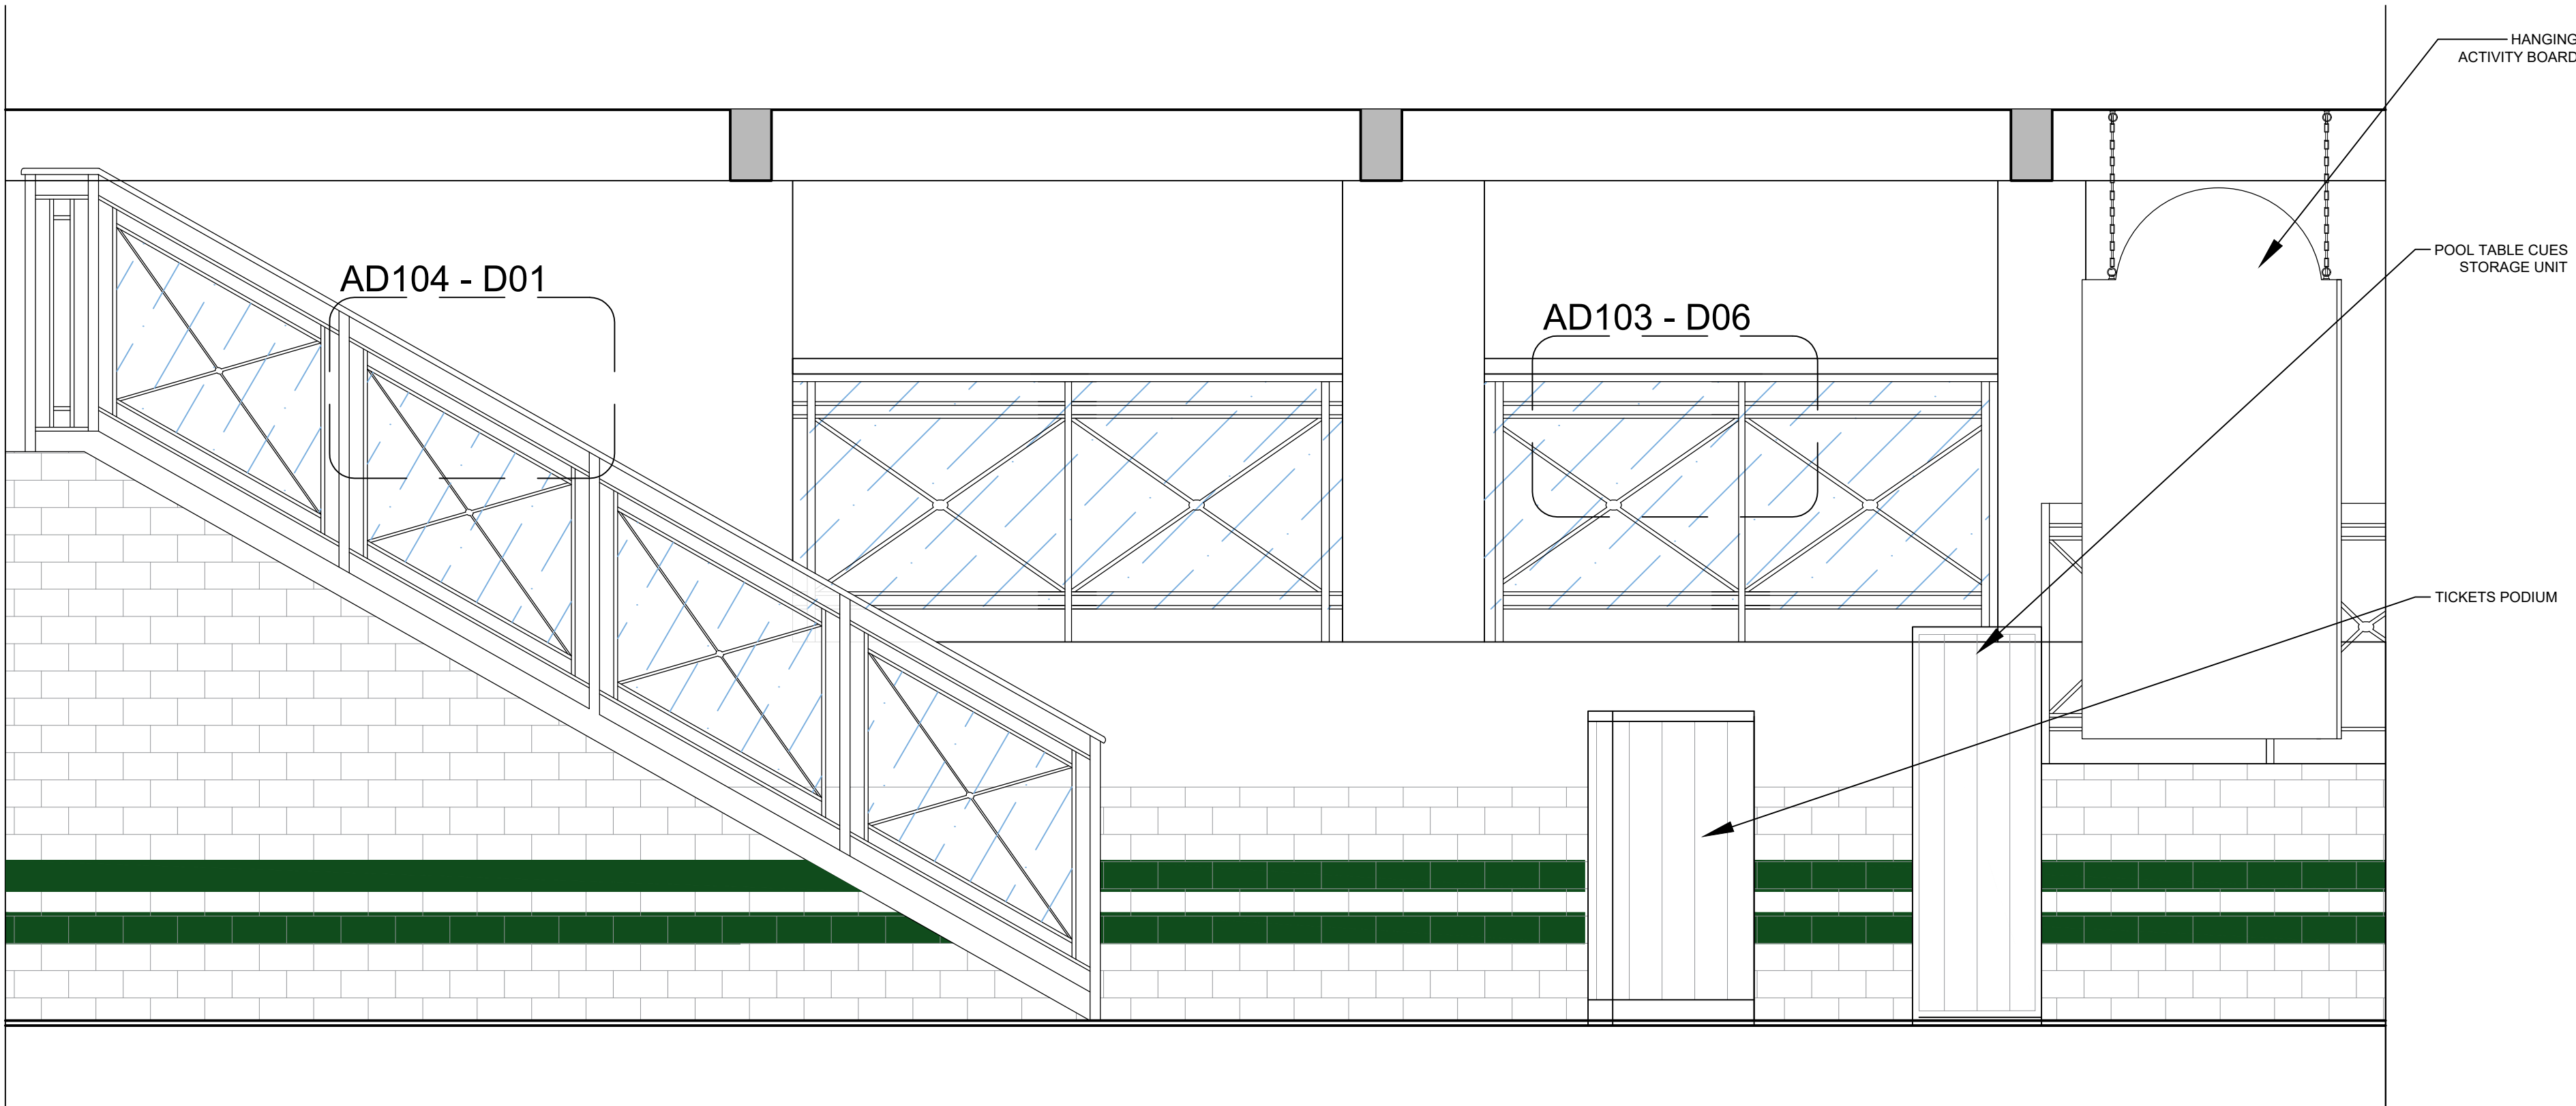


PROPOSED SECTION CC : PROPOSED EX SWIMMING POOL TICKETS PODIUM ELEVATION

1:20

WALL TILES		
NAME	TYPE	
PODIUM AND STORAGE UNIT T&G PAINTED IN BRANDING GREEN, REF: TBC		
PODIUM AND STORAGE UNIT TOP AND BOTTOM FRAME STAINED IN DARK OAK		


FINISHES

1:20

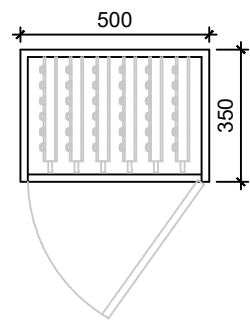


D-CC01 : STORAGE UNIT PLAN

1:20

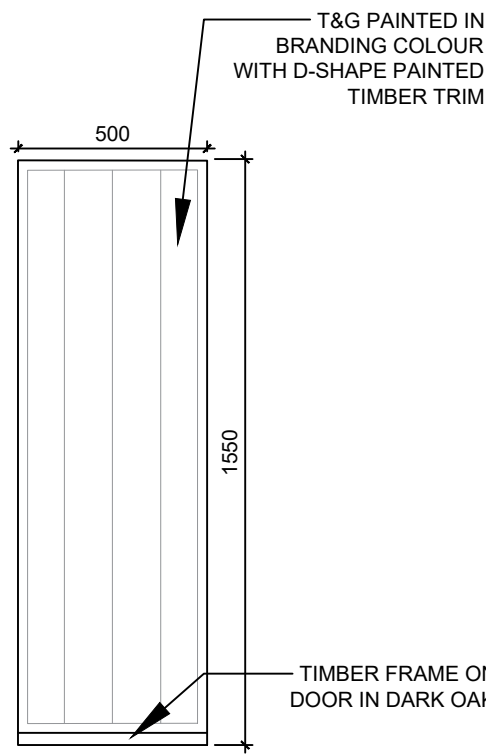


STORAGE UNIT FRONT ELEVATION

1:20

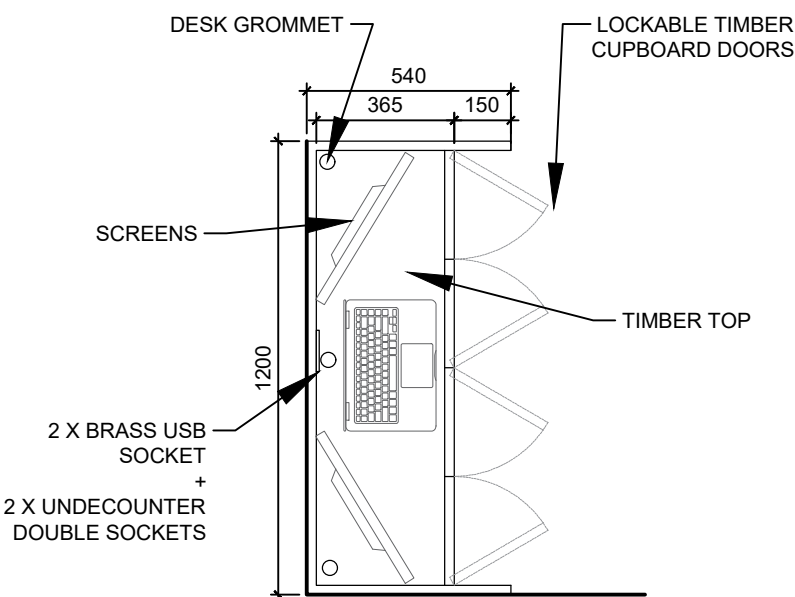


D-CC02 : TICKETS PODIUM PLAN

1:20

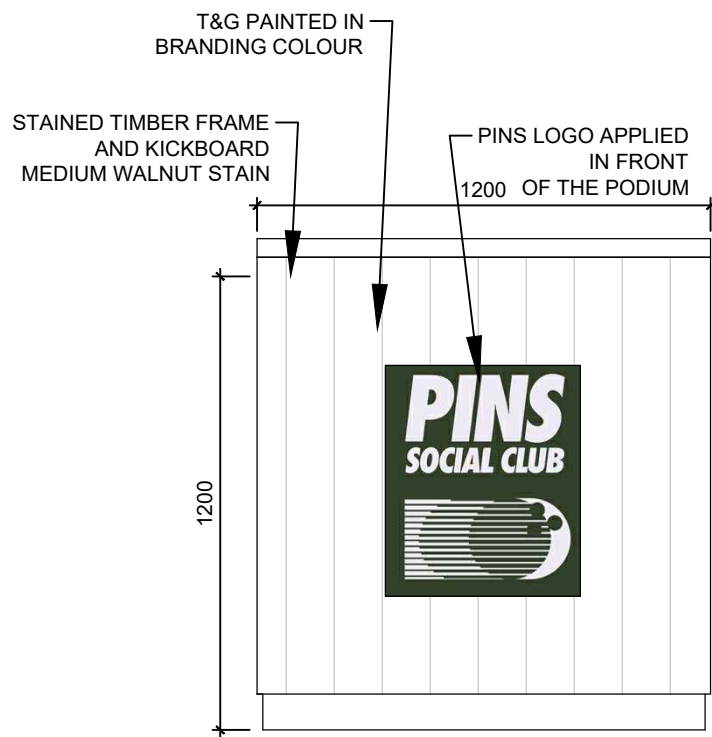


PODIUM FRONT ELEVATION

1:20

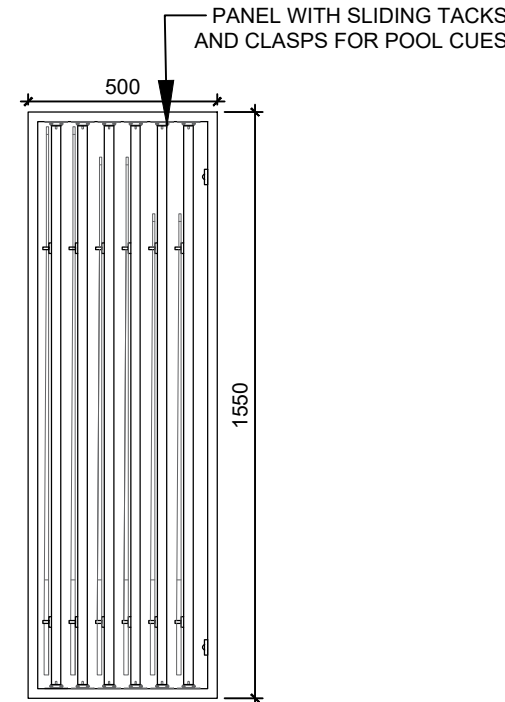


STORAGE UNIT CARCASS

1:20

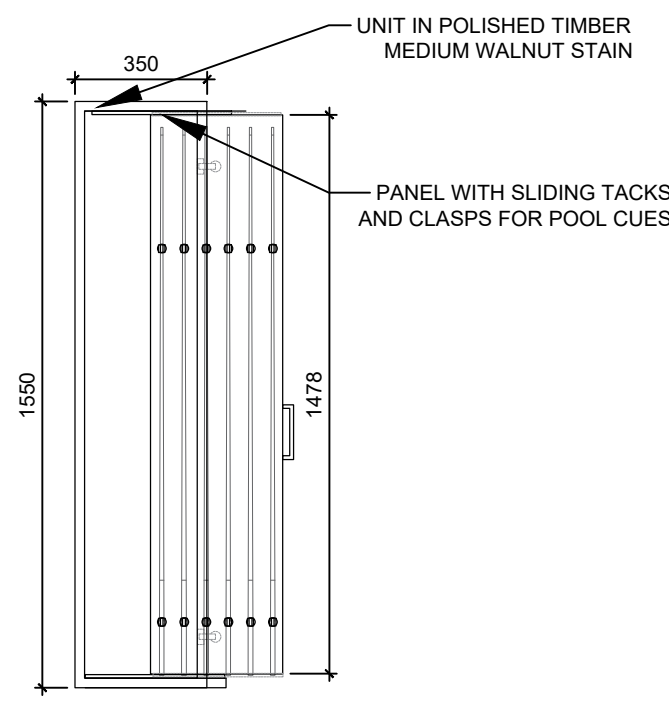


STORAGE UNIT SECTION

1:20

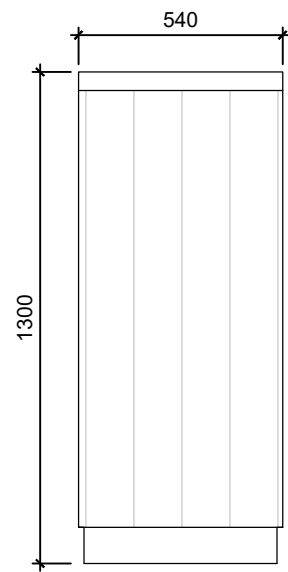

TICKETS PODIUM SIDE VIEW

1:20

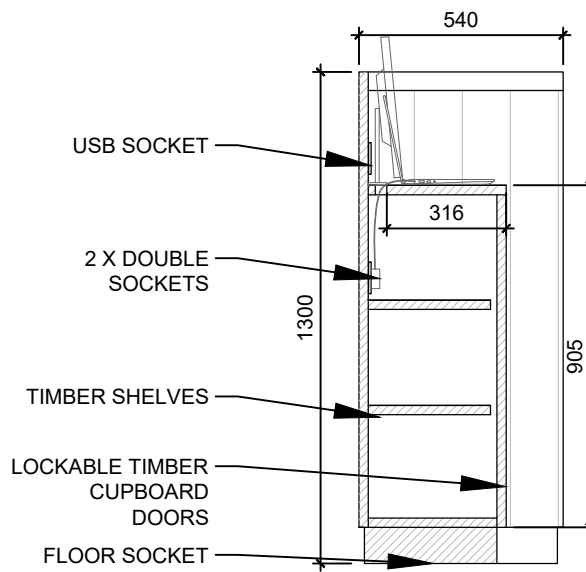

TICKETS PODIUM SECTION

1:20

@1:20 scale



HARRISON INCE

ARCHITECTS INTERIOR DESIGNERS

PINS SOCIAL CLUB

CLIENT

SUNLIGHT HOUSE
LITTLE QUAY ST, MANCHESTER M3 3HP

PROJECT

PROPOSED SECTION CC
TICKETS PODIUM WALL

TITLE

DATE APRIL 2025

SCALE 1:20 @ A1

JOB NO. 01

DWG. NO. AV402 B

DRAWN CAD/MSM


CHECKED

SECOND FLOOR
EASTGATE
2 CASTLE STREET
MANCHESTER
M3 4LZ
TEL: 0161 236 3650
EMAIL: enquiries@harrison-ince.co.uk

Do not scale from this drawing. All dimensions to be checked on site prior to manufacture and construction. This drawing is the property of Harrison Ince Holdings Limited and should not be reproduced without permission.
All discrepancies to be brought to the attention of the architect immediately.
This drawing is to be read in conjunction with the specification / bill of quantities and related drawings.

REVISIONS

-	FIRST ISSUE	17.03.2025	MSM
A	FOR PLANNING	24.03.2025	LEB
B	SUSPENDED CEILING REMOVED	07.04.2025	MSM

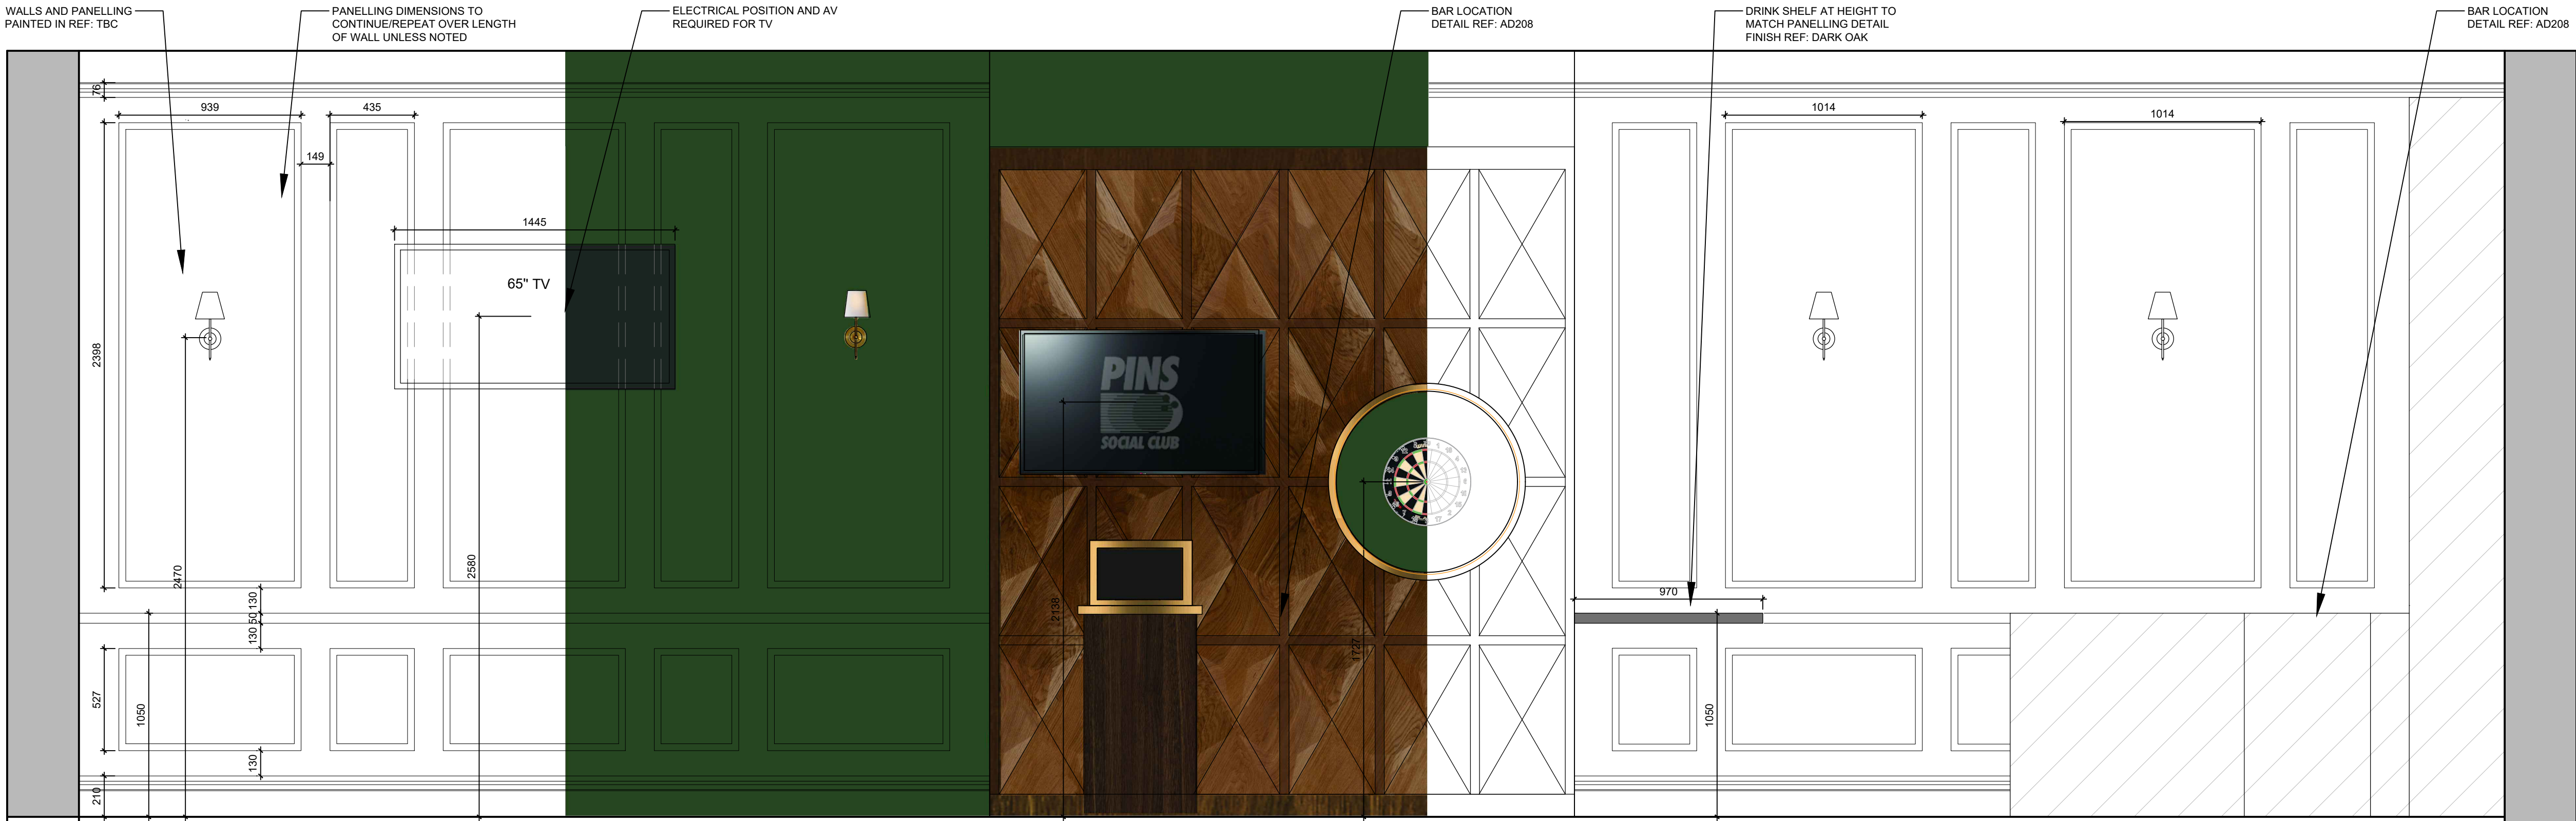


WALL TILES		
NAME	TYPE	
WALL PANELLING PAINTED IN BRANDING GREEN, REF: TBC		
DARTBOARD EXTRUDED DIAMOND PANELLING STAIN: DARK OAK		
DART'S RECESSED AREA, STORAGE/SCREEN UNIT AND DRINKS SHELF: FRAME AND FRONT: STAIN: DARK OAK		
DART'S LED LIGHT ROUND FRAME AND COATS HOOKS, BAGS STORAGE MESH AND, TABLE TOP AND SCREEN FRAME OF DART'S STORAGE UNIT/SCREEN FRAME: IN BRASS		
RUBBER BACKING OF DARTBOARD RECESS IN BRANDING COLOUR		
FLEXIBLE LED LIGHT WITH DIFFUSER IN WARM WHITE		

FINISHES


PROPOSED SECTION CE : VIP AREA - PANELLED WALL 1 AND DARTBOARD

1:20

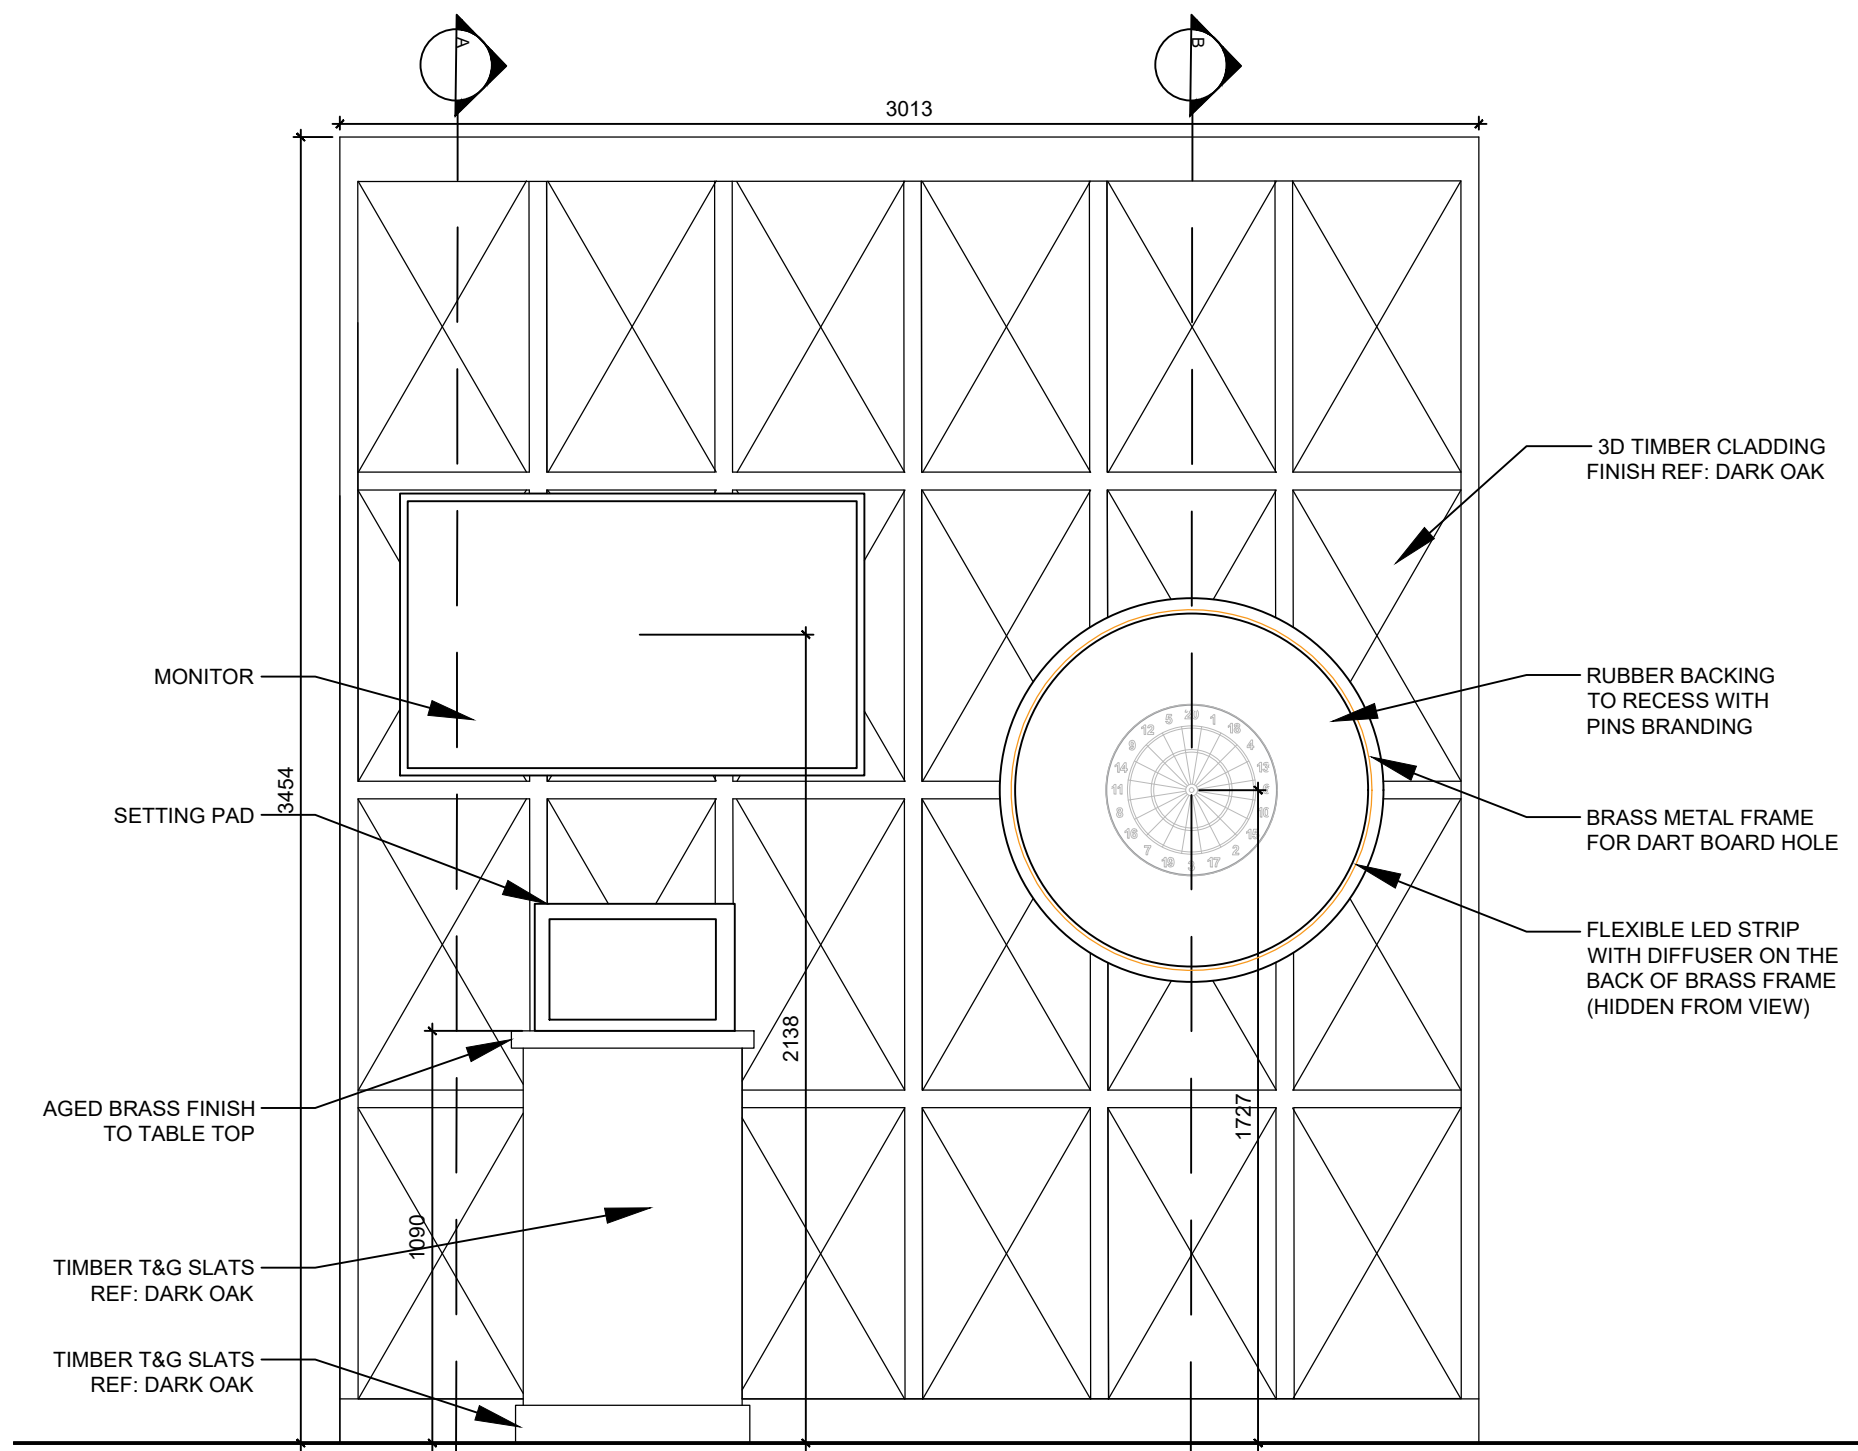


D-CE01 : DARTBOARD

1:20

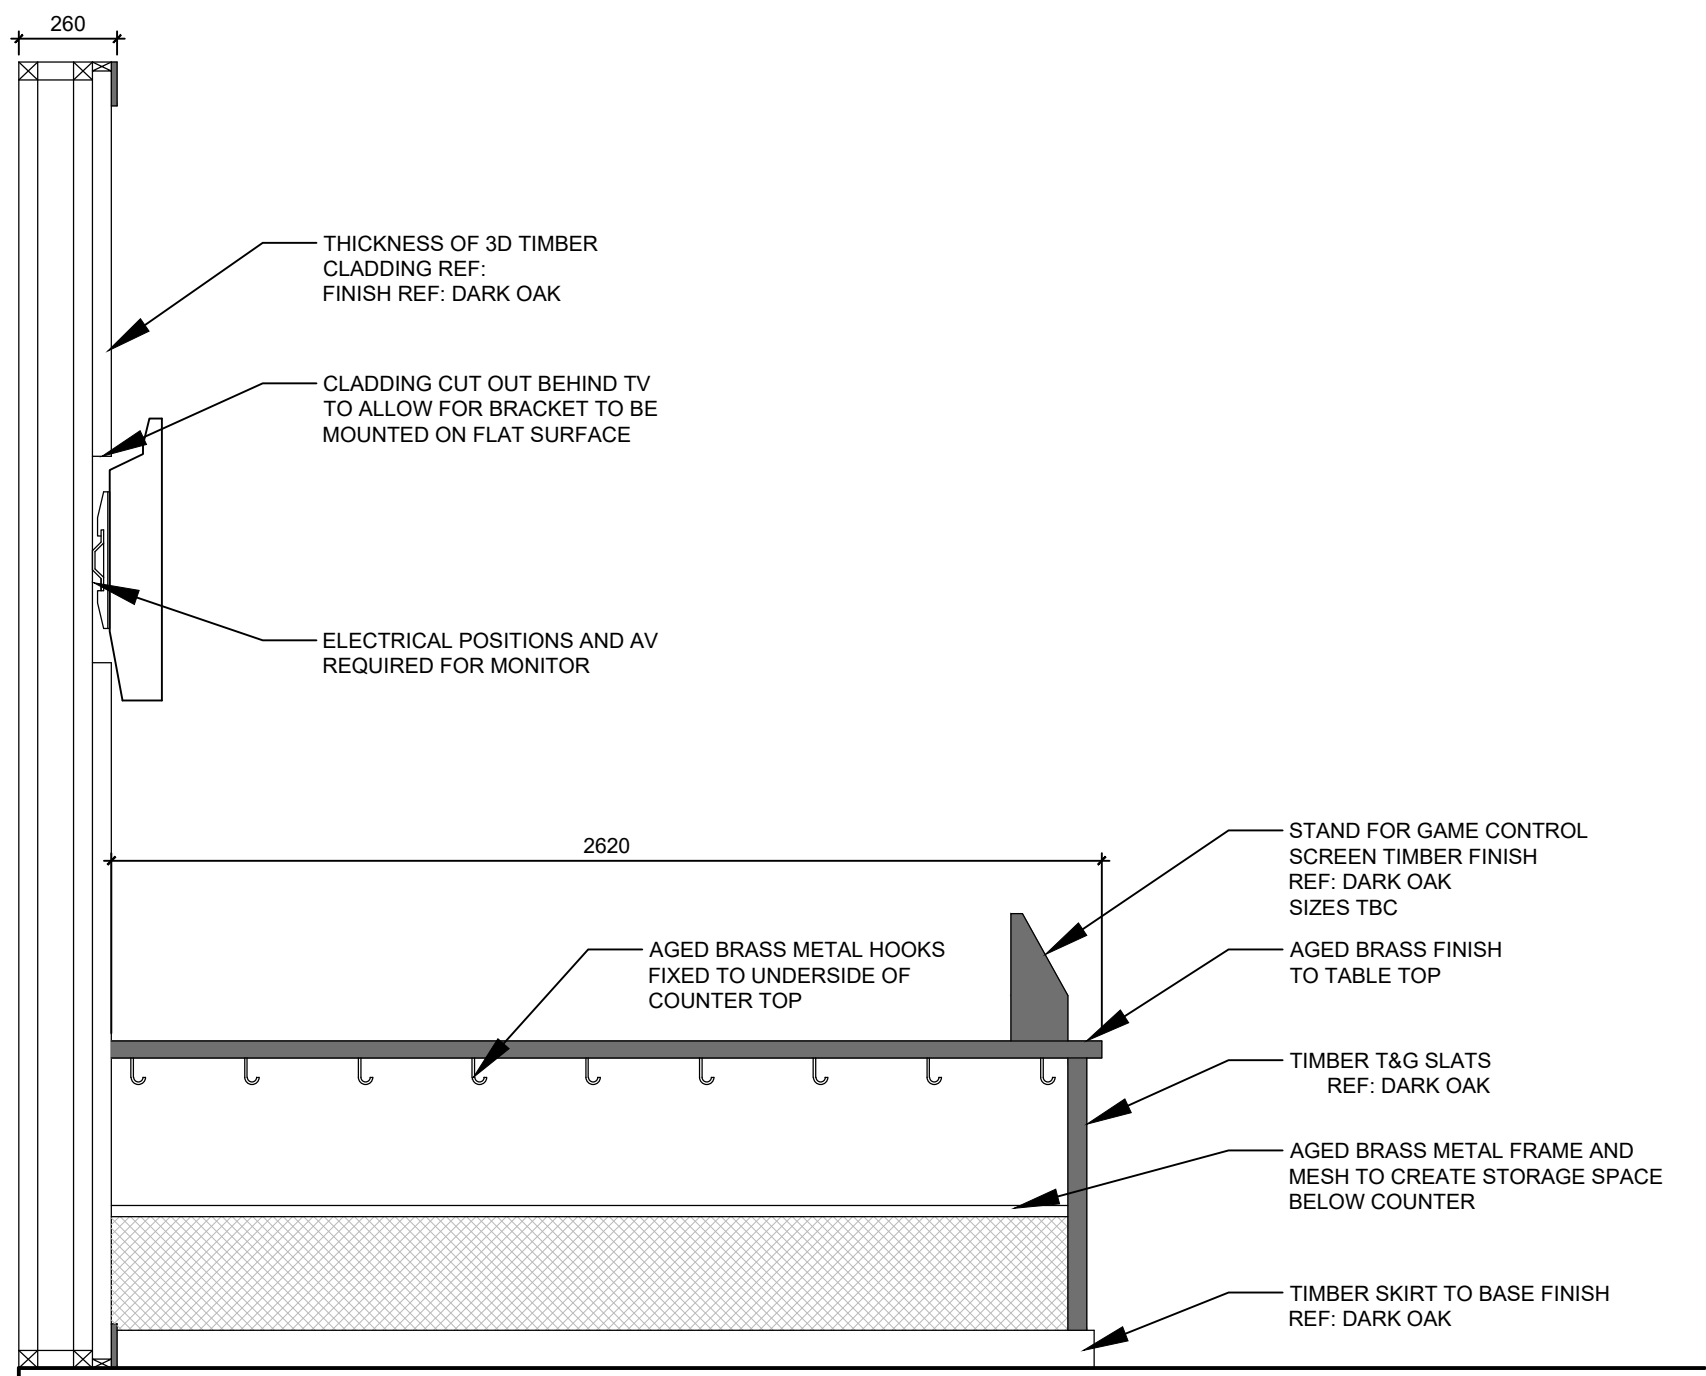


D-CE02 : DARTBOARD STORAGE TABLE SECTION A

1:20

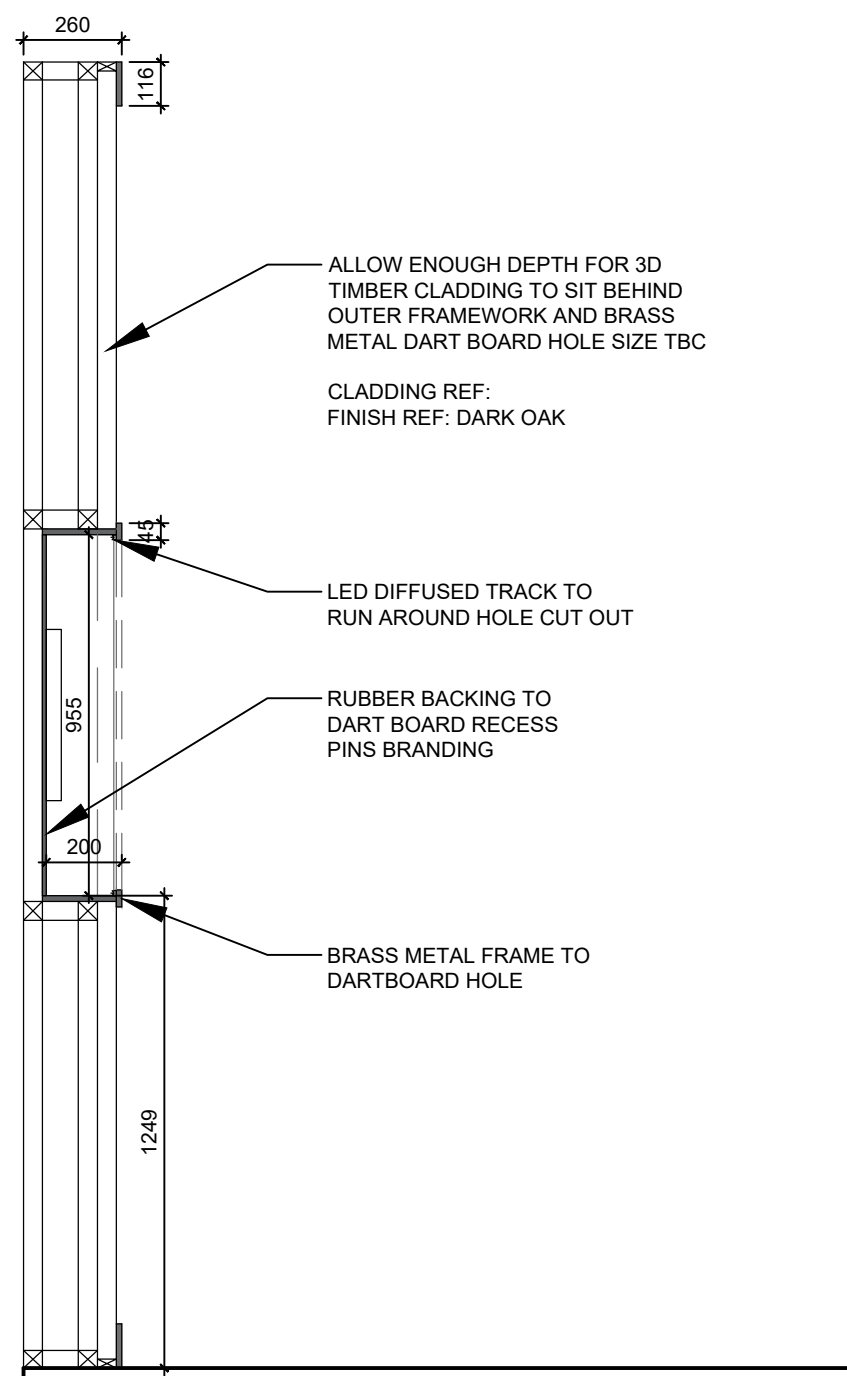

D-CE02 : DARTBOARD STORAGE TABLE SECTION B

1:20

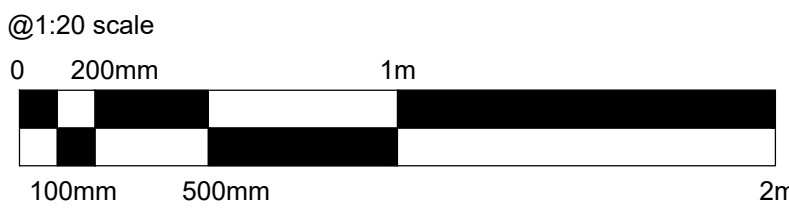

HARRISON INCE

ARCHITECTS INTERIOR DESIGNERS

PINS SOCIAL CLUB

SUNLIGHT HOUSE
LITTLE QUAY ST, MANCHESTER M3 3HP

PROPOSED SECTION CE
VIP AREA - PANELLED WALL 1

DATE	MARCH 2025	SCALE	1:20 @ A1
JOB NO.	PINS	DWG. NO.	AV404 B
DRAWN	CAD/MSM-LEB	CHECKED	


SECOND FLOOR
EASTGATE
2 CASTLE STREET
MANCHESTER
M3 4LZ

TEL: 0161 236 3050
EMAIL: enquiries@harrison-ince.co.uk


Do not scale from this drawing. All dimensions to be checked on site prior to manufacture and construction. This drawing is the property of Harrison Ince Holdings Limited and should not be reproduced without permission.
All discrepancies to be brought to the attention of the architect immediately.
This drawing is to be read in conjunction with the specification / bill of quantities and related drawings.

REVISIONS


-	FIRST ISSUE	17.03.2025	MSM
A	FOR PLANNING	25.03.2025	LEB
B	REVISED	14.04.2025	MSM
C	CLIENT ISSUE	22.04.25	GW

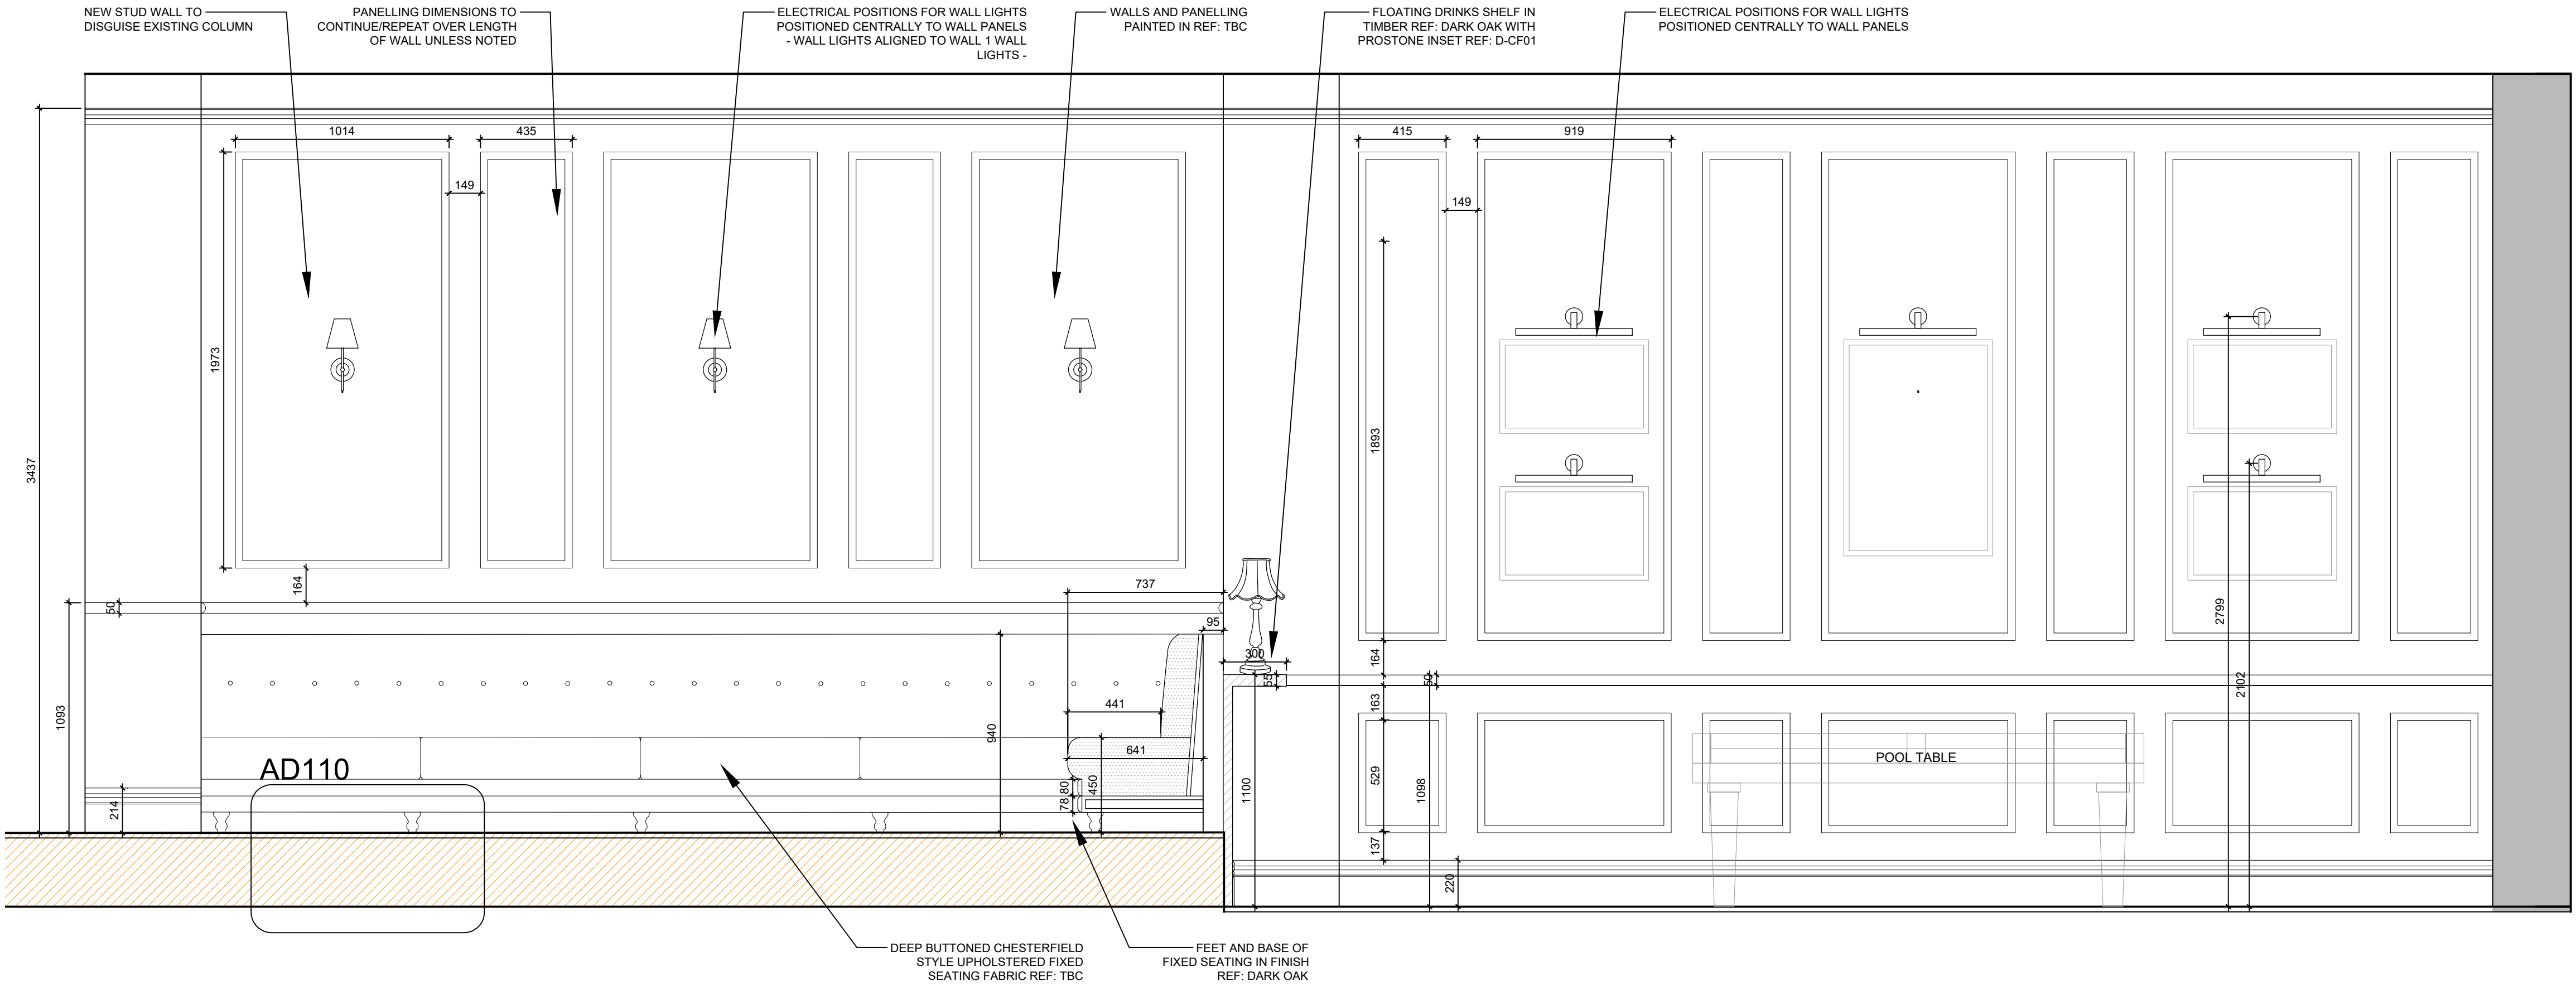

PROPOSED SECTION CF : VIP AREA - PANELLED WALL 2 AND FIXED SEATING
1:20

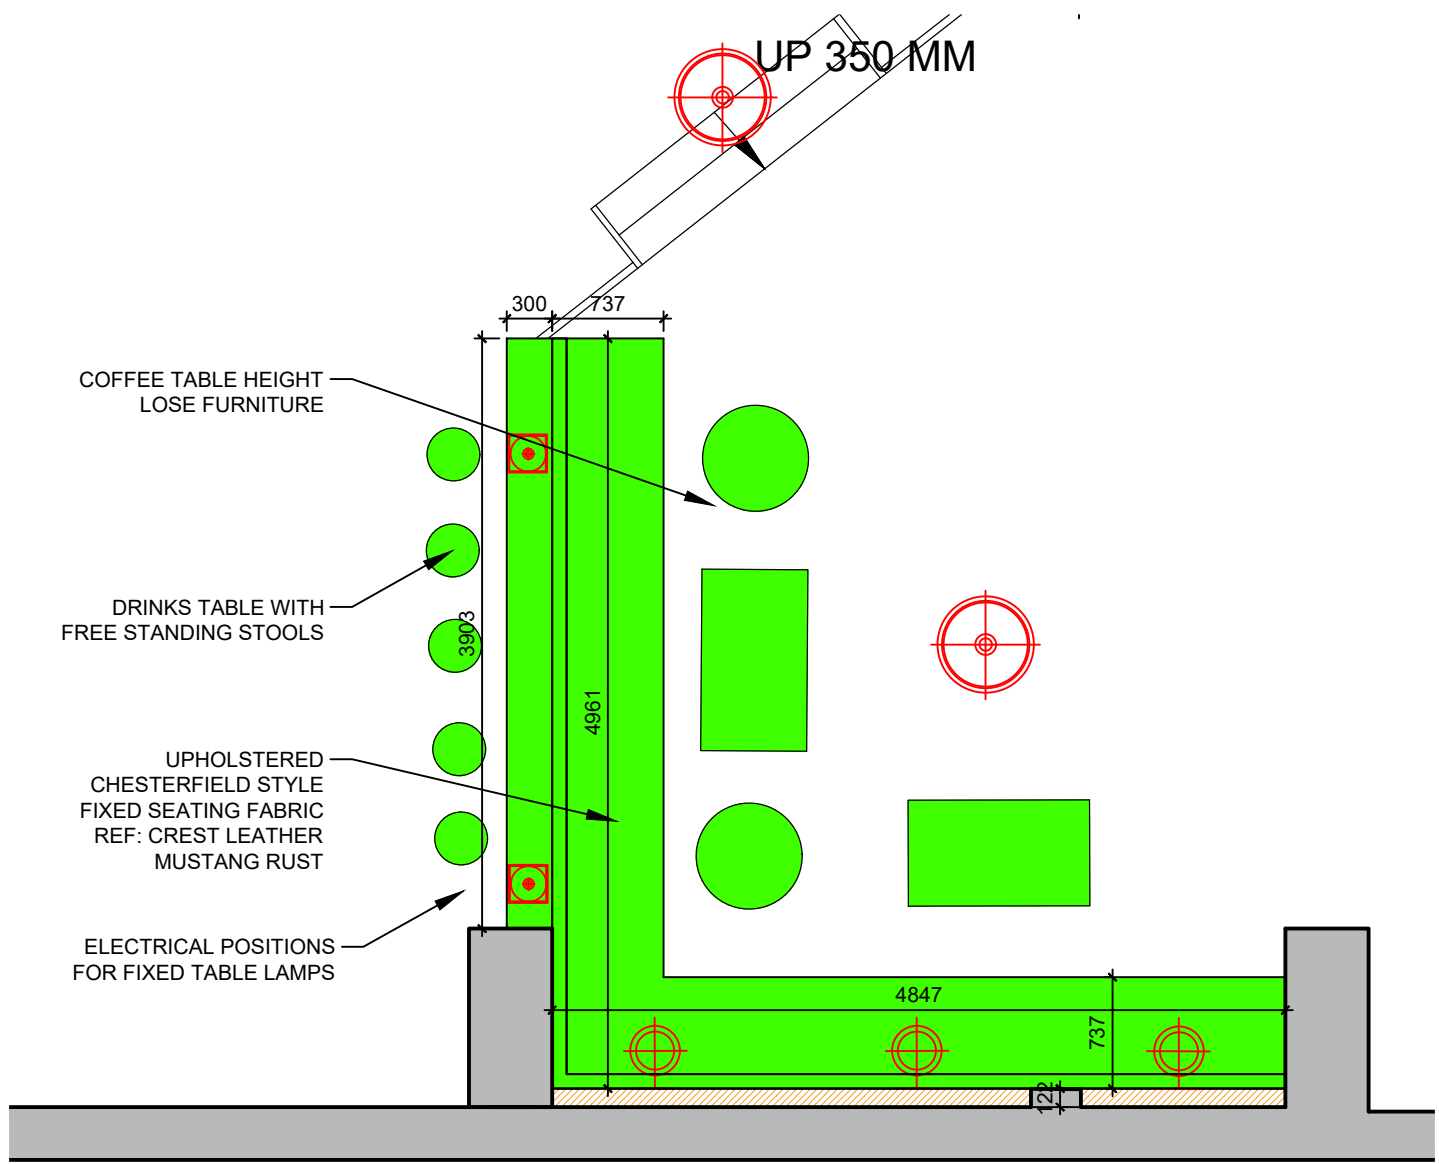

D-CF01 : SETTING OUT
1:50

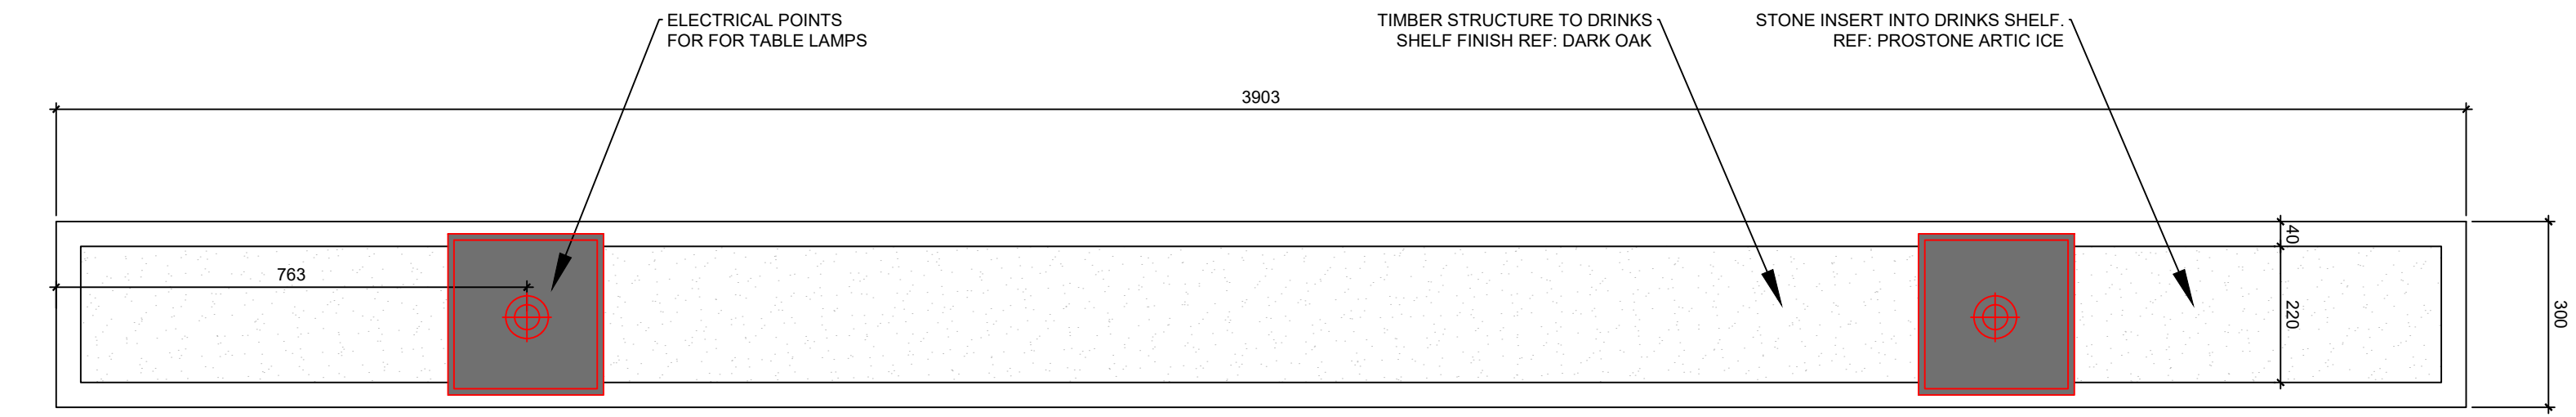


D-CF02 : DRINKS SHELF DETAIL
1:10

WALL TILES		
NAME	TYPE	
WALL PANELLING PAINTED IN BRANDING GREEN, REF: TBC		
FIXED SEATING FABRIC: 1 BUTTON BACK: CREST LEATHER MUSTANG RUST SEAT: CREST LEATHER MUSTANG RUST		
BACK OF FIXED SEATING AND DRINKS SHELF FRAME: STAINED IN DARK OAK		
DRINKS SHELF STONE INSERT REF: PROSTONE ARTIC ICE		

FINISHES

@1:20 scale

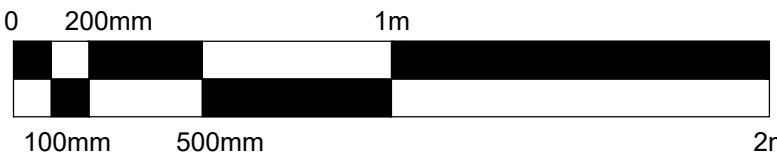

HARRISON INCE

ARCHITECTS INTERIOR DESIGNERS

CLIENT PINS SOCIAL CLUB

PROJECT SUNLIGHT HOUSE
LITTLE QUAY ST, MANCHESTER M3 3HP

TITLE PROPOSED SECTION CE
VIP AREA - PANELLED WALL 2

DATE APRIL 2025

SCALE 1:20 @ A1

JOB NO. PINS

DWG. NO. AV405 C

DRAWN CAD/MSM-LEB


CHECKED

SECOND FLOOR
EASTGATE
2 CASTLE STREET
MANCHESTER
M3 4LZ
TEL: 0161 236 3650
EMAIL: enquiries@harrison-ince.co.uk


Do not scale from this drawing. All dimensions to be checked on site prior to manufacture and construction. This drawing is the property of Harrison Ince Holdings Limited and should not be reproduced without permission.
All discrepancies to be brought to the attention of the architect immediately.
This drawing is to be read in conjunction with the specification / bill of quantities and related drawings.

REVISIONS


-	FIRST ISSUE	17.03.2025	MSM
A	FOR PLANNING	25.03.2025	LEB
B	REVISED	14.04.2025	MSM
C	HANDRAIL INCLUDED	24.04.2025	GW

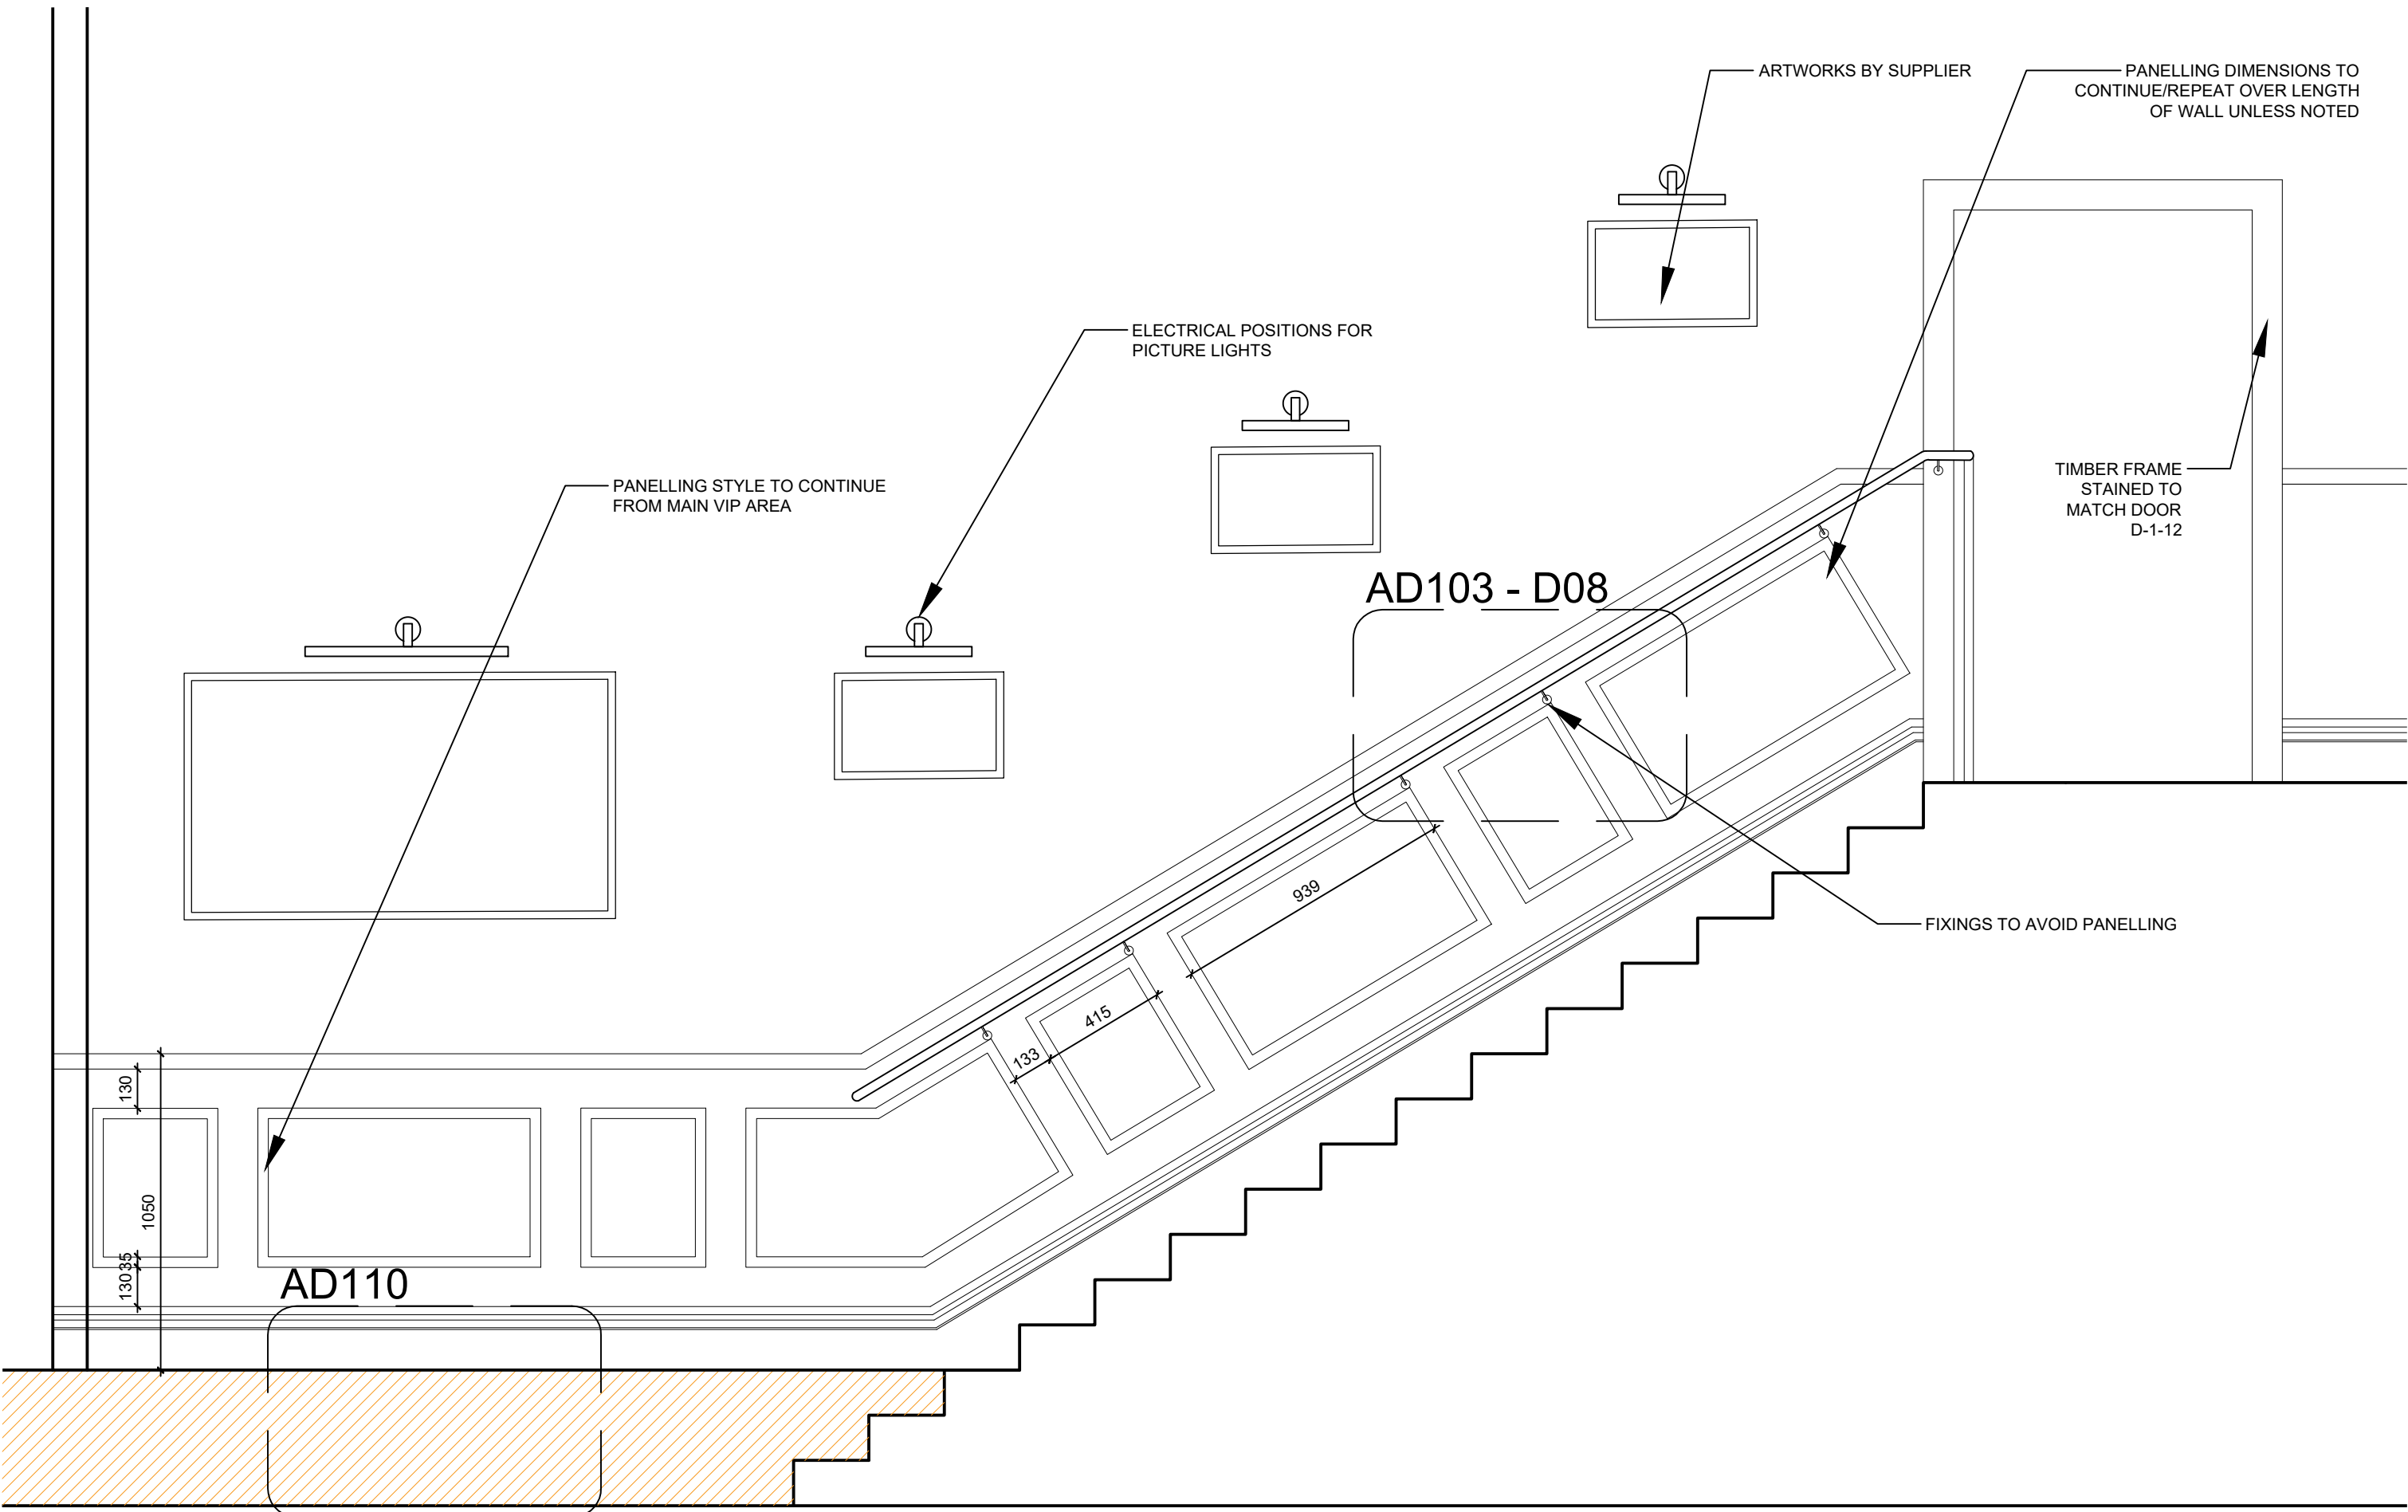

PROPOSED SECTION CH : VIP AREA PANELLED WALL 4 - STAIRCASE
1:20

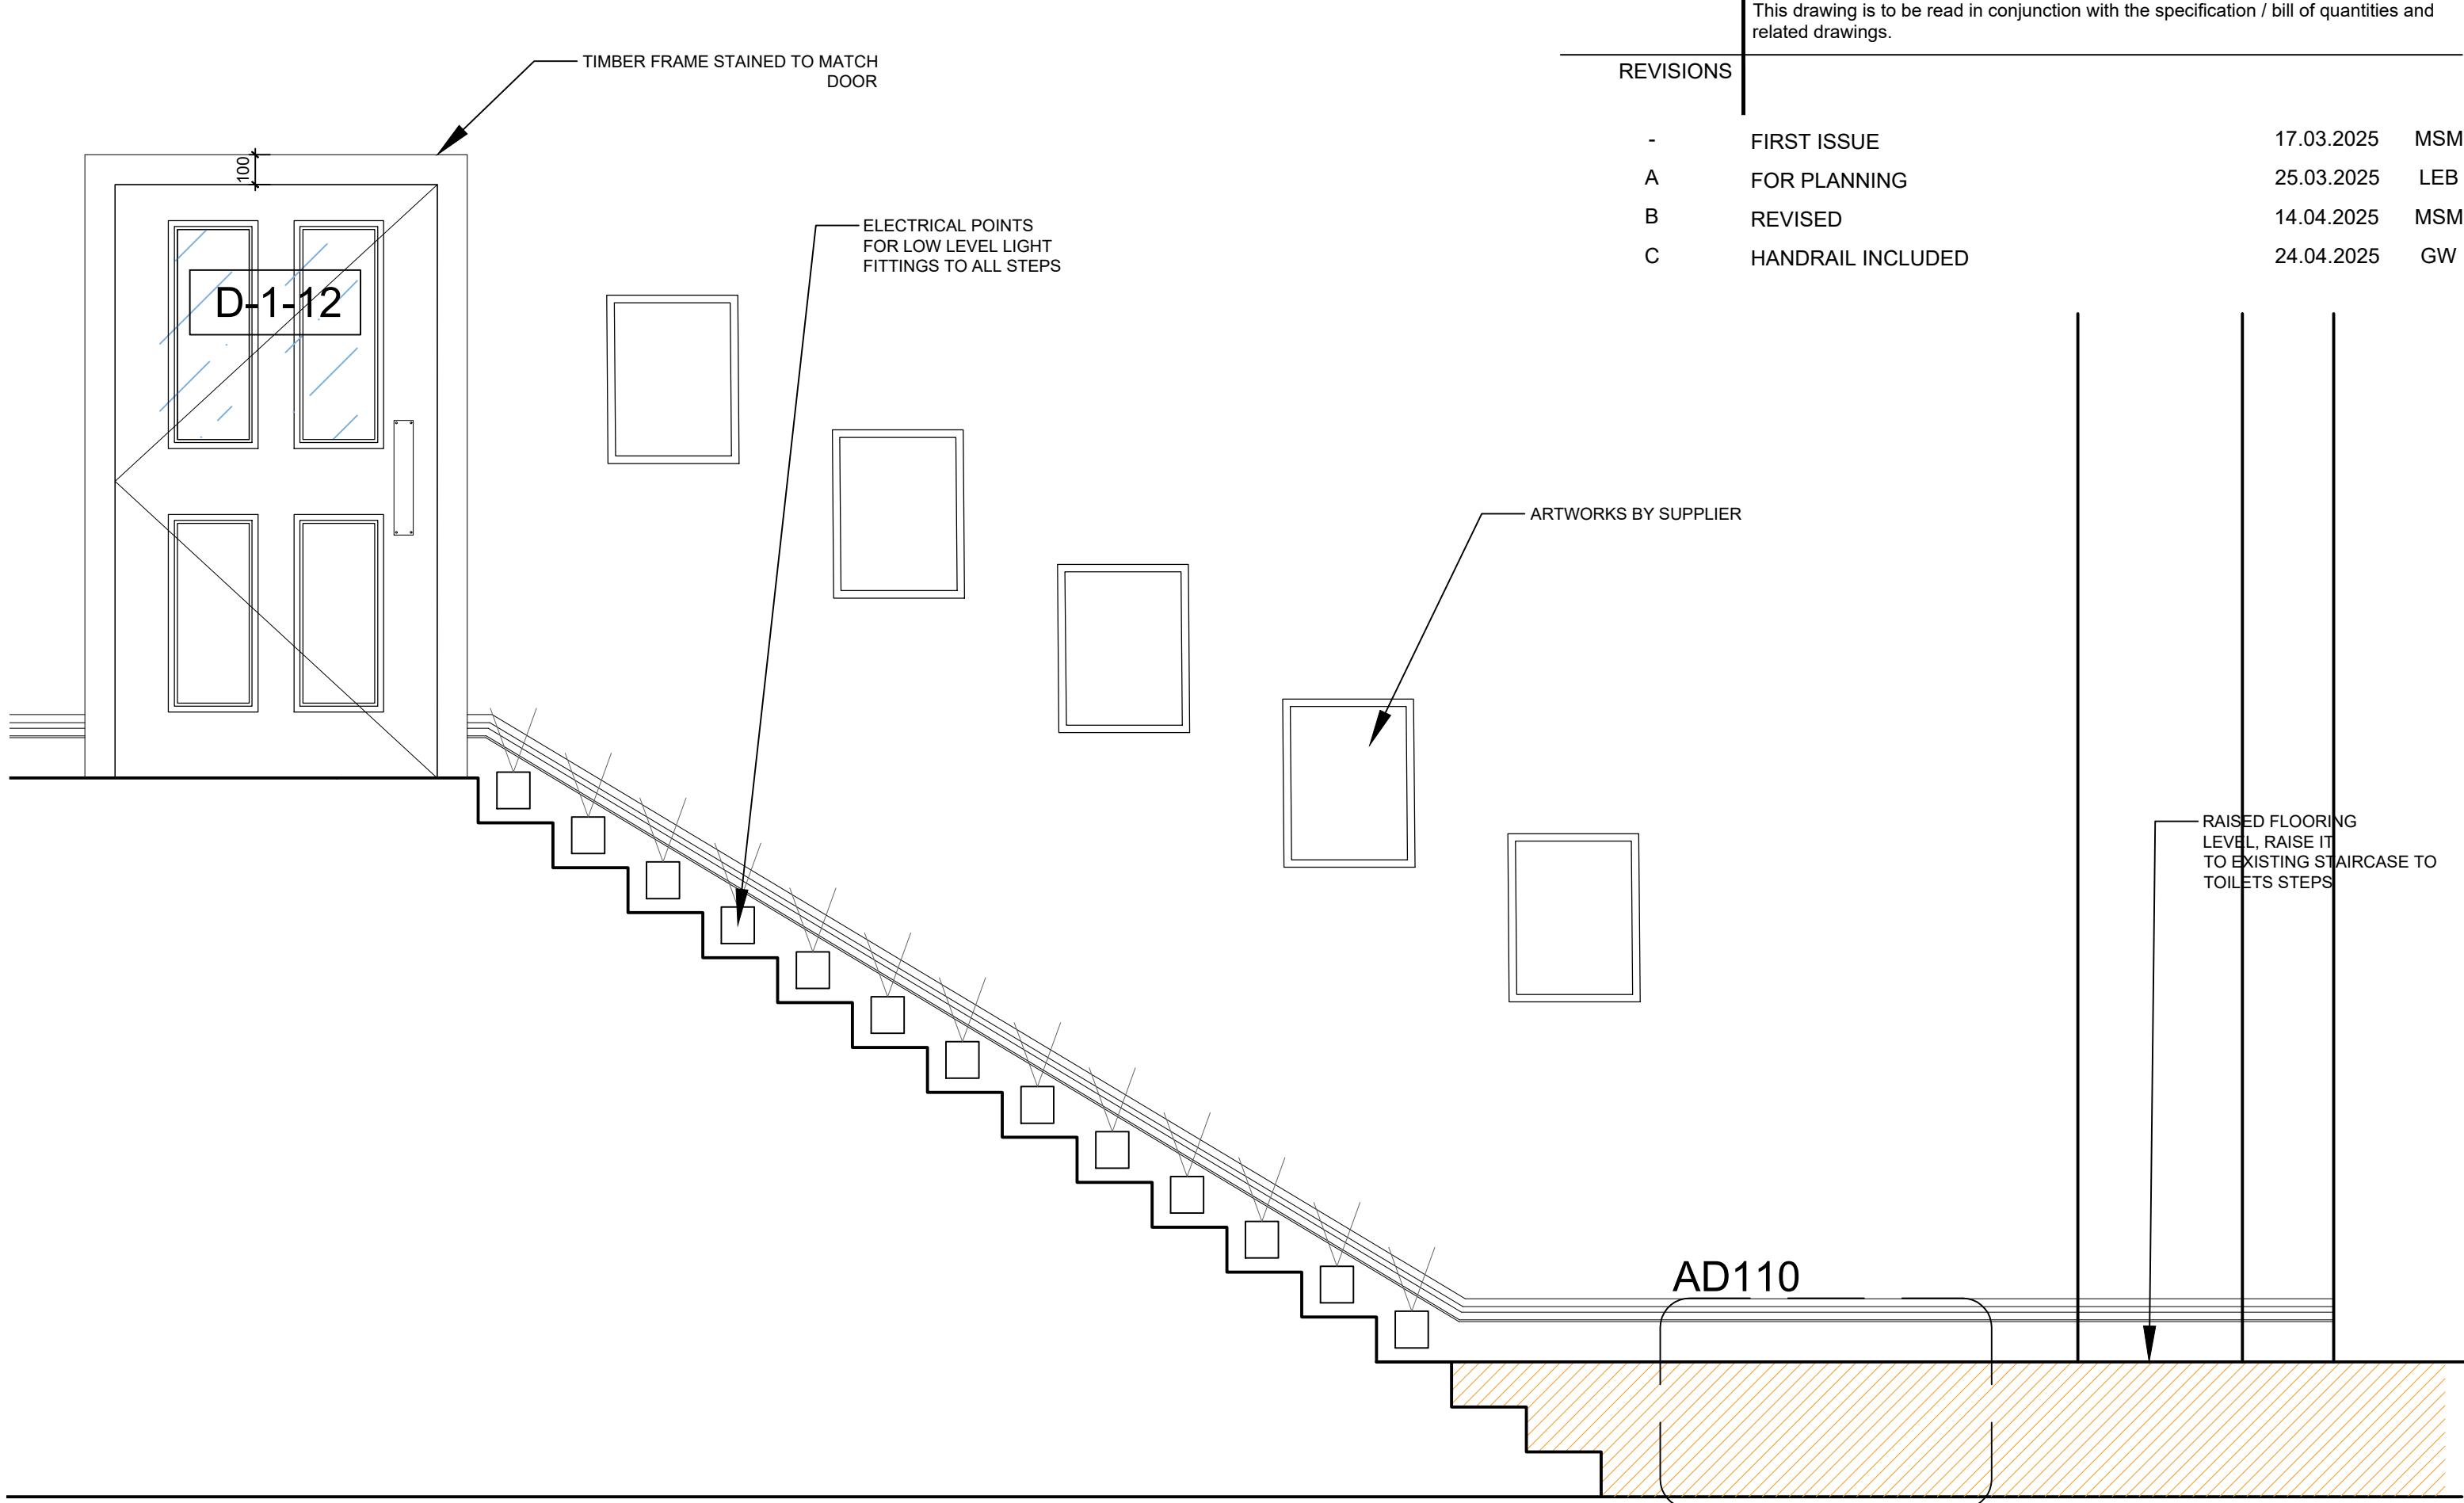


PROPOSED SECTION CI : VIP AREA PANELLED WALL 5 - STAIRCASE
1:20

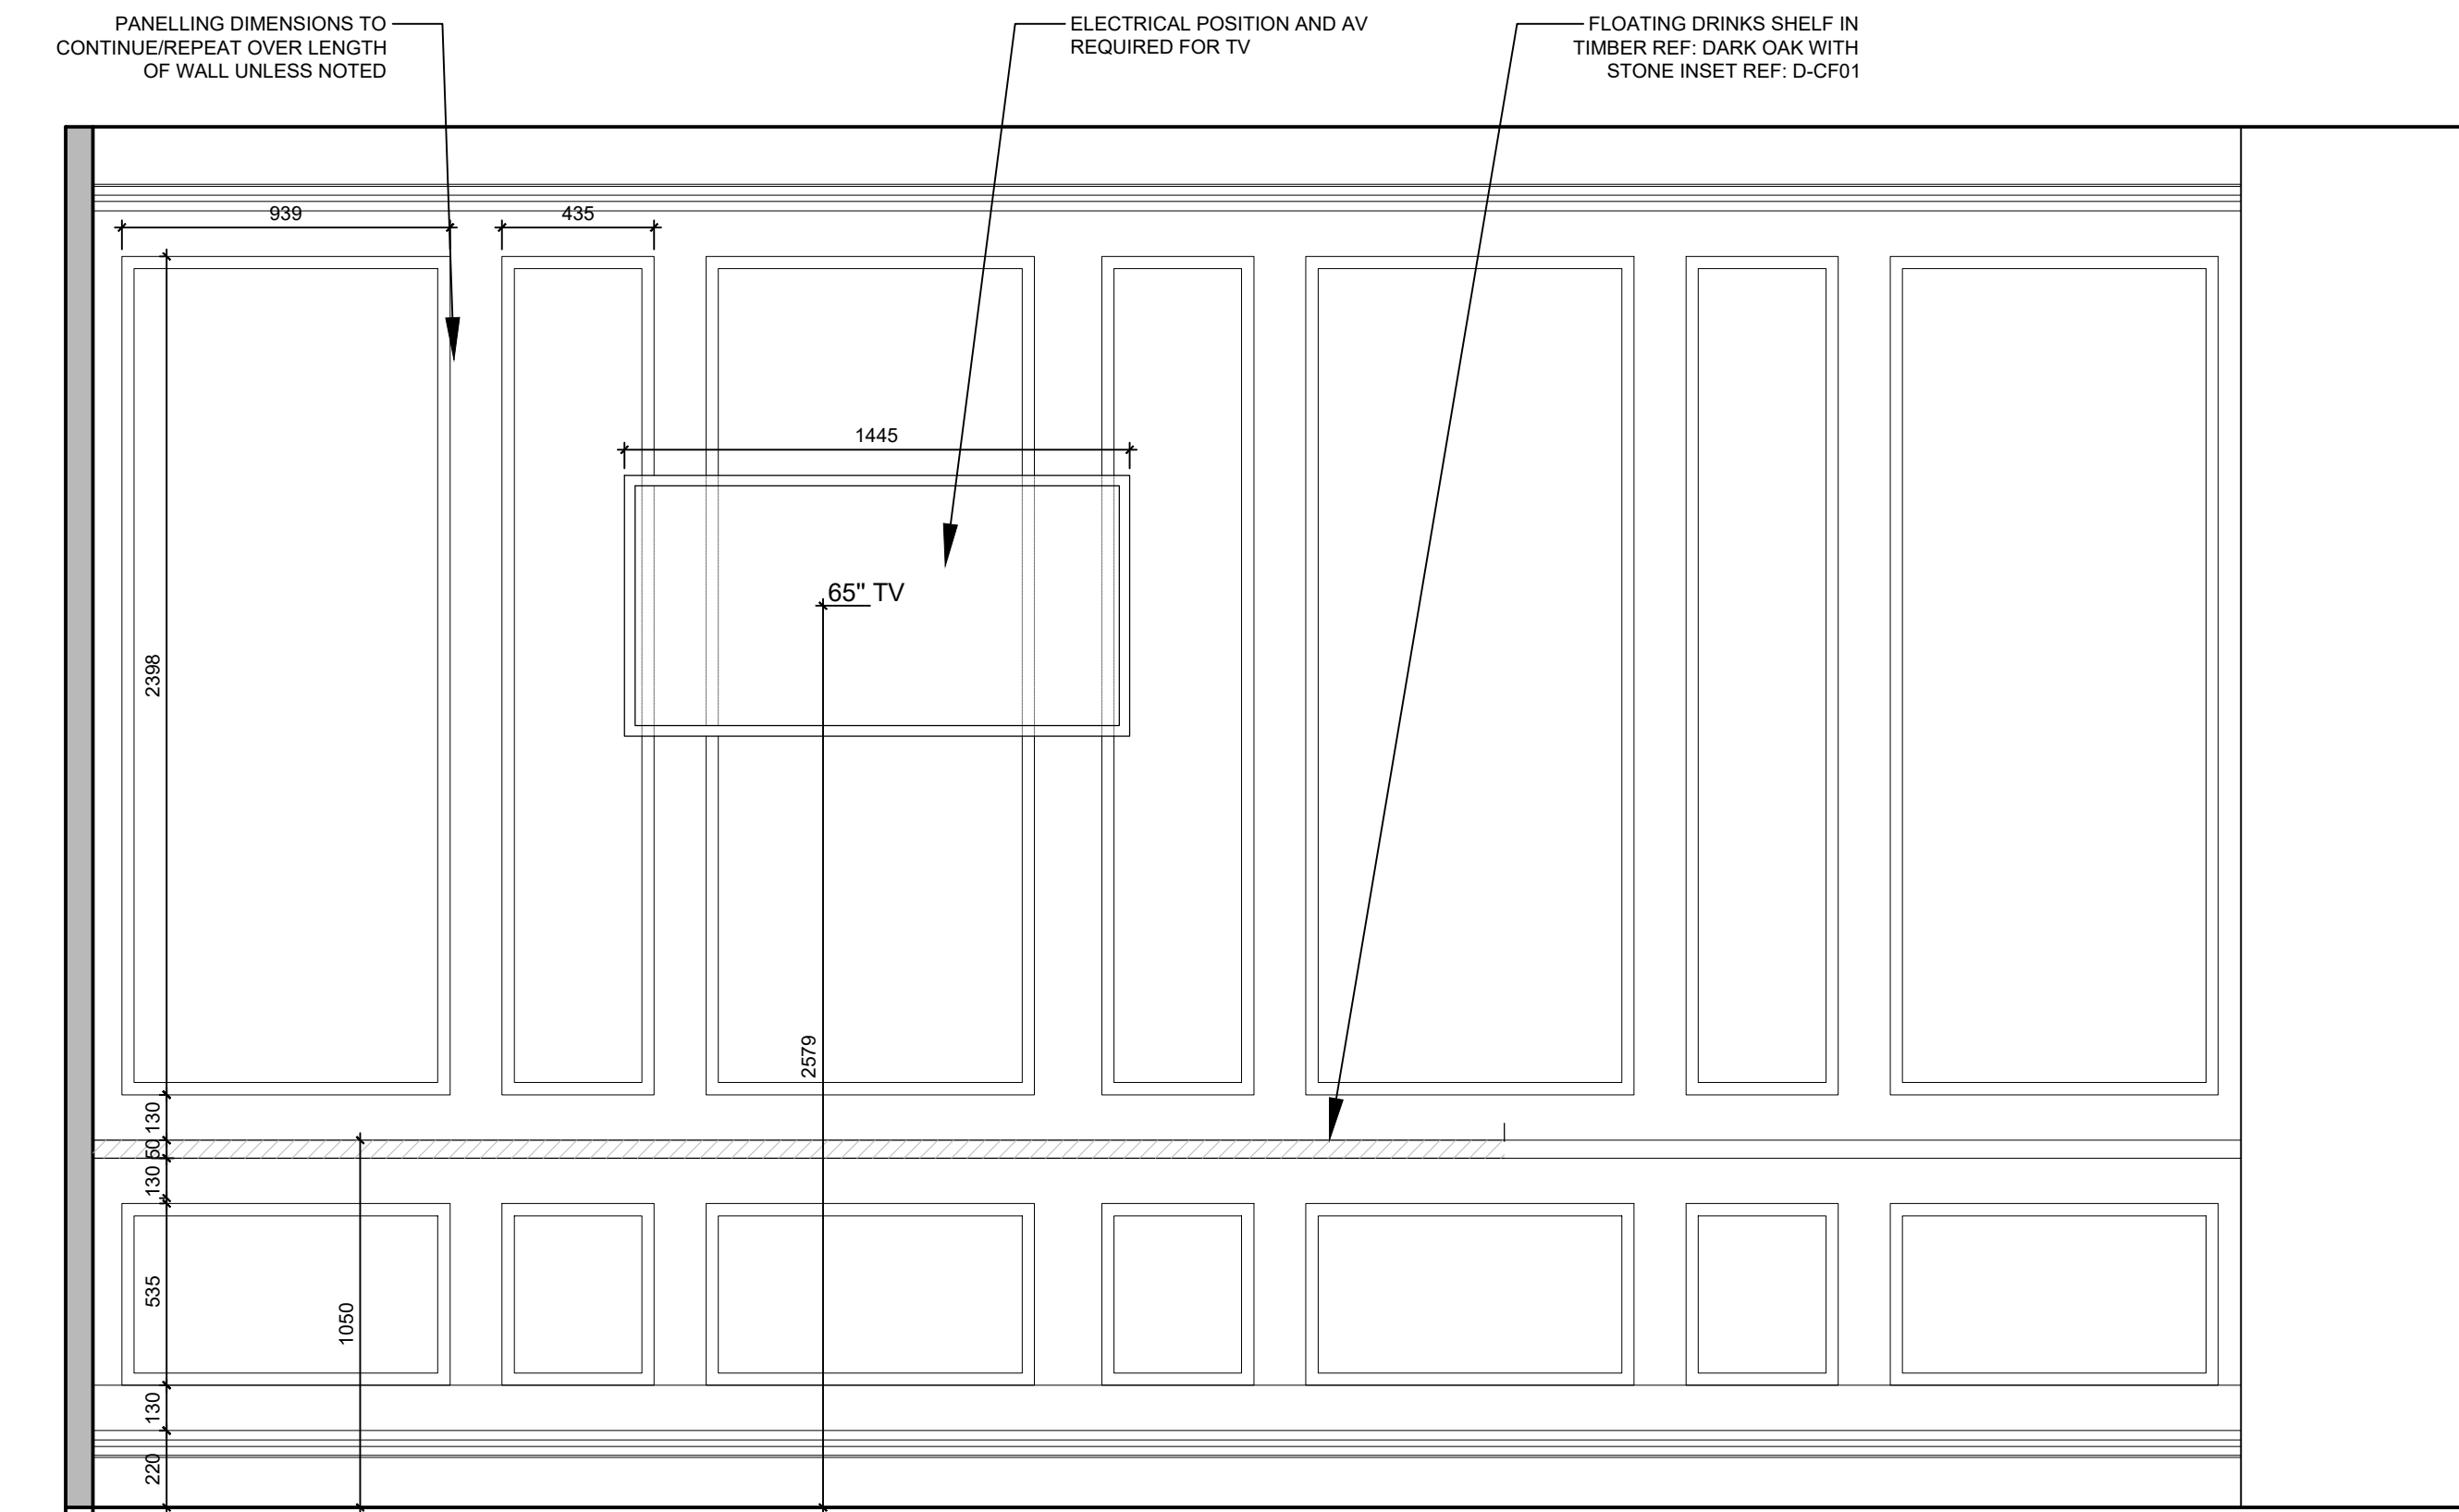

PROPOSED SECTION CH : VIP AREA PANELLED WALL 4 - STAIRCASE
1:20

WALL TILES		
NAME	TYPE	
WALL PANELLING PAINTED IN BRANDING GREEN, REF: TBC		
DRINKS SHELF FRAME- STAINED IN DARK OAK		
DRINKS SHELF STONE INSERT REF: PROSTONE ARTIC ICE		

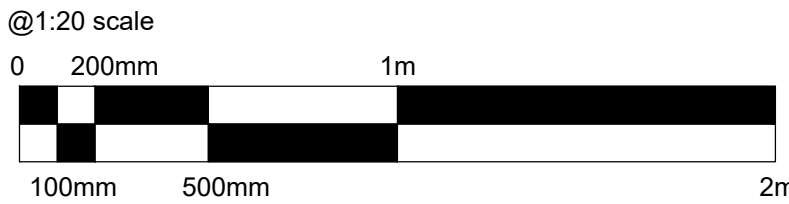

HARRISON INCE

ARCHITECTS INTERIOR DESIGNERS

PINS SOCIAL CLUB

CLIENT

SUNLIGHT HOUSE
LITTLE QUAY ST, MANCHESTER M3 3HP

PROJECT

PROPOSED SECTION CG-CH-CI
VIP AREA-PANELLED WALL 3 AND STAIRCASE

TITLE

DATE

APRIL 2025

SCALE

1:20 @ A1

JOB NO.

01

DWG. NO.

AV406 C

DRAWN

CAD/MSM-LEB

CHECKED

SECOND FLOOR
EASTGATE
2 CASTLE STREET
MANCHESTER
M3 4LZ


TEL: 0161 236 3650

EMAIL: enquiries@harrison-ince.co.uk


Do not scale from this drawing. All dimensions to be checked on site prior to manufacture and construction. This drawing is the property of Harrison Ince Holdings Limited and should not be reproduced without permission.
All discrepancies to be brought to the attention of the architect immediately.
This drawing is to be read in conjunction with the specification / bill of quantities and related drawings.

REVISIONS

-	FIRST ISSUE	17.03.2025	MSM
A	REVISED	15.04.2025	MSM

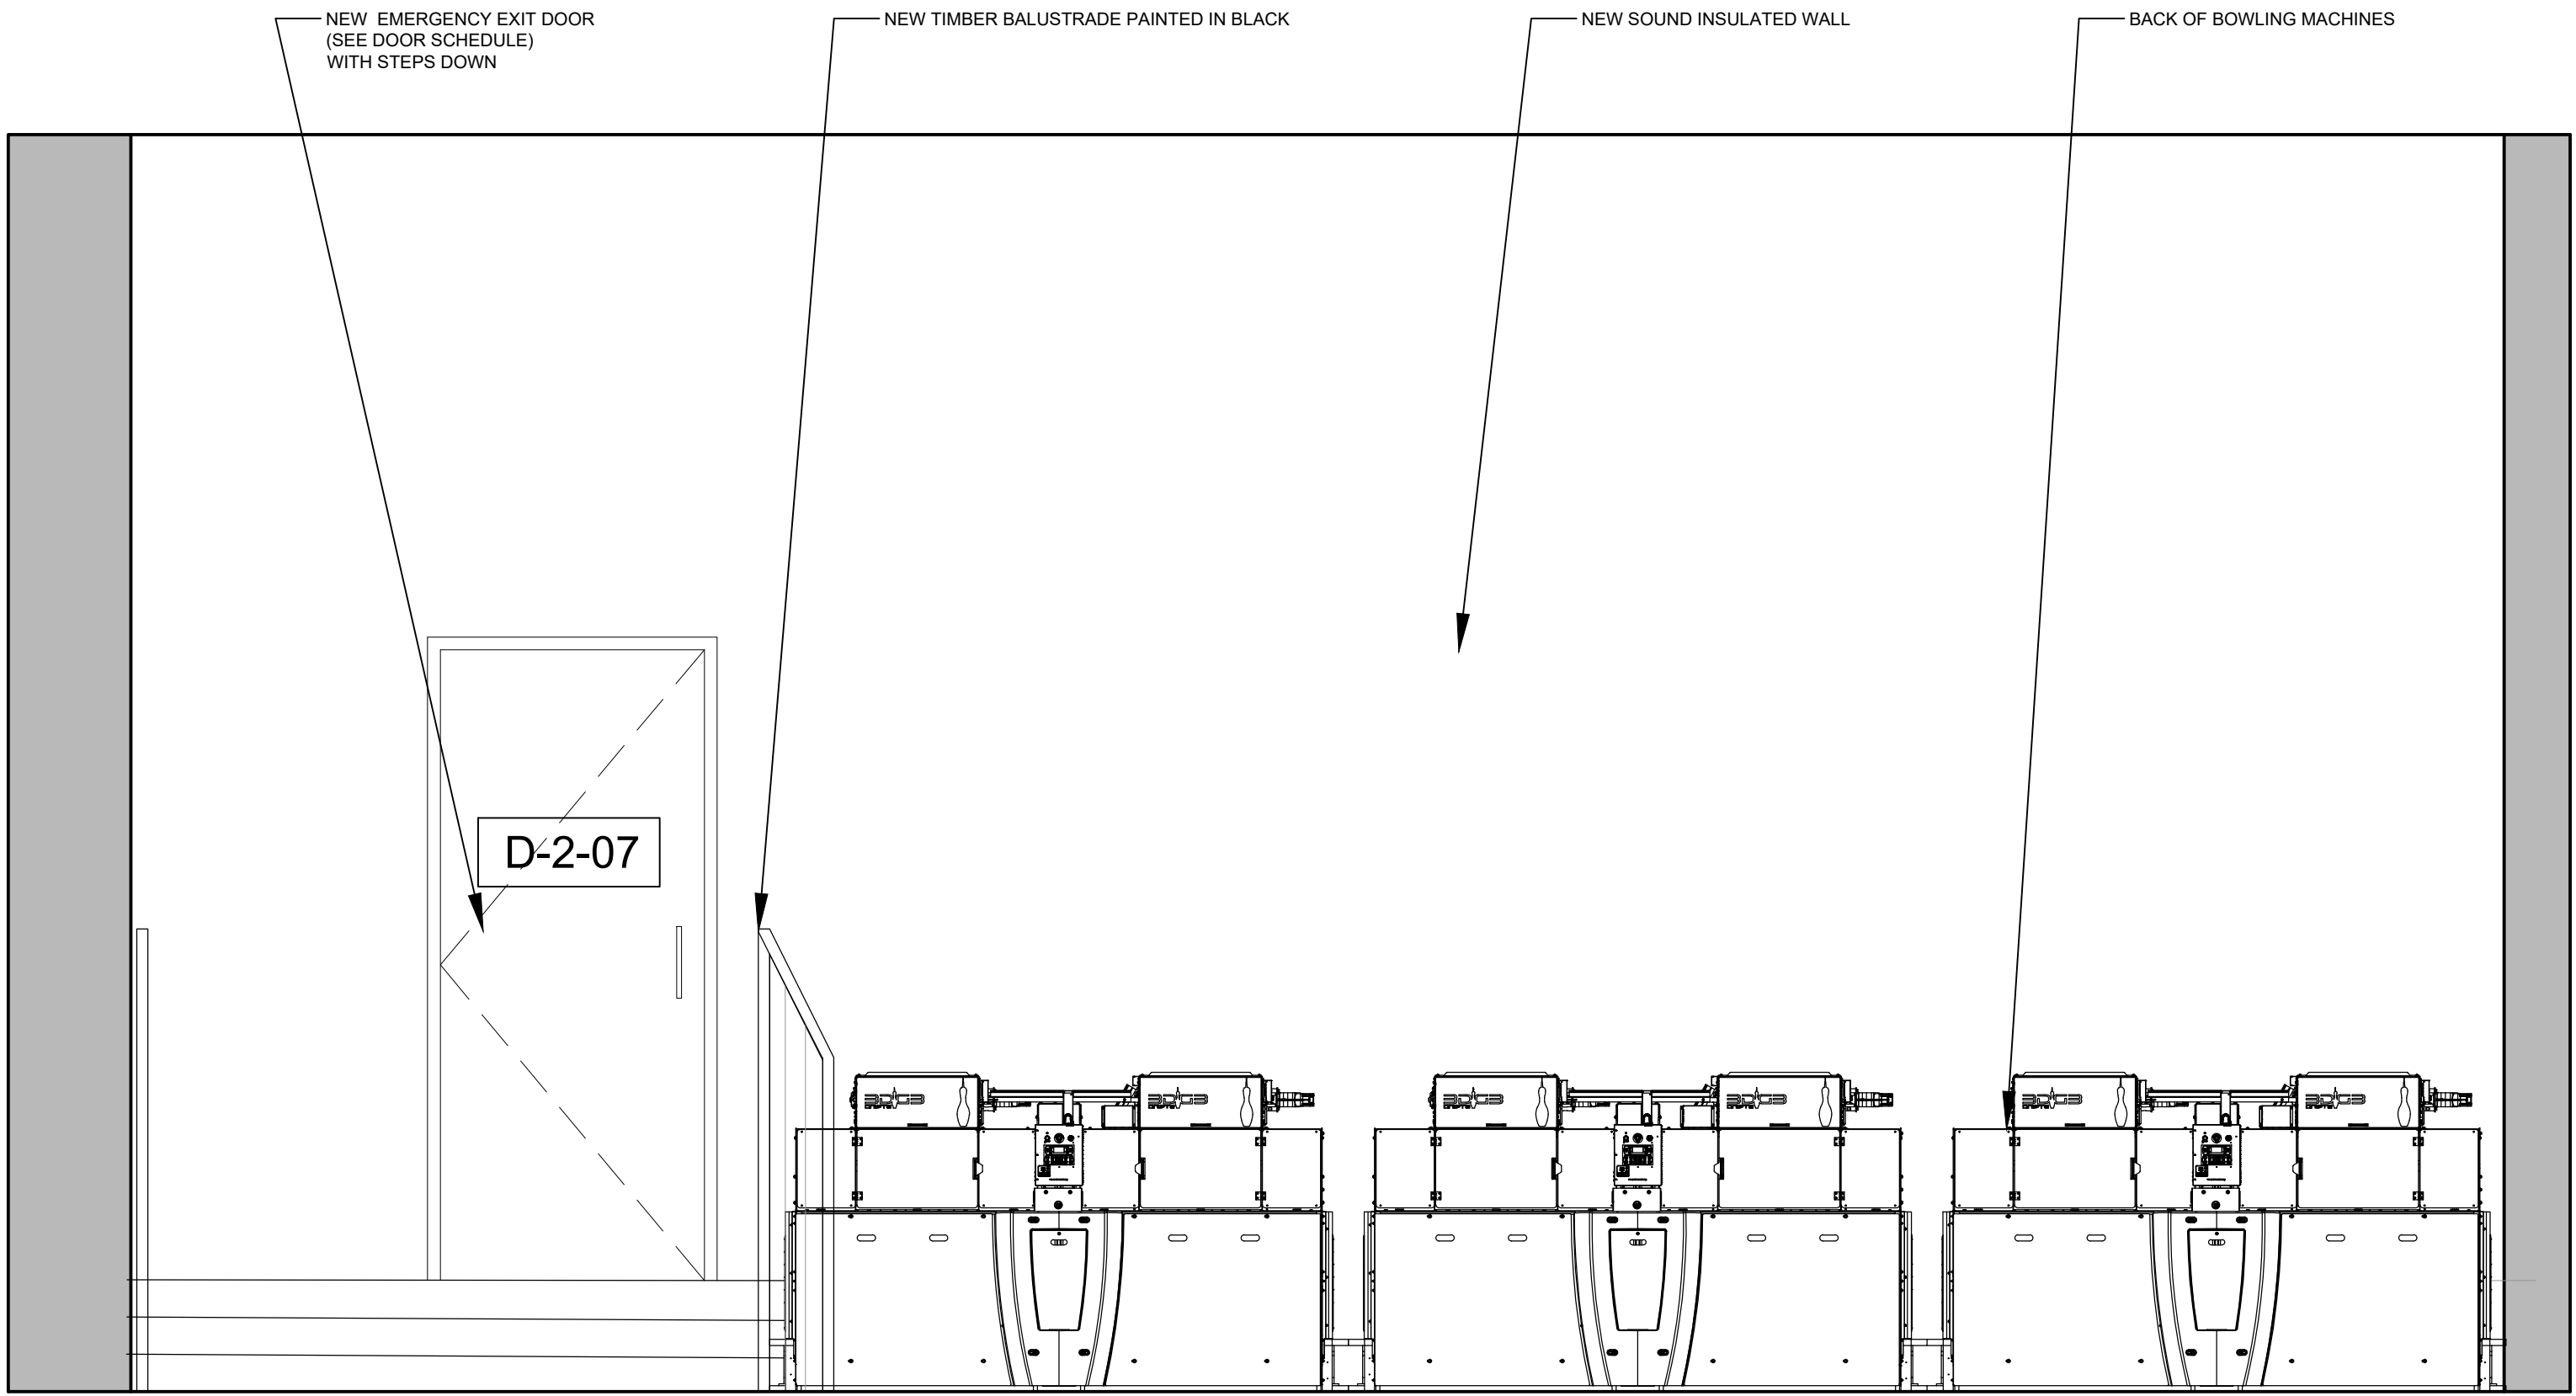

PROPOSED SECTION CJ : VIP AREA EMERGENCY EXIT
1:20

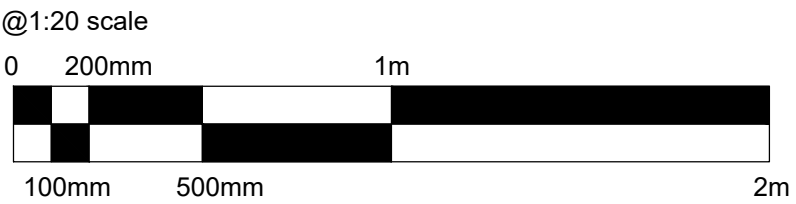

HARRISON INCE

ARCHITECTS INTERIOR DESIGNERS

PINS SOCIAL CLUB

CLIENT

SUNLIGHT HOUSE
LITTLE QUAY ST, MANCHESTER M3 3HP

PROJECT

PROPOSED SECTION CJ
VIP AREA - EMERGENCY EXIT

TITLE


DATE MARCH 2025 SCALE 1:20 @ A1

JOB NO. PINS DWG. NO. AV407 A


DRAWN CAD/MSM CHECKED

SECOND FLOOR
EASTGATE
2 CASTLE STREET
MANCHESTER
M3 4LZ


TEL: 0161 236 3050
EMAIL: enquiries@harrison-ince.co.uk

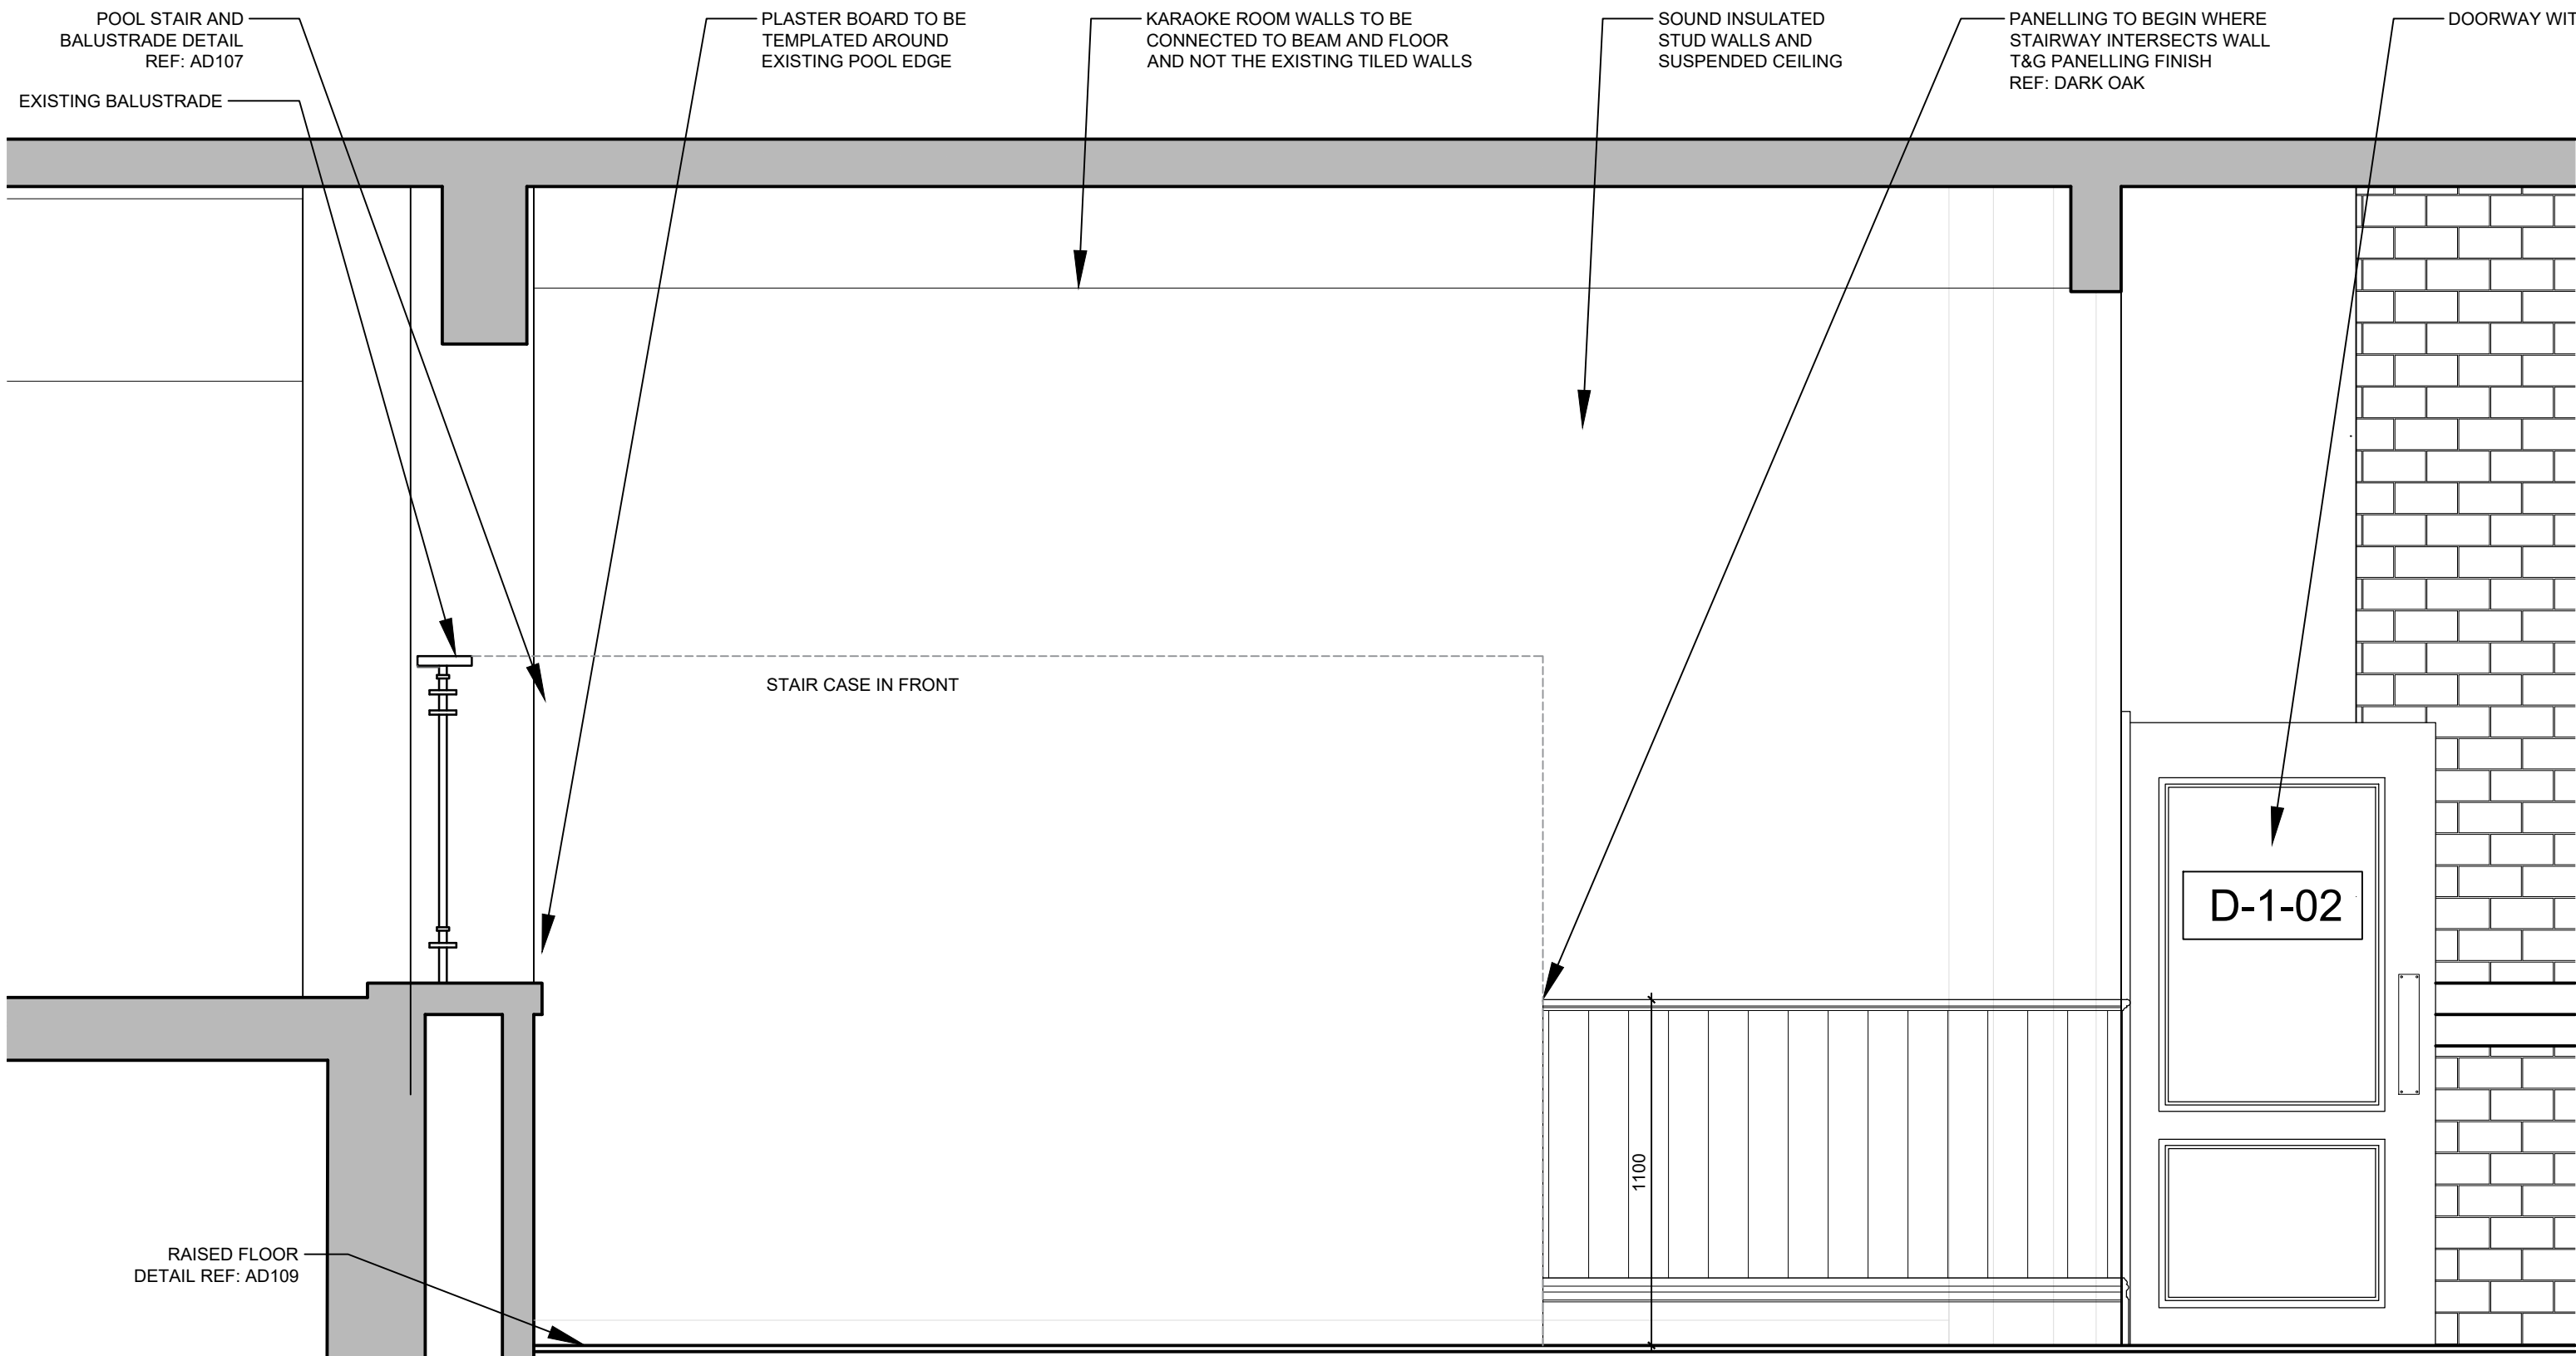

ELEVATION A
1:20

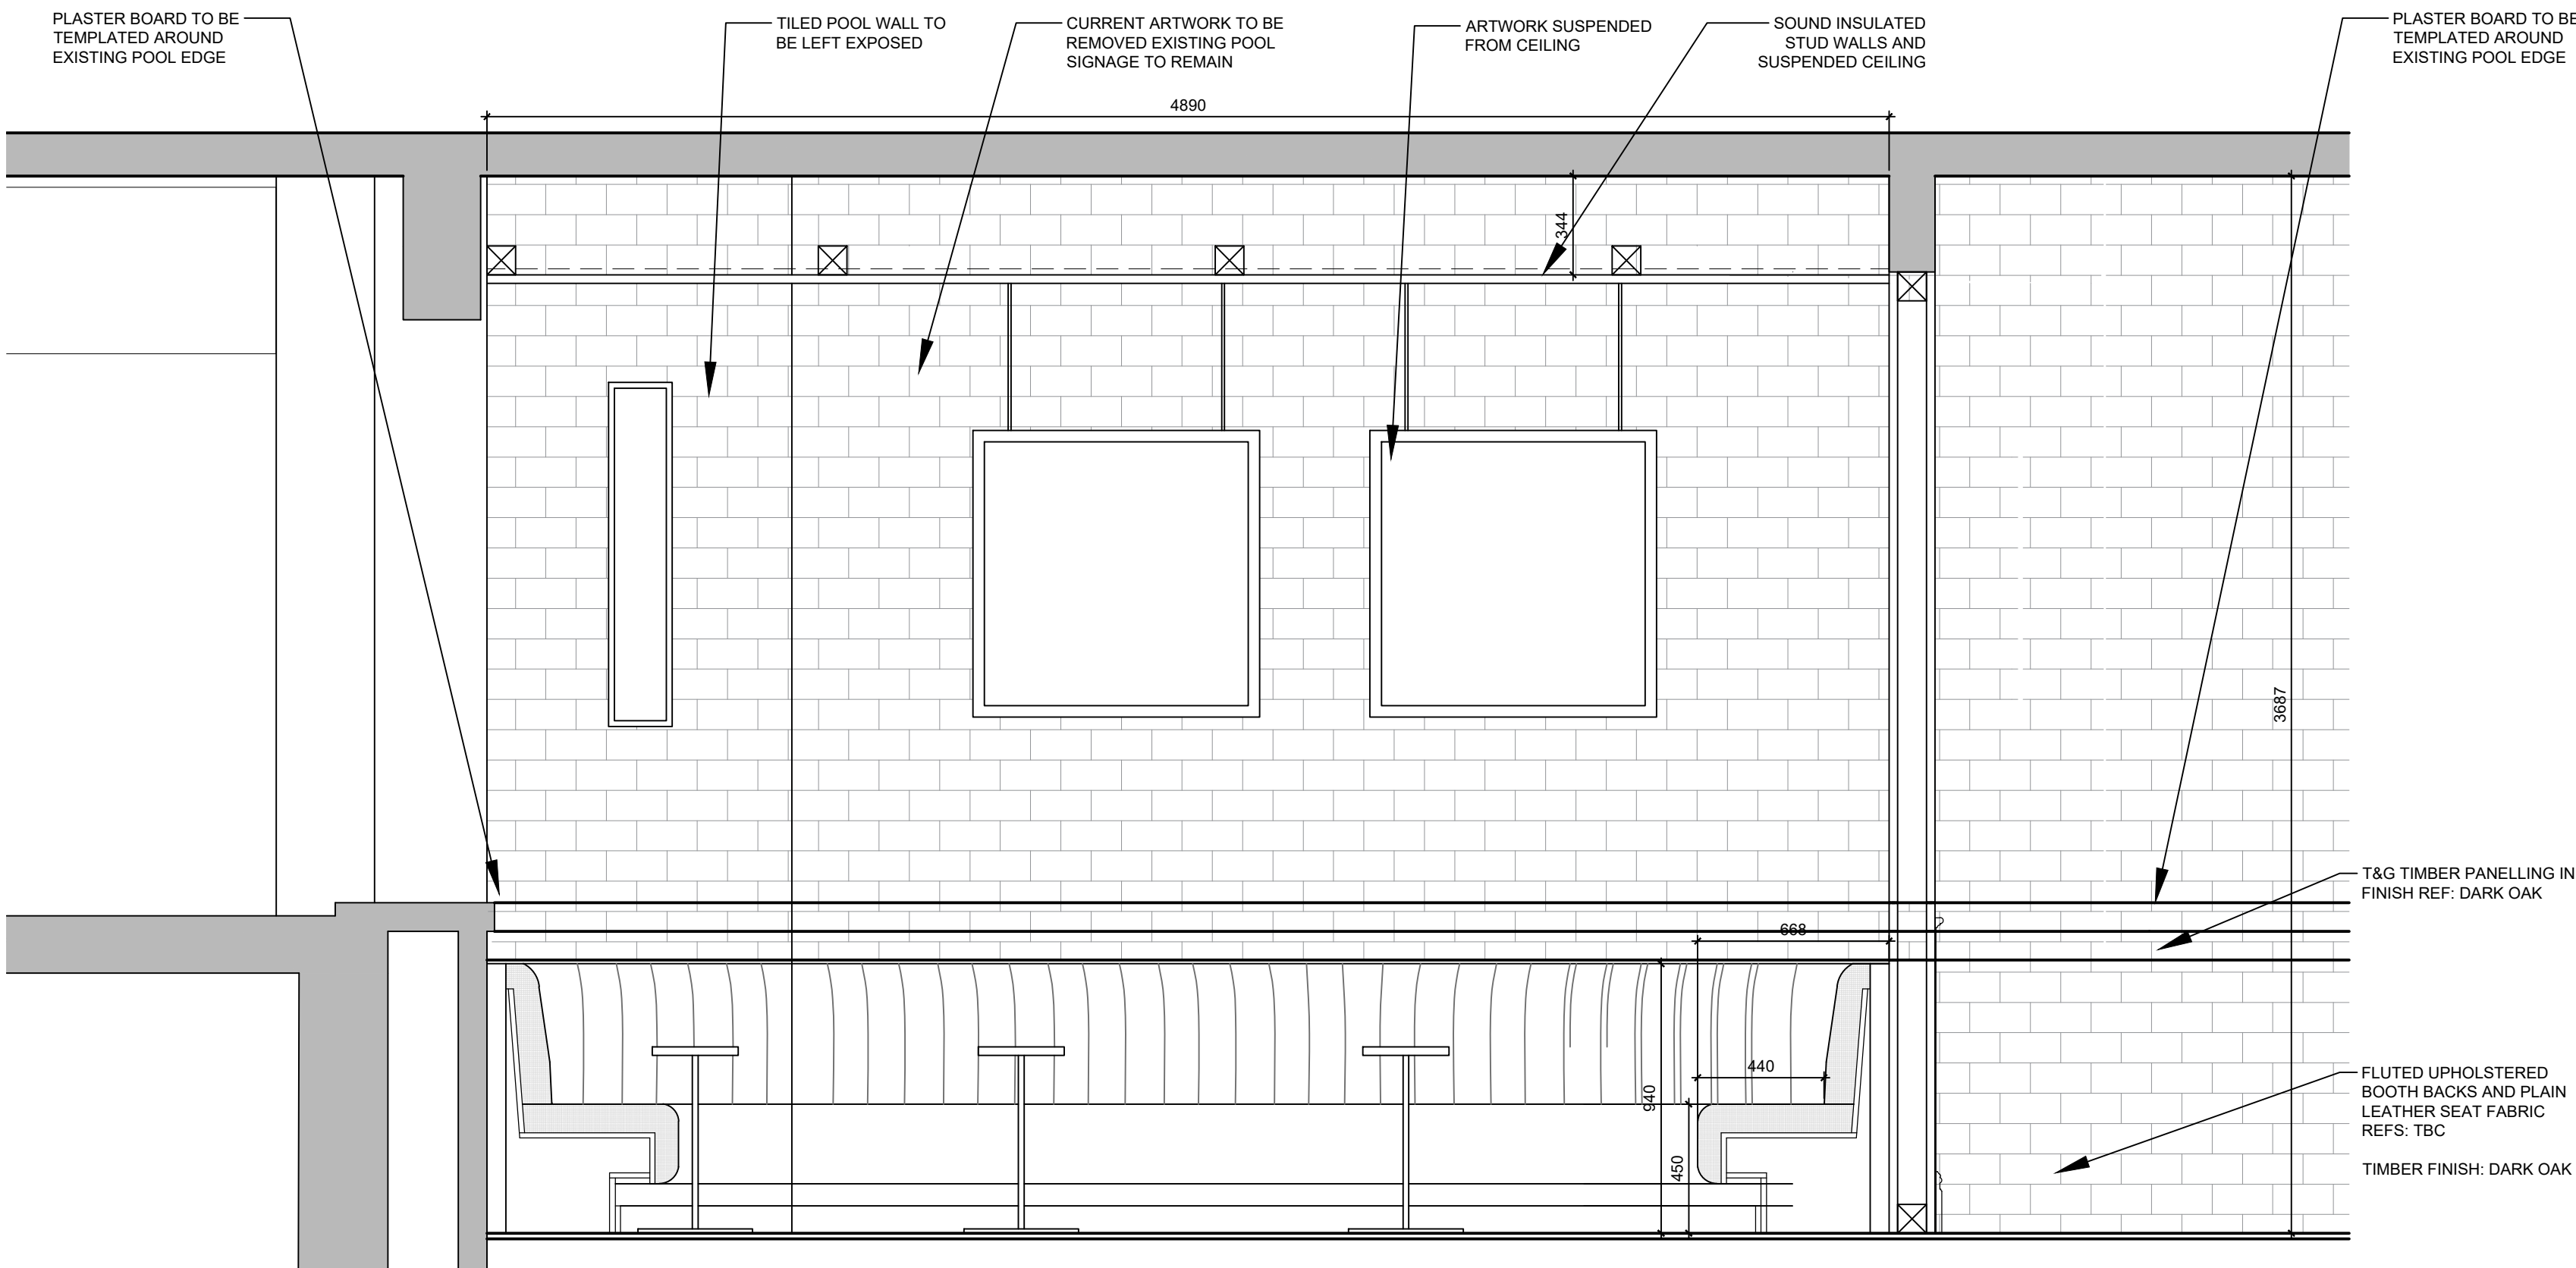


ELEVATION B
1:20

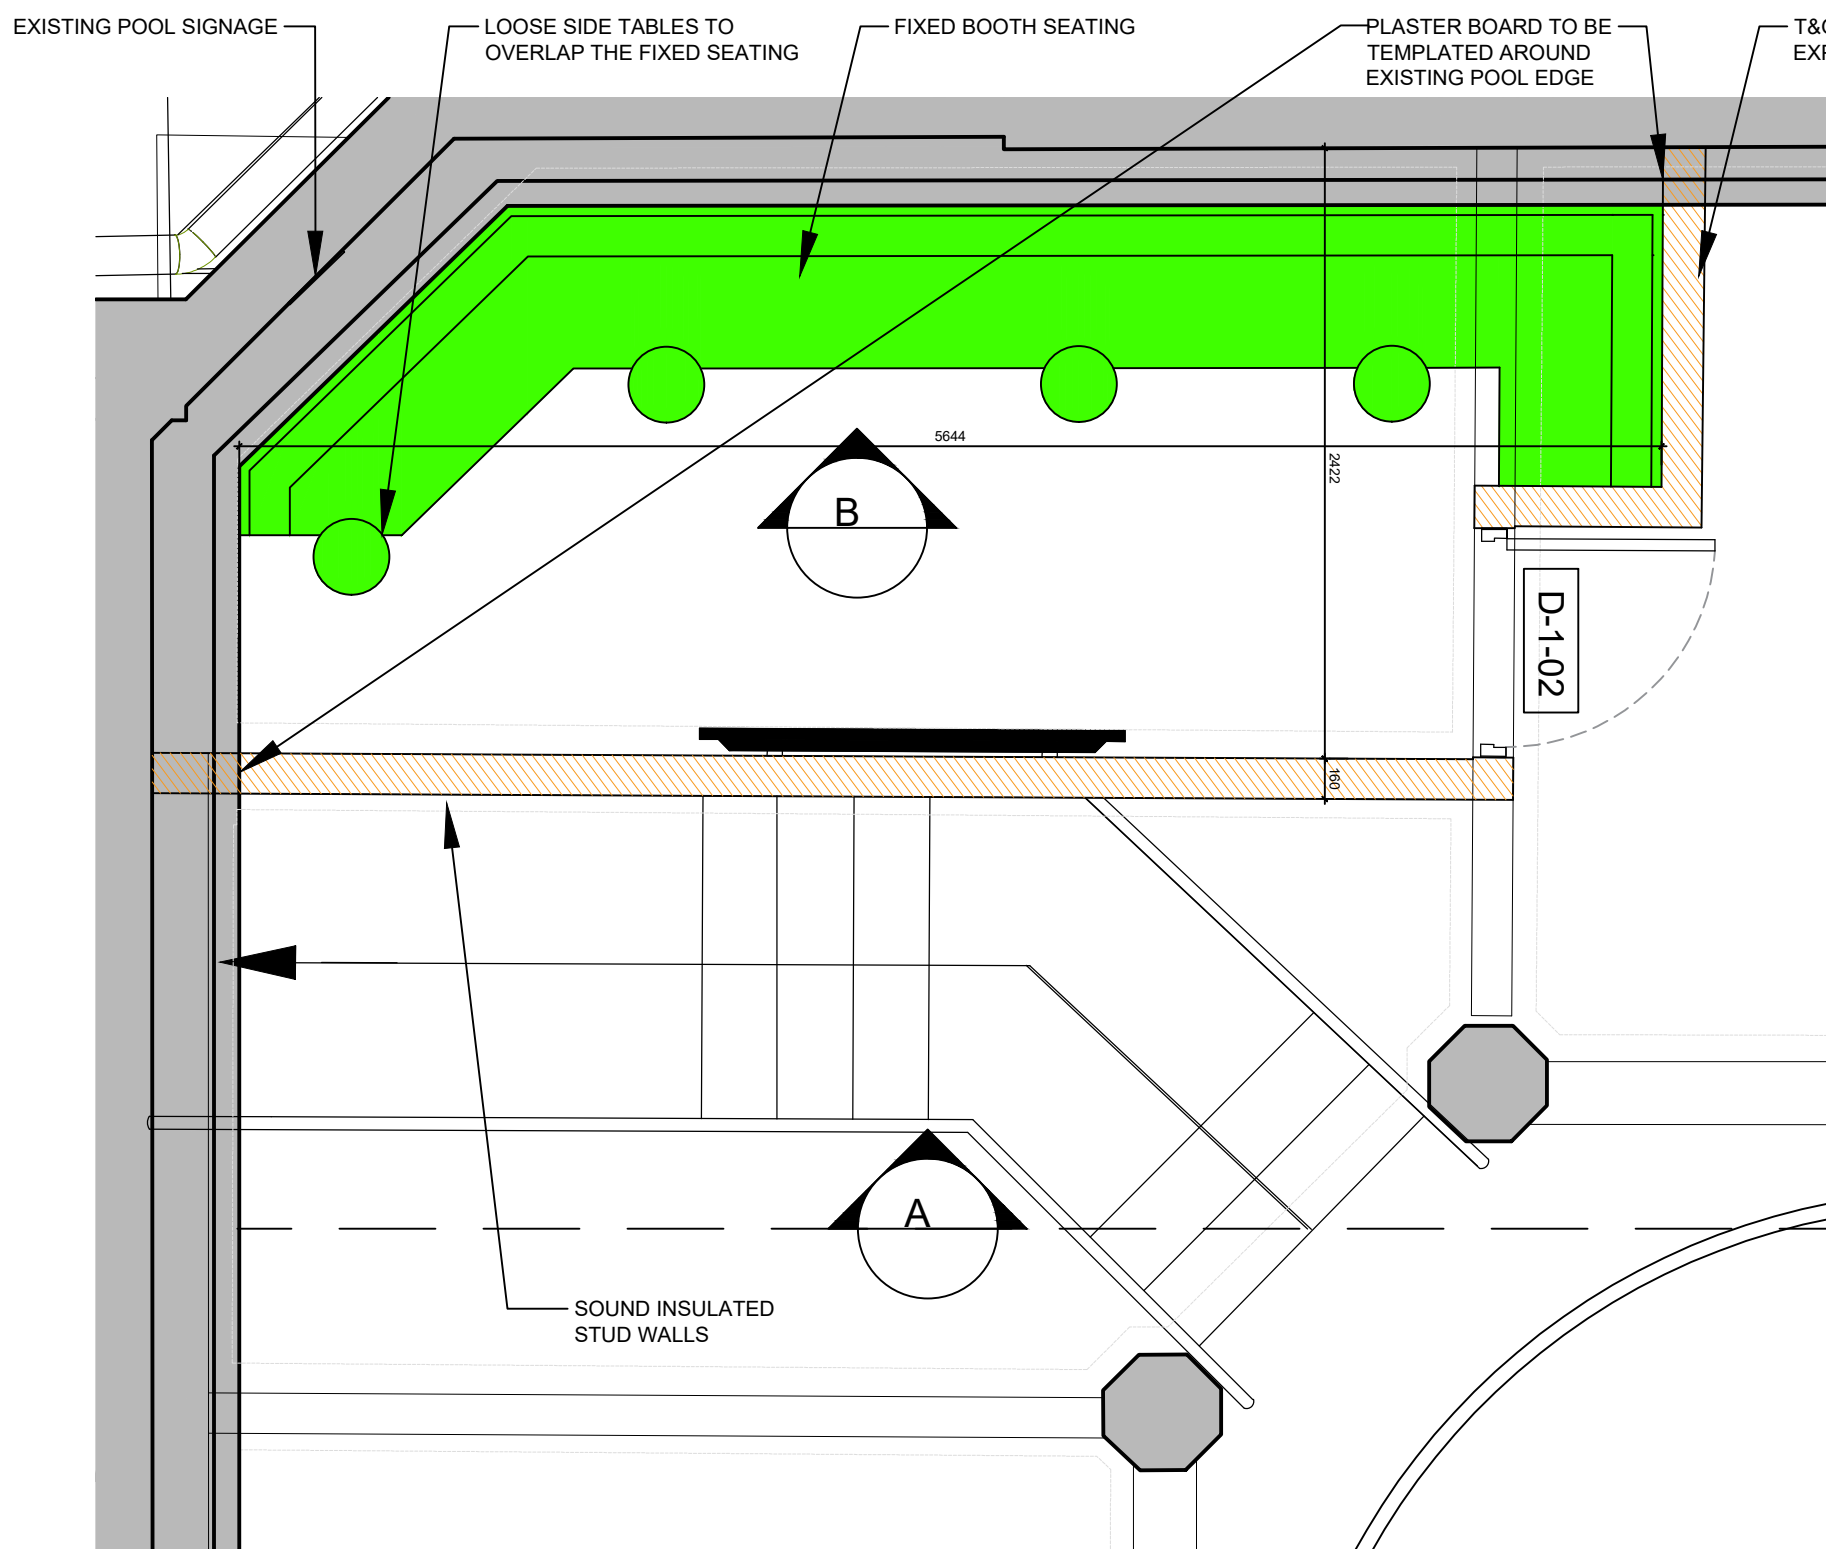

PLAN VIEW OF KARAOKE LOCATION
1:30

Do not scale from this drawing. All dimensions to be checked on site prior to manufacture and construction. This drawing is the property of Harrison Ince Holdings Limited and should not be reproduced without permission. All discrepancies to be brought to the attention of the architect immediately. This drawing is to be read in conjunction with the specification / bill of quantities and related drawings.

REVISIONS			
-	FOR PLANNING	26.03.2025	LEB
A	CLIENT ISSUE	23.04.2025	GW
B	REVISED	29.04.2025	MSM

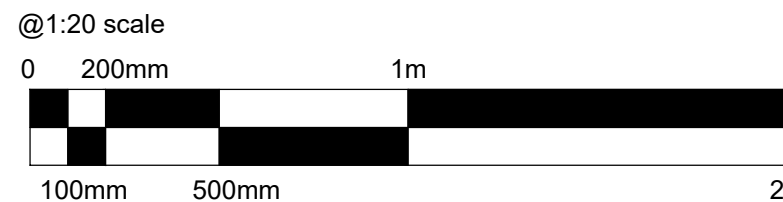

FINISHES KEY	
NAME	IMAGE
BOOTHS BACK - FLUTED BACK CREST LEATHER MUSTANG RUST	
BOOTHS SEAT FABRIC CREST LEATHER MUSTANG RUST	
USB SOCKETS BRASS FINISH	
NEW WALLS PANELLING PAINTED IN BRANDING GREEN	
BOOTHS BASE AND CAPPING STAINED DARK OAK	

NOTE: ALL FABRICS TO MEET THE BRITISH FR STANDARDS FOR CONTRACT UPHOLSTERY, CRIB 5. PLEASE NOTE THAT SOME FABRICS NEED EXTRA FR TREATMENT TO MEET THE REQUIRED STANDARDS.

FINISHES
1:20

HARRISON INCE

ARCHITECTS INTERIOR DESIGNERS

PINS SOCIAL CLUB

PROJECT-1
MANCHESTER

KARAOKE ROOM DETAIL

DATE APRIL 2024 SCALE 1:20 @ A1

JOB NO. PINS DWG. NO. AD417 A

DRAWN CAD/MSM-LEB CHECKED


SECOND FLOOR
EASTGATE
2 CASTLE STREET
MANCHESTER
M3 4LZ

TEL: 0161 236 3050
EMAIL: enquiries@harrison-ince.co.uk

Do not scale from this drawing. All dimensions to be checked on site prior to manufacture and construction. This drawing is the property of Harrison Ince Holdings Limited and should not be reproduced without permission.
All discrepancies to be brought to the attention of the architect immediately.
This drawing is to be read in conjunction with the specification / bill of quantities and related drawings.

REVISIONS

-	FIRST ISSUE	26.03.2025	LEB
A	REVISED	10.04.2025	MSM
B	PLANNING ISSUE	29.04.25	GW

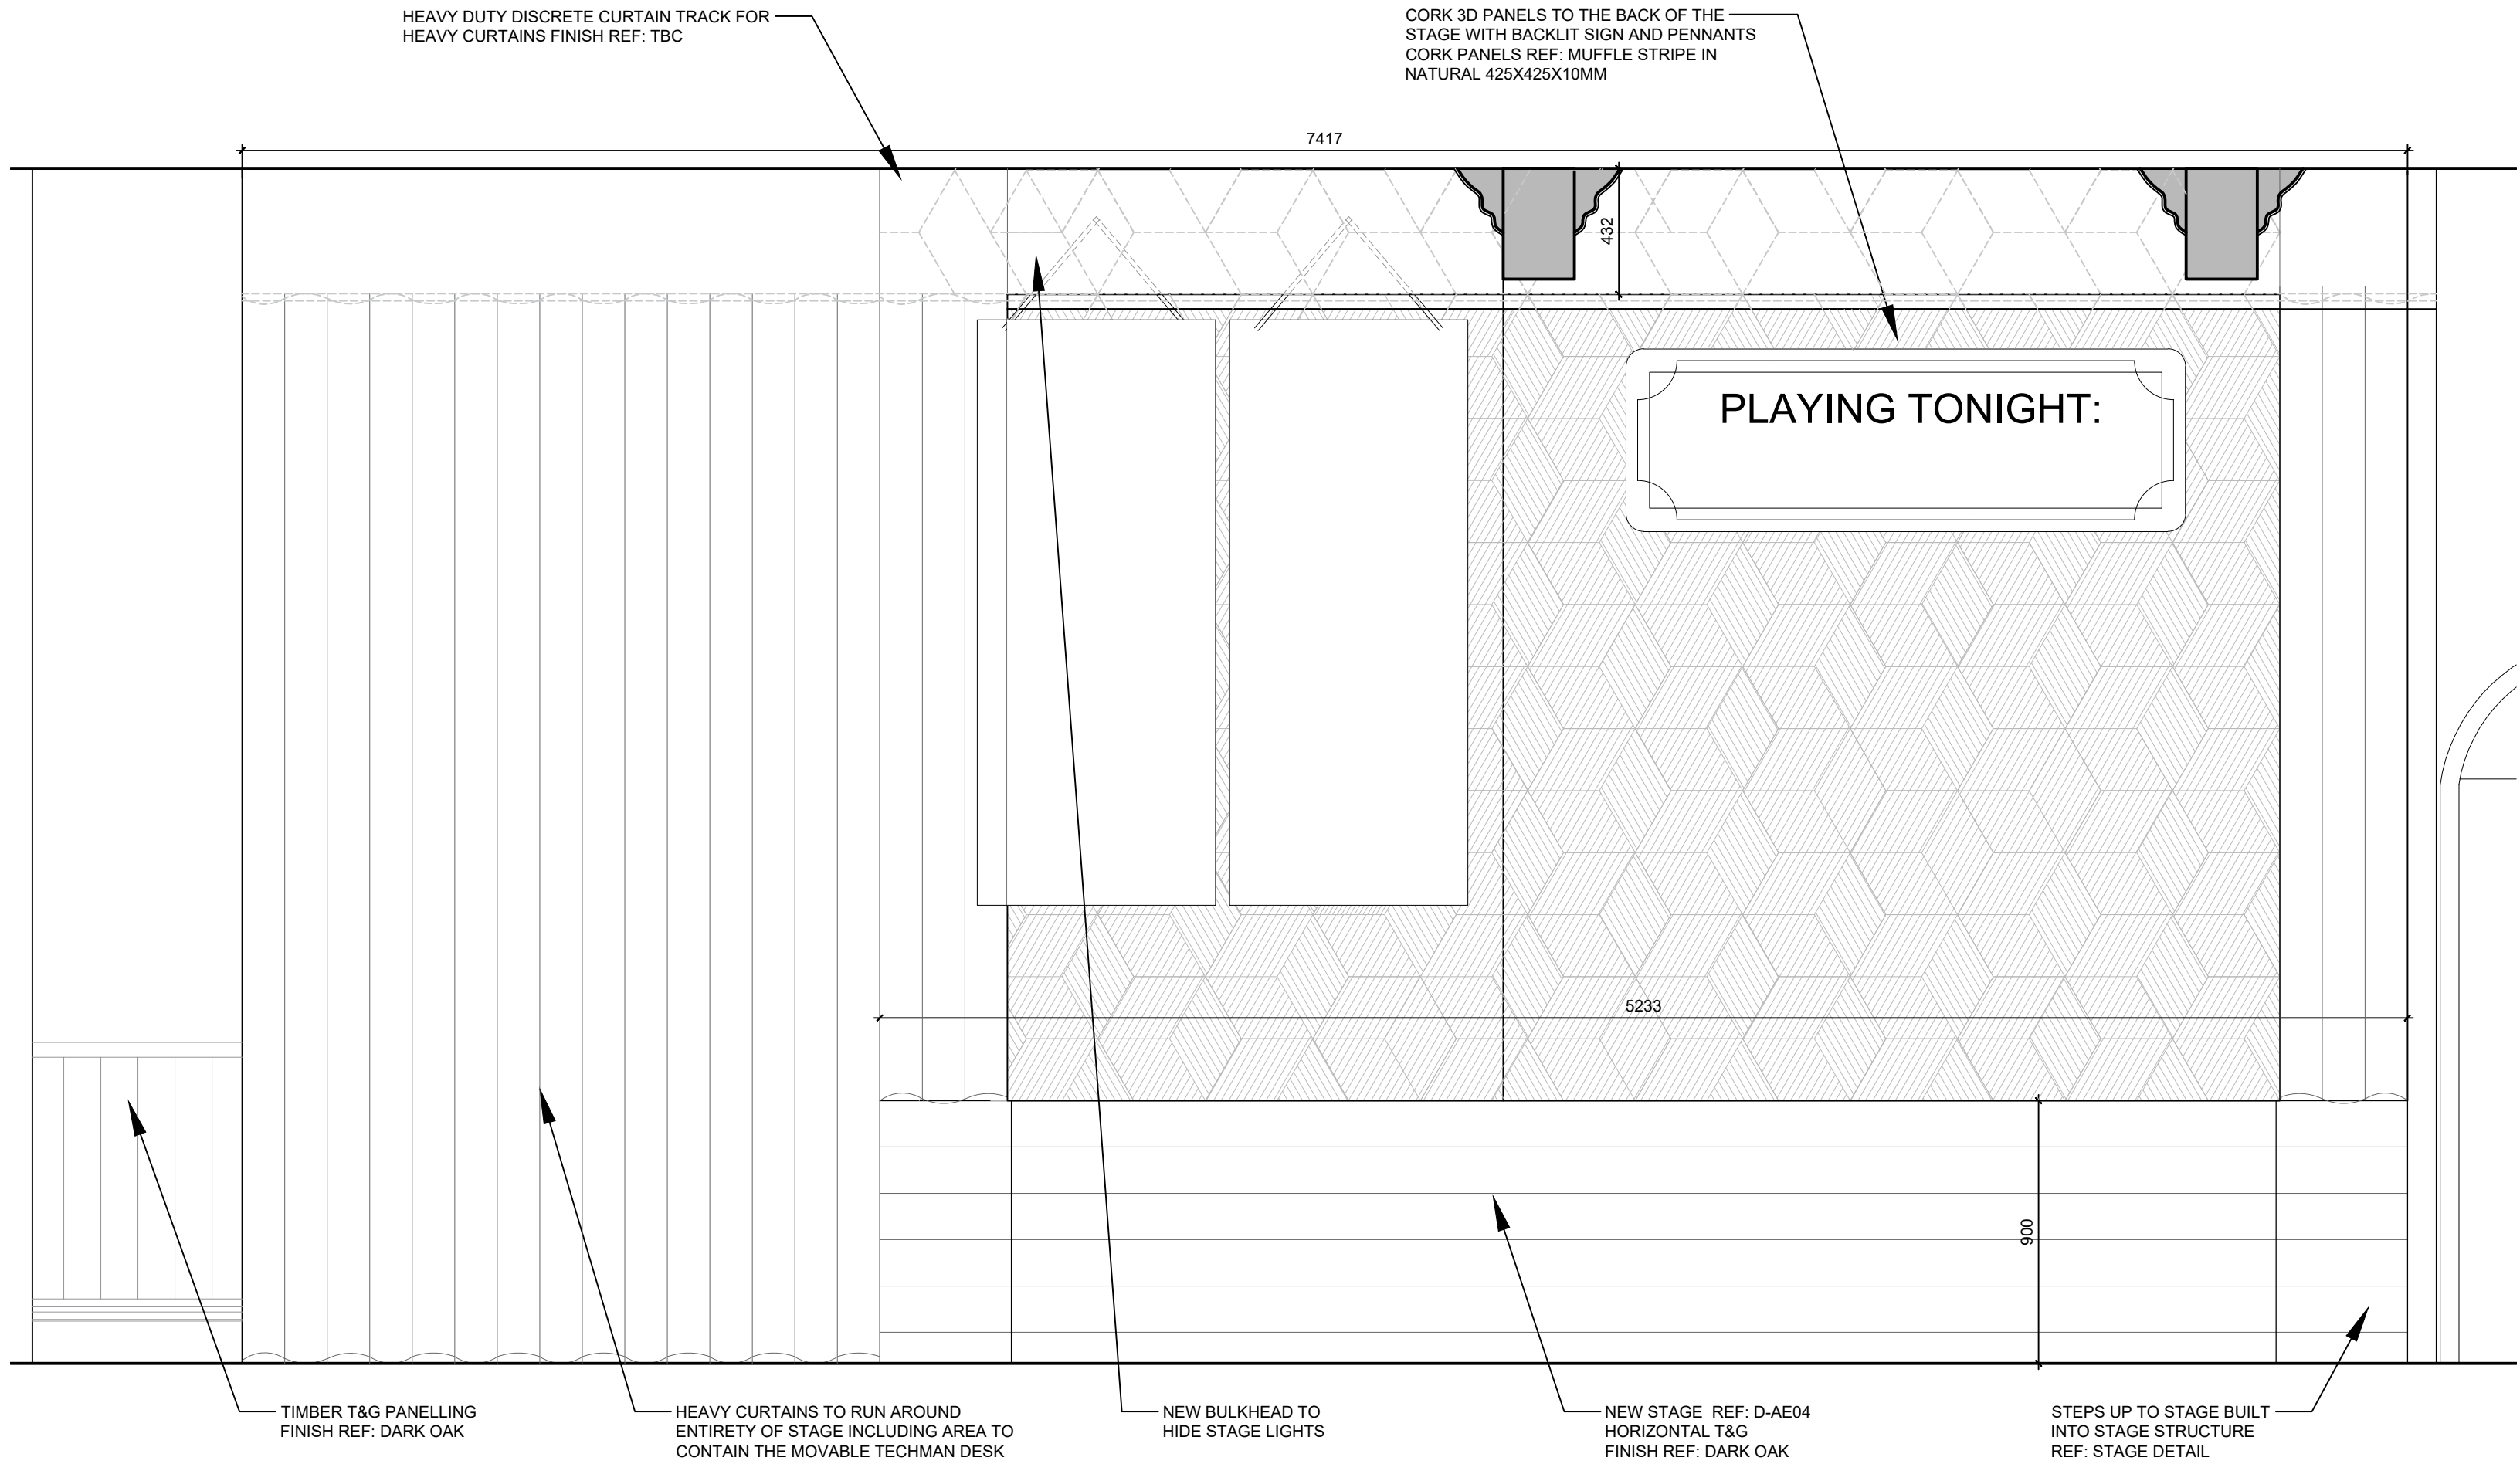


STAGE DETAIL

1:20

FINISHES KEY	
NAME	IMAGE
STAGE FLOORING AND FRONT: HAYWOOD LAVARDON HW2120 2200X180 PLANKS	
BACK OF STAGE CORK PANELLING: MUFFLE CORK STRIPE - NATURAL	
HEAVY CURTAINS - NTO BE TREATED FOR COMMERCIAL USE: REF WARWICK ALPACA HUNTER	


FINISHES

1:5

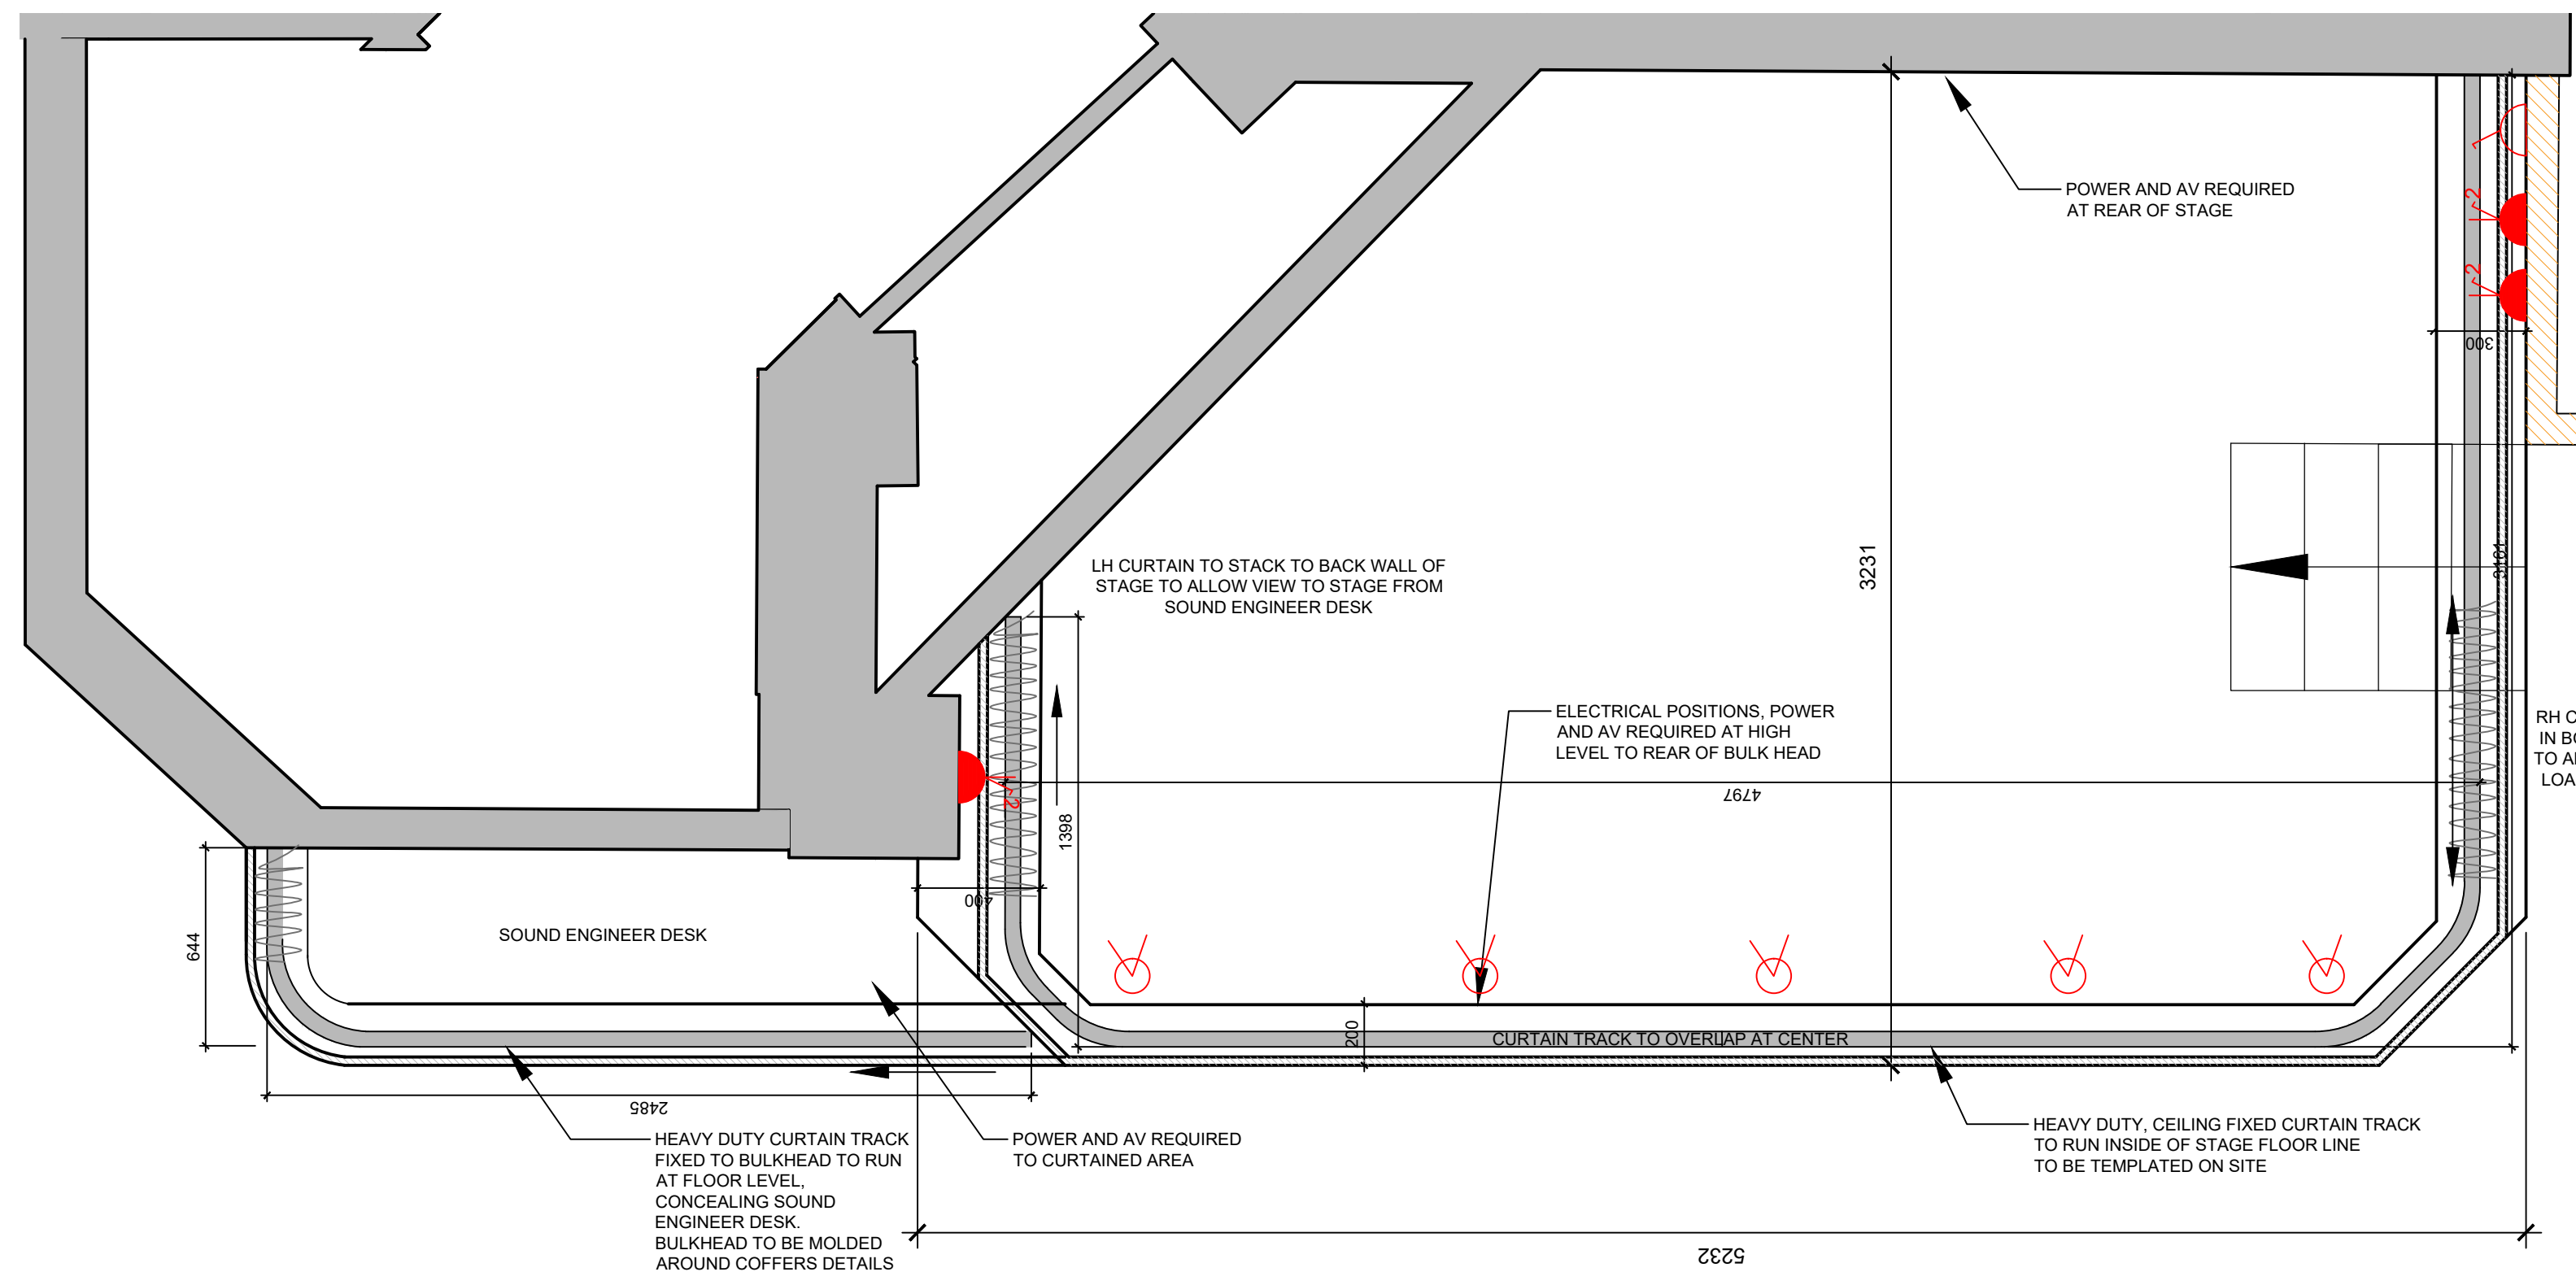

STAGE PLAN

1:20

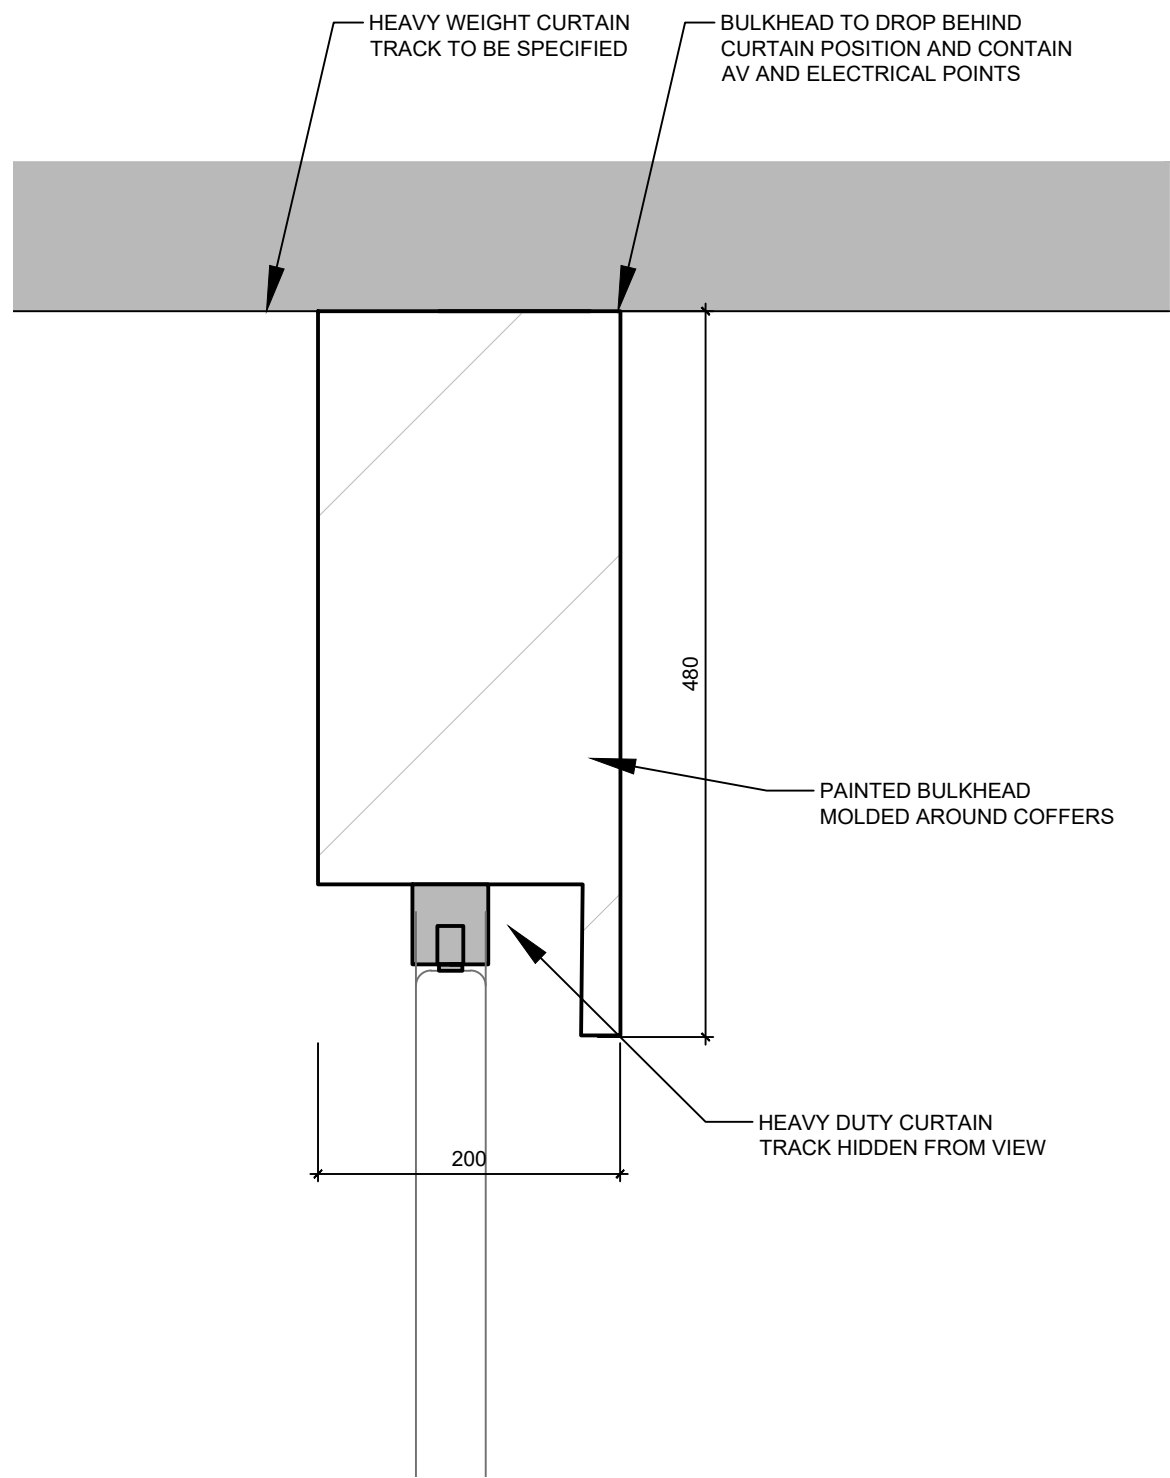

CURTAIN TRACK AND BULKHEAD

1:5



HARRISON INCE

ARCHITECTS INTERIOR DESIGNERS

PINS SOCIAL CLUB

CLIENT

SUNLIGHT HOUSE
LITTLE QUAY ST, MANCHESTER M3 3HP

STAGE DETAIL

TITLE

DATE APRIL 2025

SCALE 1:20 @ A1

JOB NO. PINS

DWG. NO. AD423 B

DRAWN CAD/MSM-LEB


CHECKED

SECOND FLOOR
EASTGATE
2 CASTLE STREET
MANCHESTER
M3 4LZ
TEL: 0161 236 3050
EMAIL: enquiries@harrison-ince.co.uk

Do not scale from this drawing. All dimensions to be checked on site prior to manufacture and construction. This drawing is the property of Harrison Ince Holdings Limited and should not be reproduced without permission. All discrepancies to be brought to the attention of the architect immediately. This drawing is to be read in conjunction with the specification / bill of quantities and related drawings.

REVISIONS


-	FIRST ISSUE		GW
A	REVISED TILES - REFERENCE	27.03.2025	MSM
B	ADDITIONAL INFOMATION	22.04.25	GW

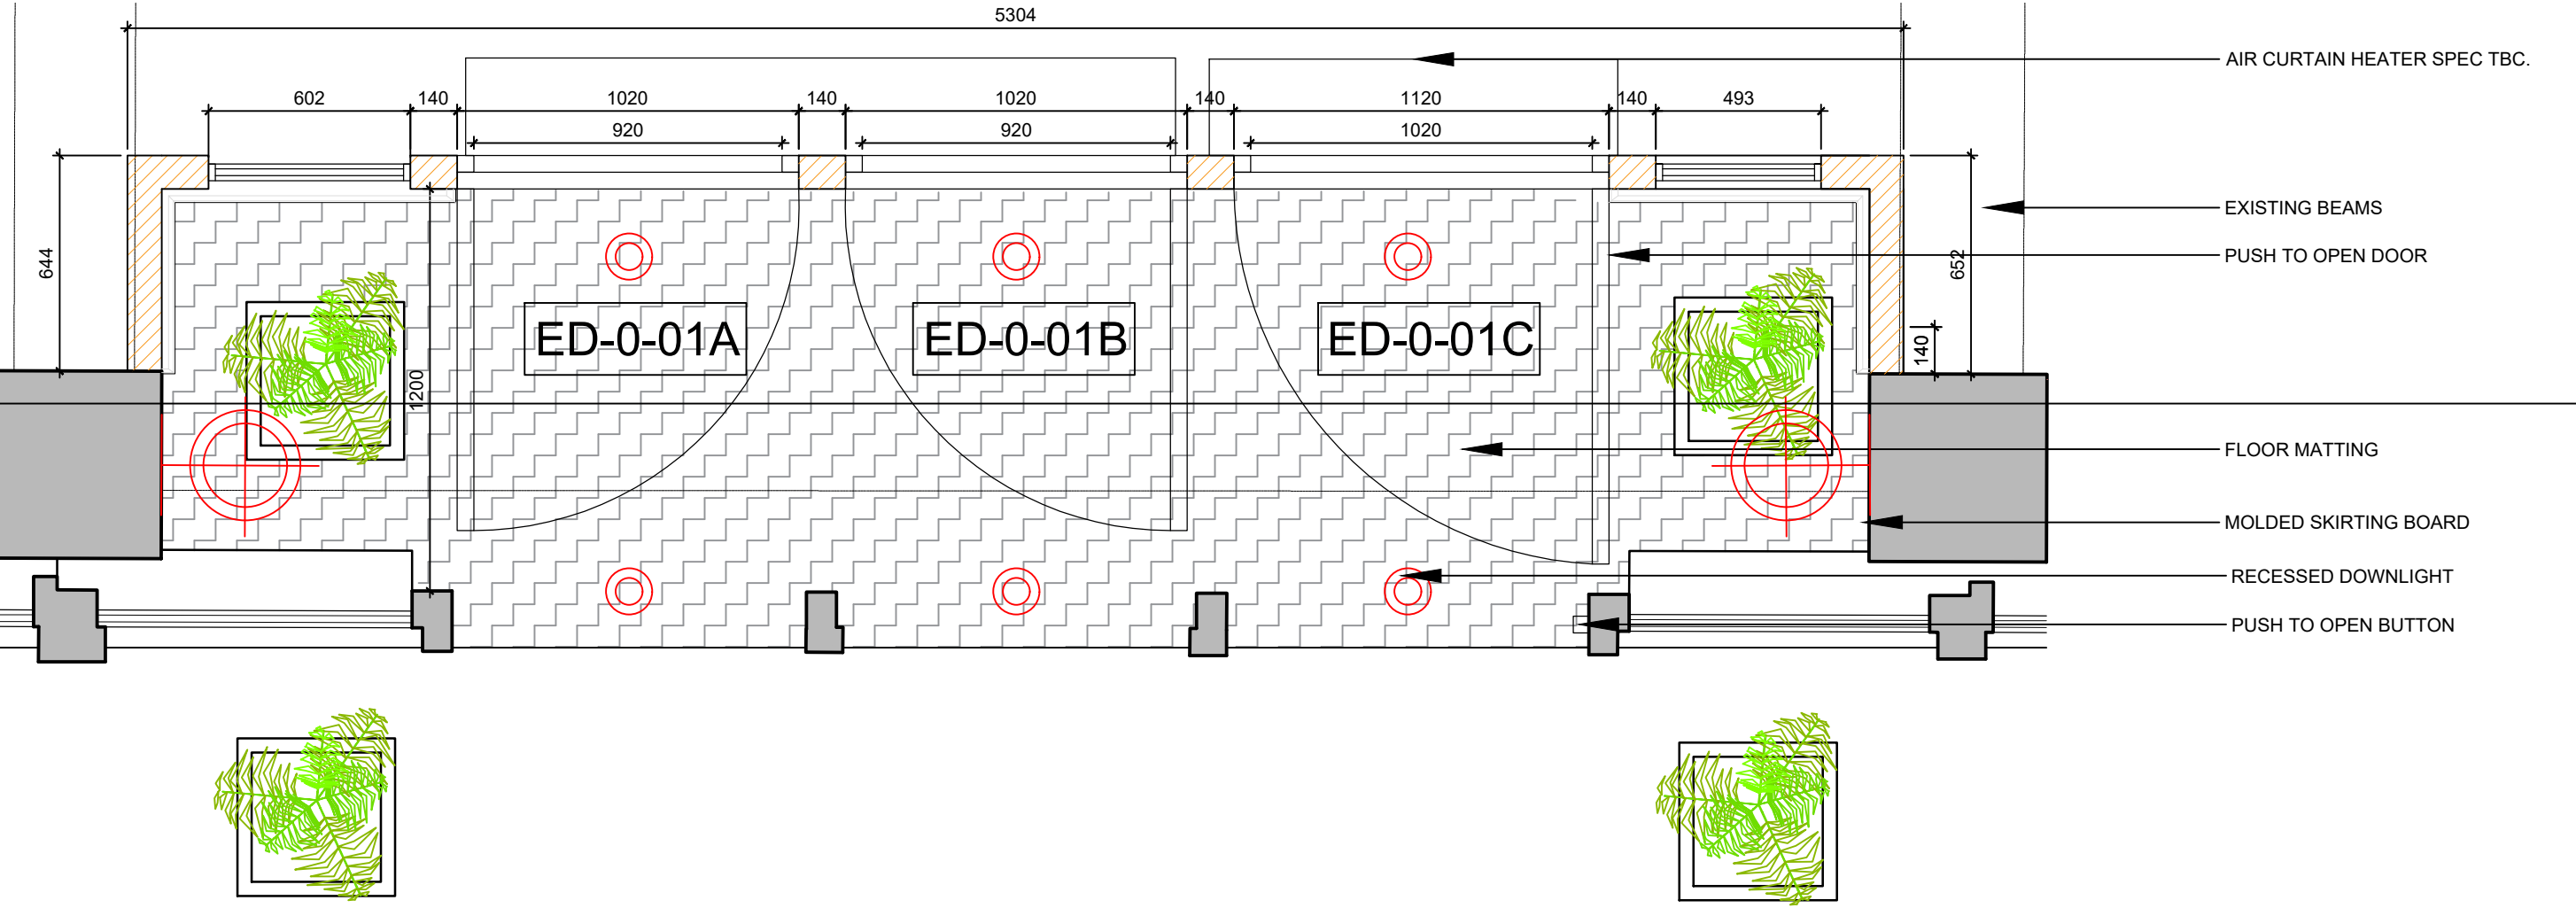


PROPOSED MAIN ENTRY LOBBY
1:20




PROPOSED MAIN ENTRY SECTION
1:20

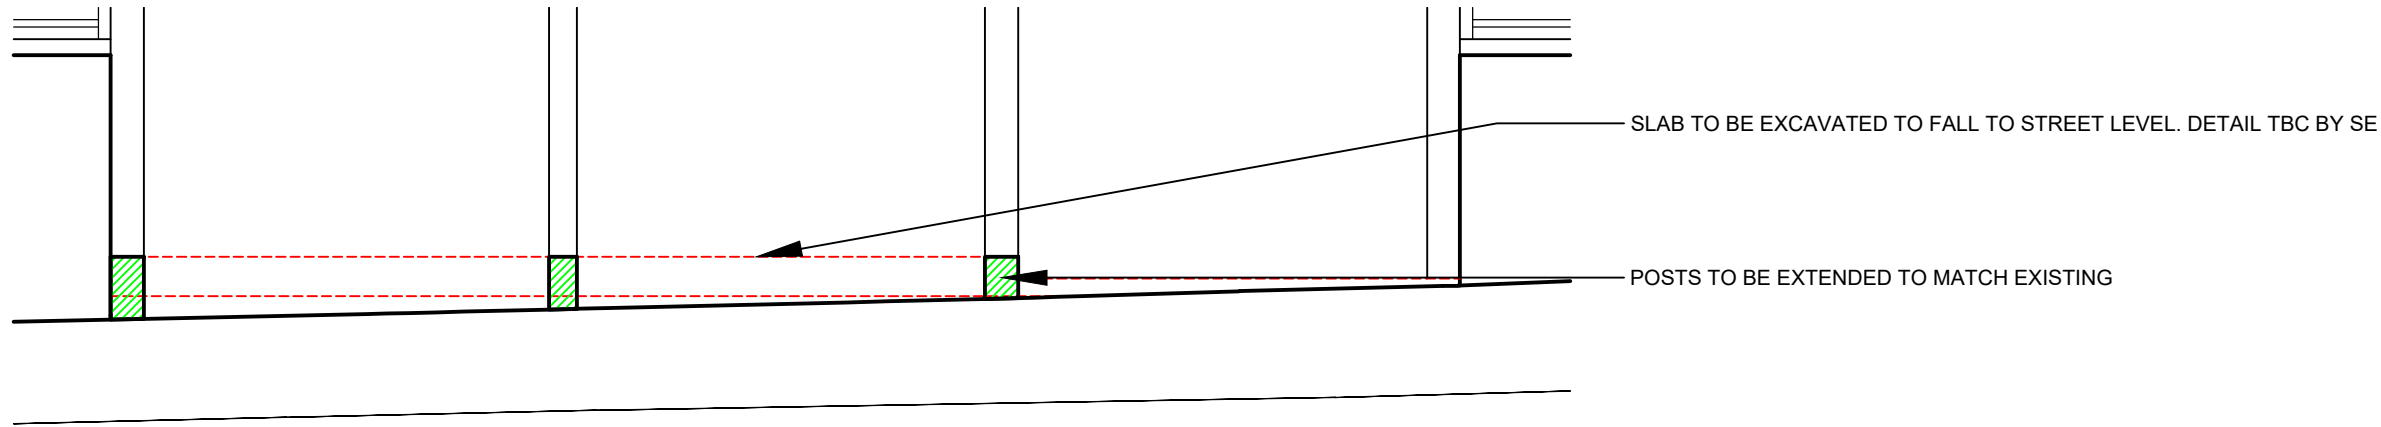


SLAB TO BE REMOVED (STREET ELEVATION)
1:20

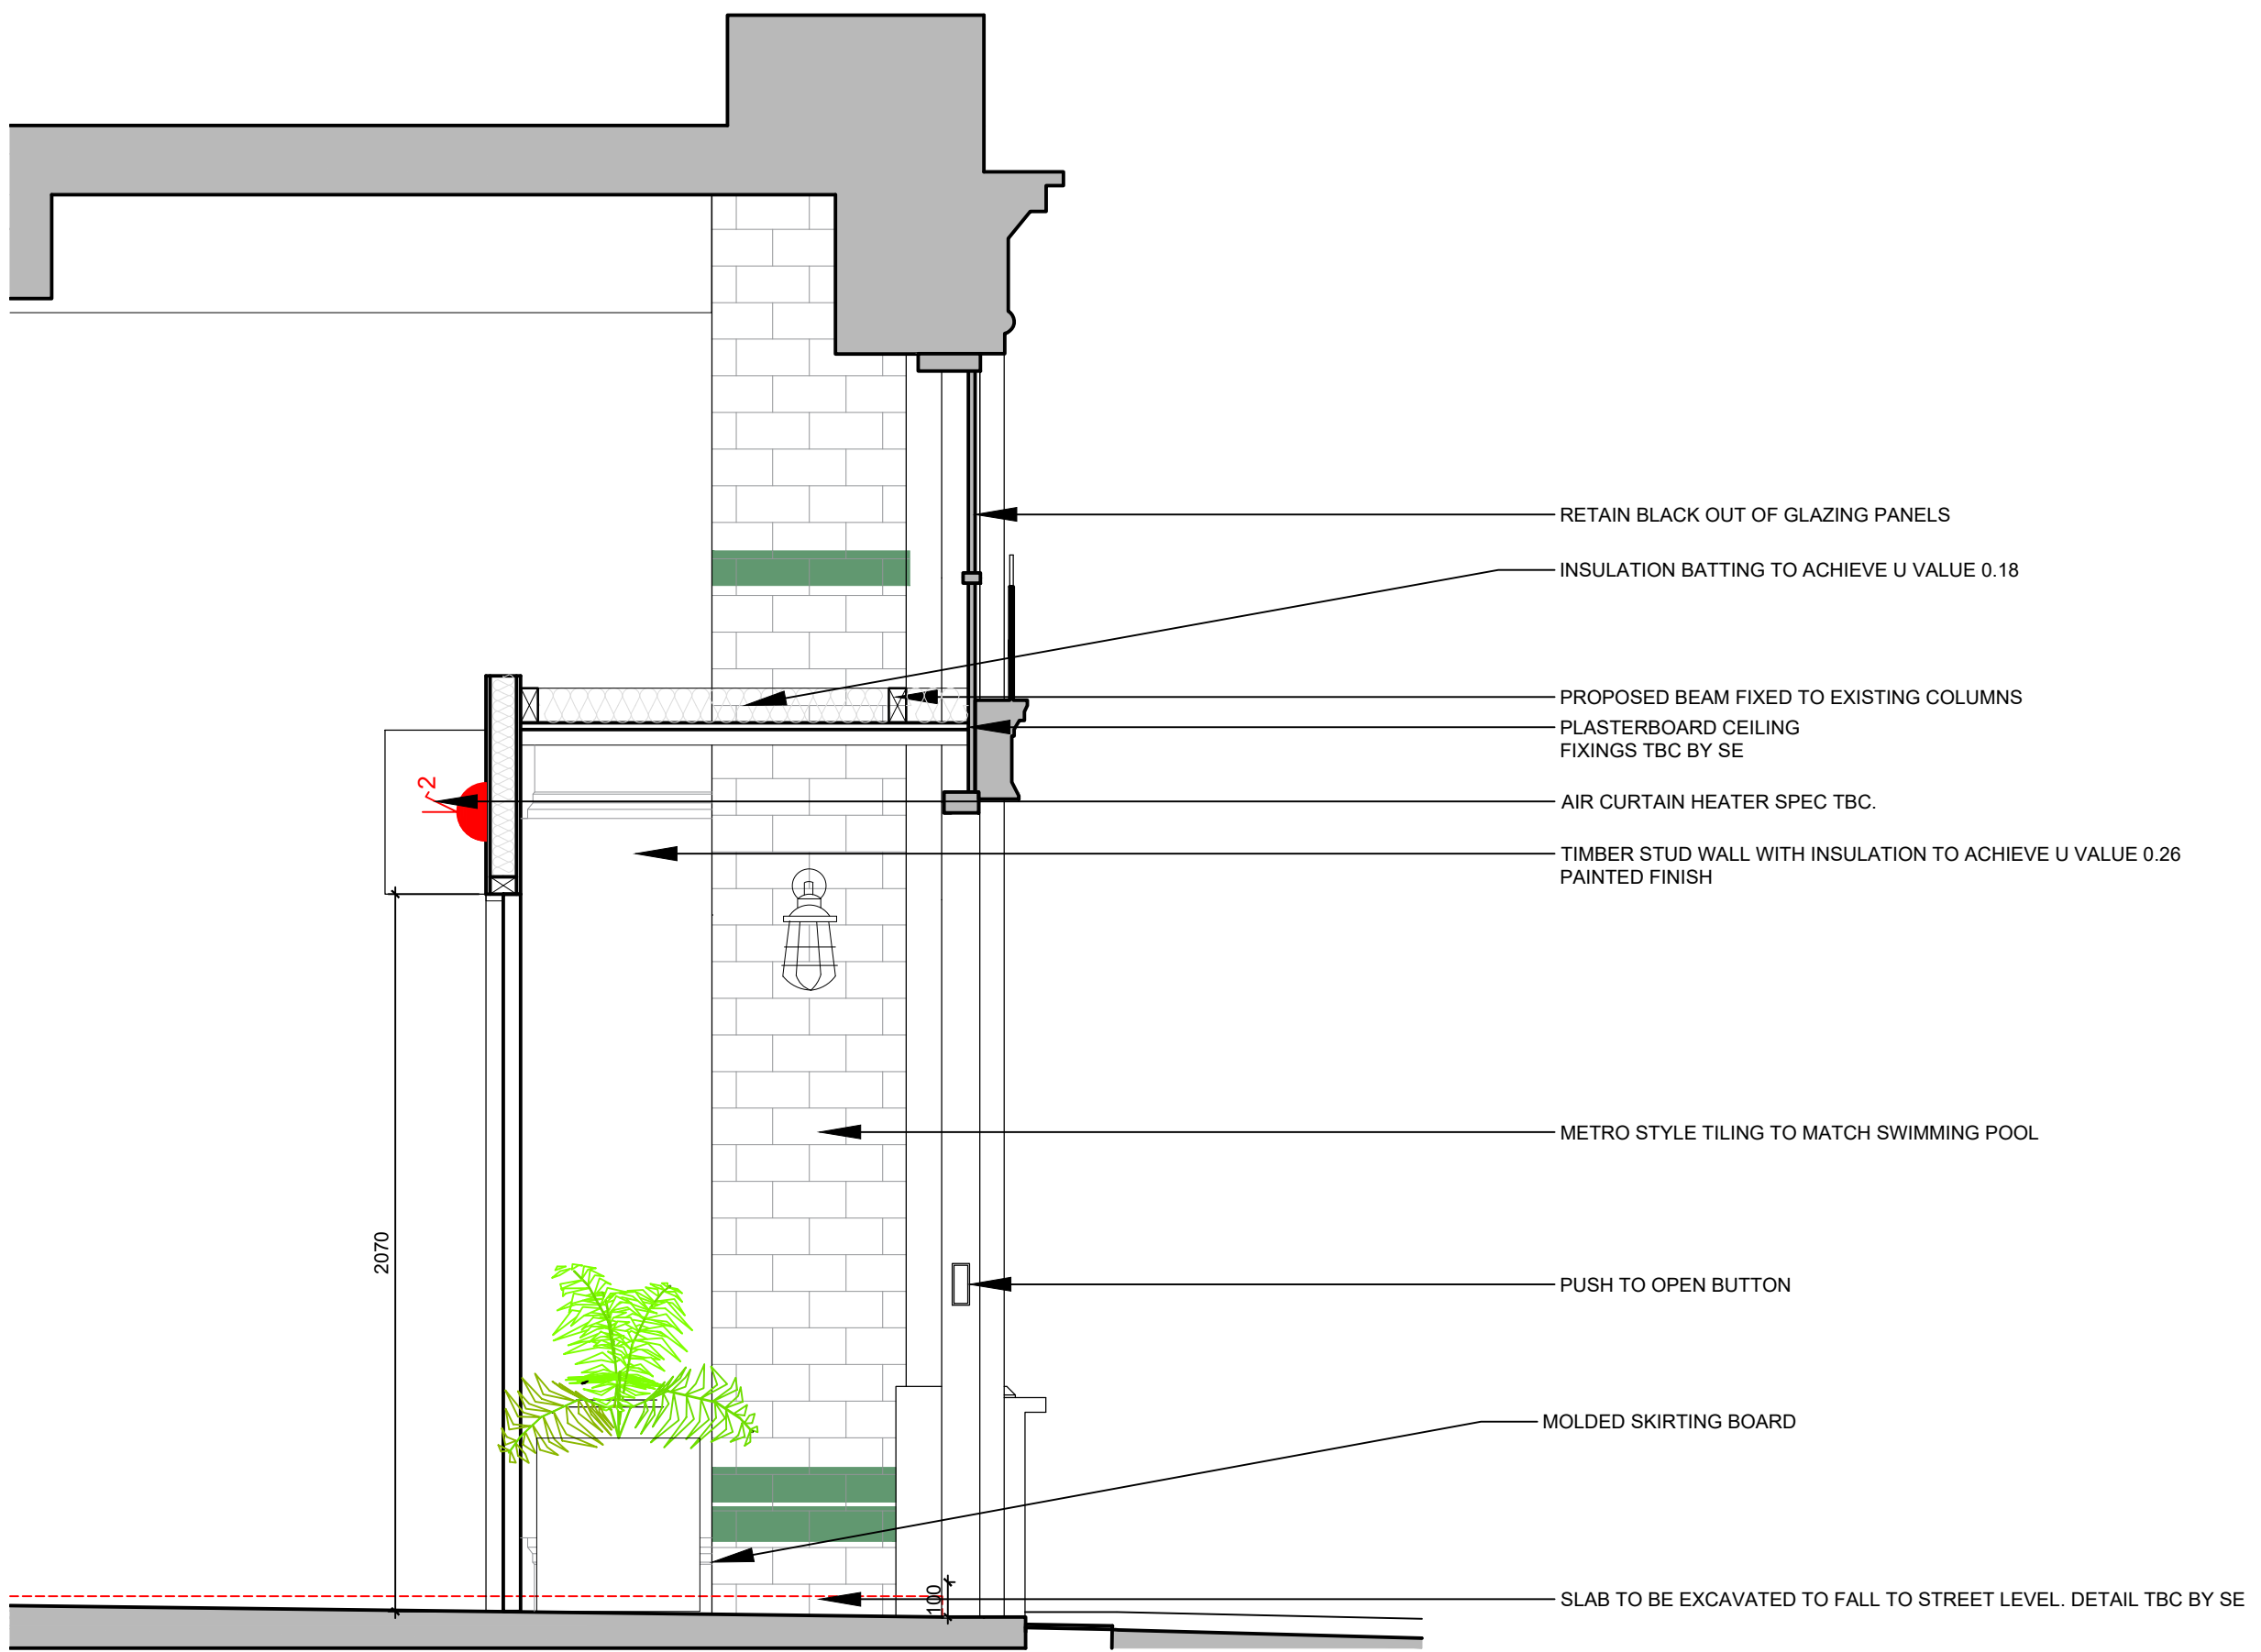

PROPOSED MAIN ENTRY SECTION
1:20

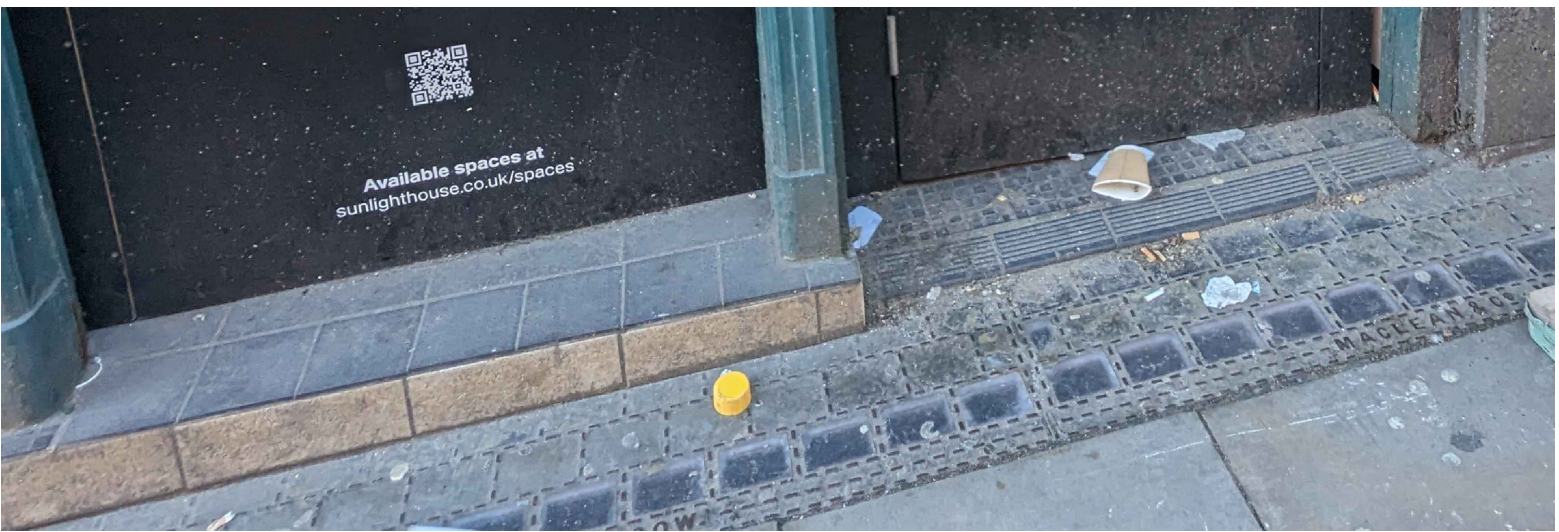

EXISTING ENTRY THRESHOLD

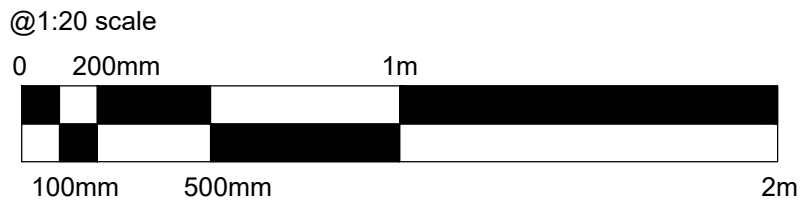

HARRISON INCE

ARCHITECTS INTERIOR DESIGNERS

PINS SOCIAL CLUB

SUNLIGHT HOUSE
LITTLE QUAY ST, MANCHESTER M3 3HP

MAIN ENTRY LOBBY DETAIL

DATE	APRIL 2025	SCALE	1:20 @ A1
JOB NO.	01	DWG. NO.	AD421 B
DRAWN	CAD/GW	CHECKED	

SECOND FLOOR
EASTGATE
2 CASTLE STREET
MANCHESTER
M3 4LZ
TEL: 0161 236 3050
EMAIL: enquiries@harrison-ince.co.uk