




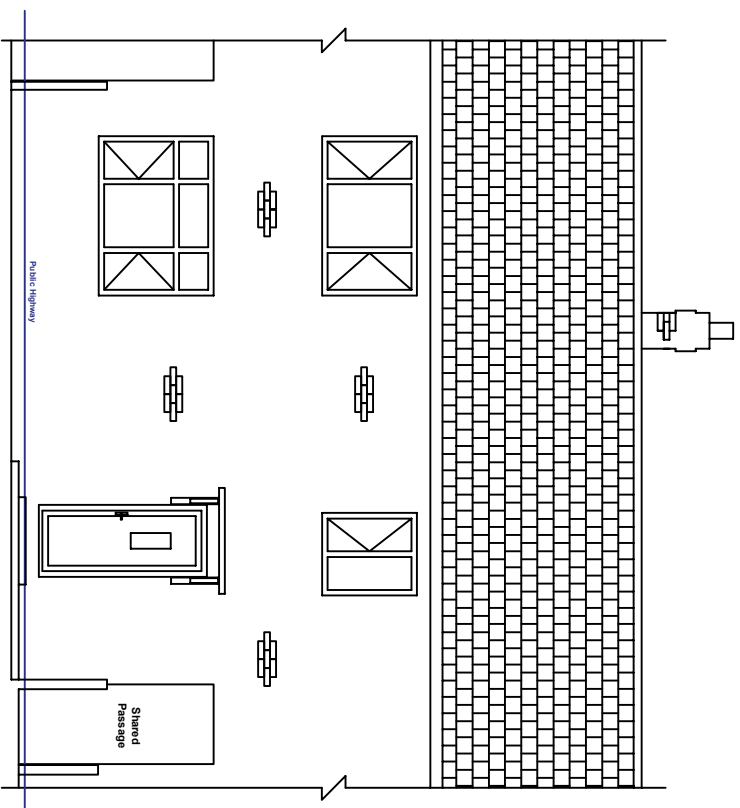


Existing Front Elevation

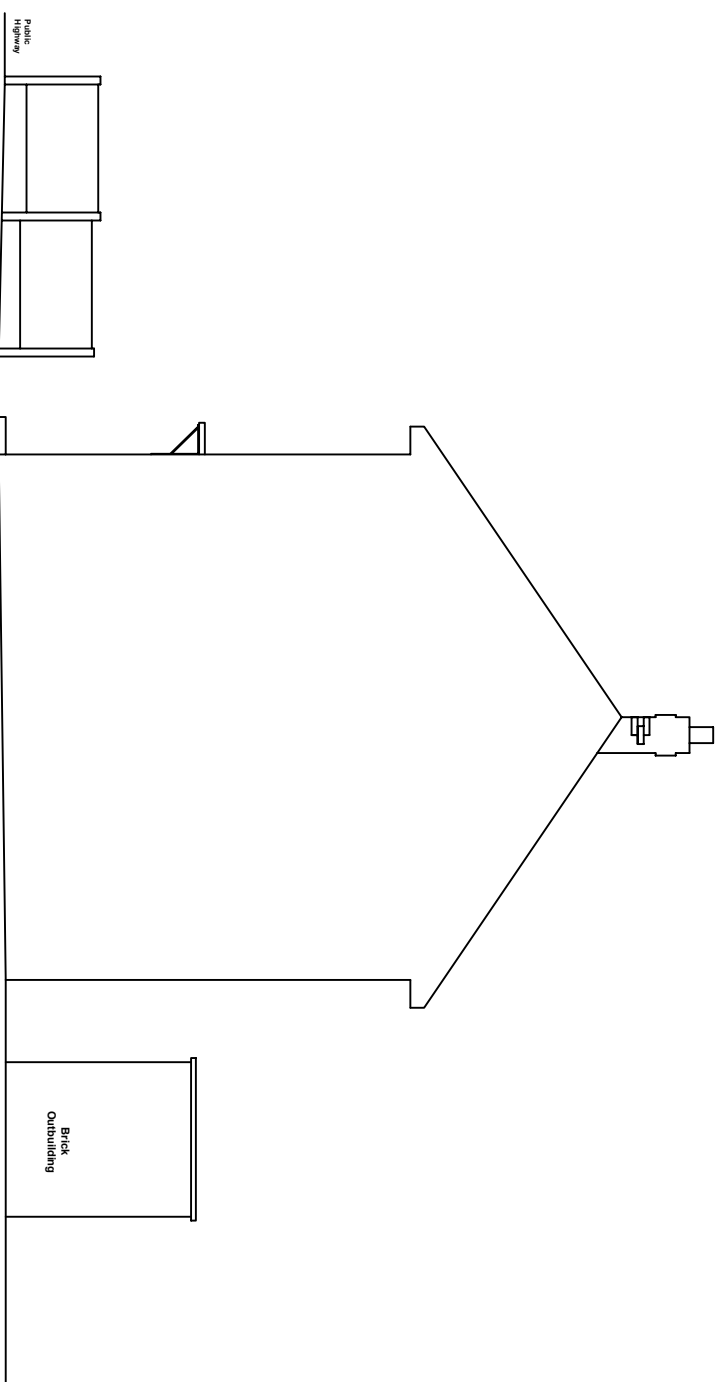

Existing R/H/S Elevation

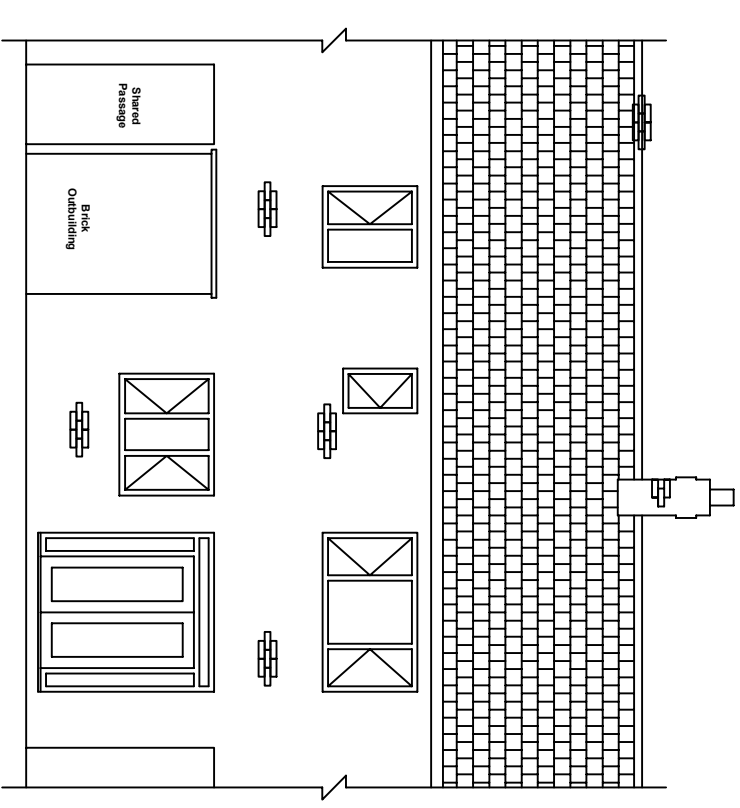

Existing Rear Elevation

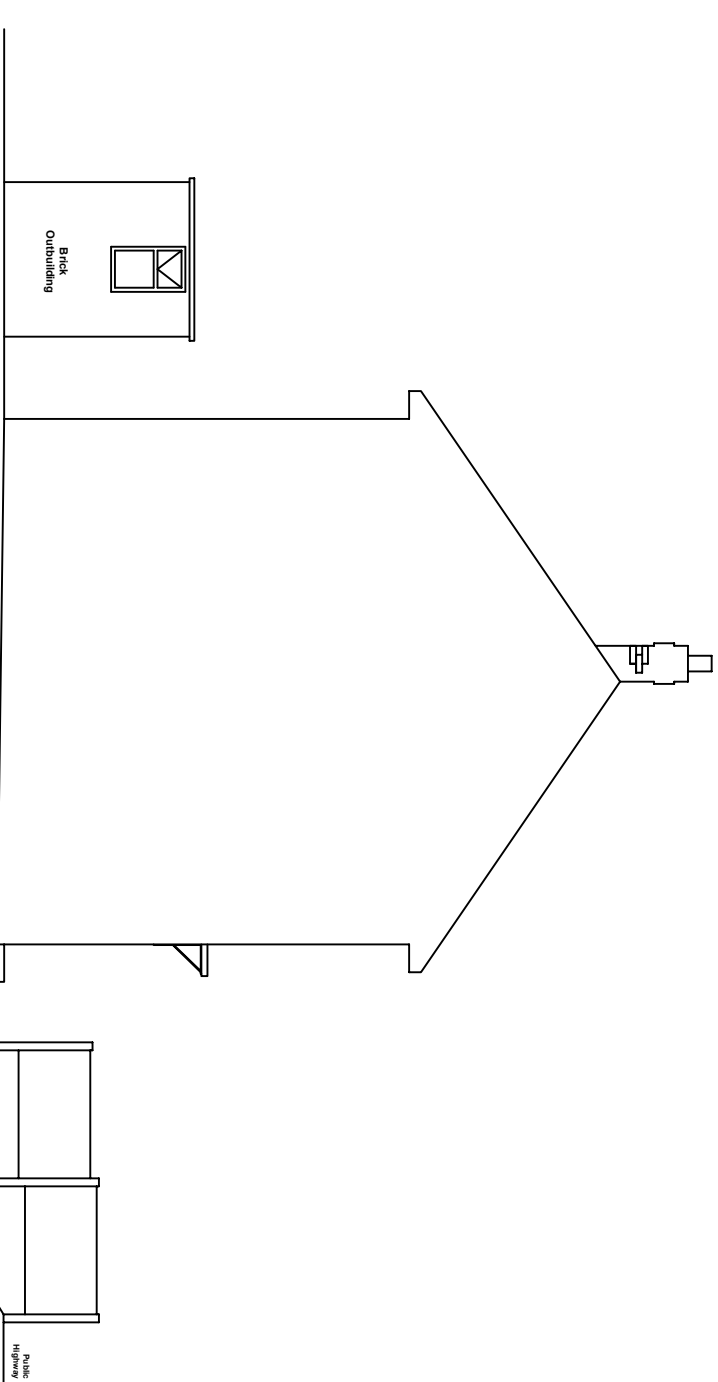

Existing L/H/S Elevation



**Manchester
Equipment &
Adaptations
Partnership**

Chris Colbourne - Technical Officer
Manchester Equipment & Adaptation
Partnership
Childrens & Families Directorate
Phillips Park Road
Manchester
M11 3FU Office No : 0161 277 1704
Mobile No : 07814 082 379

Project - Feasibility
Applicant Details -
Mr Martin Powell
12 Brede Walk
Manchester
M23 9EH

Dwg Title : Existing Elevations		Date: 10/08/2023
Revision :		Scale: 1:100
No.	Date	Sign
Paper Size: A3		Drawn By : Chris Colbourne