


This drawing is protected by copyright and the information contained therein is the property of William McCall.
The drawing must not be copied and the information contained therein may not be used or disclosed without written permission of and in the manner permitted by William McCall.

0 1 2 3 4 5M

Scale 1:50@ A1

0 1 2 3 4 5 6 7 8 9 10M

Scale 1:100@ A1

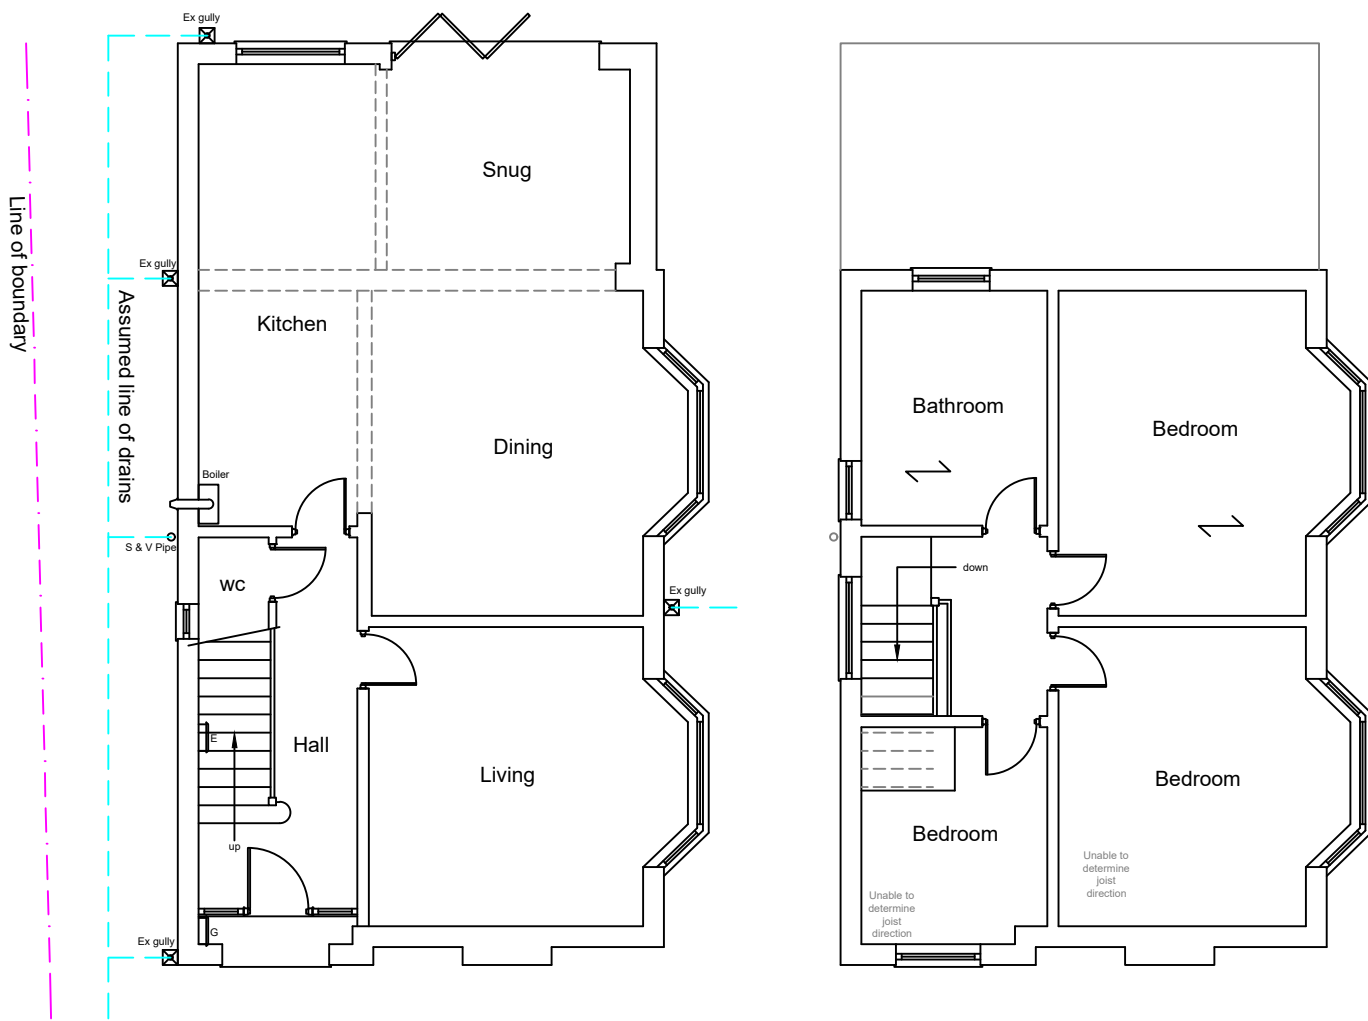

Existing Ground Floor Plan

Existing First Floor Plan

1:100




Existing Front Elevation

Existing Side Elevation

Existing Rear Elevation

Existing Side Elevation

1:100

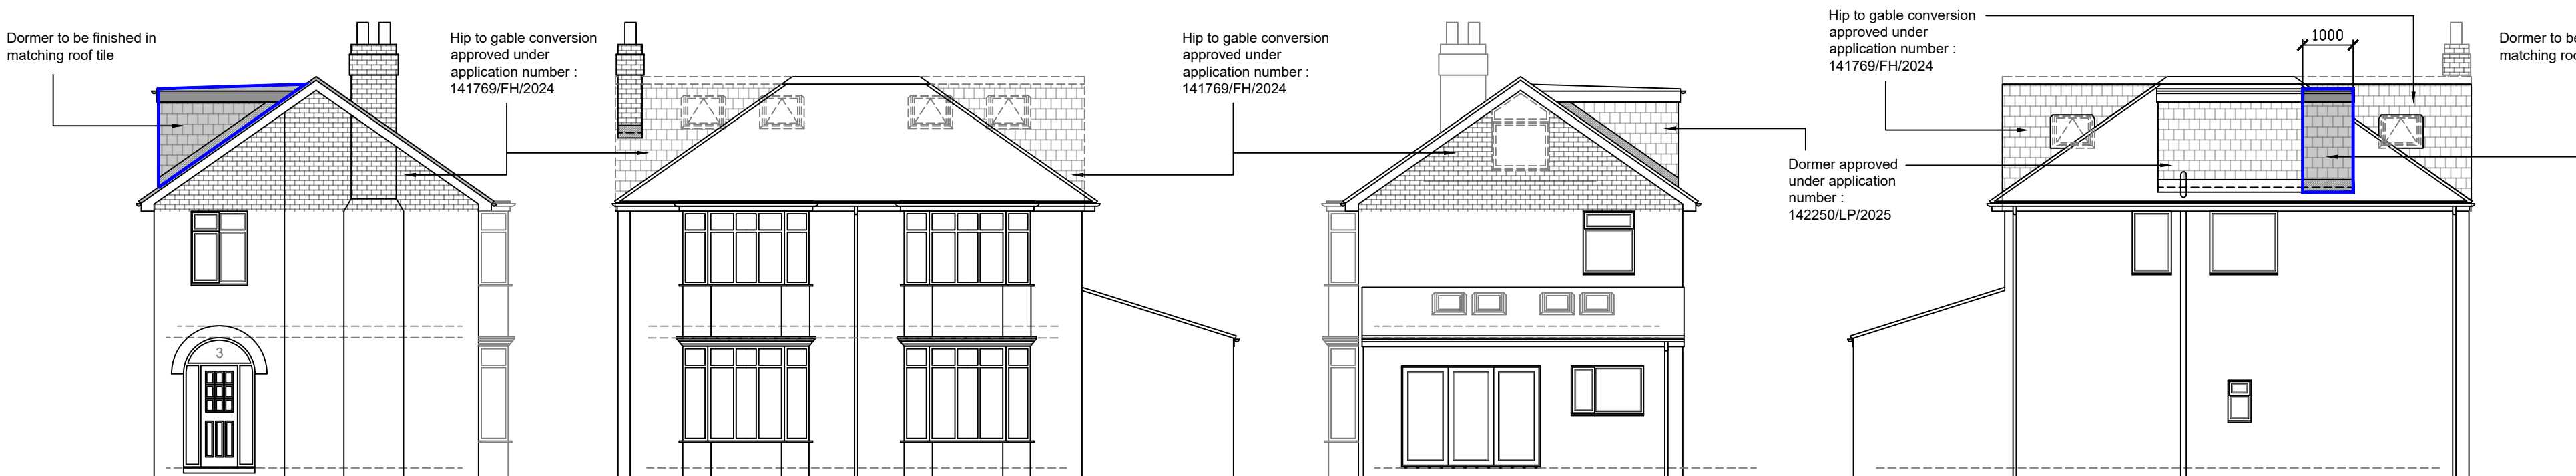


Proposed Front Elevation

Proposed Side Elevation

Proposed Rear Elevation


Proposed Side Elevation

1:100

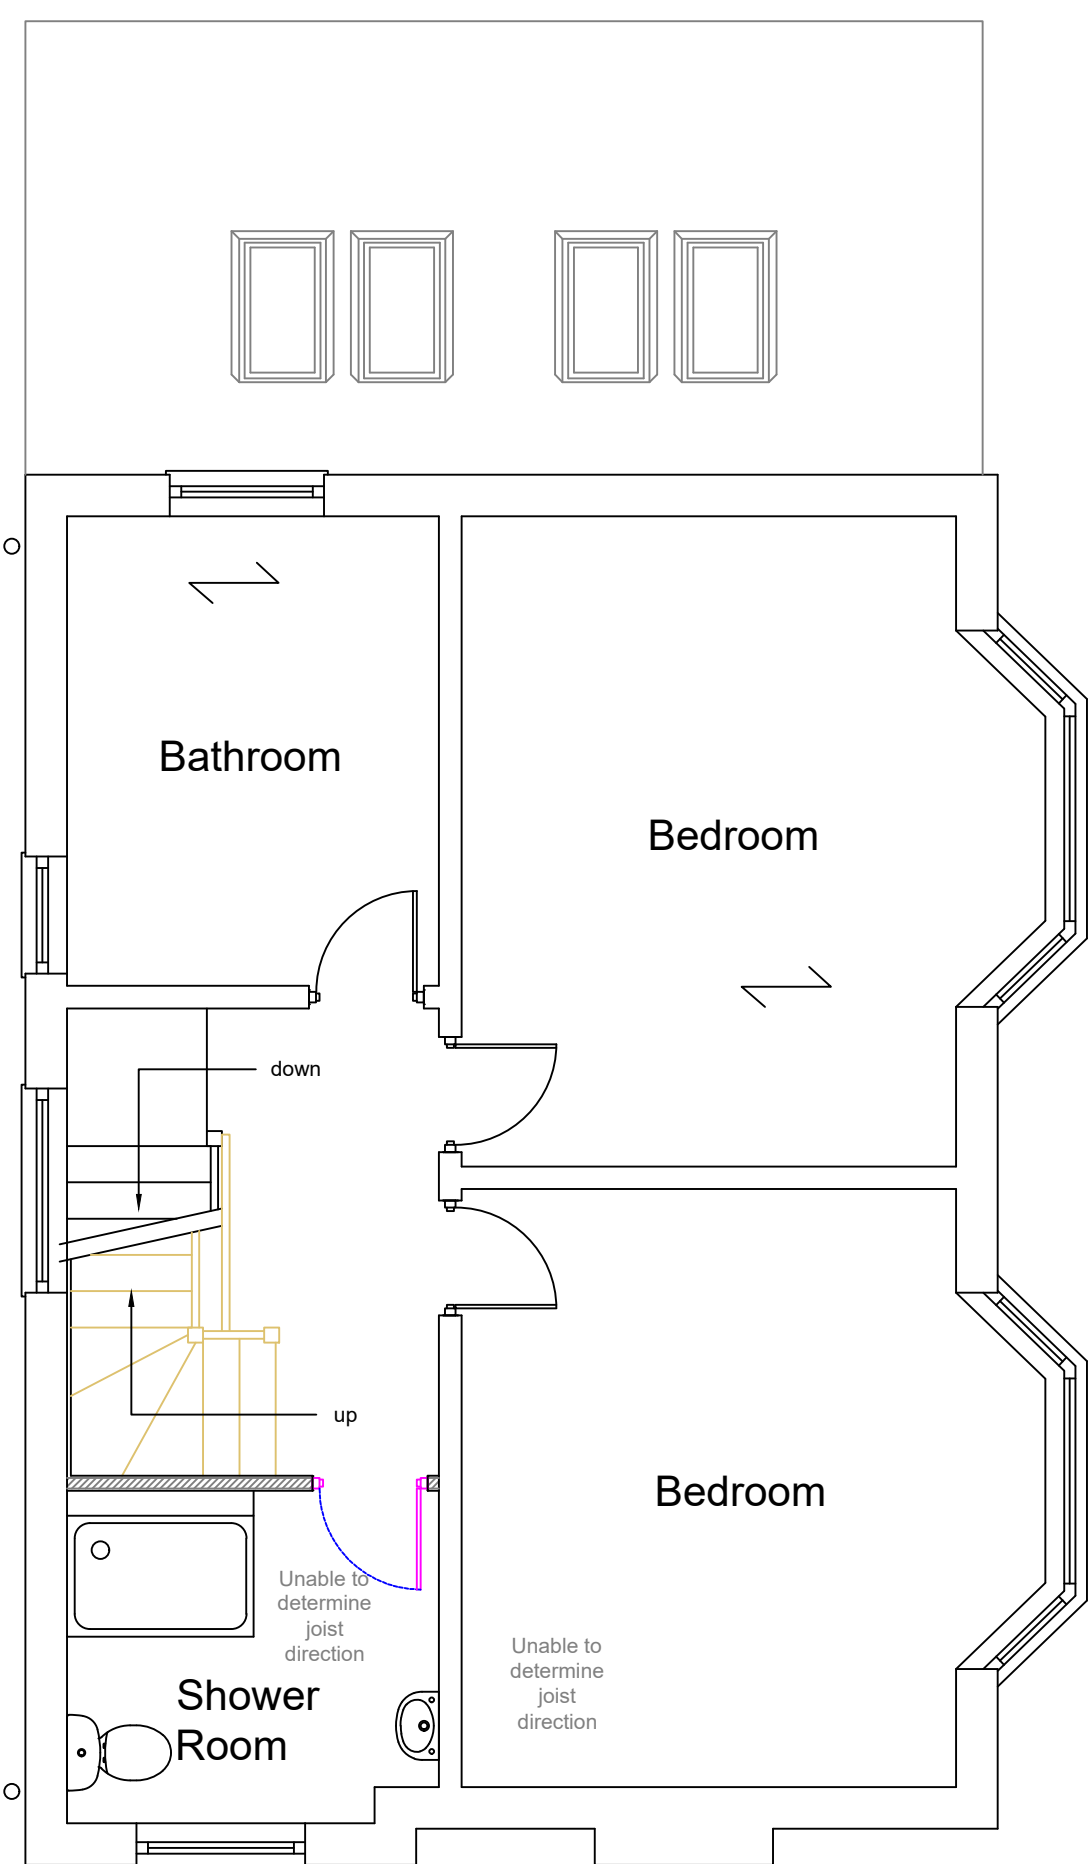

Proposed First Floor Plan

1:50

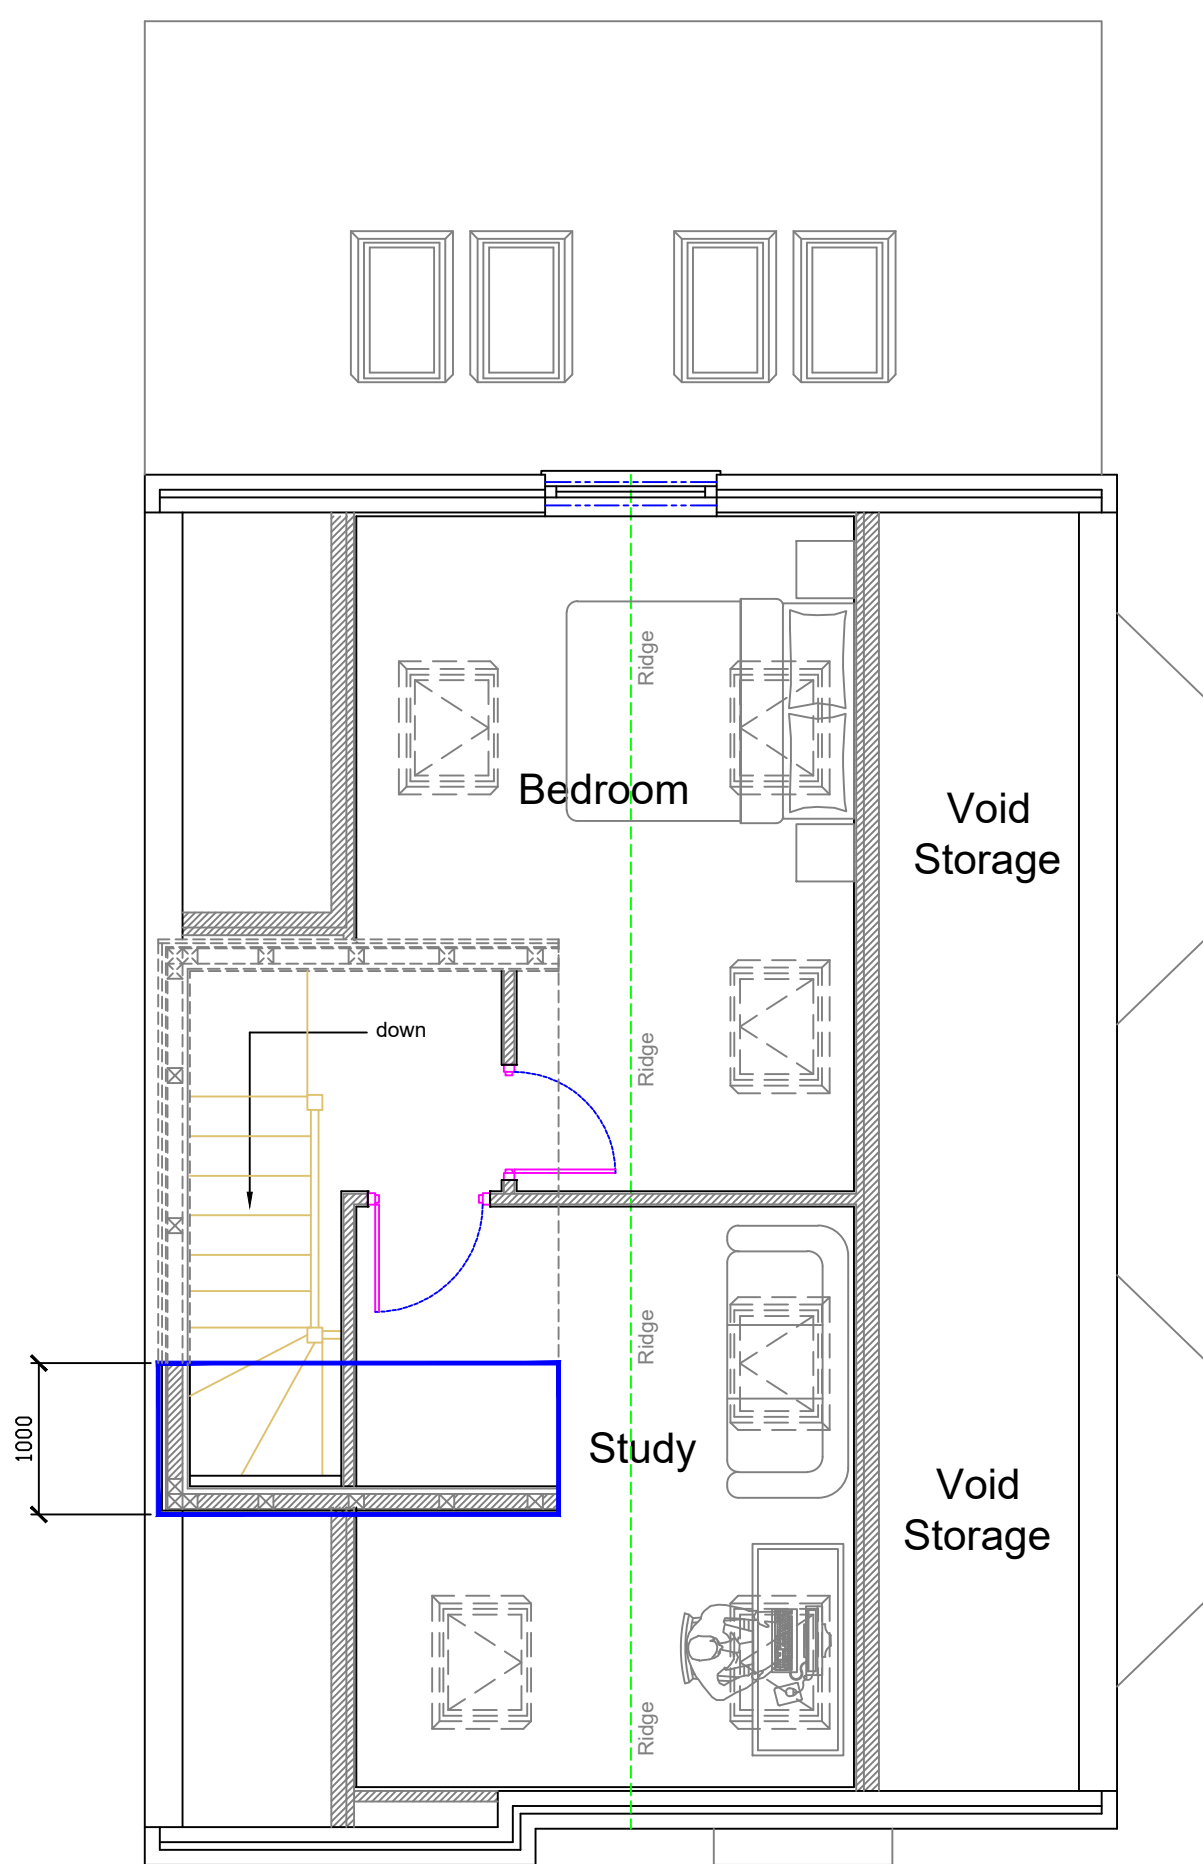

Proposed Second Floor Plan

Stage :- Householder Planning			
Project Title :-		Proposed Hip To Gable Dormer Loft Conversion	
Drawing Title :-		Existing & Proposed Plans & Elevations	
Client :- Ms C Dougal			
Drwg No :- 12/24/118HP1	1 of 2	Date :- Dec '24	Rev :-
Scale :- 1:100 & 1:50@A1	Drawn:- SCM	Checked :-	
Site Address :- 3 Willoughby Avenue, Didsbury, Manchester, M20 6AS			
The Old Post Room 34 Chew Valley Road Greenfield Saddleworth OL3 7DA Tel: 01457 871202 www.william-mccall.com enquiries@william-mccall.com			
			
A1			