



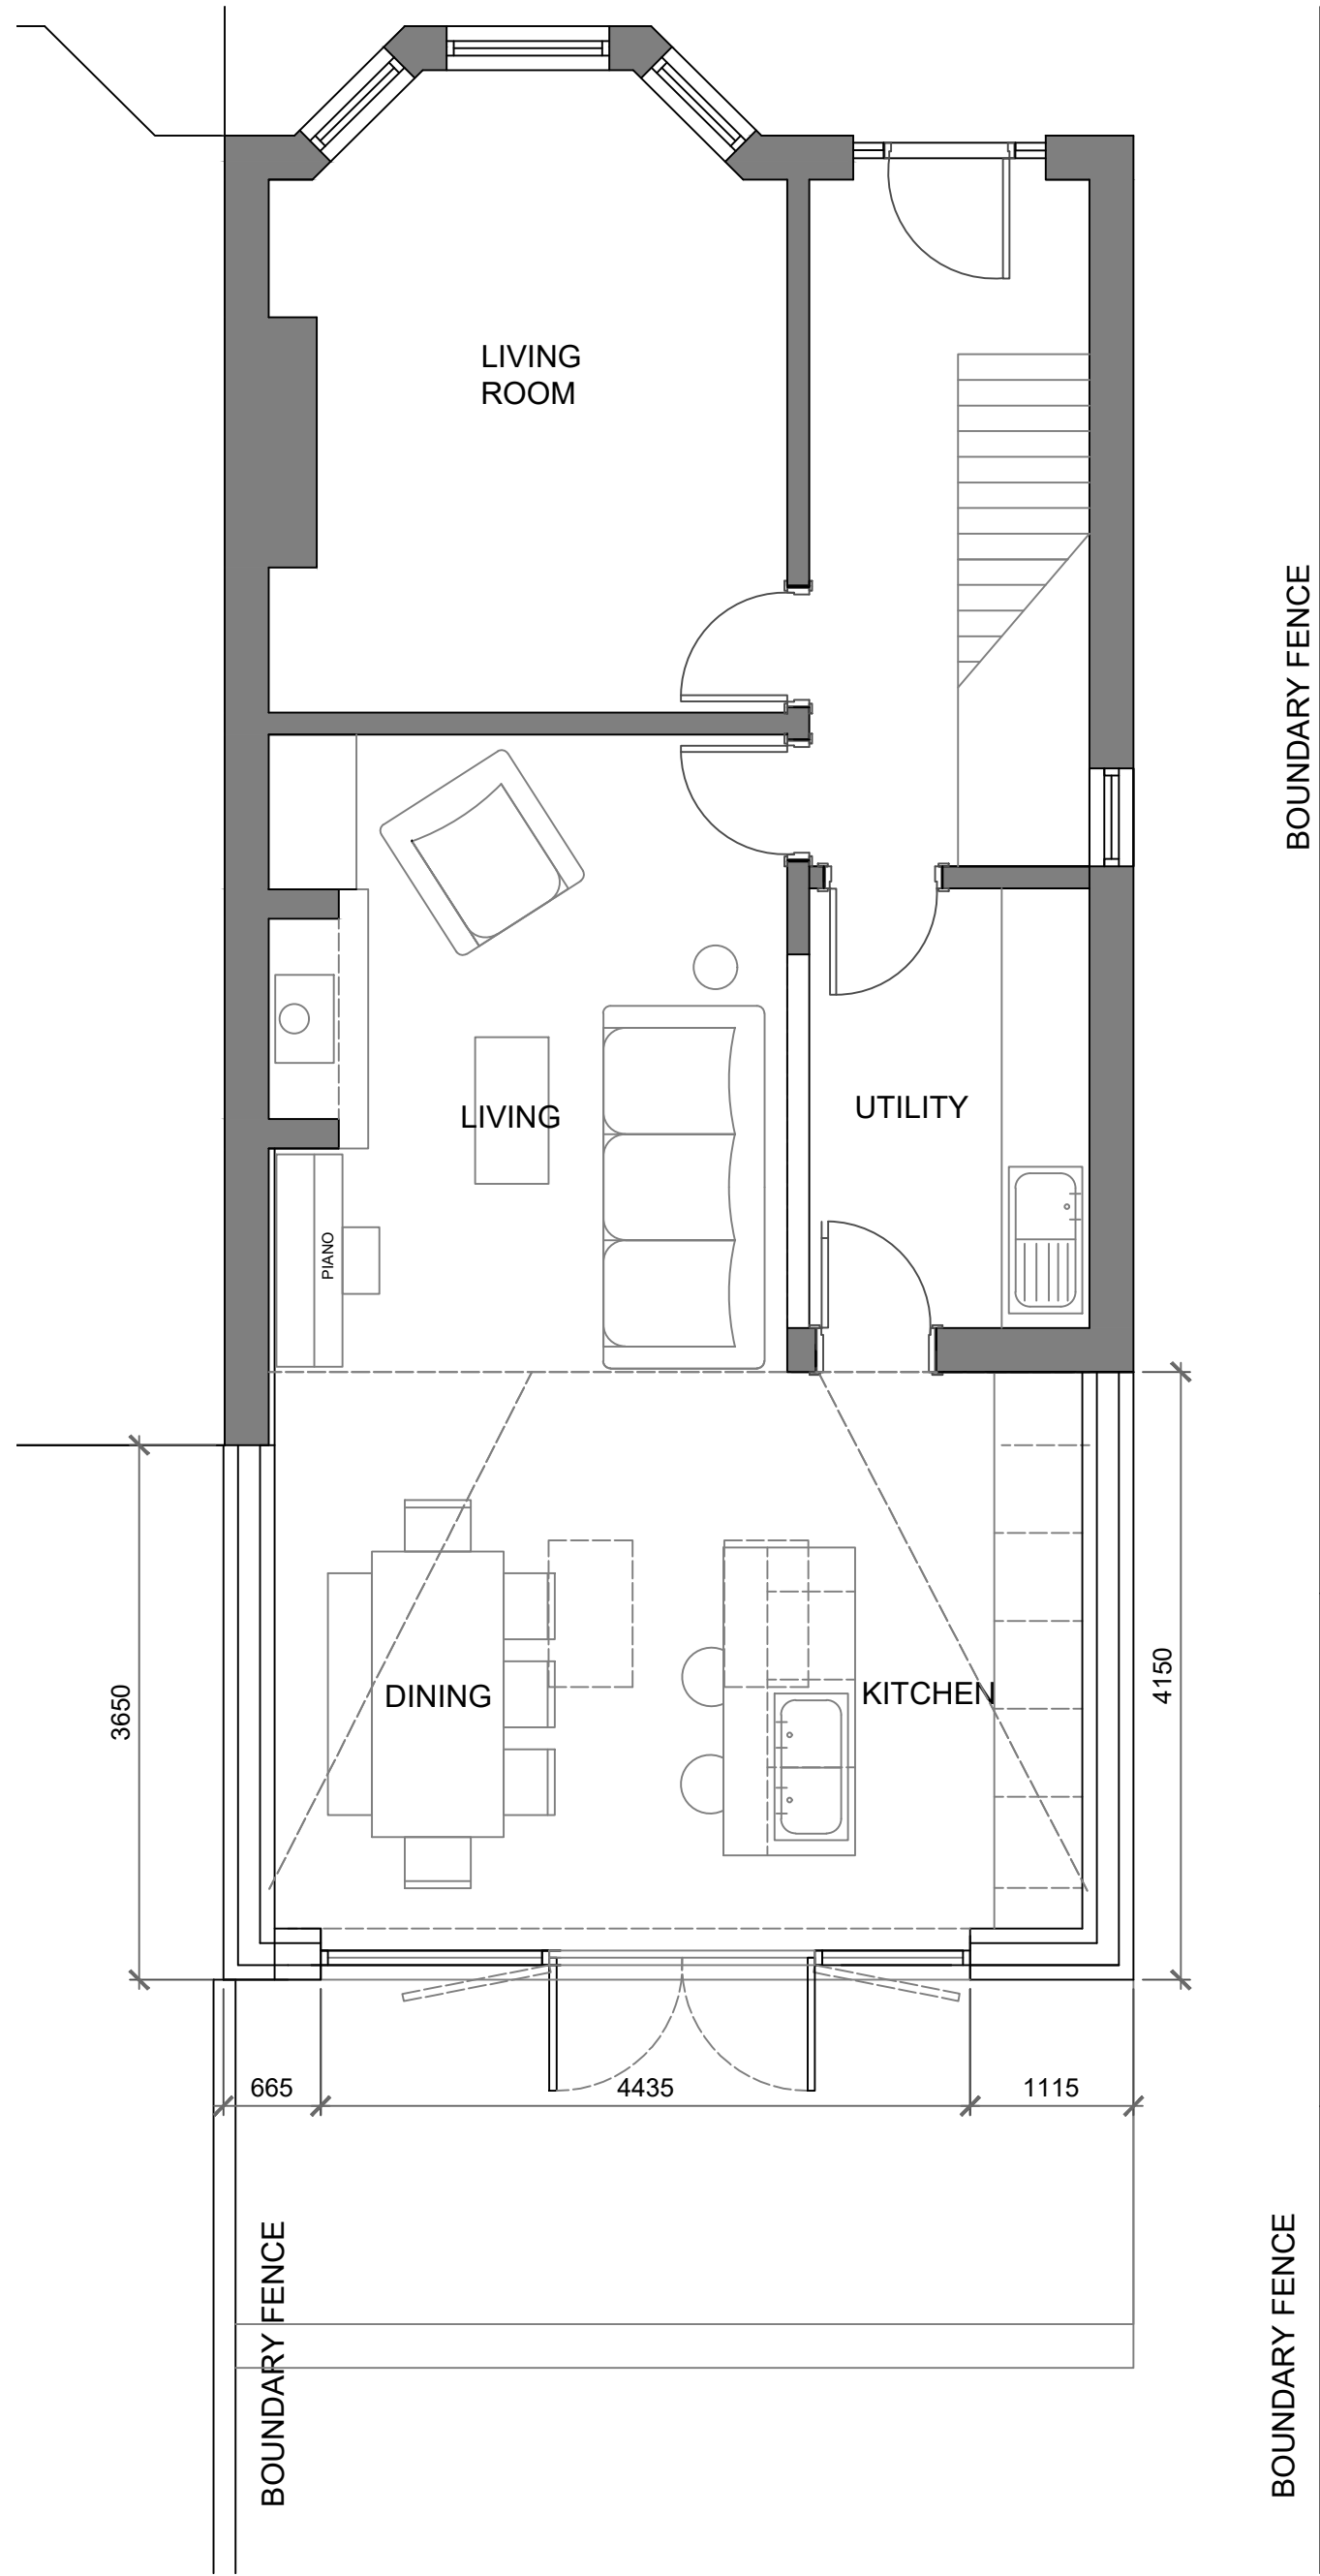


PROPOSED GROUND FLOOR PLAN
SCALE 1:50




PROPOSED SOUTHERN ELEVATION
SCALE 1:50

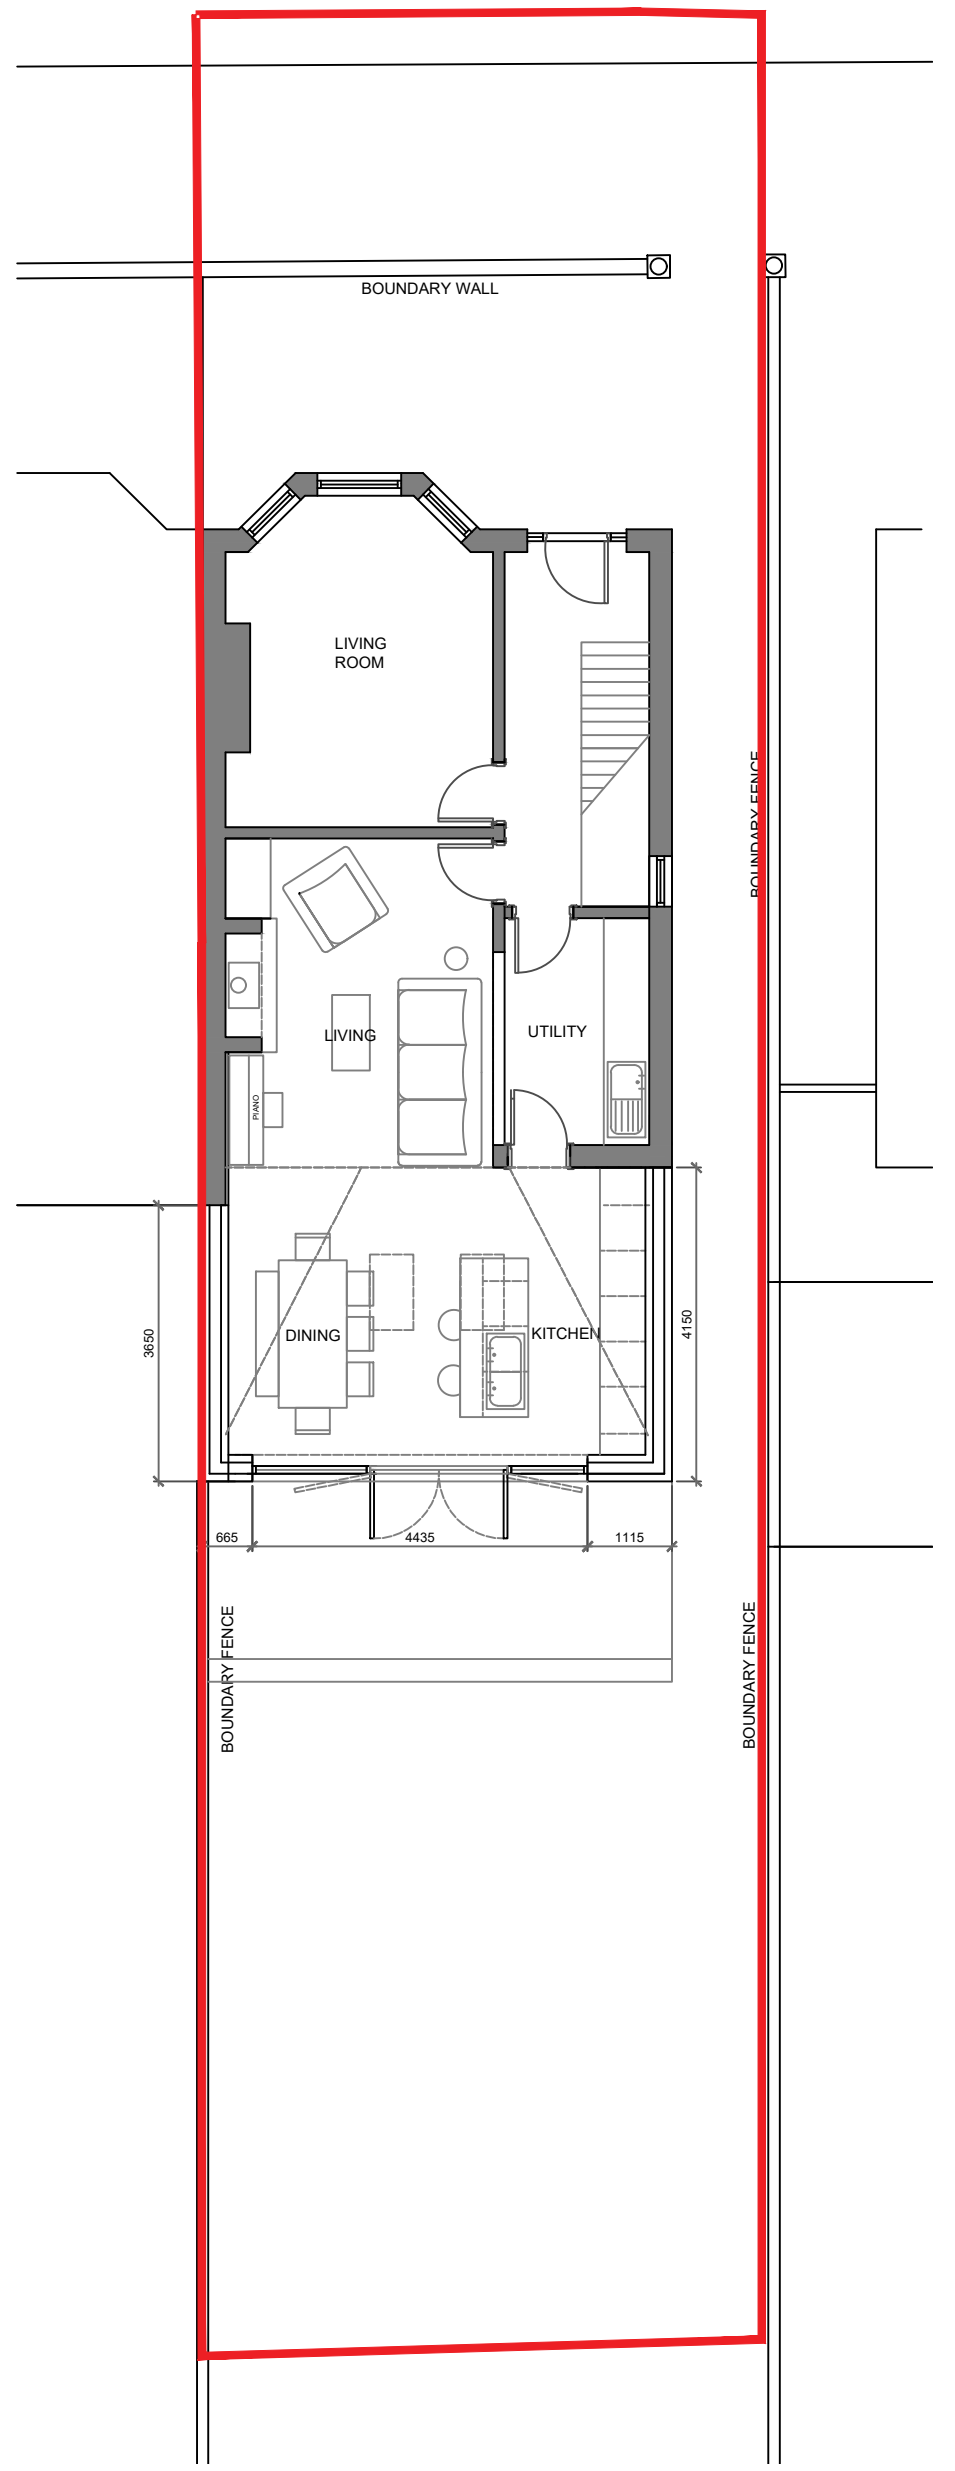

PROPOSED SITE PLAN
SCALE 1:100

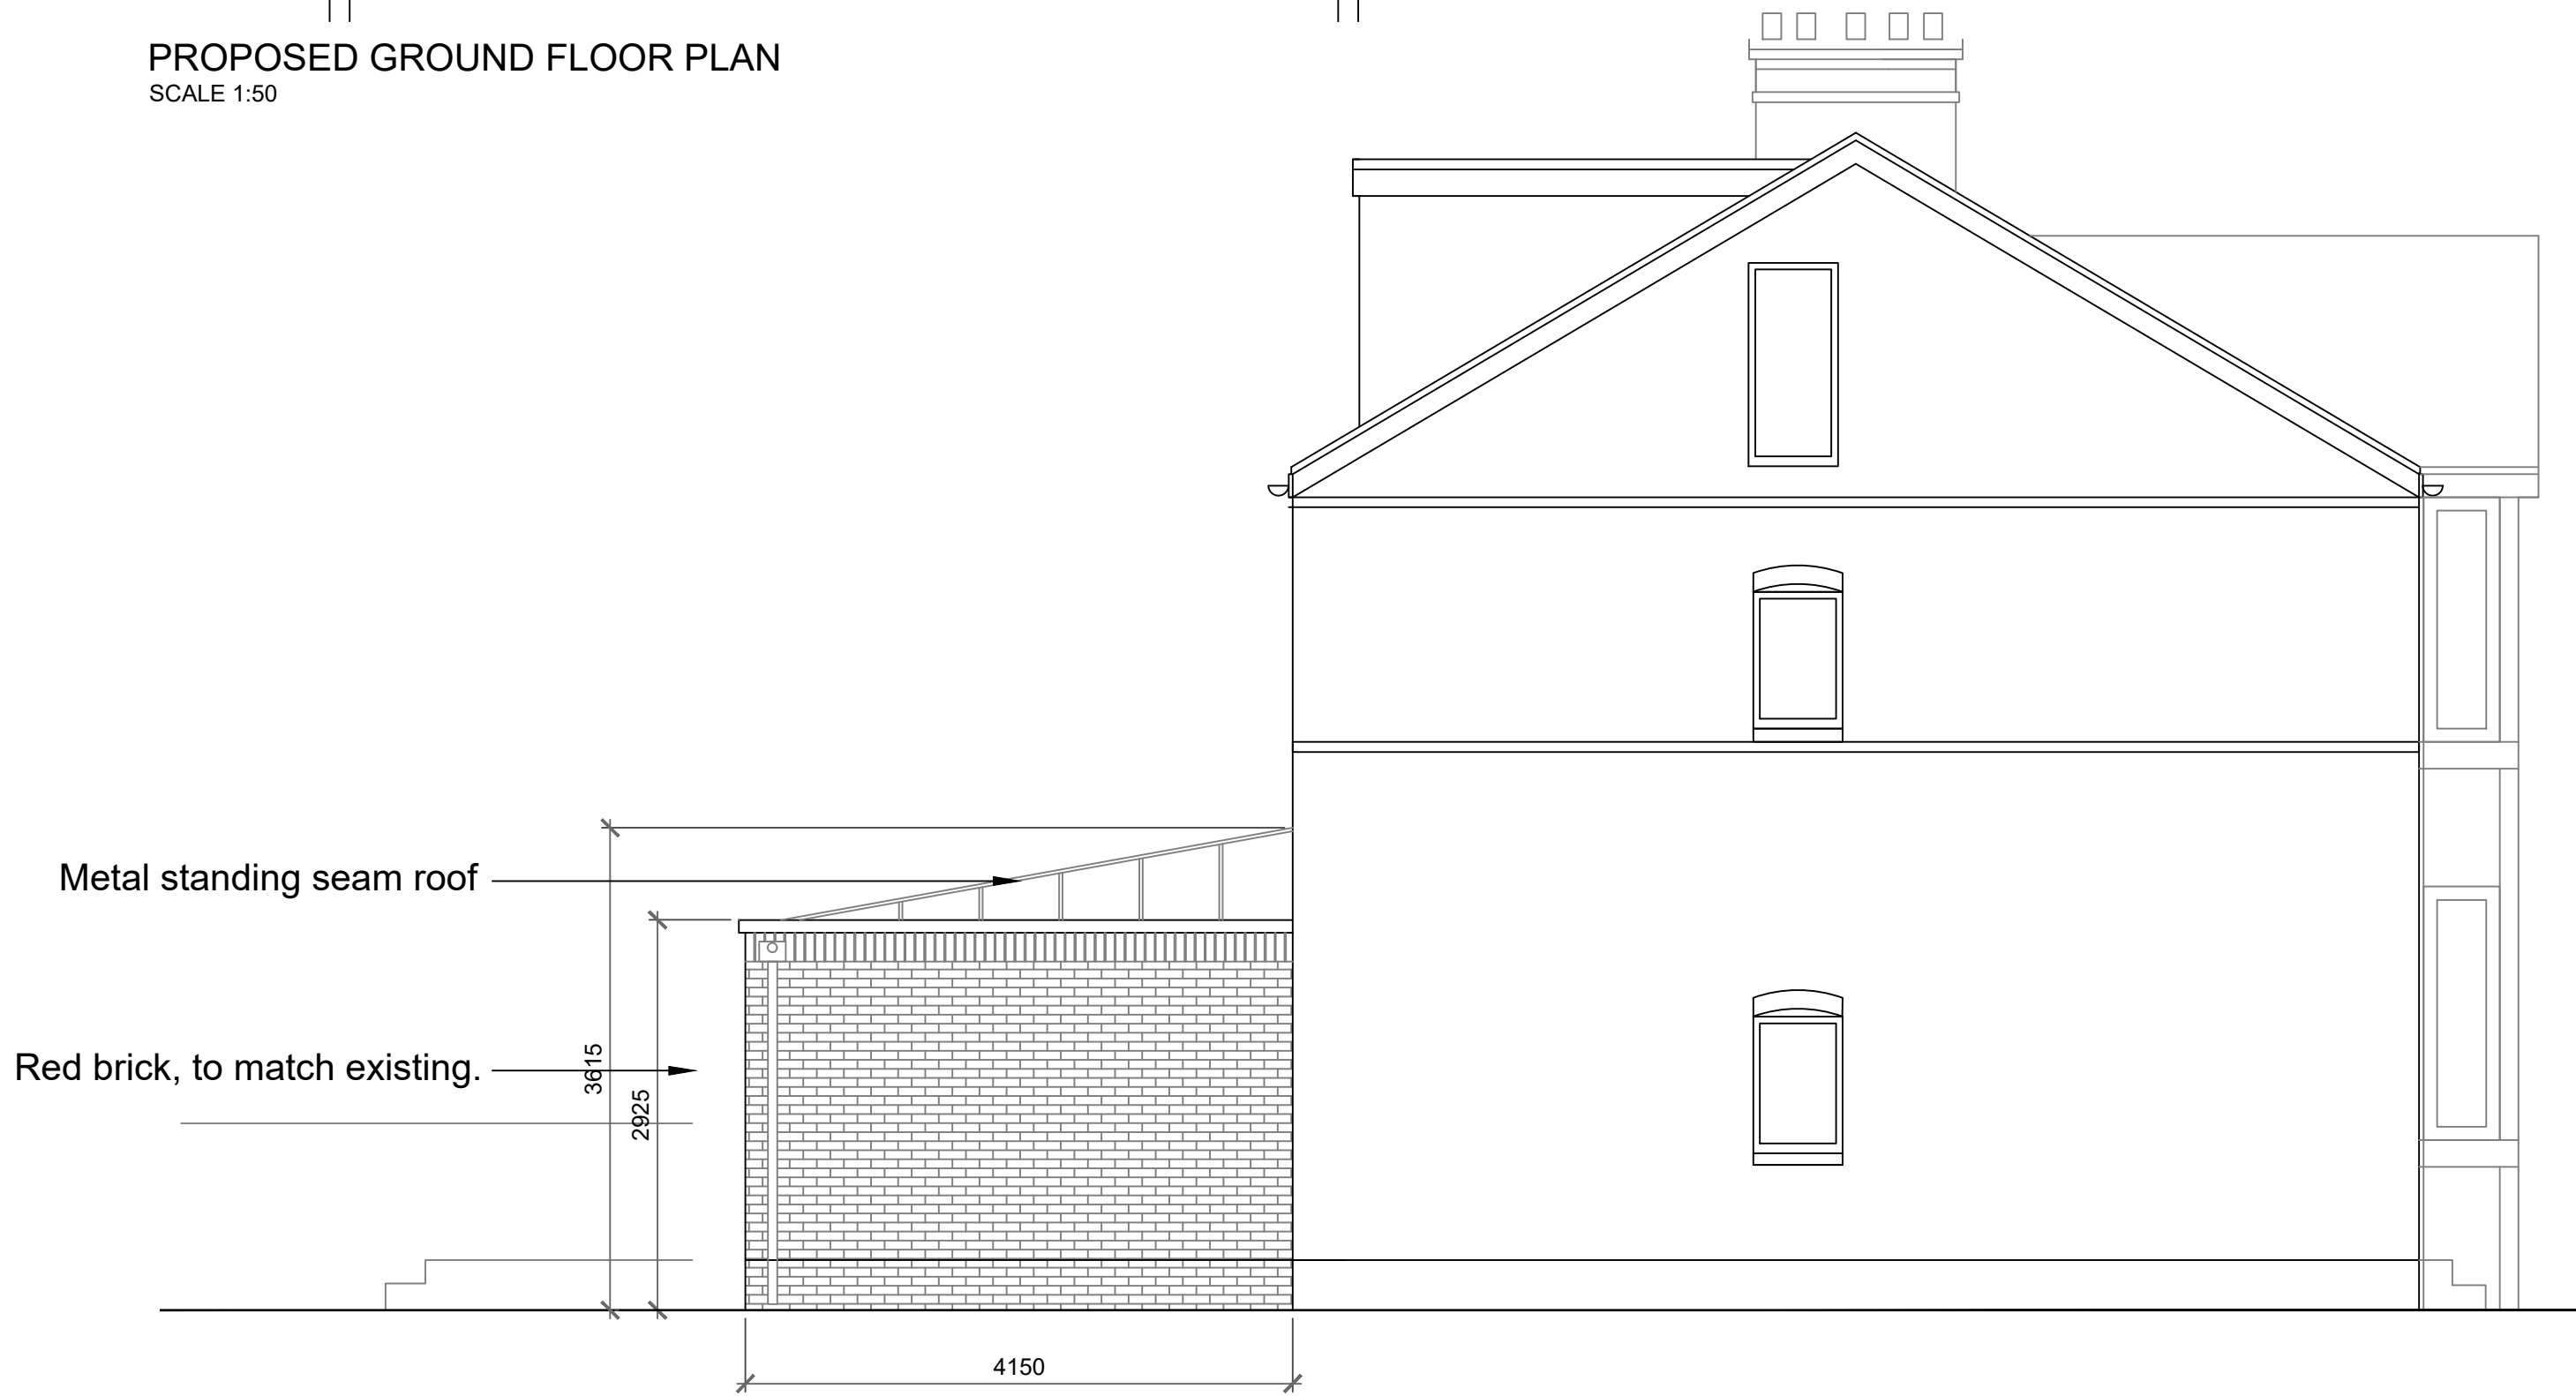

PROPOSED EASTERN ELEVATION
SCALE 1:50

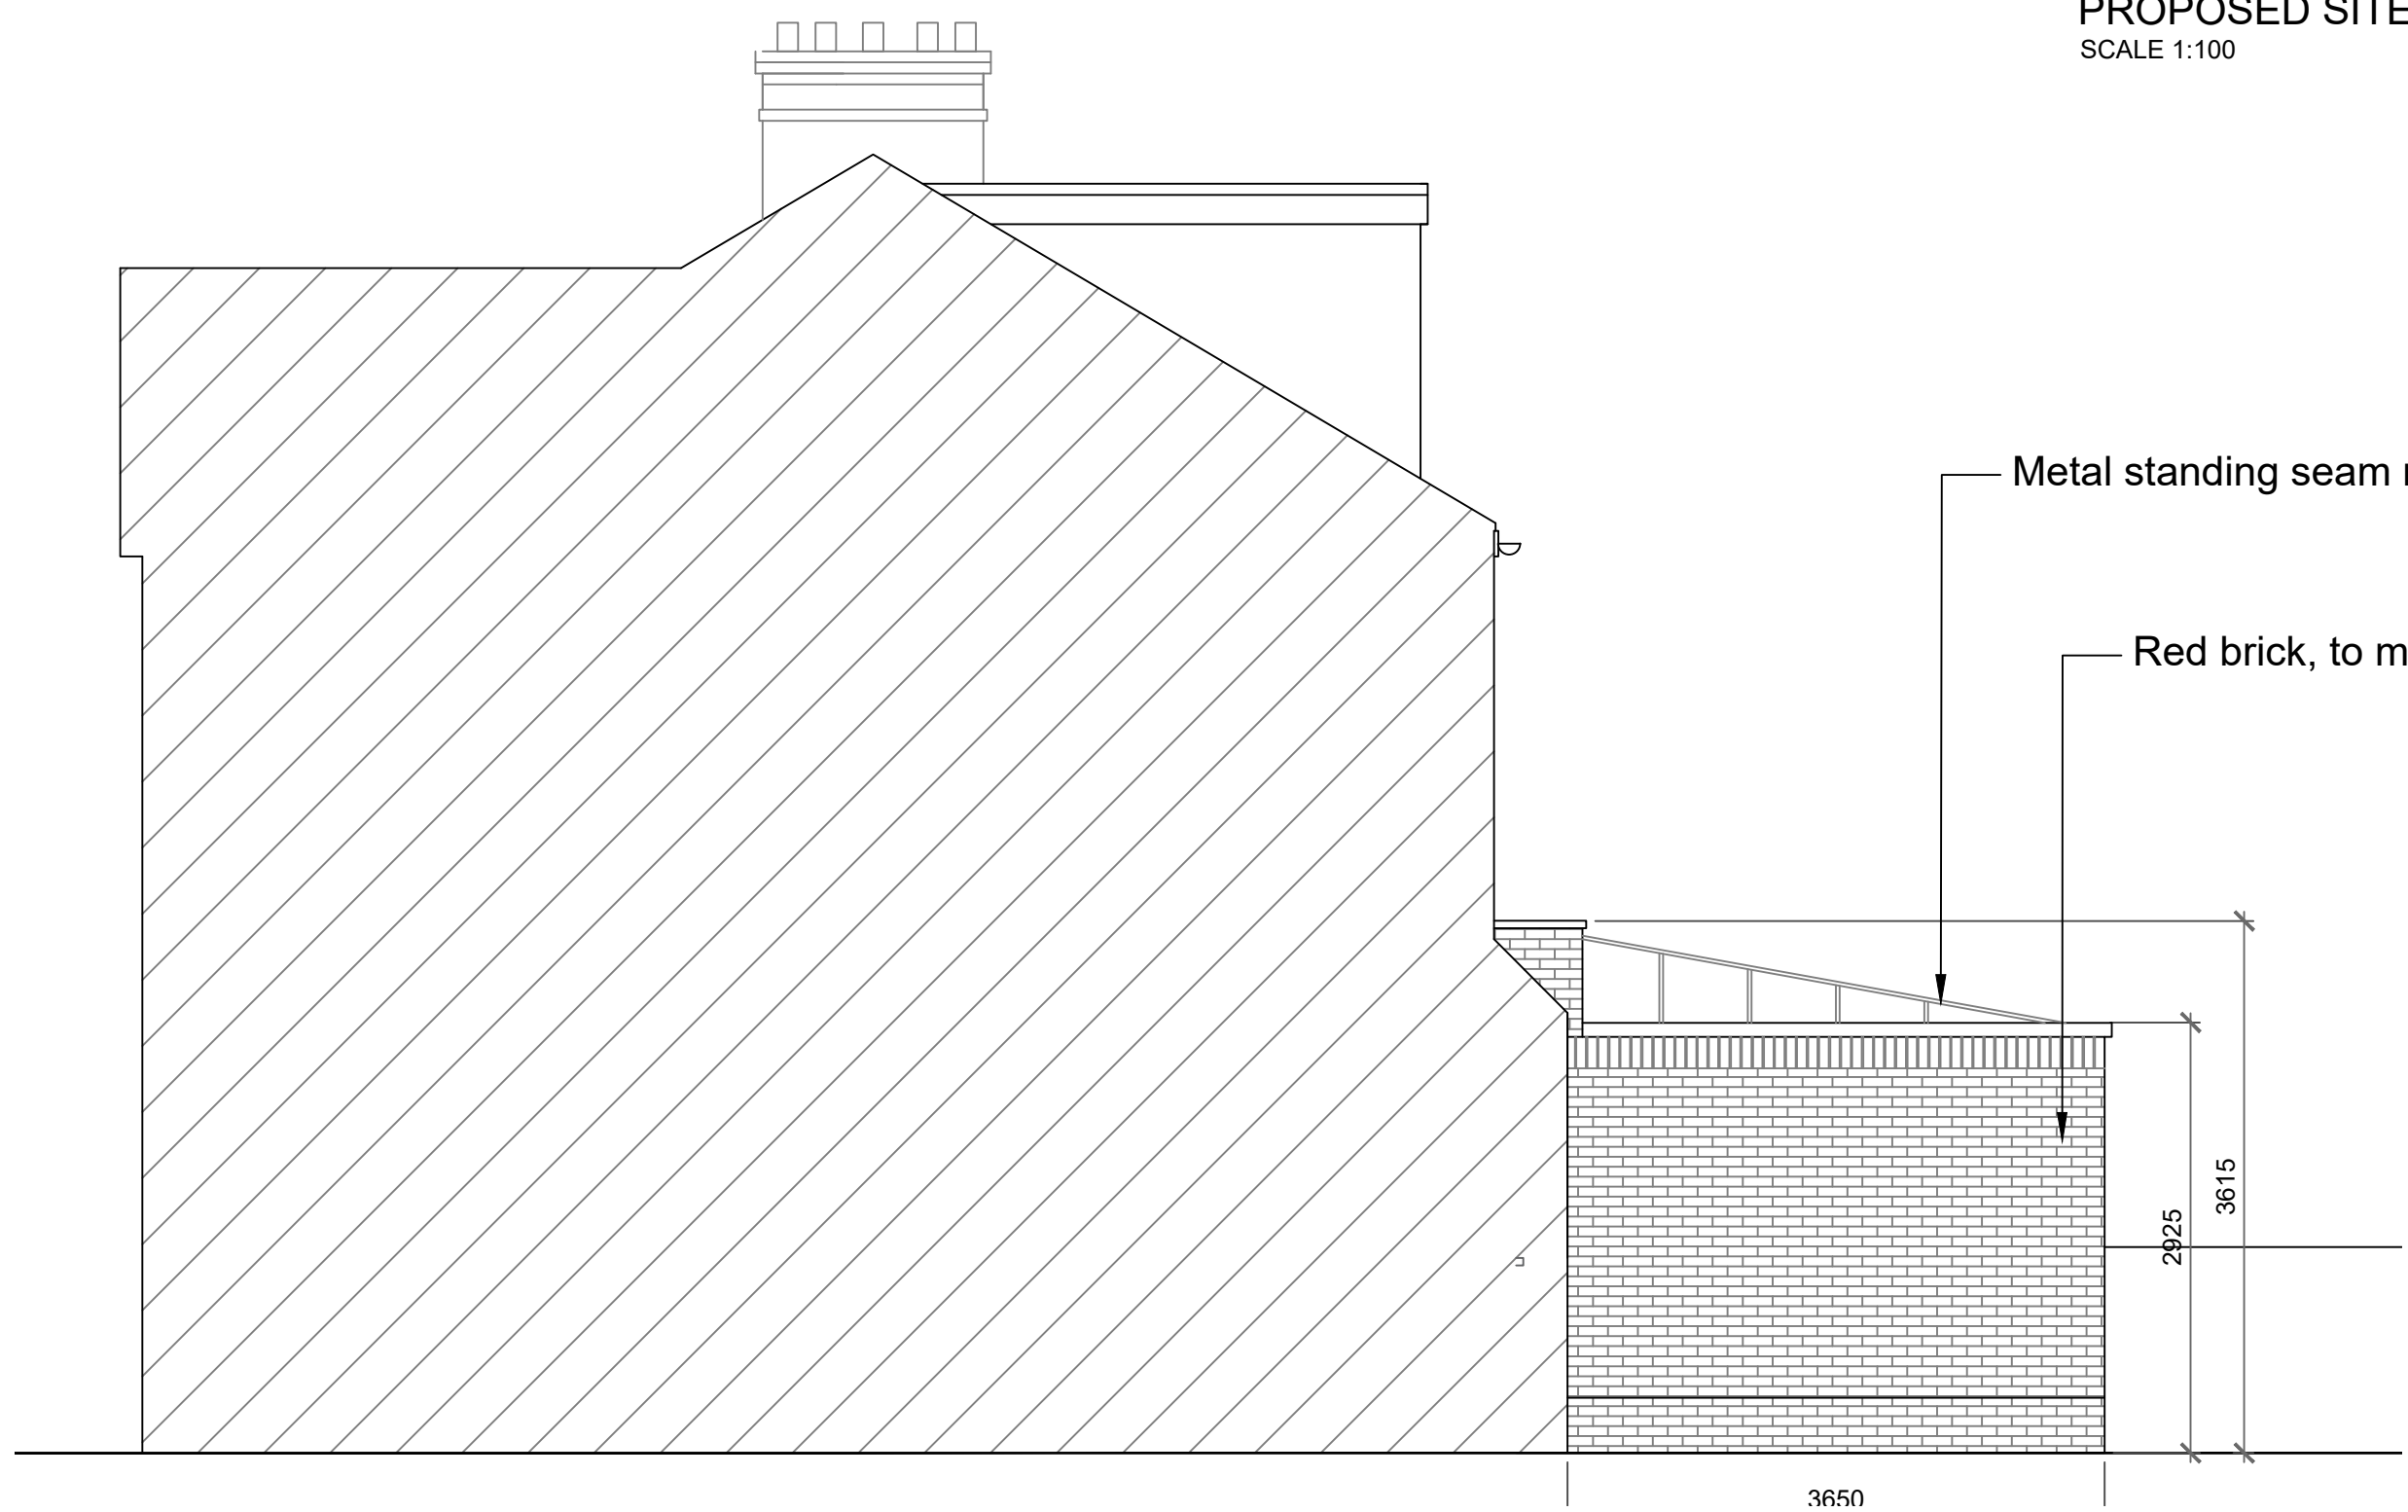

PROPOSED WESTERN ELEVATION
SCALE 1:50

