



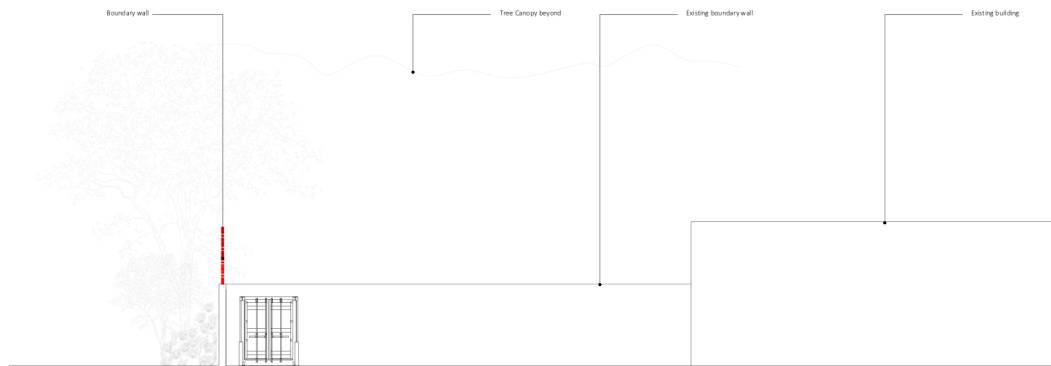

Existing Side Elevation



Existing Front Elevation

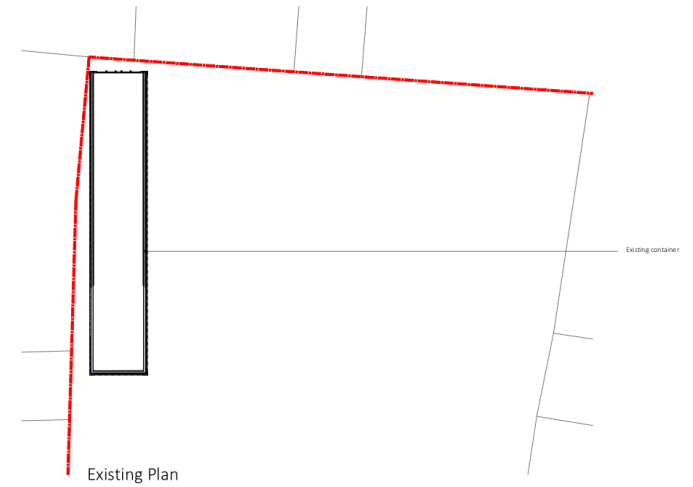

1. Do not scale this drawing
2. Drawing to be used for the status indicated only
3. All dimensions and setting out shall be checked and confirmed and any discrepancies to be reported to the Architect prior to commencement of any work
4. All work and materials to be in accordance with current statutory legislation, relevant codes of practice and British Standards
5. Drawing to be read in accordance with relevant consultants and sub-contractors drawings and specifications
6. This drawing is the property of dag Architects Ltd and is not to be used in whole or in part without written consent

0 0.5 1 2 3 4 5 10m
scale 1:100



no. revision
A Side elevation added. 25.07.17

date project
Ross Avenue, Manchester,
M19 2HW

title
Existing Plans and Elevations

client
Private Client

drawing status
Planning

scale sheet date
1:100 A1 July 2025

drawing no. rev.
2512 - EX - 01 —