




4 NORTH ELEVATION TO FRONT (Hathersage Road)
Scale: 1:100

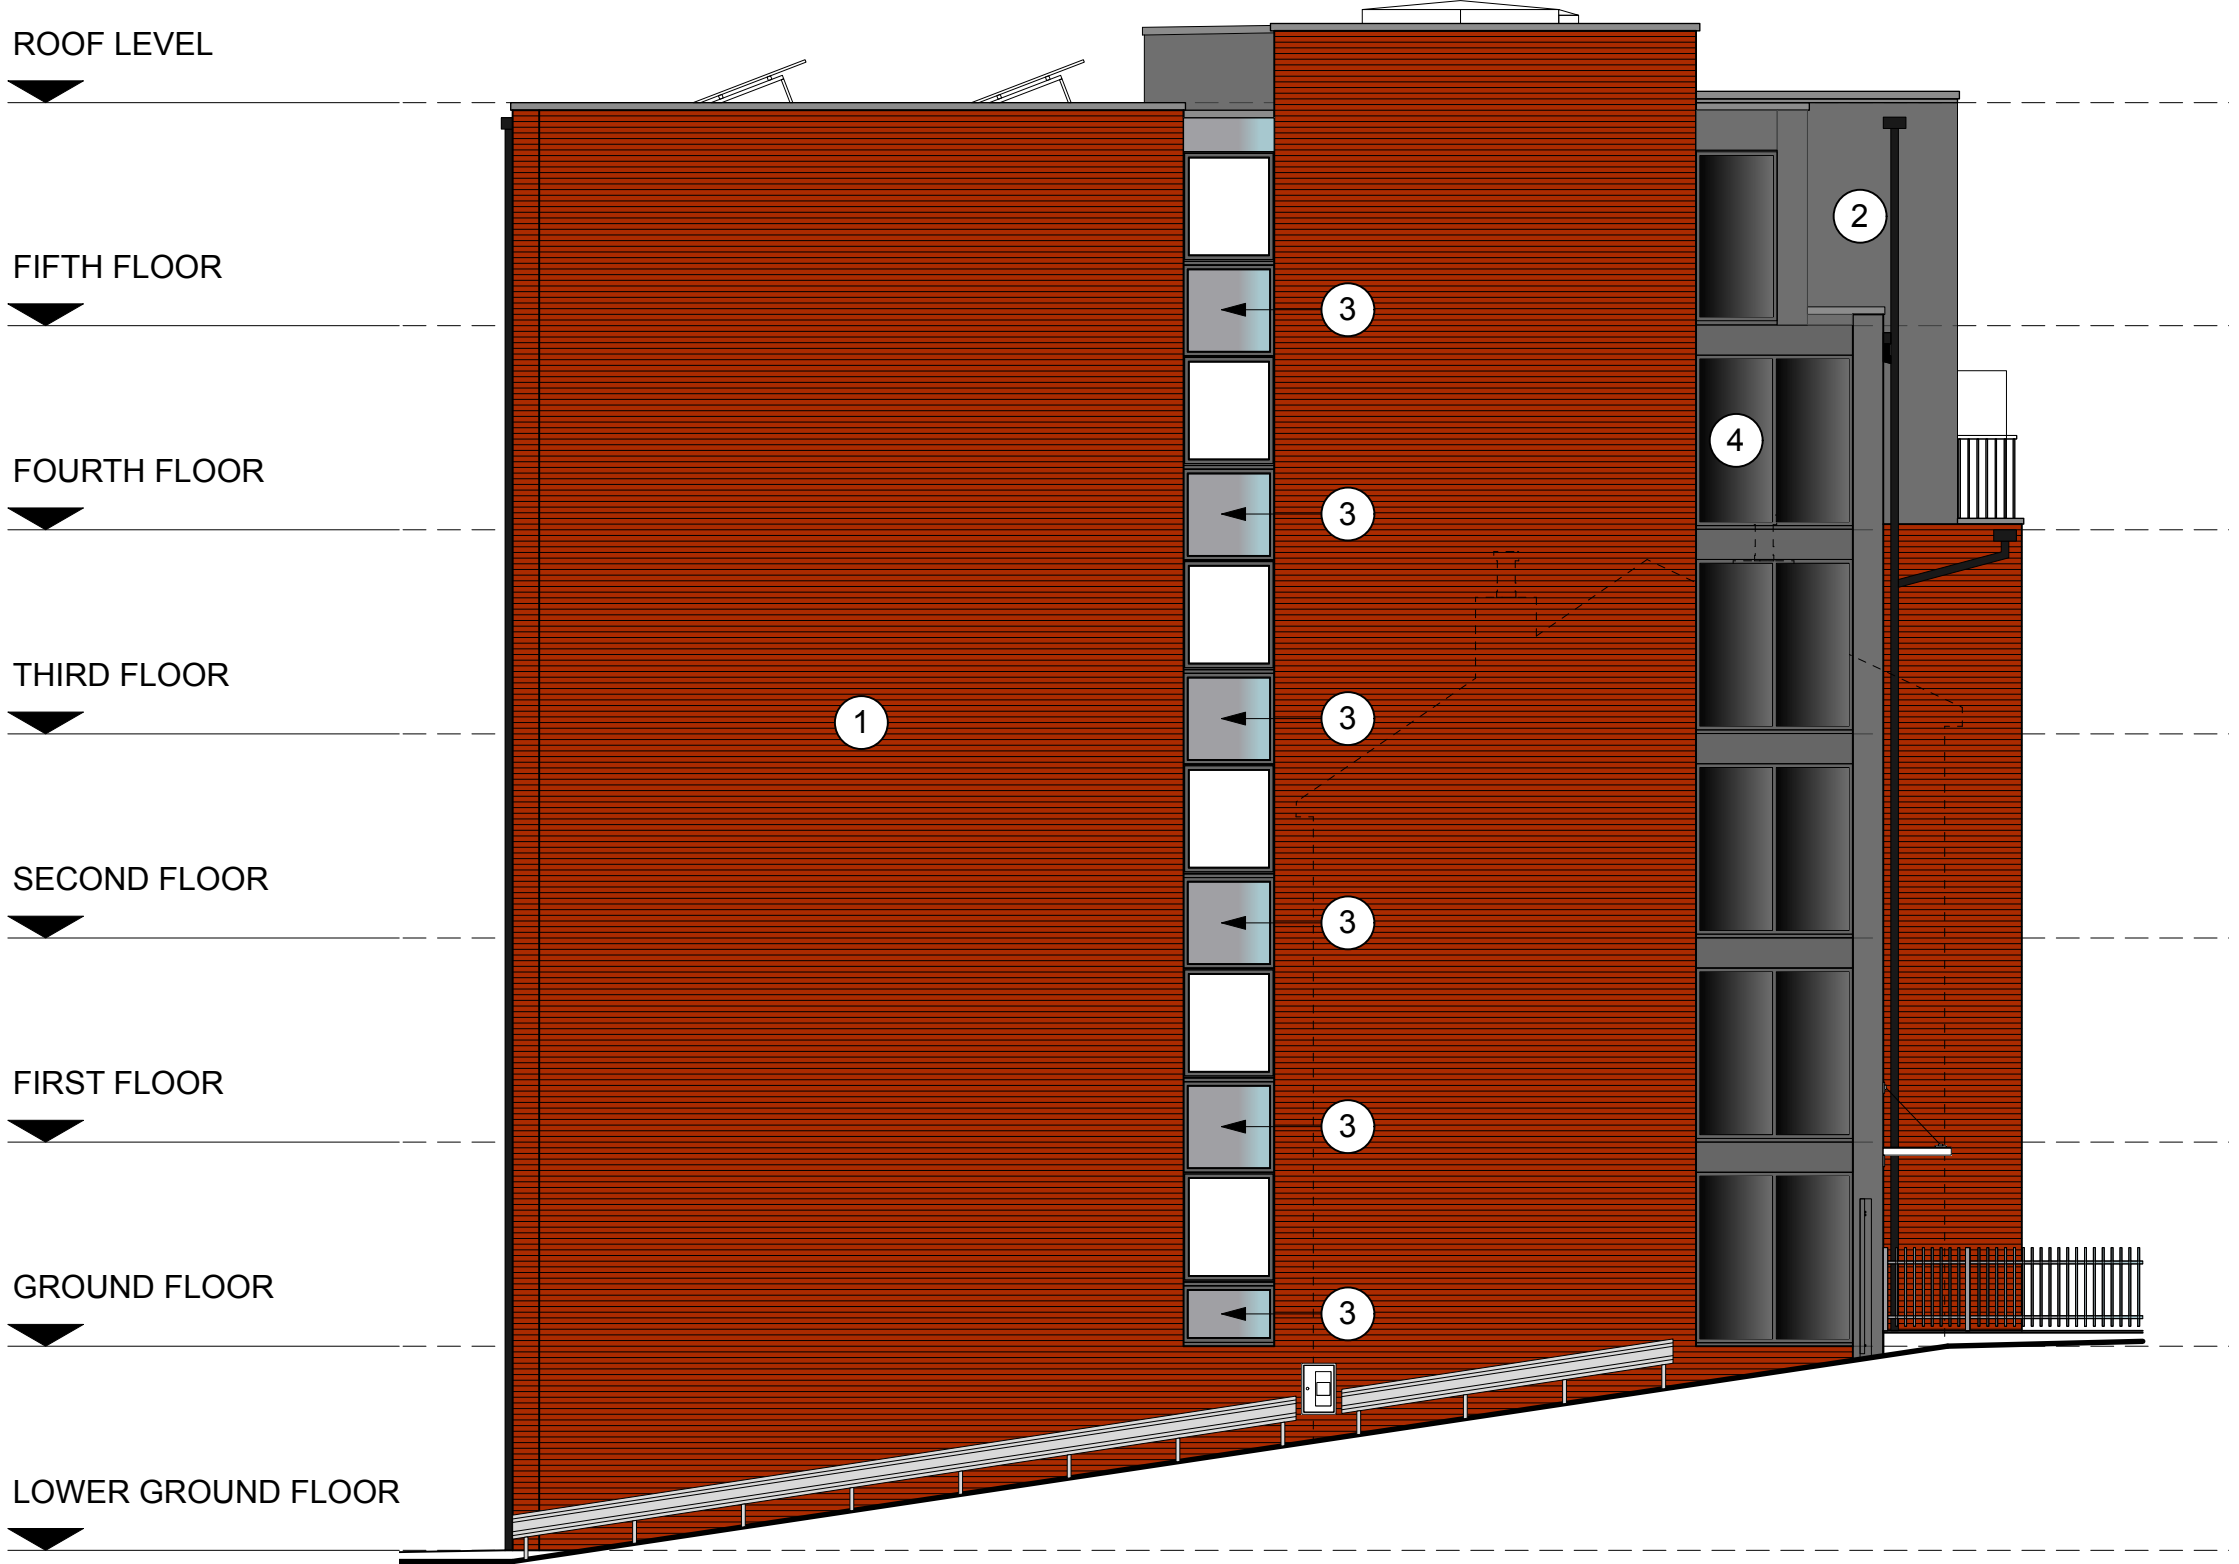

5 EAST ELEVATION
Scale: 1:100

WALL TYPE KEY:

- 1 Existing Red Brickwork Retained
- 2 New Dark Grey PPC A2 rated Rainscreen Cladding System. Colour to match existing
- 3 New PPC A2 rated spandrel panels. Colour to match existing.
- 4 New A2 rated Glass Spandrel panels. Colour to match existing.




© Axiom Architects LLP 2025.
It is for planning application purposes only and may not be reproduced in whole or in part without permission. Drawings lodged for planning approval may be reproduced by the Planning Authority in accordance with the 'Copyright (Material Open to Public Inspection) (Marking of Copies of Plans and Drawings) Order 1990' and must carry the relevant copyright restriction note. Scaling from this drawing should only be carried out from a print at the scale and size specified within the title block. Responsibility for ensuring correct size reproduction remains with the reader.

SCHEME NOTES:
Proposals are subject to Planning Consent and Building Control Approval.

Remediation scheme design proposals are provided following limited intrusive investigations into the construction of the existing external wall construction of the building. The data recorded from these investigations is limited to the findings in each precise location of inspection and it should not be assumed to represent construction elsewhere throughout the facade. Proposed external wall construction, including support system is shown as indicative and are subject to detailed design.

REFERENCE NOTES:
This drawing is to be read into conjunction with the following Axiom Architects drawings:

- SITE LOCATION PLAN 6423-PL-001
- BLOCKPLAN 6423-PL-002

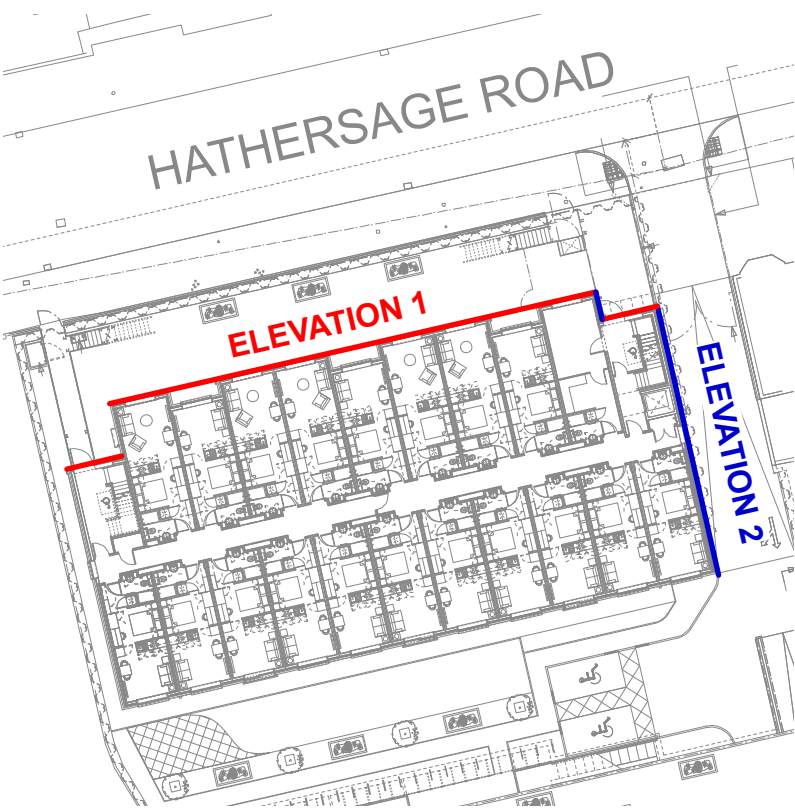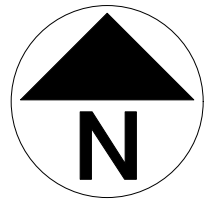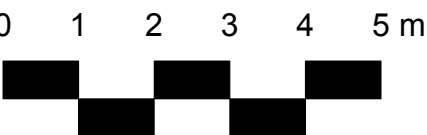

6 SITE PLAN
Scale: 1:500

Rev Date Description By Chk
1 Brooklands Yard Southover
High Street Lewes East Sussex
BN7 1HU
Tel. 01273 479434
www.axiomarchitects.co.uk

AXIOM
ARCHITECTS

Client
EMPERIC STUDENT PROPERTY

Project
TATTON HOUSE
55 HATHERSAGE ROAD,
MANCHESTER, M13 0BP.

Drawing
FACADE REMEDIATION WORKS
PROPOSED ELEVATIONS
(SHEET 1 OF 2)

Scale	Date	Drawn	Checked
1:100 @ A1	XX/05/25	JW	AC
Drawing No.	Revision		

6423-PL- 125

Status
PLANNING