




REVISION	DATE	DESCRIPTION
A	05/05/23	PLANNING AMMENDMENTS
B	10/06/25	PLANNING AMMENDMENTS

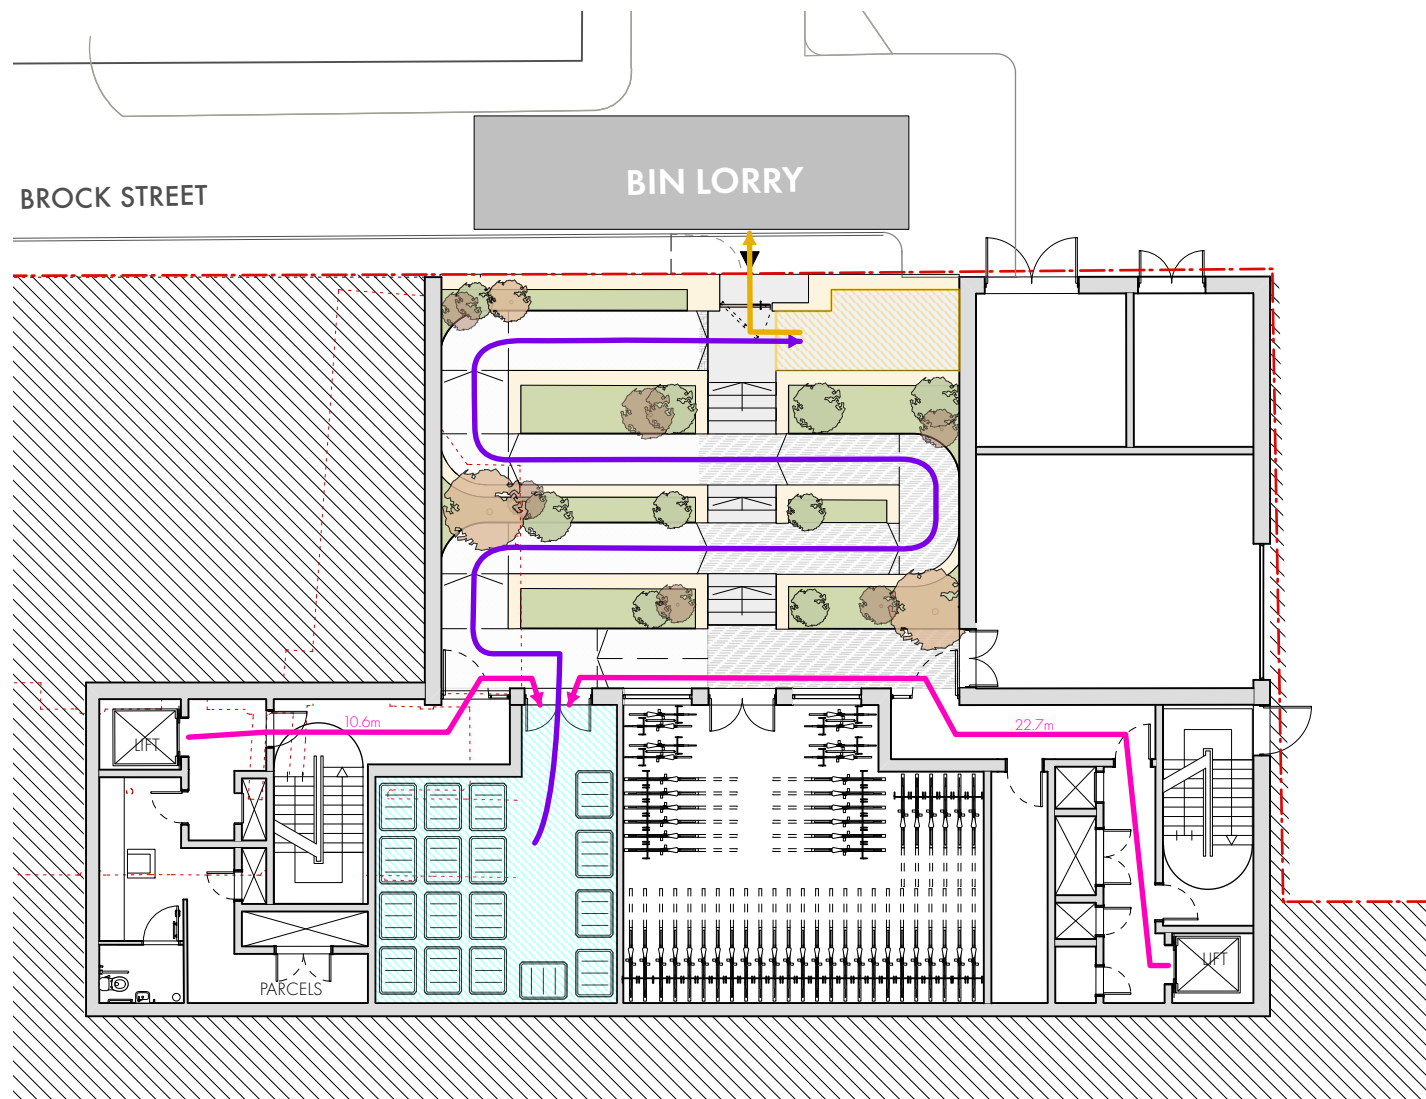

PROPOSED GA LOWER GROUND FLOOR PLAN

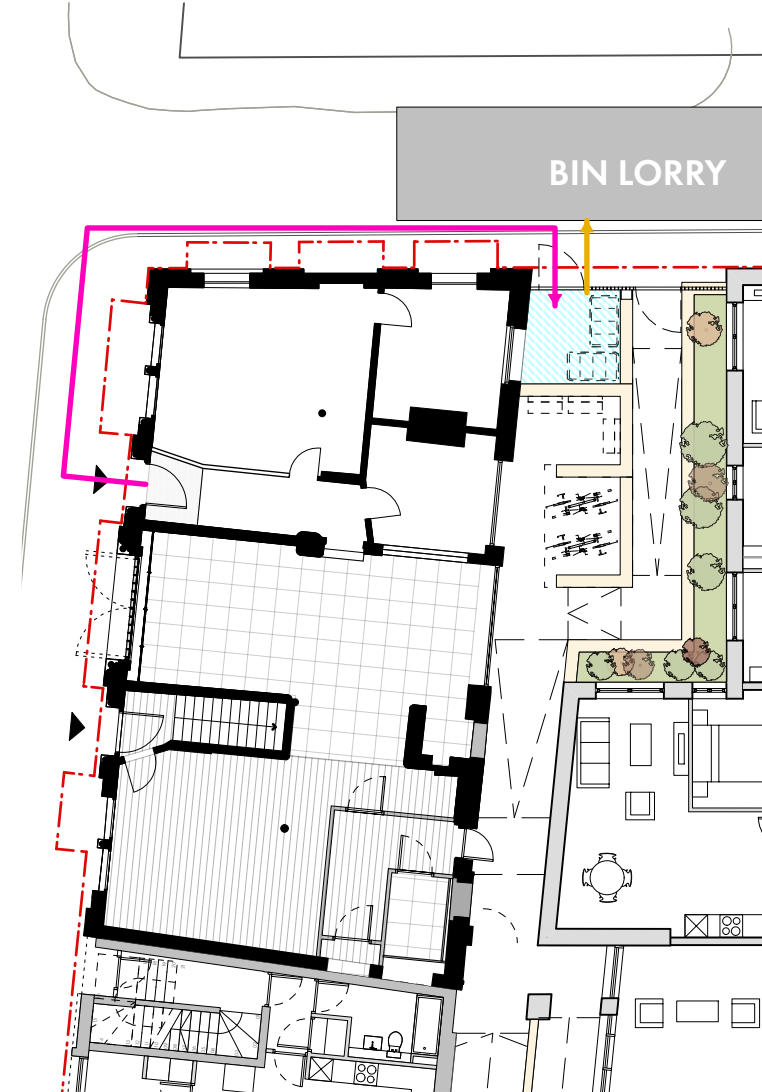


PROPOSED COMMERCIAL BIN COLLECTION

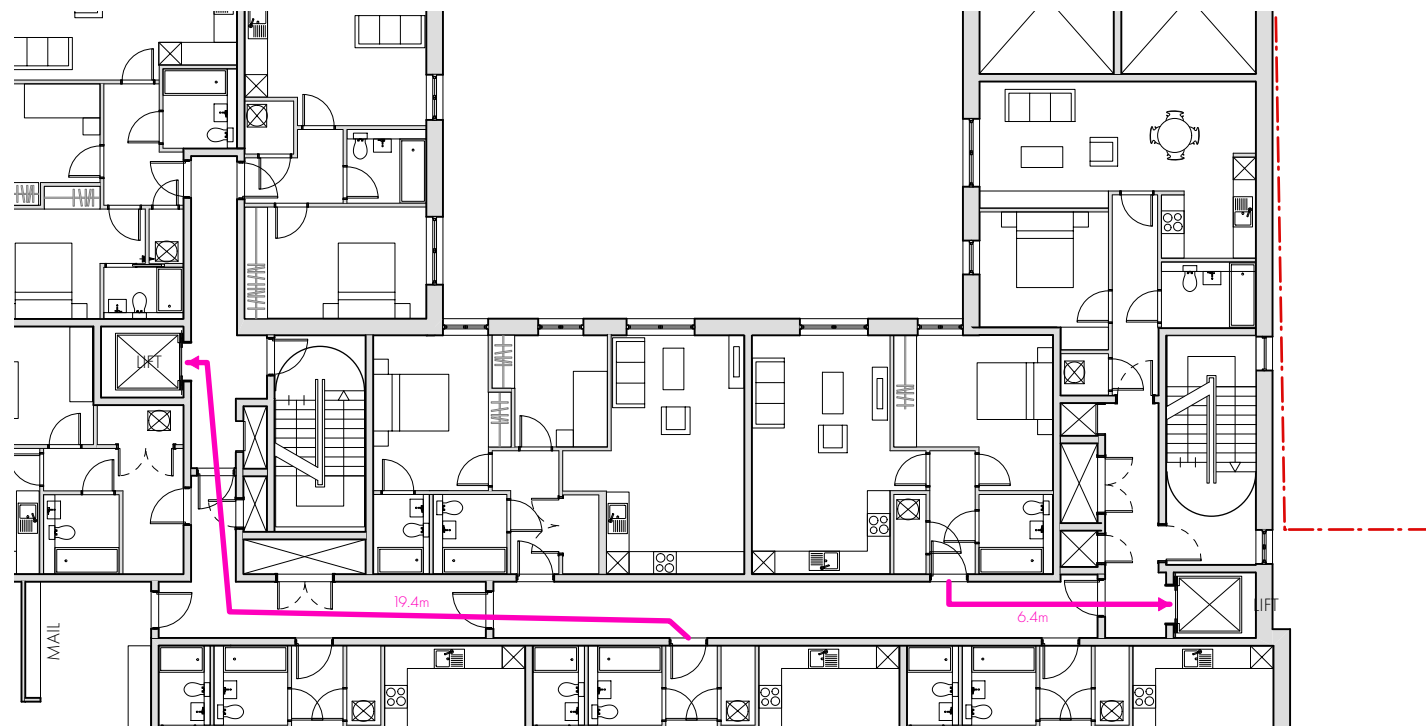

PROPOSED TYPICAL UPPER FLOOR PLAN

KEY

 

REFUSE MANAGEMENT STRATEGY

DESIGNATED SECURE REFUSE STORAGE AREA LOCATED IN LOWER GROUND FLOOR OF NEW APARTMENT BLOCK. OR COMMERICLA BIN STORE LOACTED IN SECURE COURTYARD TO REAR OF SHOWROOM



REFUSE COLLECTION POINT - LOCATED WITHIN DEVELOPMENT CURTILAGE TO PREVENT OBSTRUCTION OF HIGHWAY AND PARKING



ROUTE FOR RESIDENTS OR COMMERCIAL TENANTS TO TAKE TO BIN STORE



ROUTE FOR MANAGEMENT COMPANY TO TAKE REFUSE CONTAINERS TO COLLECTION POINT



CONTAINER COLLECTION BY COLLECTION CREW

OMIArchitects

PROJECT Laystall St
DATE SEPT' 20
SCALE 1:200
DWG No. 1383 / L 0110

PROPOSED REFUSE STRATEGY
WASTE MANAGEMENT PLAN