


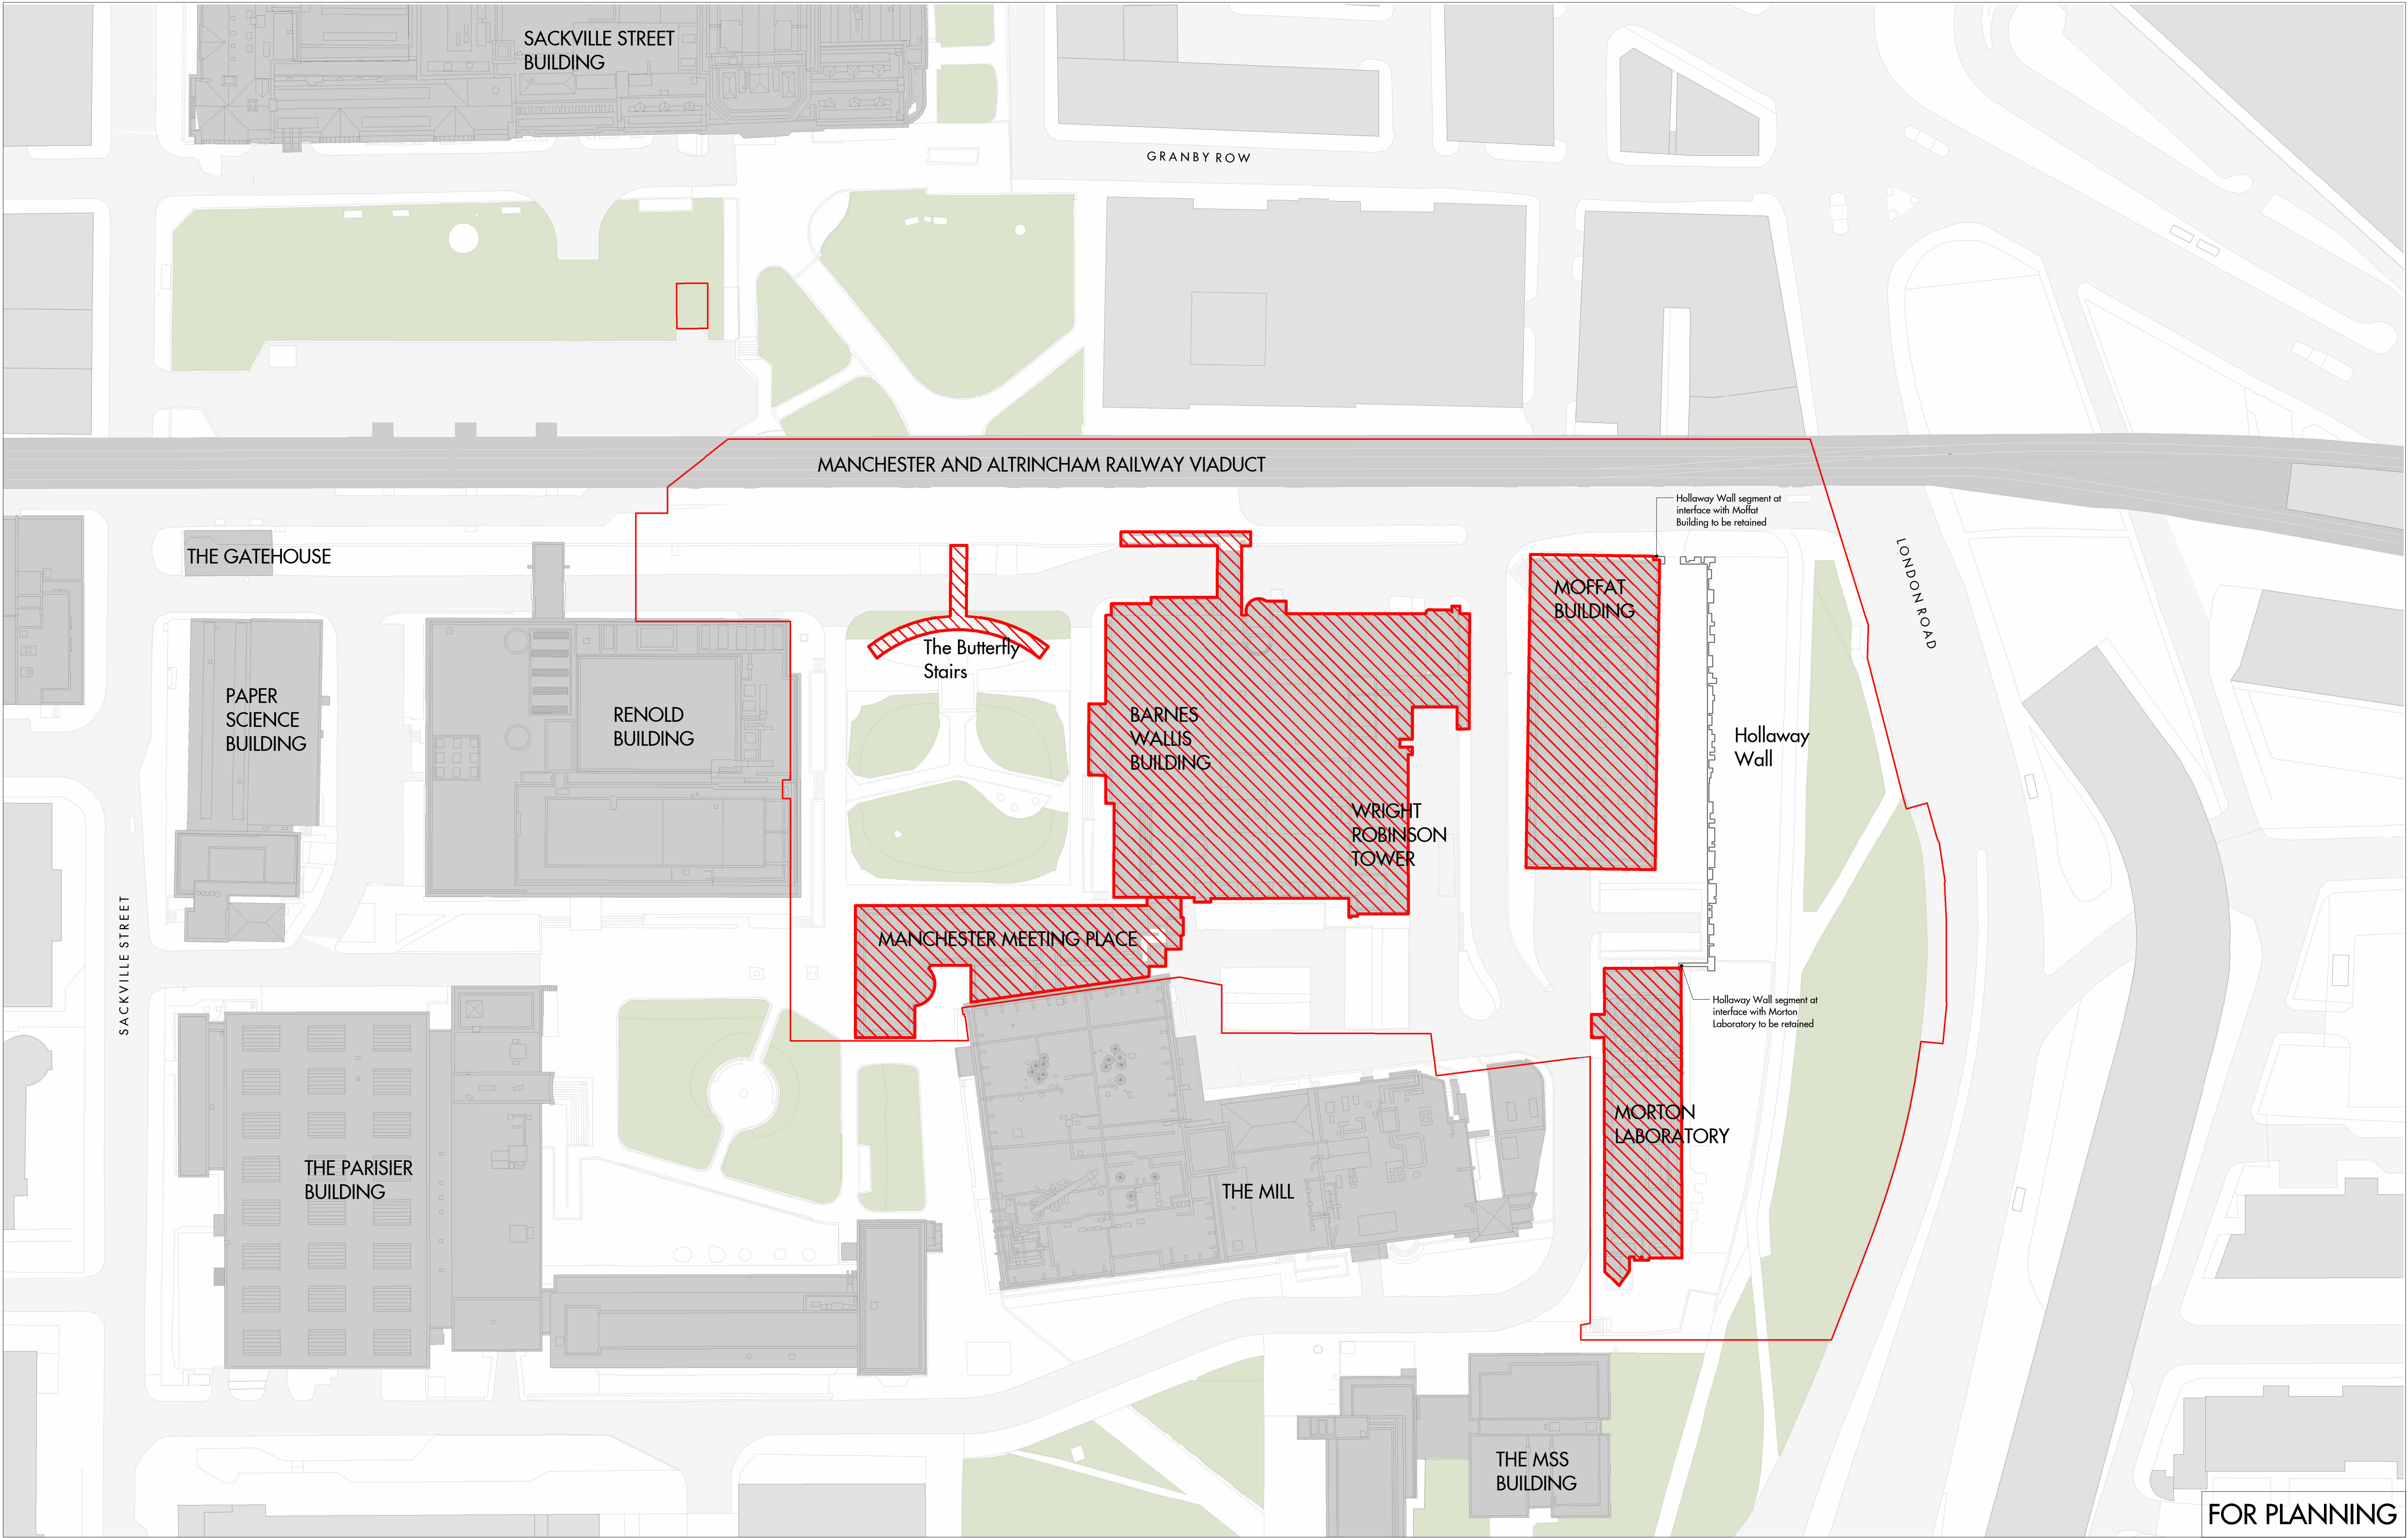

FOR PLANNING

REV	DATE	DESCRIPTION	CKD/APR
P01	25/04/25	Planning Submission	JS

0 25.0 m 50.0 m
1:500

Demolished

Allies and Morrison LLP

85 Southwark Street
London SE1 0HX
telephone 020 7921 0100
facsimile 020 7921 0101
email studio@alliesandmorrison.com

A&M JOB No: 19171_02

Sister Manchester : Plot C

Site Location Plan - Existing / Demolition

SITE PLAN

SISCO-AAM-ZZ-ZZ-DR-AR-07001

SCALE 1 : 500 @A1 1 : 1000 @A3

S2

Status

P01

Revision