


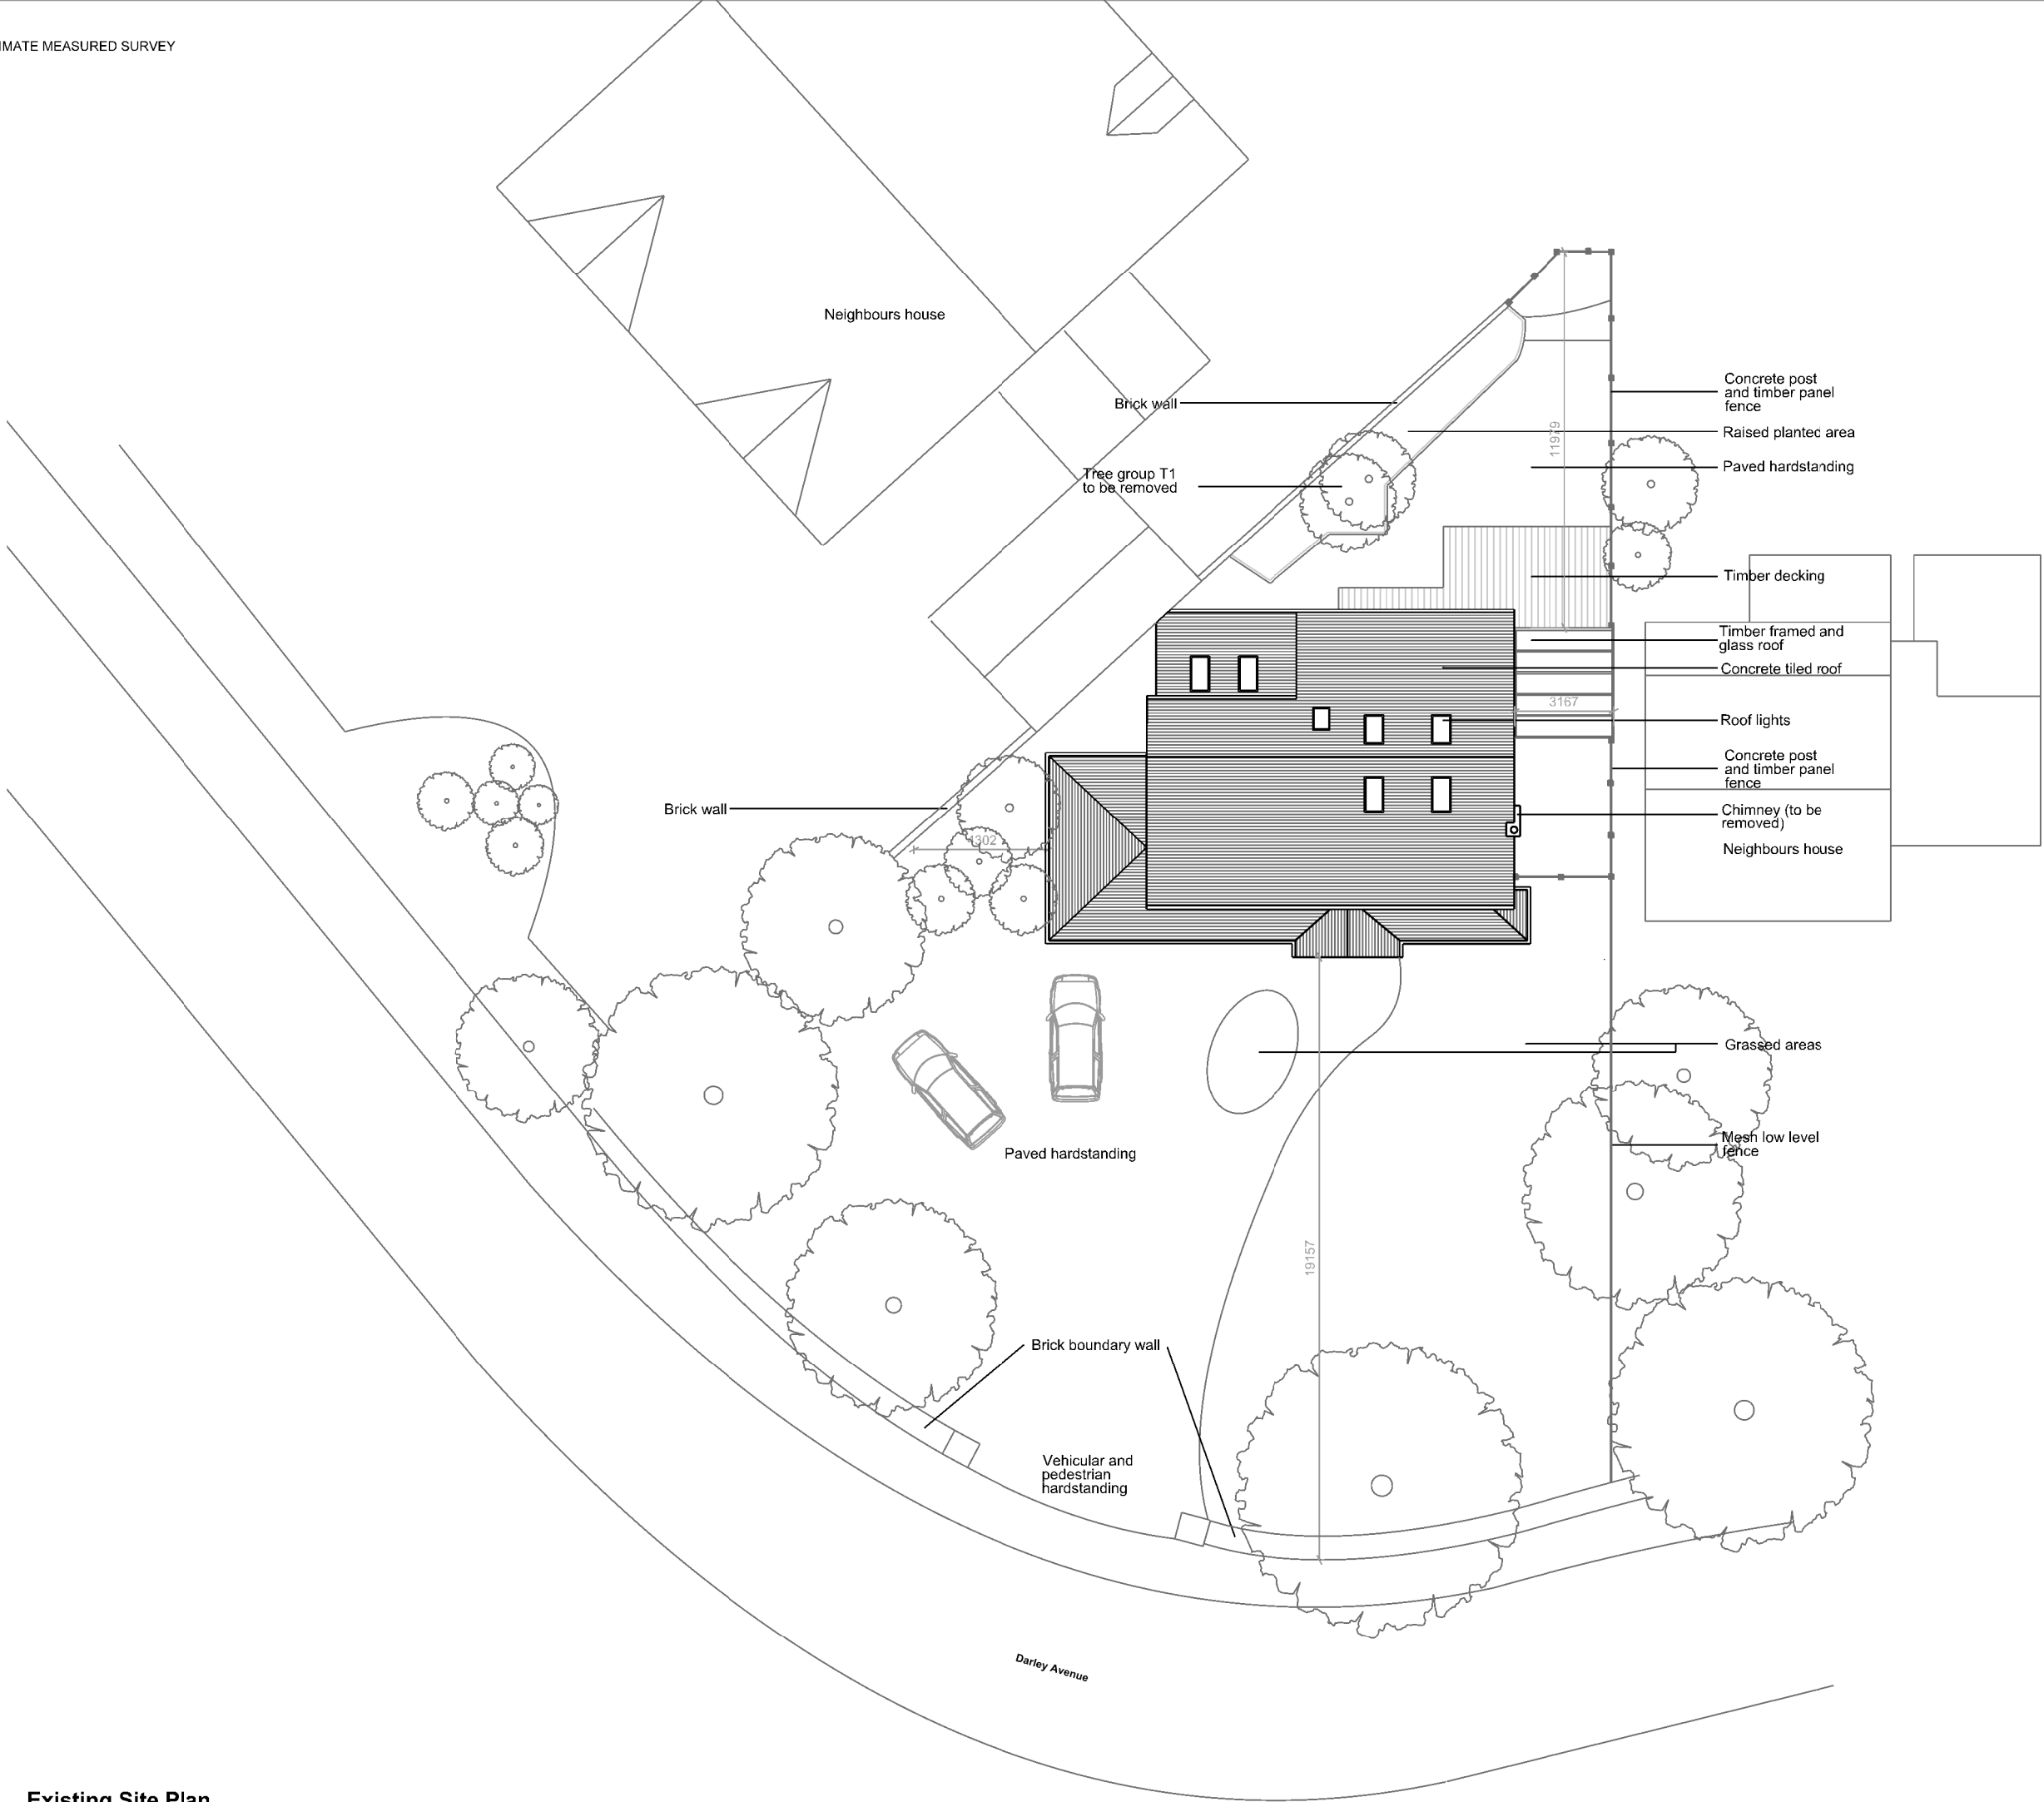


Existing Site Plan



Neighbours house

Neighbours house

Existing Ground Floor Plan

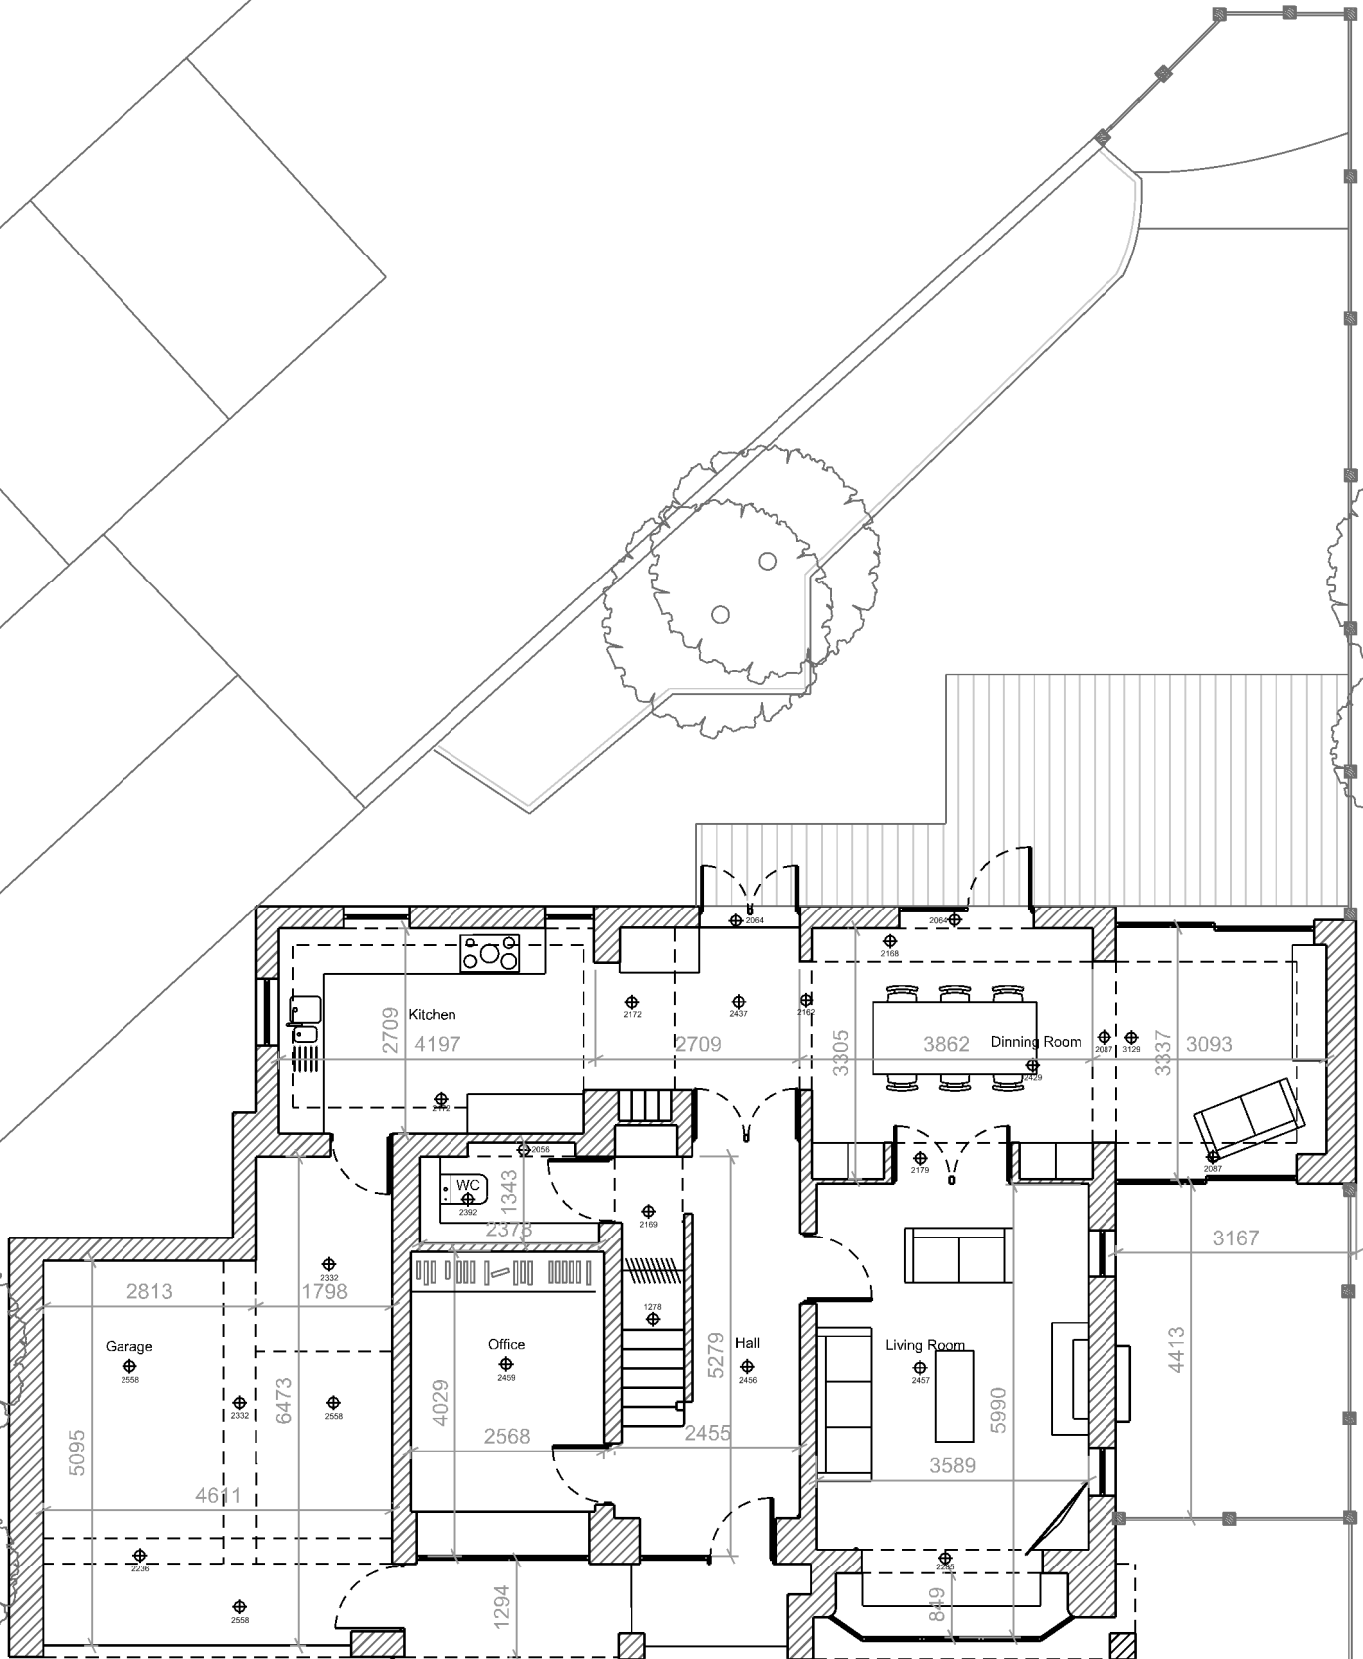

APPROXIMATE MEASURED SURVEY

ANDREW WALLACE ARCHITECTS
+ INTERIOR DESIGNERS

The old bakery
Vicker grove, West didsbury
Manchester, M20 1LJ

www.andrewwallacearchitects.co.uk
e: info@awallacearchitects.co.uk

t: 0161 448 0483
f: 0161 445 1635

Job number
205


Drawing number
E.03GA.P001

Title
Existing First Floor Plan

Scale
1:100 @ A3

Issue for

Date
14.01.22

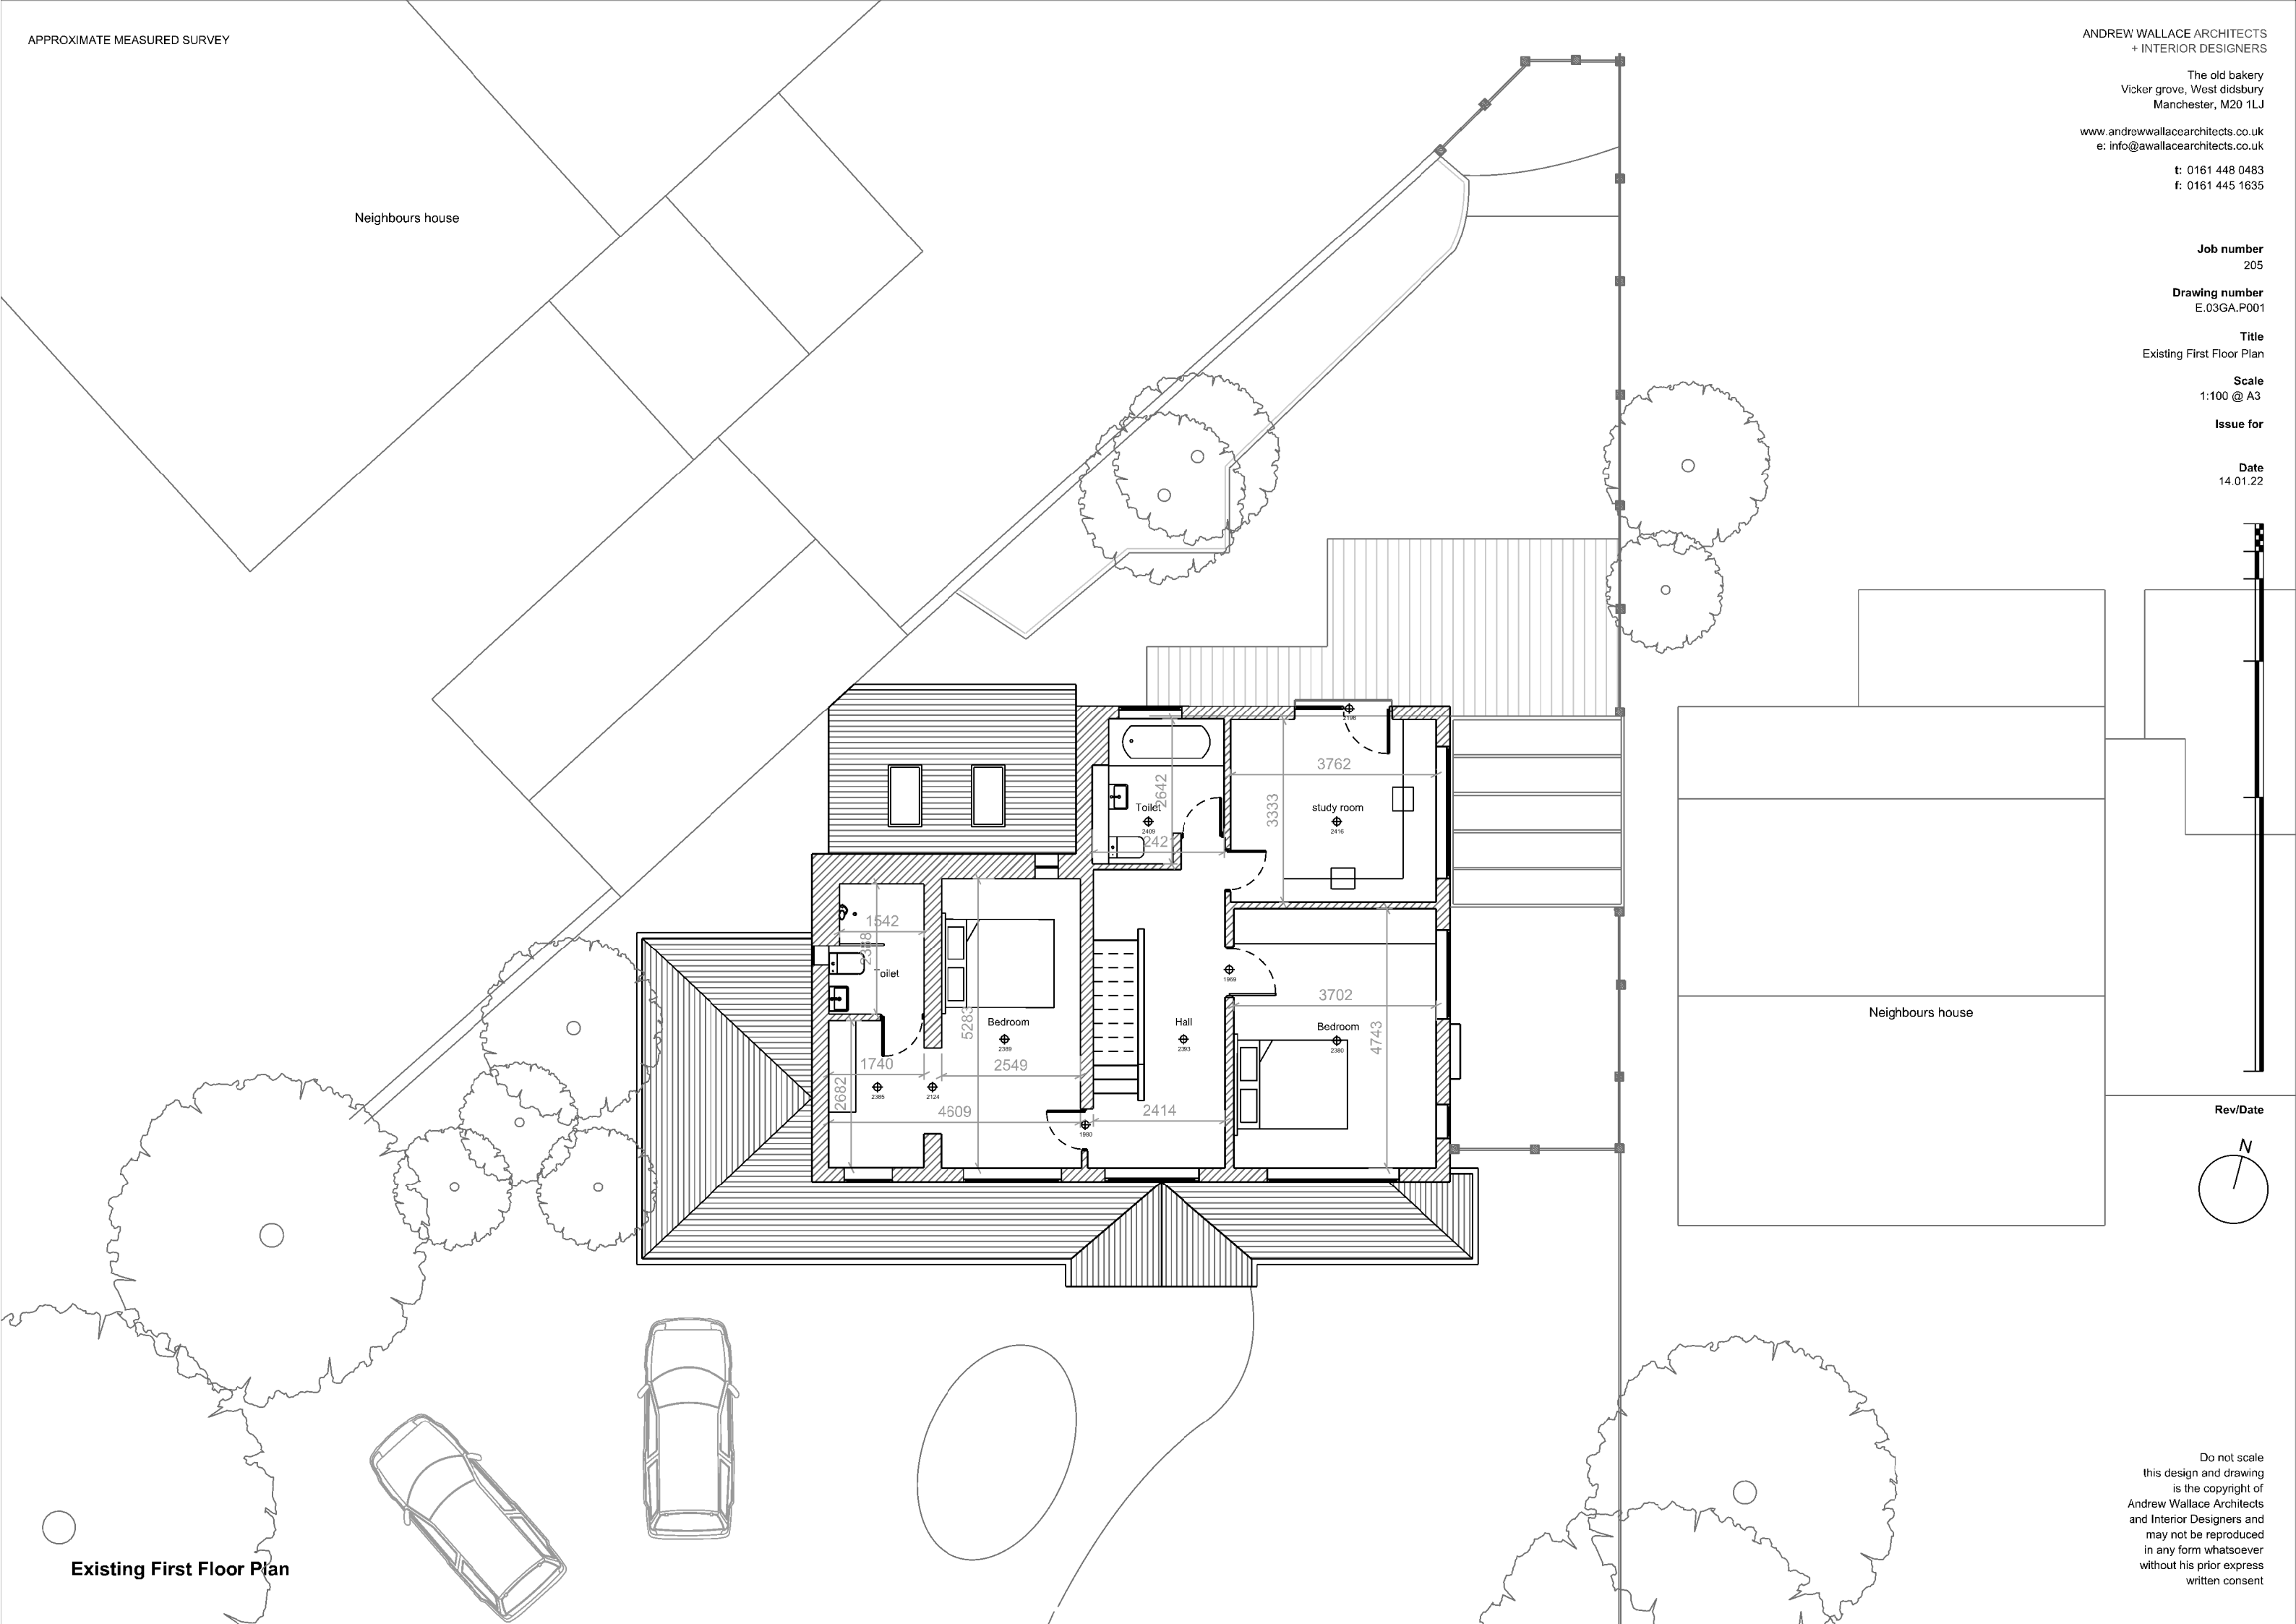

Existing First Floor Plan

Do not scale
this design and drawing
is the copyright of
Andrew Wallace Architects
and Interior Designers and
may not be reproduced
in any form whatsoever
without his prior express
written consent

APPROXIMATE MEASURED SURVEY

ANDREW WALLACE ARCHITECTS
+ INTERIOR DESIGNERS

The old bakery
Vicker grove, West didsbury
Manchester, M20 1LJ

www.andrewwallacearchitects.co.uk
e: info@awallacearchitects.co.uk

t: 0161 448 0483
f: 0161 445 1635

Job number
205

Drawing number
E.03GA.P002

Title
Existing loft Plan

Scale
1:100 @A3

Issue for

Date
14.01.22

Neighbours house

Neighbours house

Existing Loft Plan

Rev/Date

Do not scale
this design and drawing
is the copyright of
Andrew Wallace Architects
and Interior Designers and
may not be reproduced
in any form whatsoever
without his prior express
written consent

Job number
205


Drawing number
E.03GA.E001

Title
Existing West elevation

Scale
1:100 @A3

Issue for

Date
14.01.22

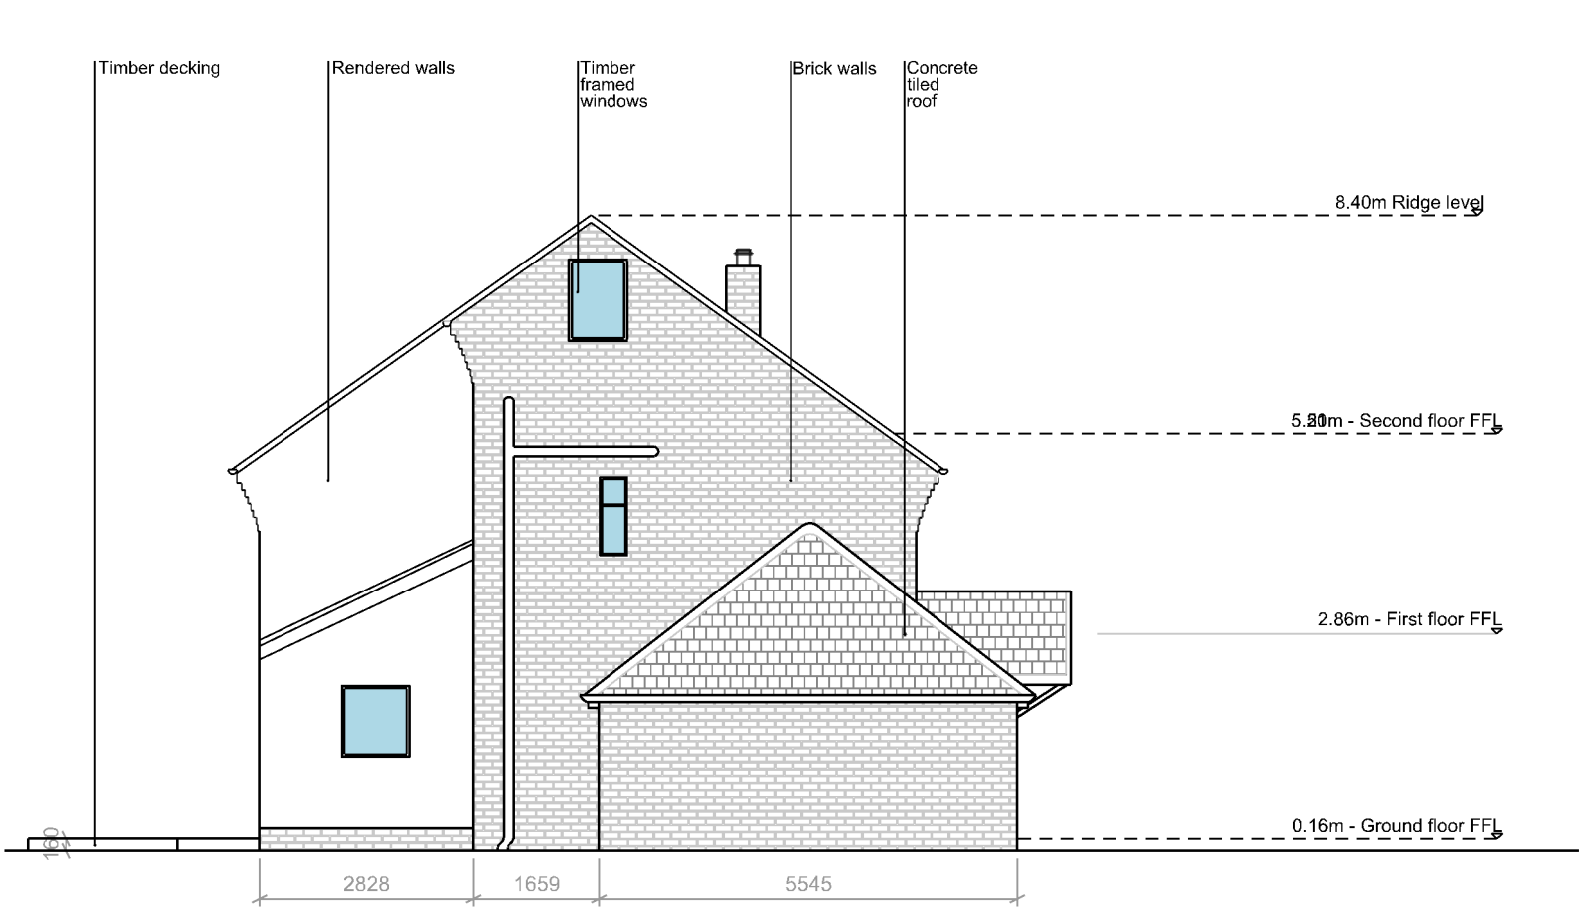

Rev/Date

Existing West Elevation

Job number
205


Drawing number
E.03GA.E002

Title
Existing South elevation

Scale
1:100 @ A3

Issue for

Date
14.01.22

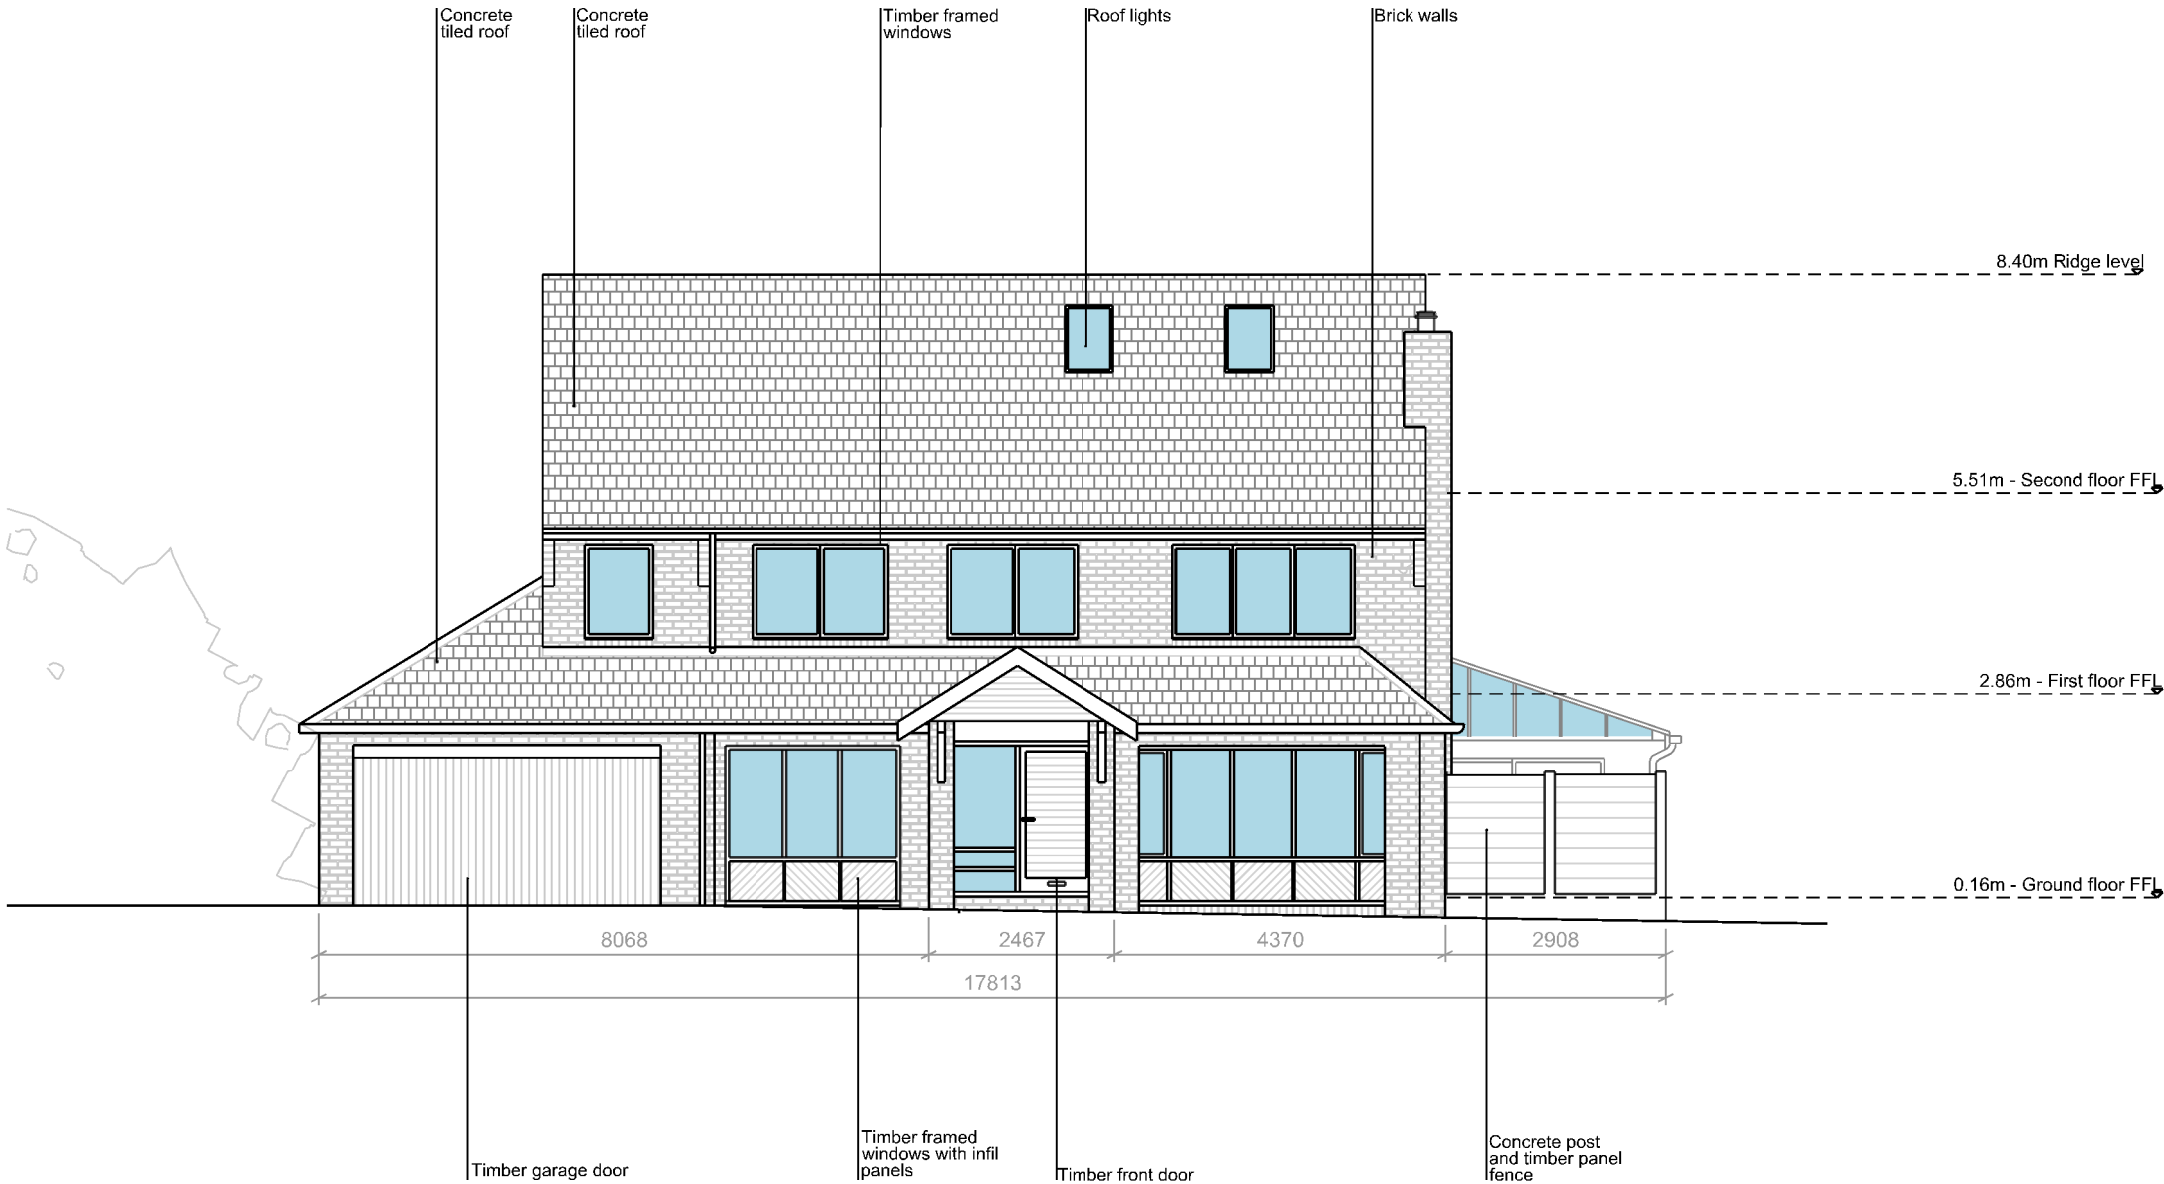

Existing South Elevation

Job number
205


Drawing number
E.03GA.E003

Title
Existing East elevation

Scale
1:100 @ A3


Issue for

Date
14.01.22

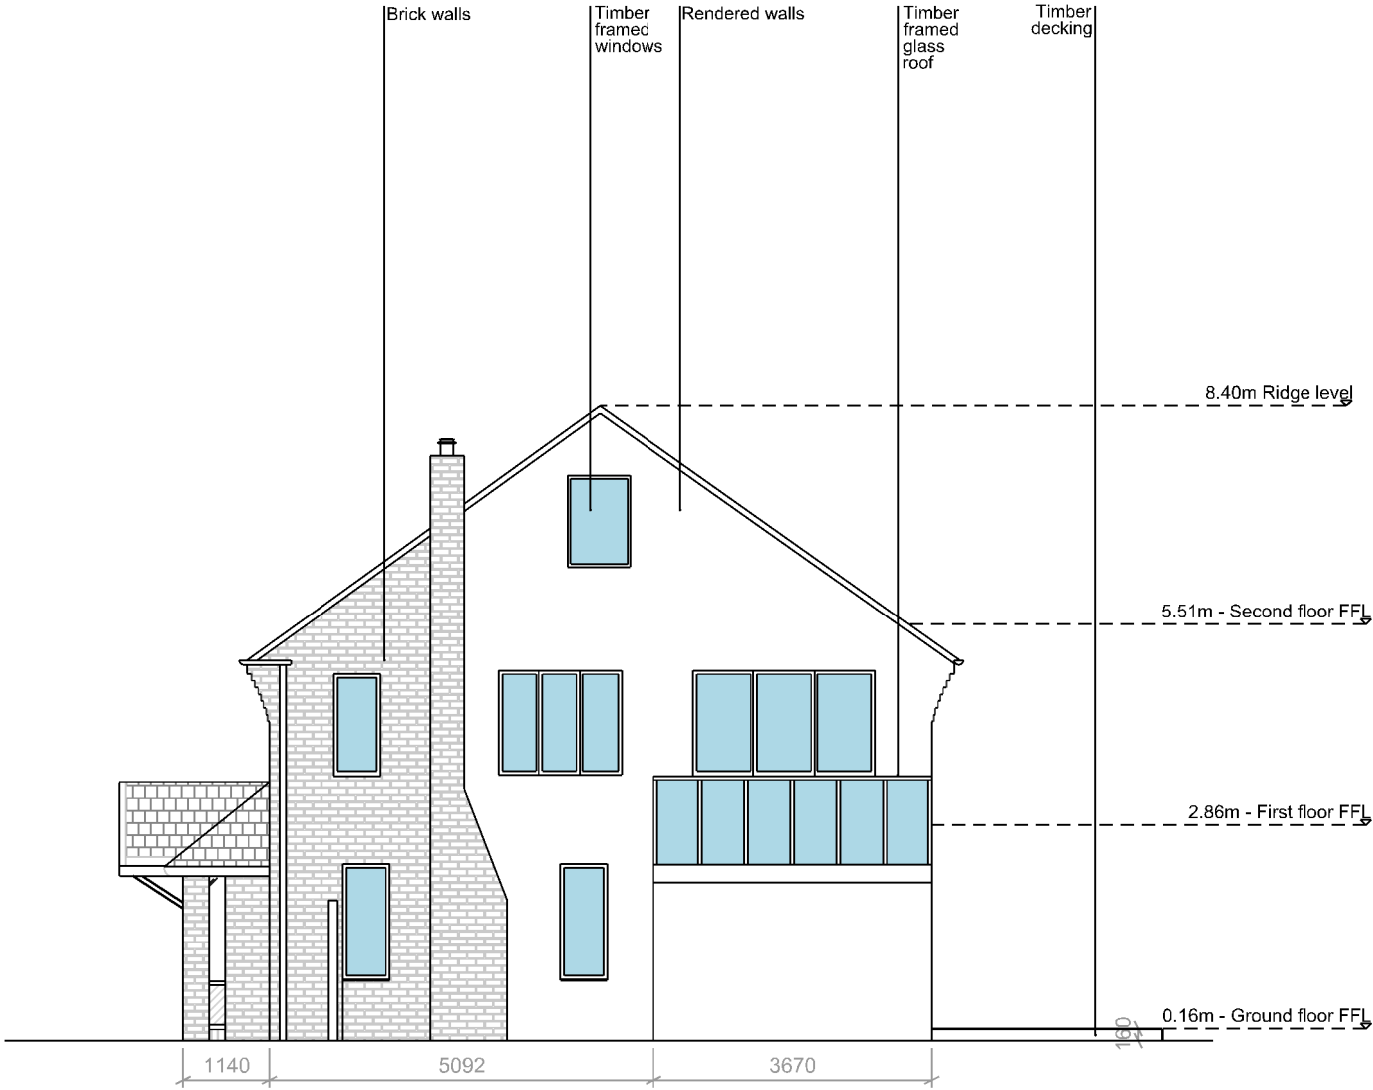

Rev/Date

Existing East Elevation

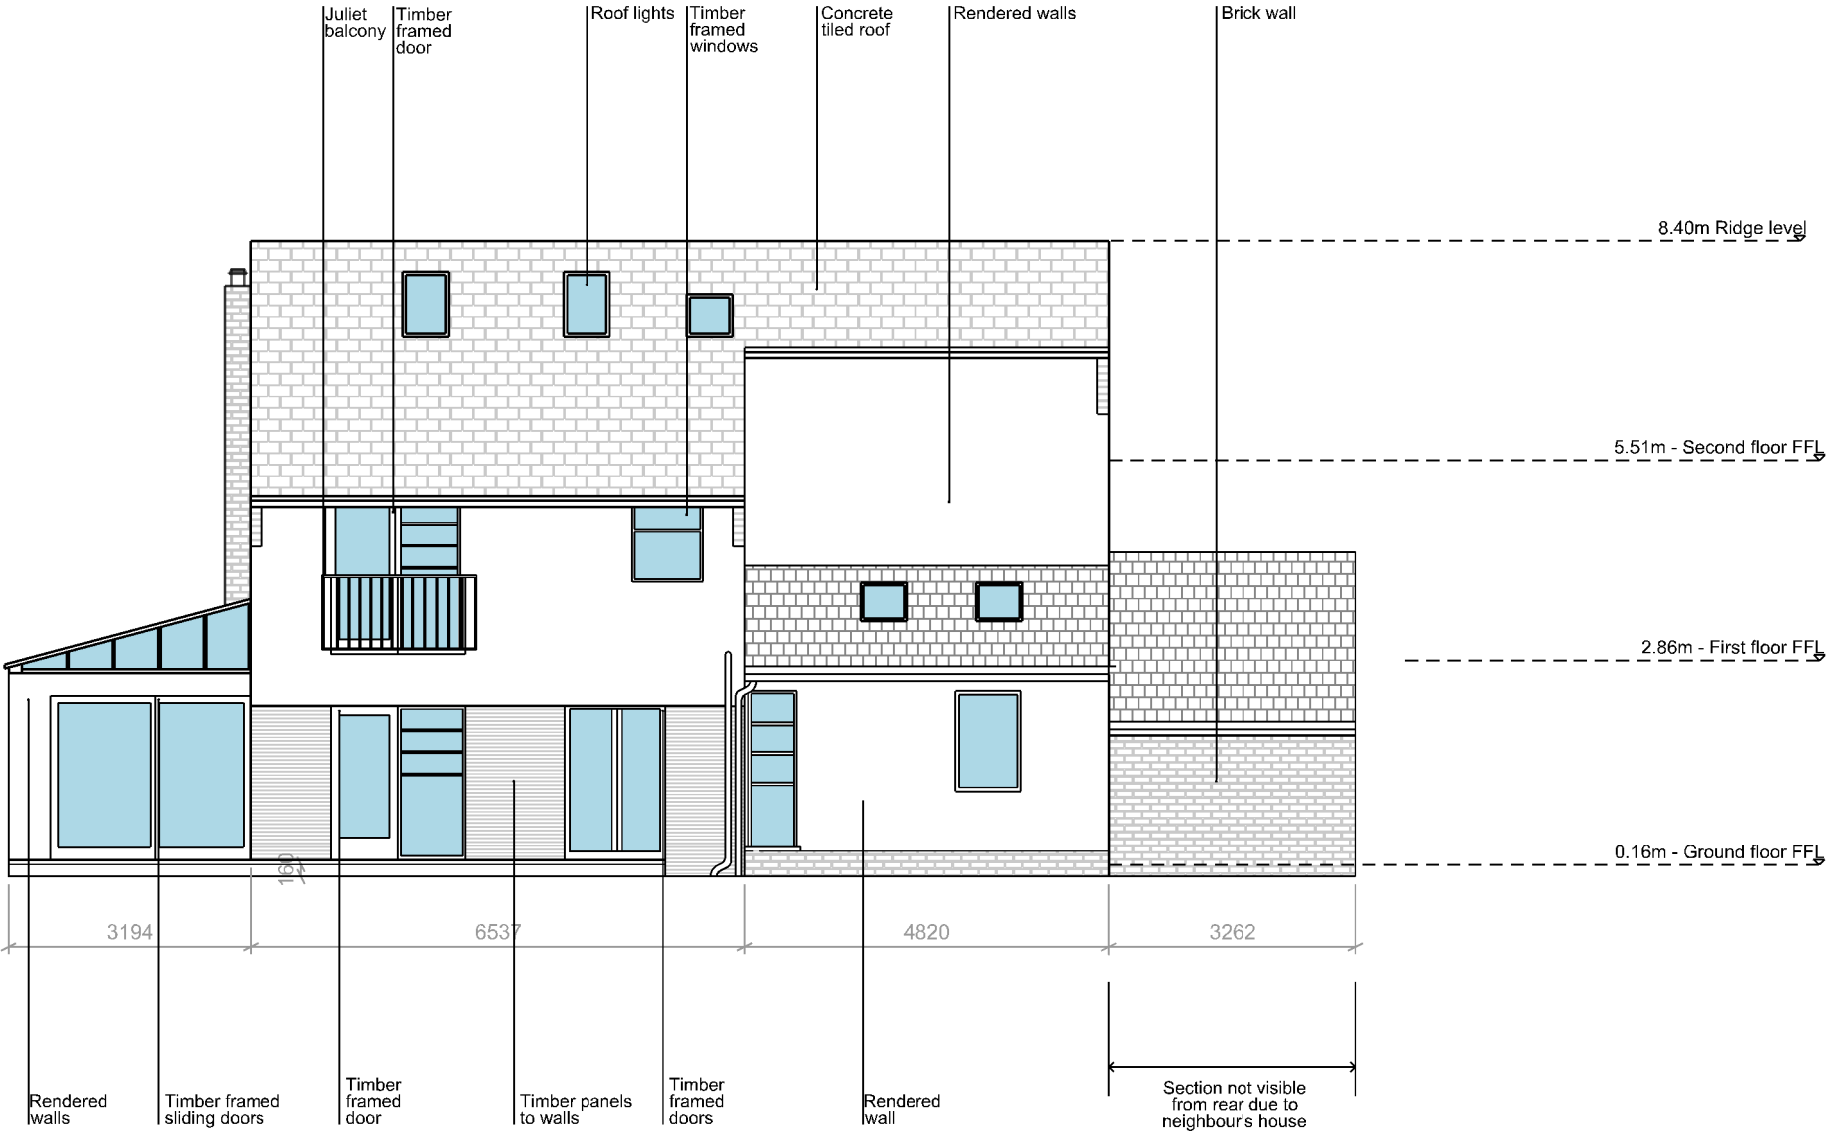

Existing North Elevation