



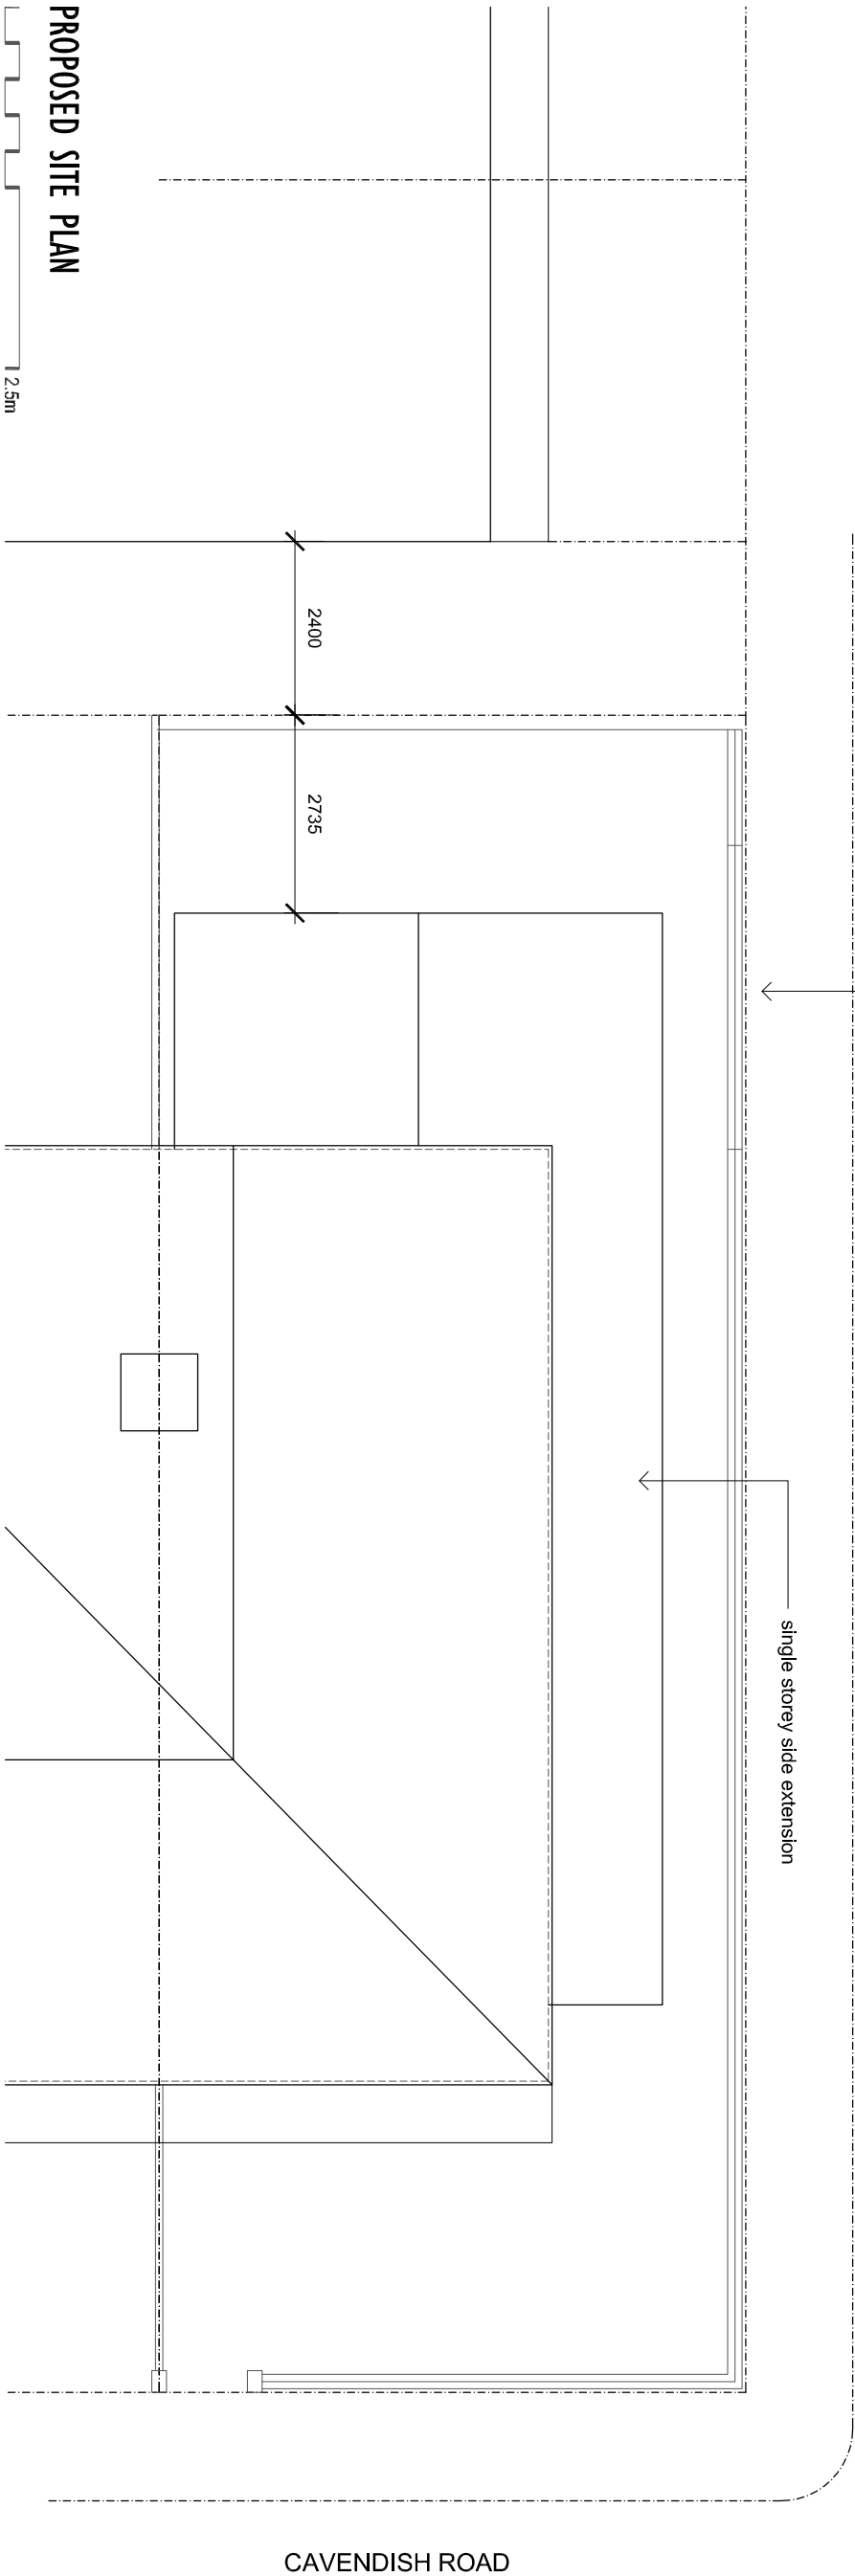

DWG 2504-P1001B	
SCALE 1:100 (A3)	DATE MAY 25

80 CAVENDISH ROAD | DIDSBURY | M20 1QG

SITE & ROOF PLANS

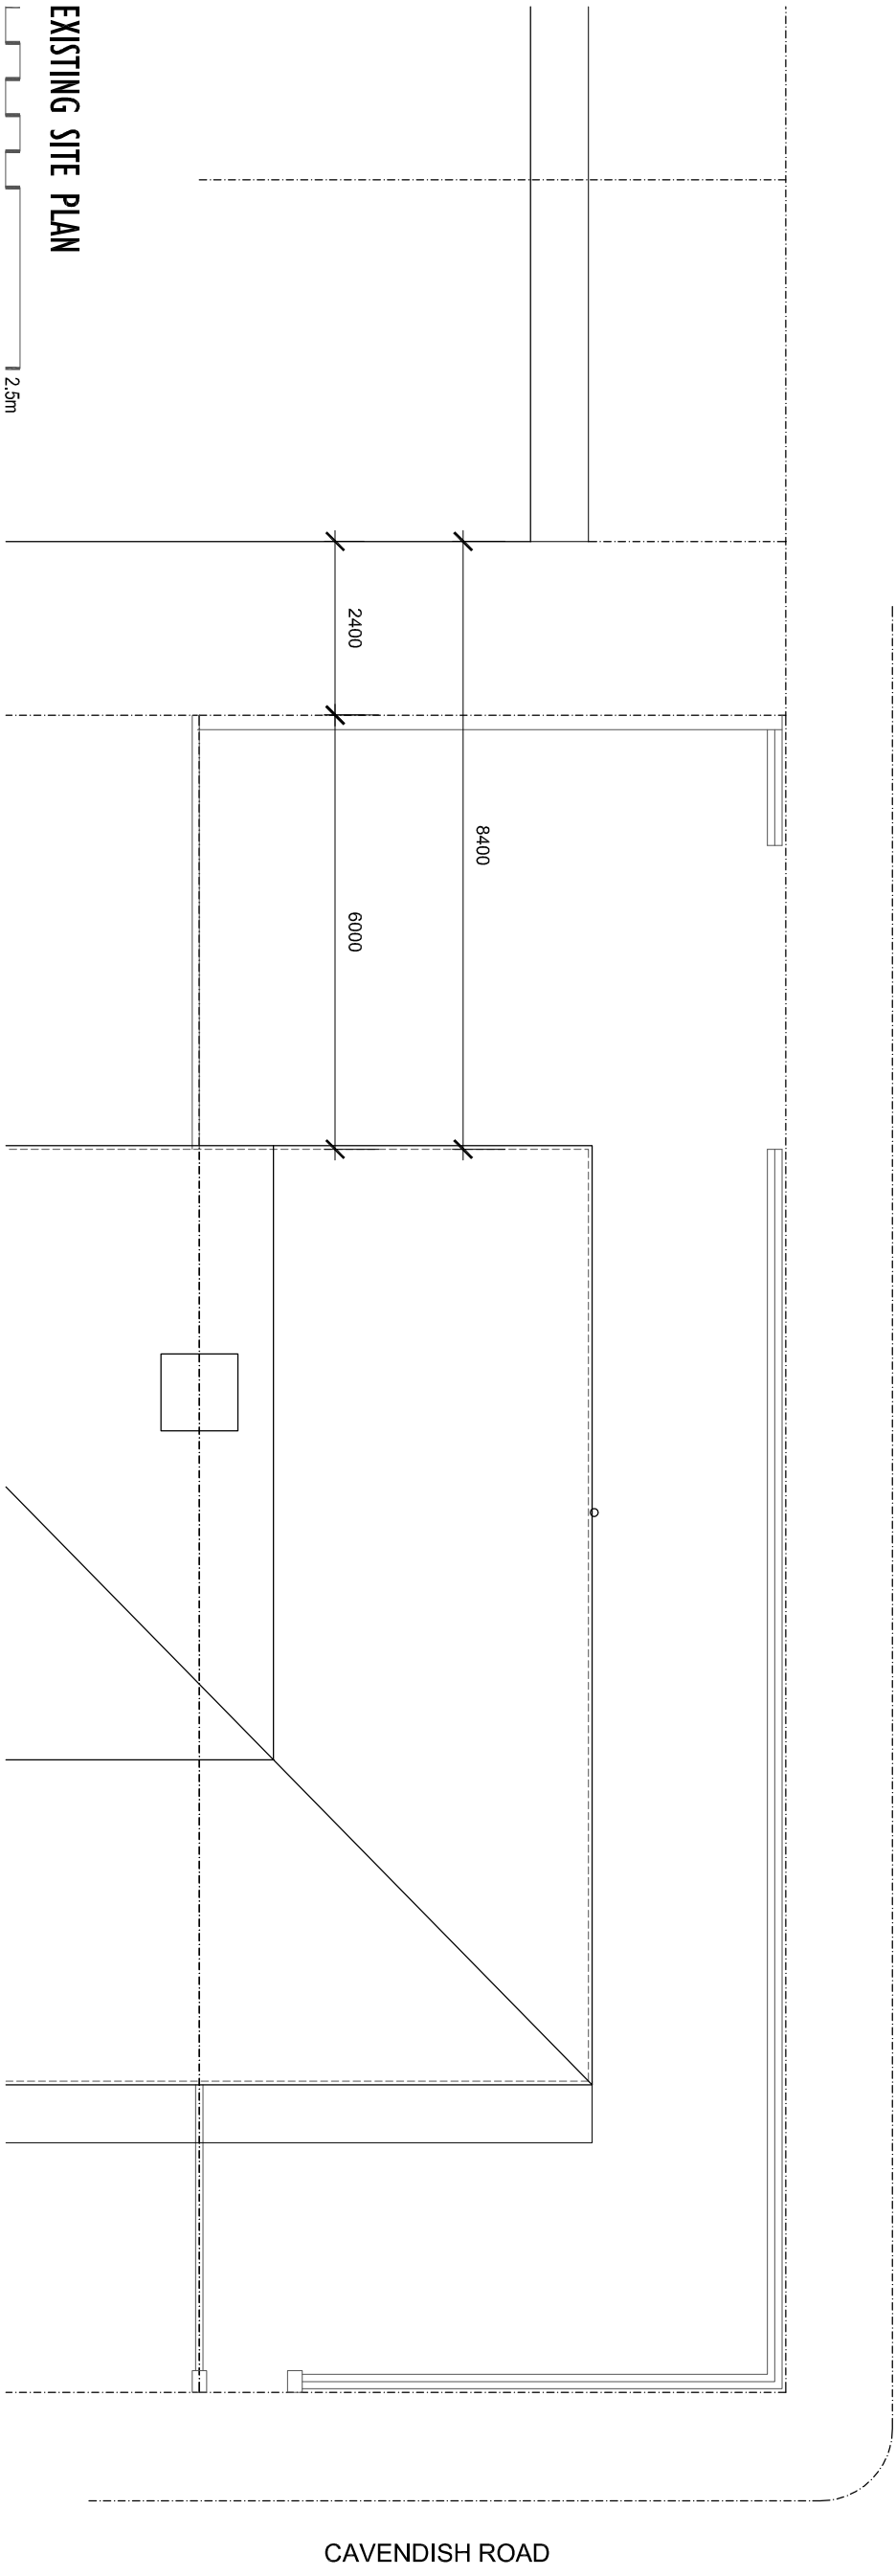