



NOTES
ALL DIMENSIONS TO BE CHECKED ON SITE PRIOR TO ANY MANUFACTURING OR FABRICATION AND ANY ANOMALIES TO BE BROUGHT TO THE ATTENTION OF THE ARCHITECT.



AS PROPOSED FRONT ELEVATION
1:50

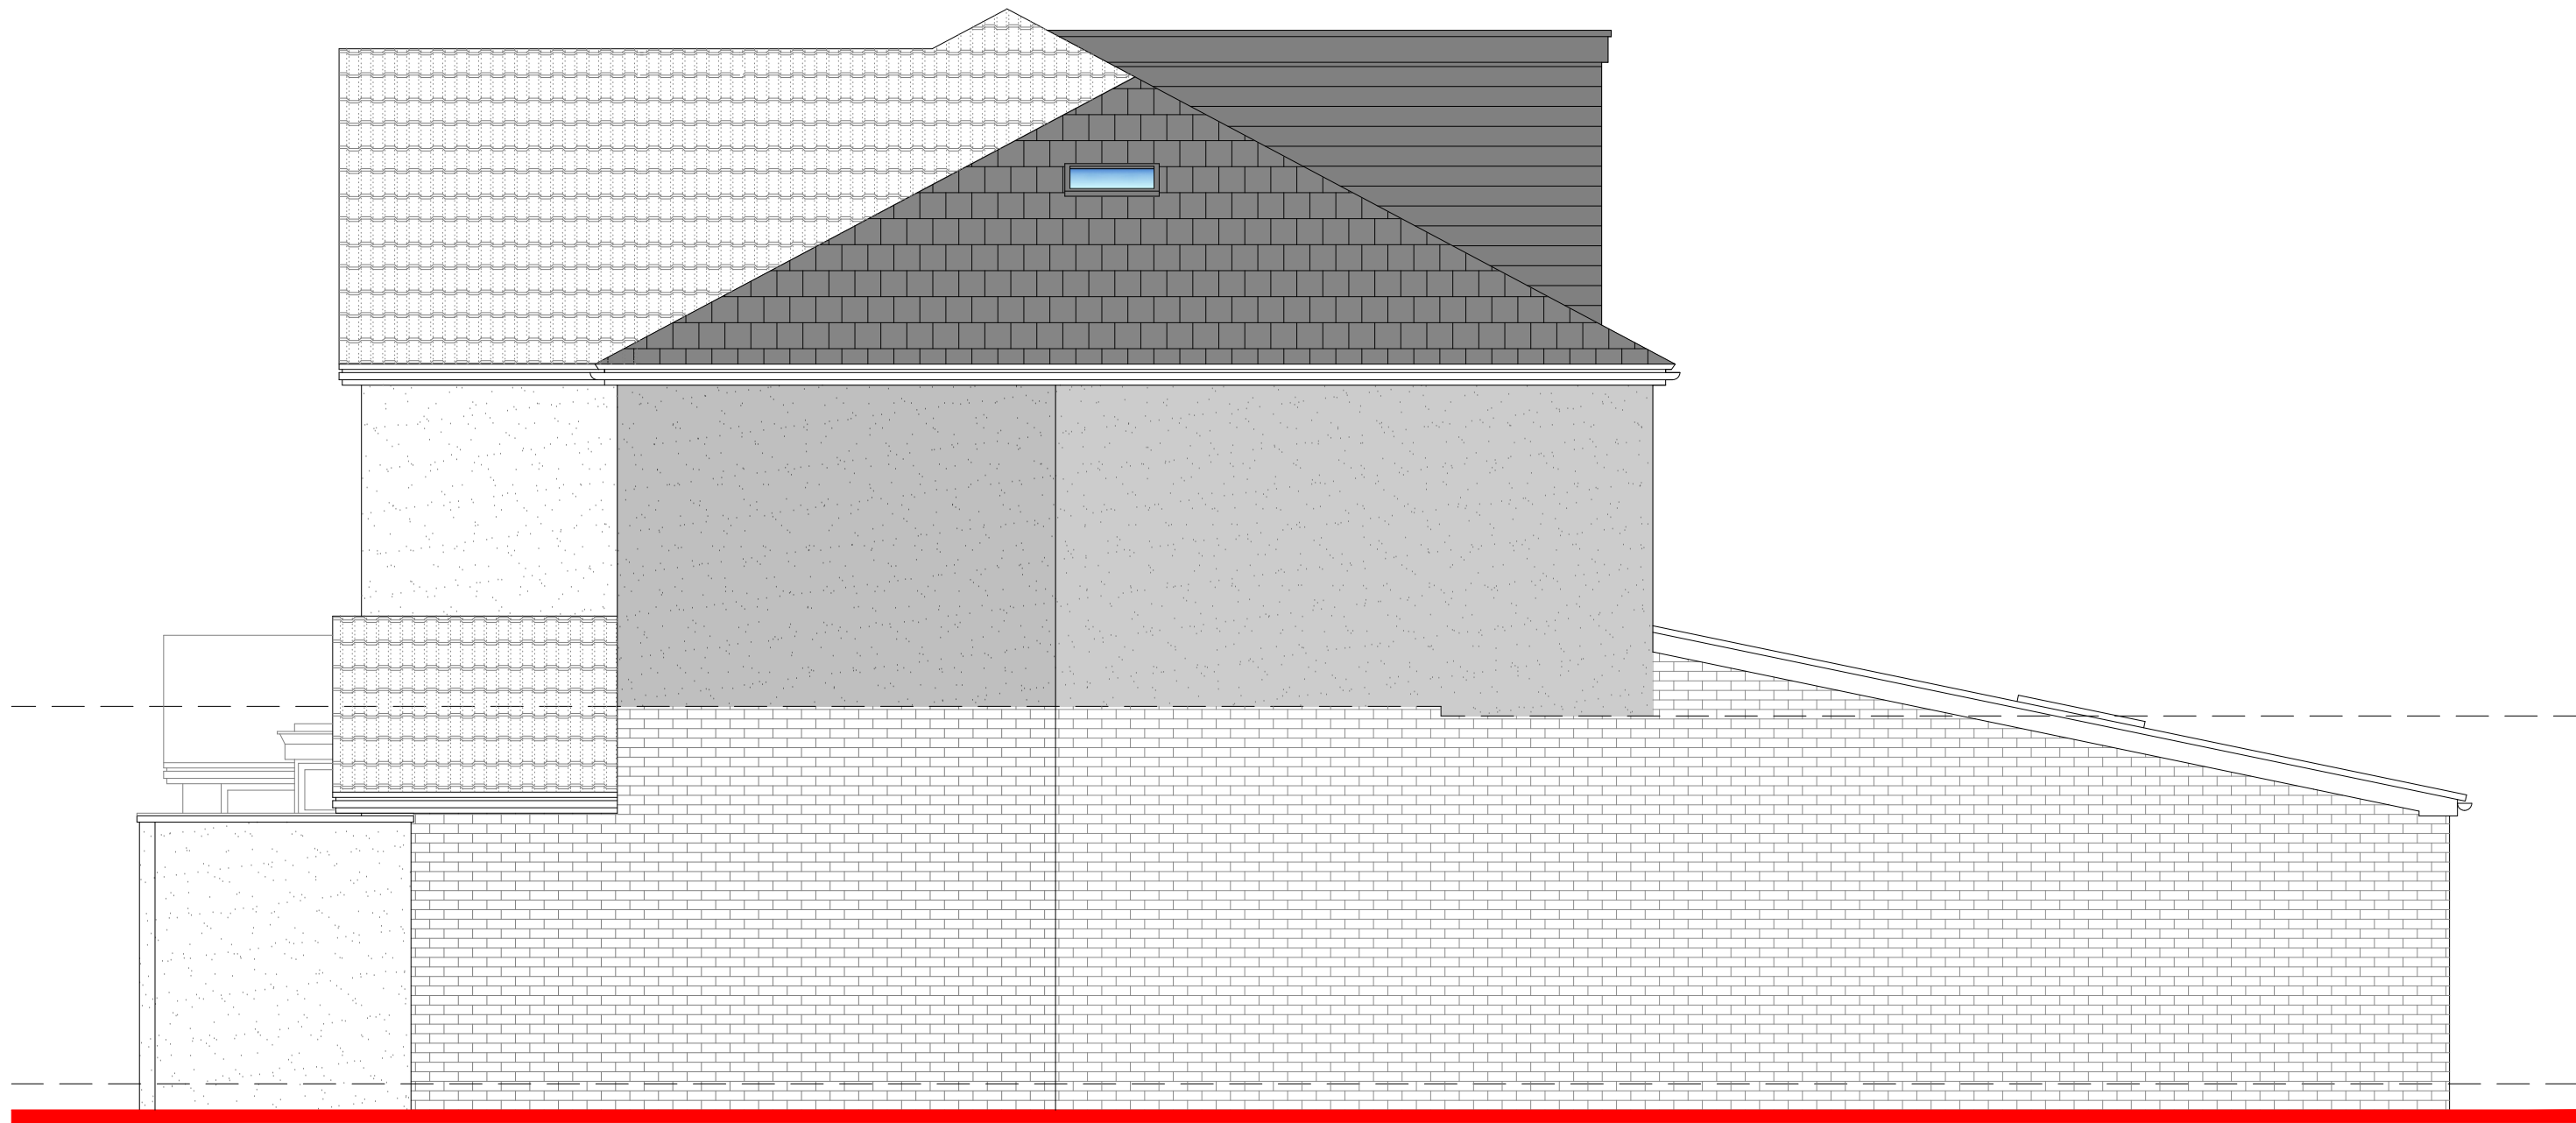

AS PROPOSED SIDE ELEVATION
1:50

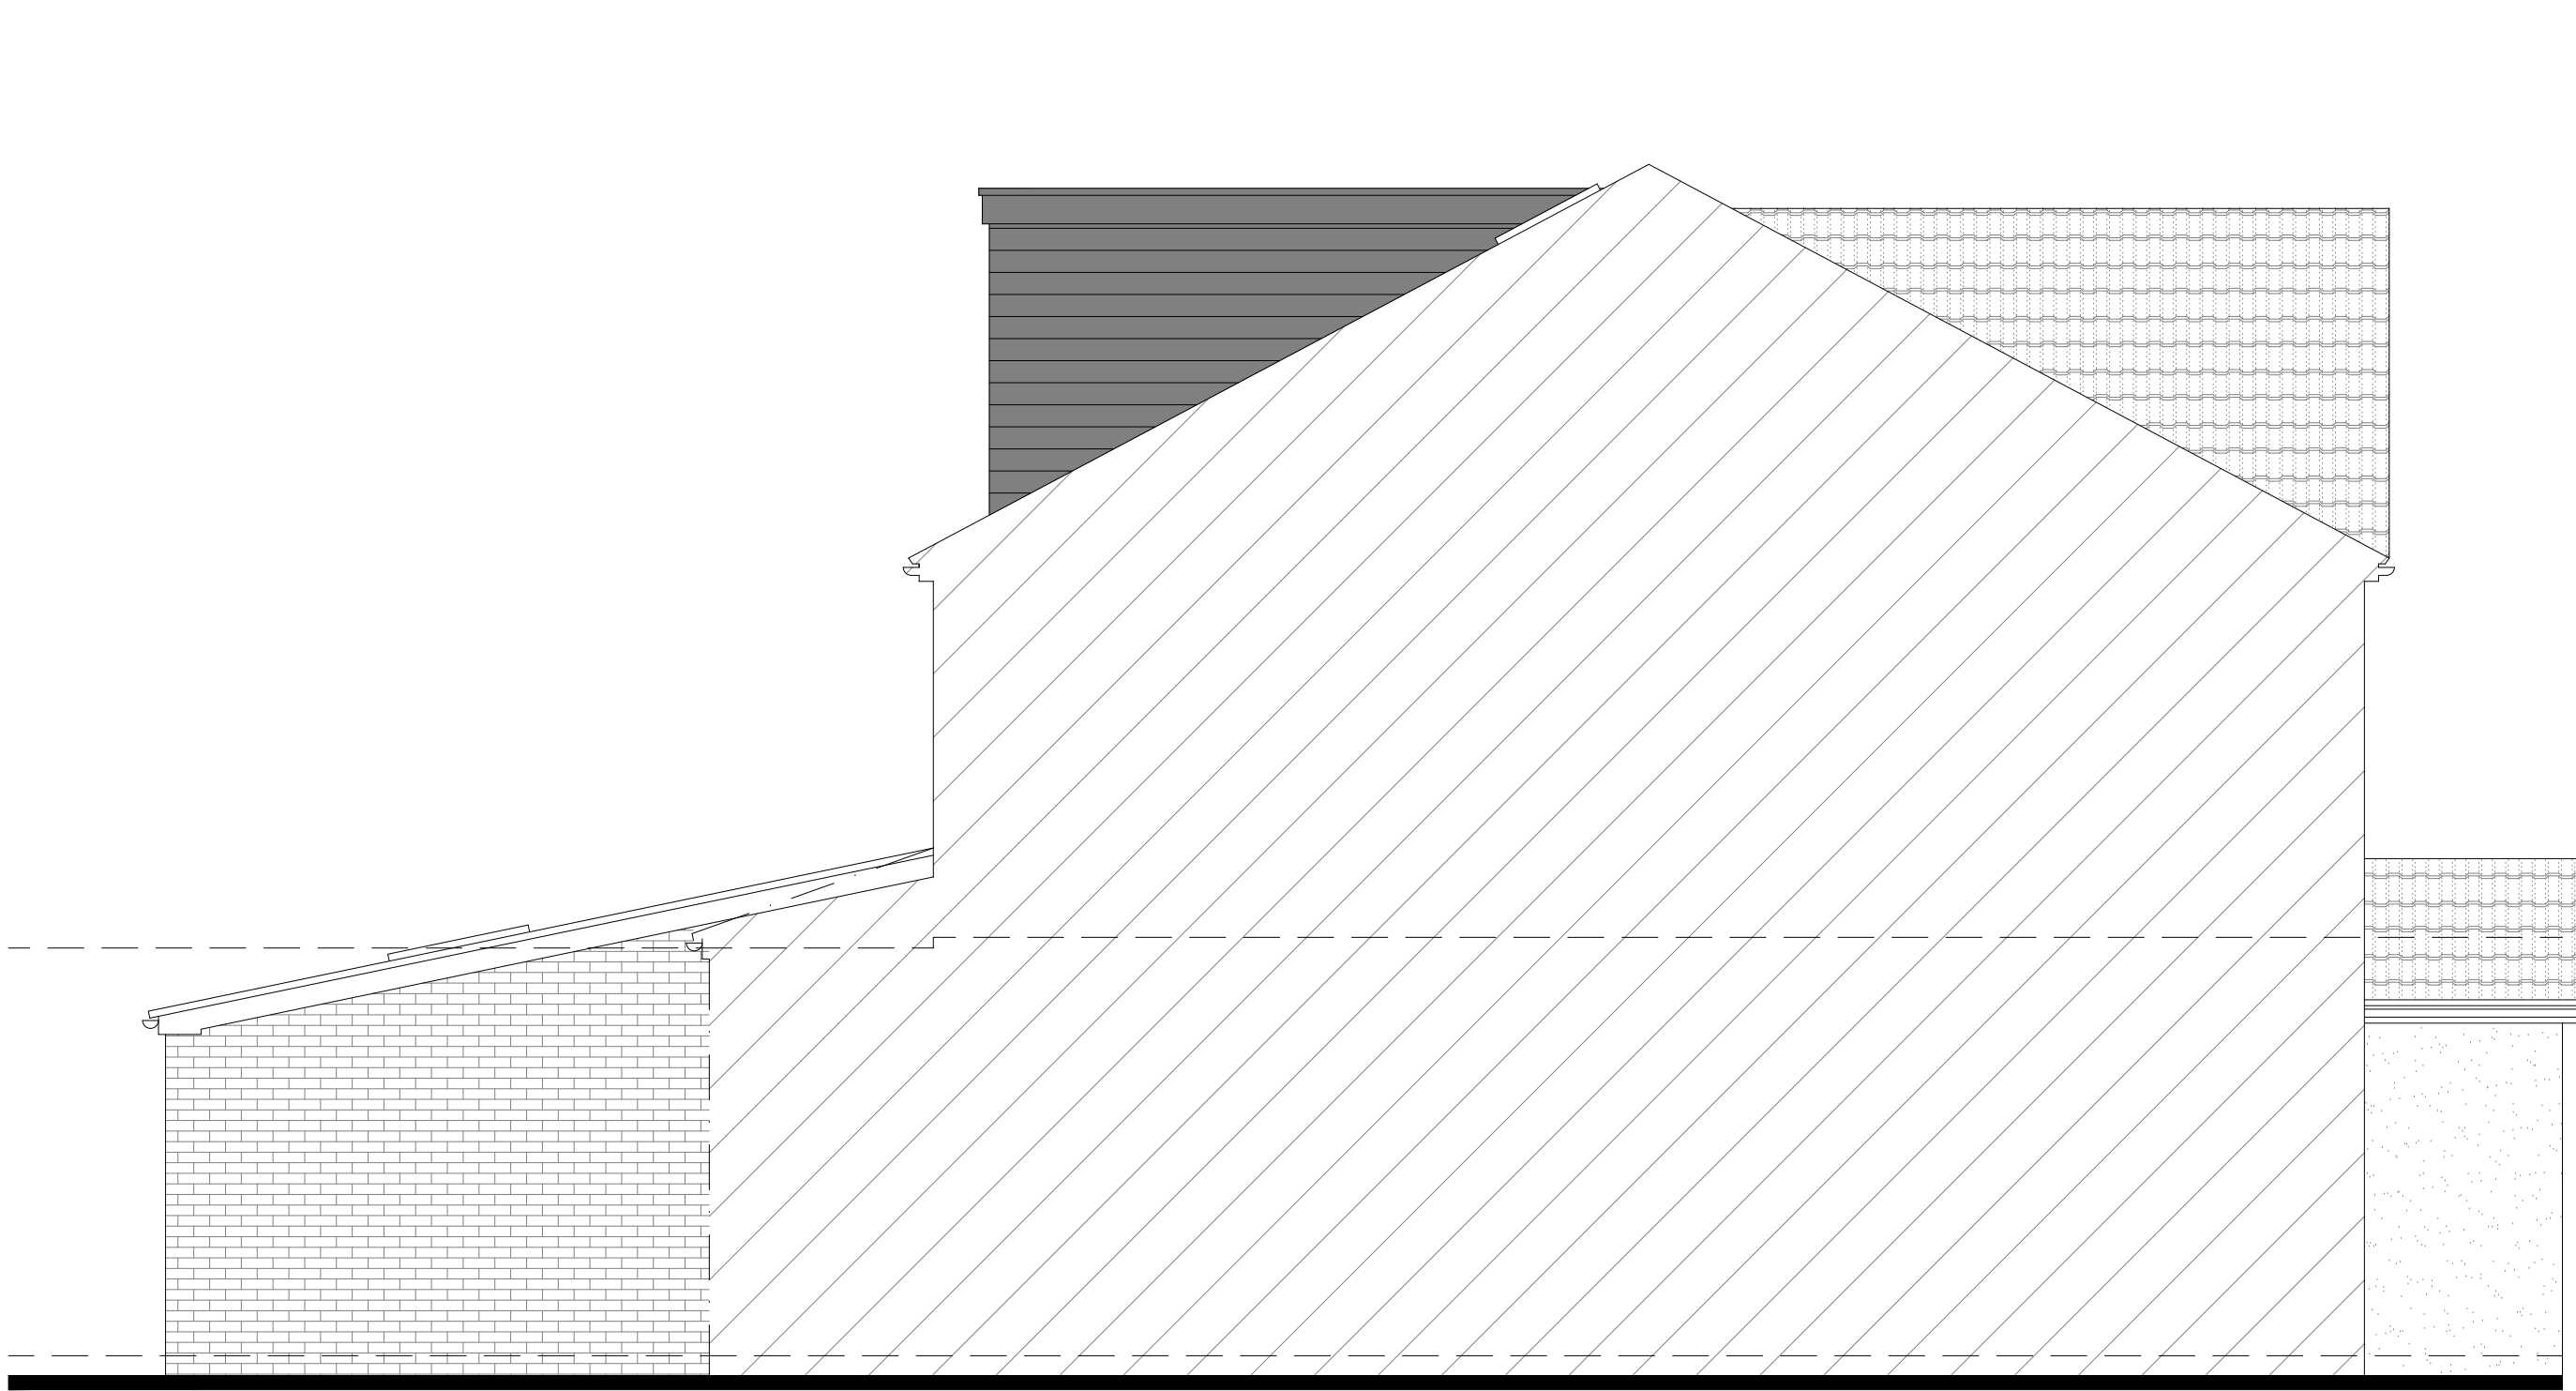

AS PROPOSED SIDE ELEVATION
1:50



AS PROPOSED REAR ELEVATION
1:50

G	CHIMNEY REMOVED	ET	22.07.25
F	REVISED ELEVATION	ET	31.01.25
E	REVISED ELEVATION	ET	13.01.25
D	FOURTH ISSUE	ET	08.01.25

REV	AMENDMENTS	BY	DATE
-----	------------	----	------

PROJECT
PROPOSED ALTERATIONS/EXTENSION
77 BIRCHFIELDS ROAD
LONGSIGHT
MANCHESTER
M13 0XX

CLIENT
MR MOHAMMED SHARIF

DRAWING TITLE
AS PROPOSED ELEVATIONS

DRAWN	ET	DATE	22.07.2025
CHECKED		SCALE	1:50 (A1)

APPROVED



JOB No.	DRG No.	REVISION
15,760	04	G

PLANNING ISSUE

SUBJECT TO LOCAL AUTHORITY APPROVAL

0 1 2m
SCALE 1:50