


Scale Bars to be used as guidance only - refer to sheet size below									
1:100	mm	1000	2000	3000	4000	5000	6000	7000	8000
1:200	mm	1500	3000	4500	6000	7500	9000	10500	12000
1:500	M	10	20	30	40	50	60	70	80
1:1250	M	10	30	50	70	90	110	130	150

Notes:
Drawings are based on survey data and may not accurately represent what is physically present.
Do not scale from this drawing. All dimensions are to be verified on site before proceeding with the work.
All dimensions are in millimeters unless noted otherwise.
Purcell shall be notified in writing of any discrepancies.

Key Plan

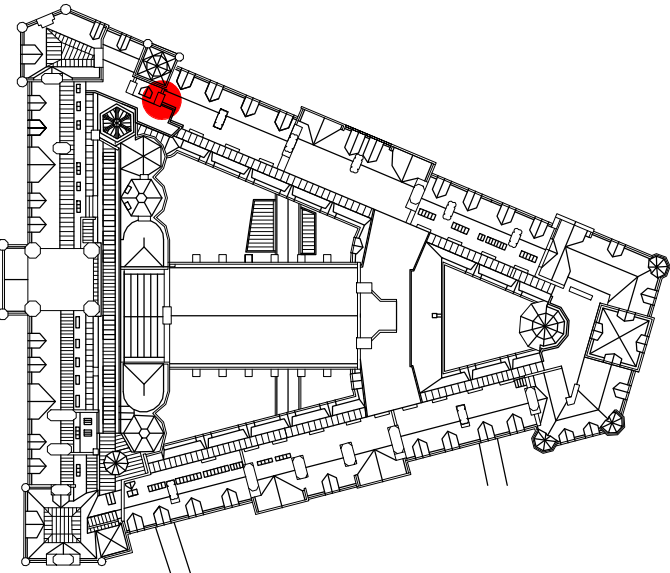

Key plan master CS07
1 : 1250

KEY

05.04

Existing stone and reference number

05.04

Existing stone to be adjusted and retained.

05.04

Existing eroded or damaged stone to be reused after cutting to new size

05.04

Existing stone cut to new size and used to replace damaged or eroded stone.

05.04

New stone like for like replacement of existing

05.04

New stone new size to suit location following adjustment of existing stones

05.04

Stone number

05.04

Course number (from top down)

Descale stone as NBS clause C41.456

Redress stone as NBS clause C41.459

Proposed extent of dismantling and rebuild

Replacement cramps between stones as NBS reference C41.282

Remove metal fixing and fill hole as NBS reference C41.411


Replacement cramps between stones as NBS reference C41.285

Mortar repair as NBS reference C41.518

Replacement cramps across feathers as NBS reference C41.283

NOTES

Refer to NBS reference C41.321 for rebuilding chimneys.
Sections of chimney that are not rebuilt are to be repointed as NBS reference C41.821 with brick sections repointed as reference C41.822
The whole chimney is to be repointed as NBS reference C41.805

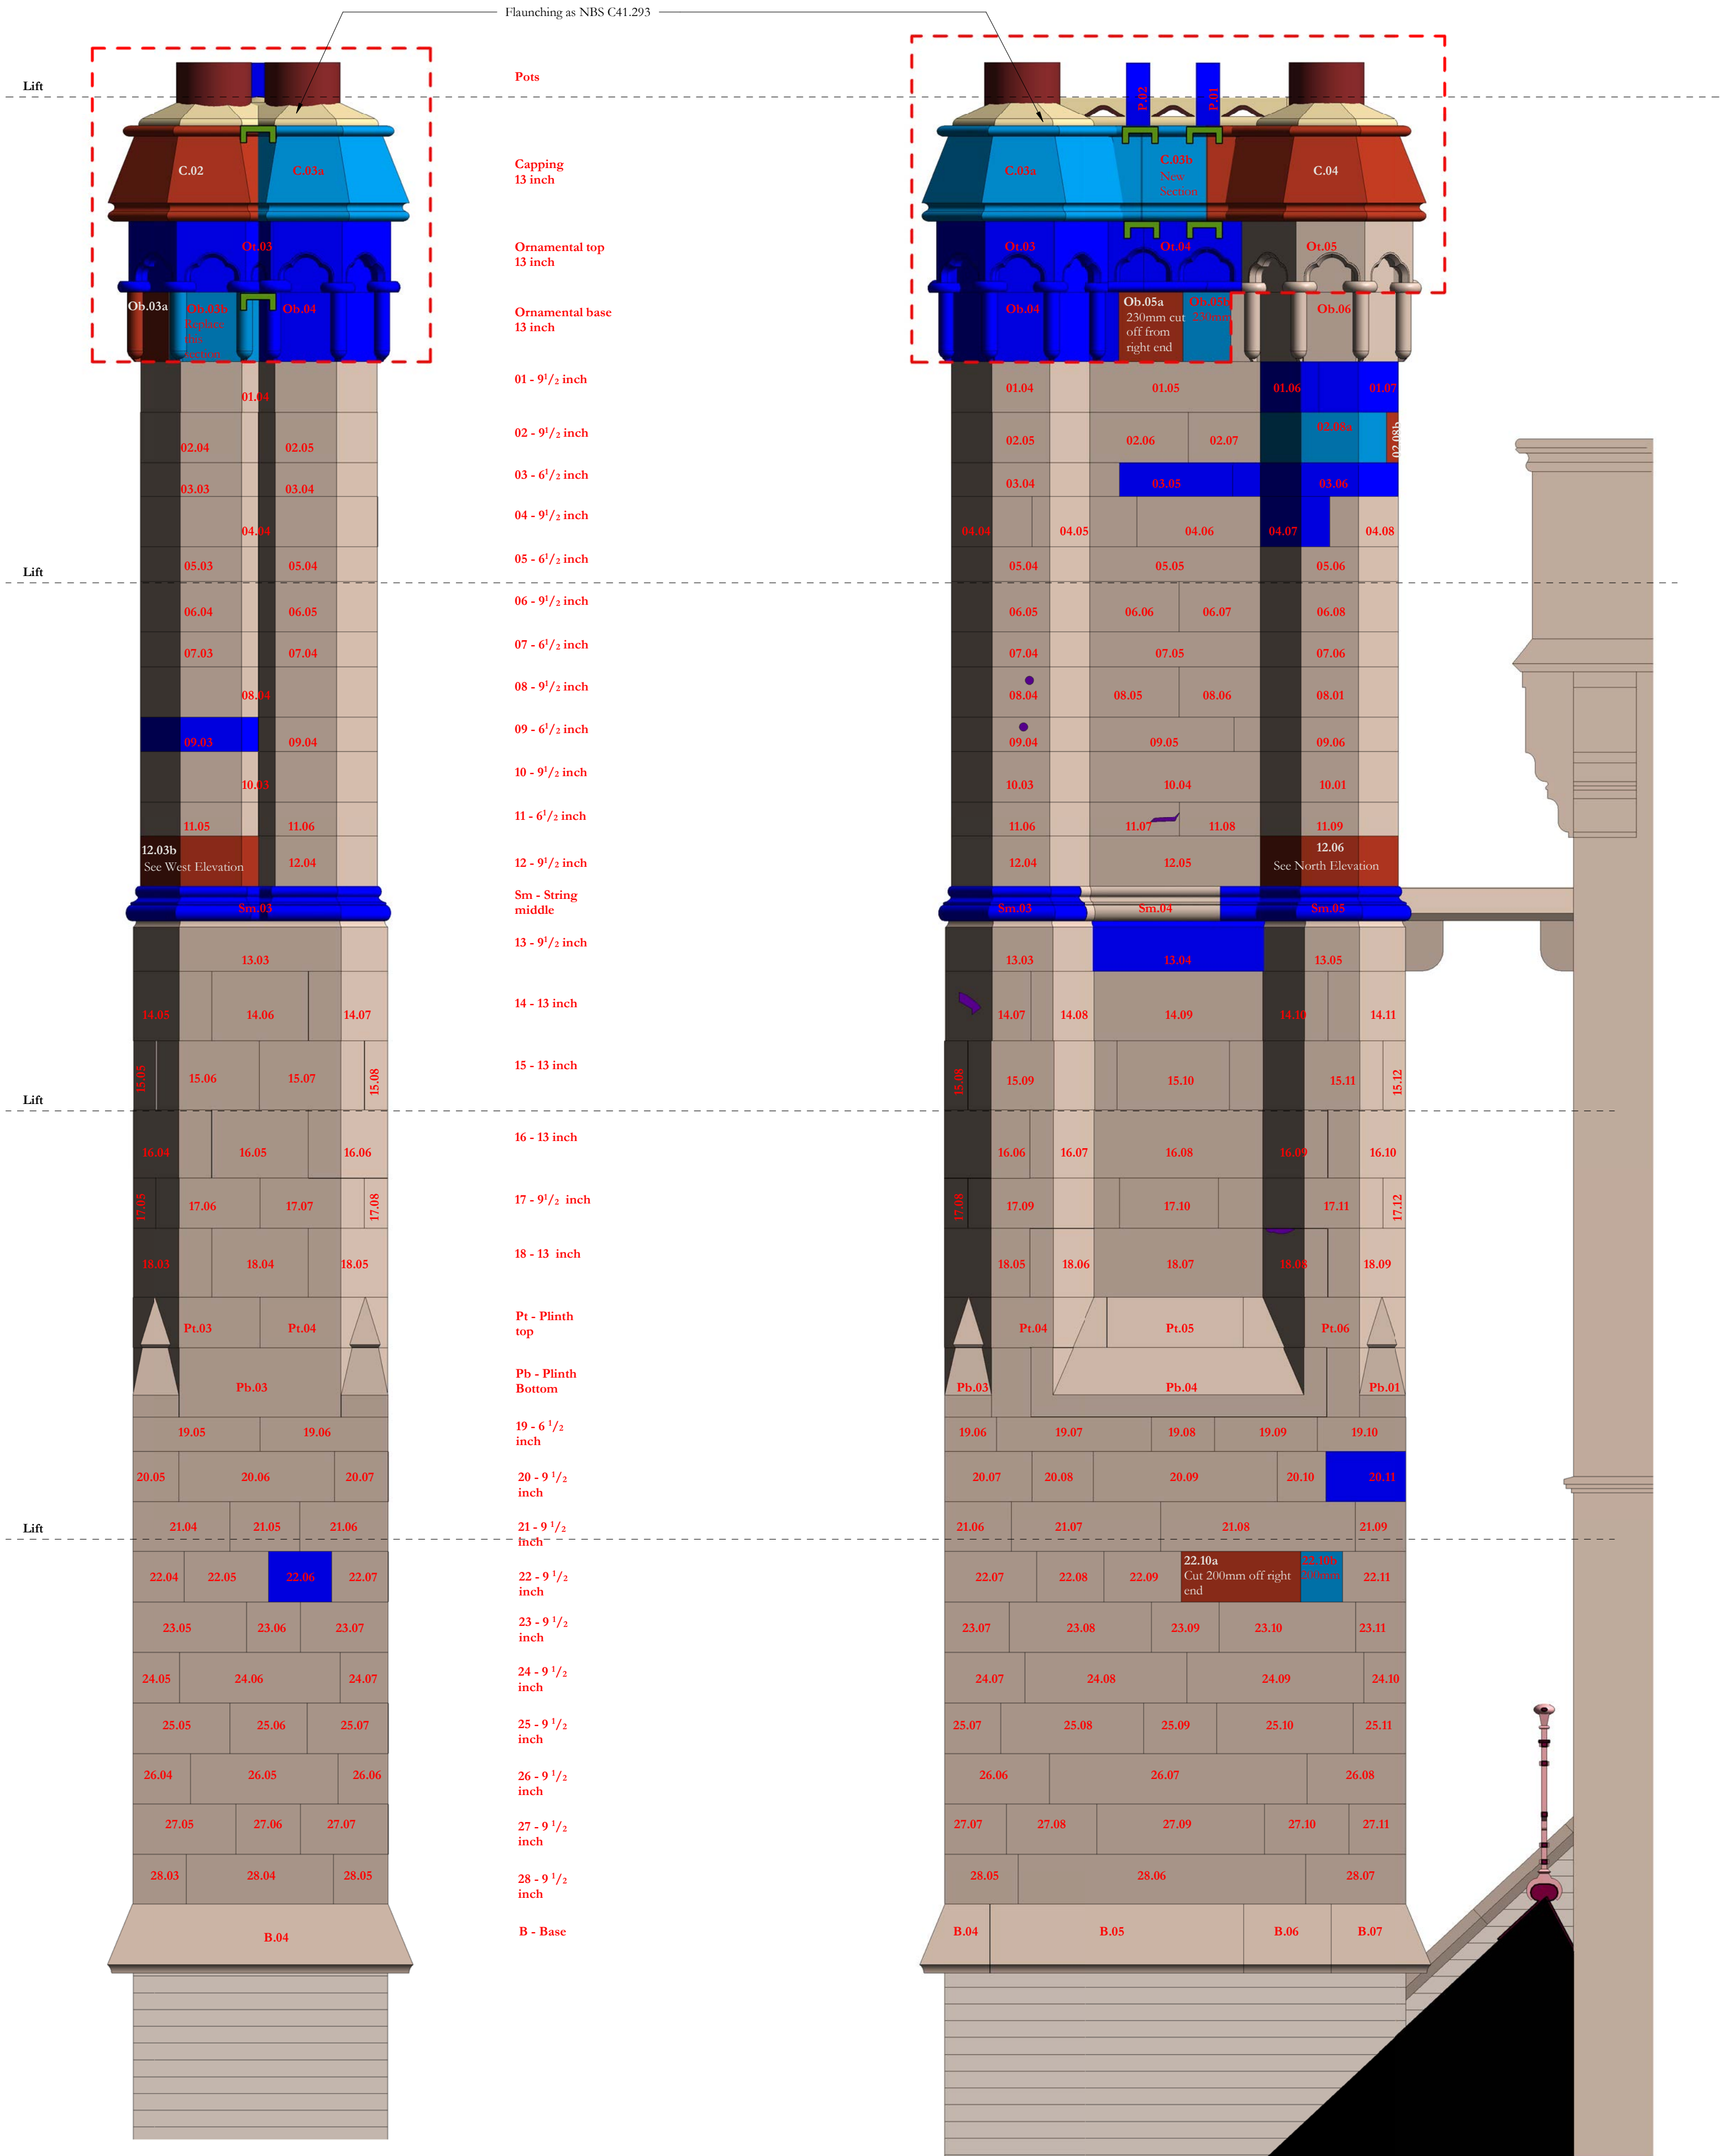

CS07 South
1 : 20

CS07 East
1 : 20

FOR NORTH AND WEST ELEVATIONS SEE DRAWING OTH-PUR-TH-RF-DWG-A-4167

ISSUE	DATE	APPROVED	DRAWN	DESCRIPTION
-	12/05/2021	GR	TK	First Issue



Project Office, Town Hall, MANCHESTER M60 2L1
+44 (0) 7970 097 432
www.purcelluk.com

PROJECT STATUS **Riba Stage 5**

CLIENT **Manchester City Council**

PROJECT **Our Town Hall**

DRAWING TITLE **Chimney Number CS07
Proposed Repairs South
and East Elevations**

SIZE & SCALE **A1:As indicated**

DRAWING STATUS **S4 - Construction**

JOB NUMBER **236959**

DRAWING NO. **OTH-PUR-TH-RF-DWG-A-4196** -

© PURCELL 2019. PURCELL IS THE TRADING NAME OF PURCELL ARCHITECTURE LTD.