

- General Notes:
1.

This drawing is to be read in conjunction with all relevant architectural information and other consultants drawings.
2.


Discrepancies must be reported directly to the Architect.
3.

All dimensions must be checked on site and not scaled from drawing.
4.


This drawing is copyright.

Key


- Existing Walls
- Proposed Walls
- Demolished/removed
- Reduced head room/
skylight above

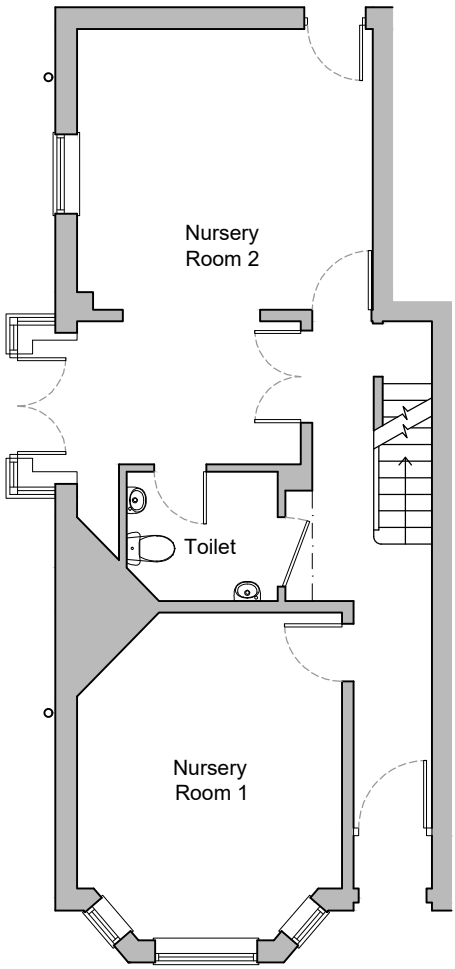


Existing Ground Floor Plan
Scale 1:100@A3

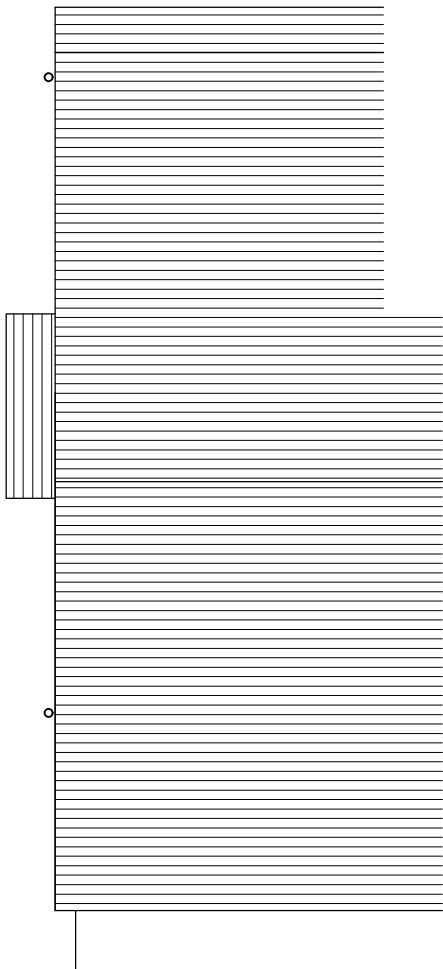

Existing Roof Plan
Scale 1:100@A3

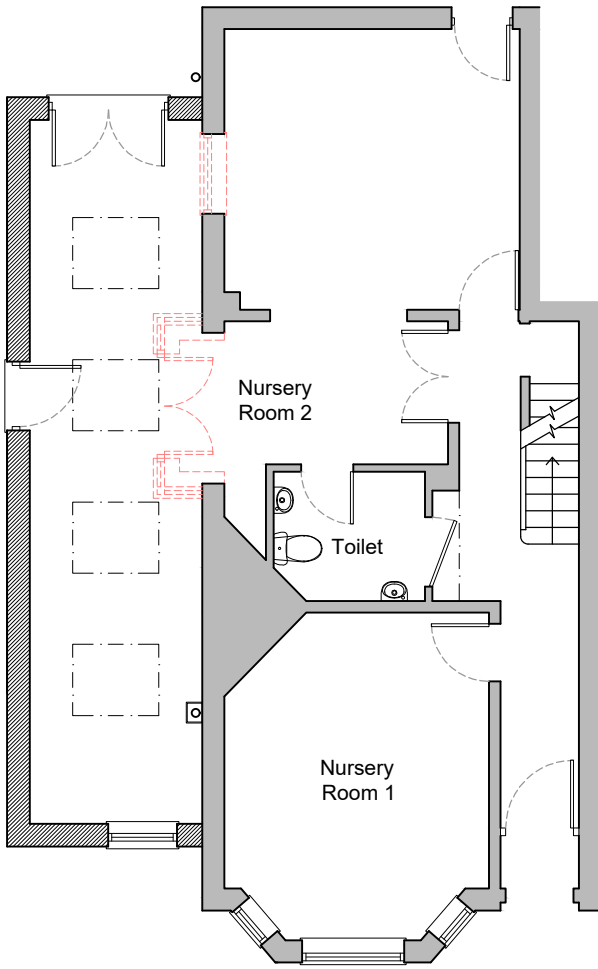

Proposed Ground Floor Plan
Scale 1:100@A3

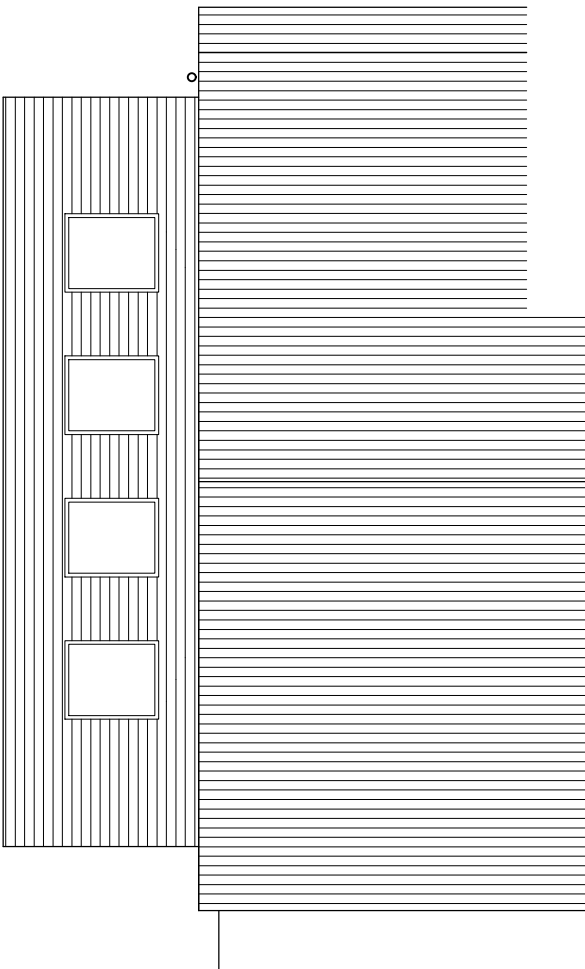

Proposed Roof Plan
Scale 1:100@A3

B	13/06/25	Width reduced	JS
A	30/05/25	GA	JS
Rev	Date	Notes	Drawn
Scale	0 0.5 1 1.5 2 2.5m 1:100@A3 1:100		
Issue	PLANNING		
<div><div>JJA</div><div>Jeffrey Jordan Architects w: www.jeffreyjordanarchitects.co.uk e: info@jeffreyjordanarchitects.co.uk t: 0161 823 1181</div></div>			
Project Address		Littleways Nursery, Levenshulme	
Project Description		Single Storey Side Extension	
Drawing Title		Plans	
Drawing No.		PL02	Rev. B