


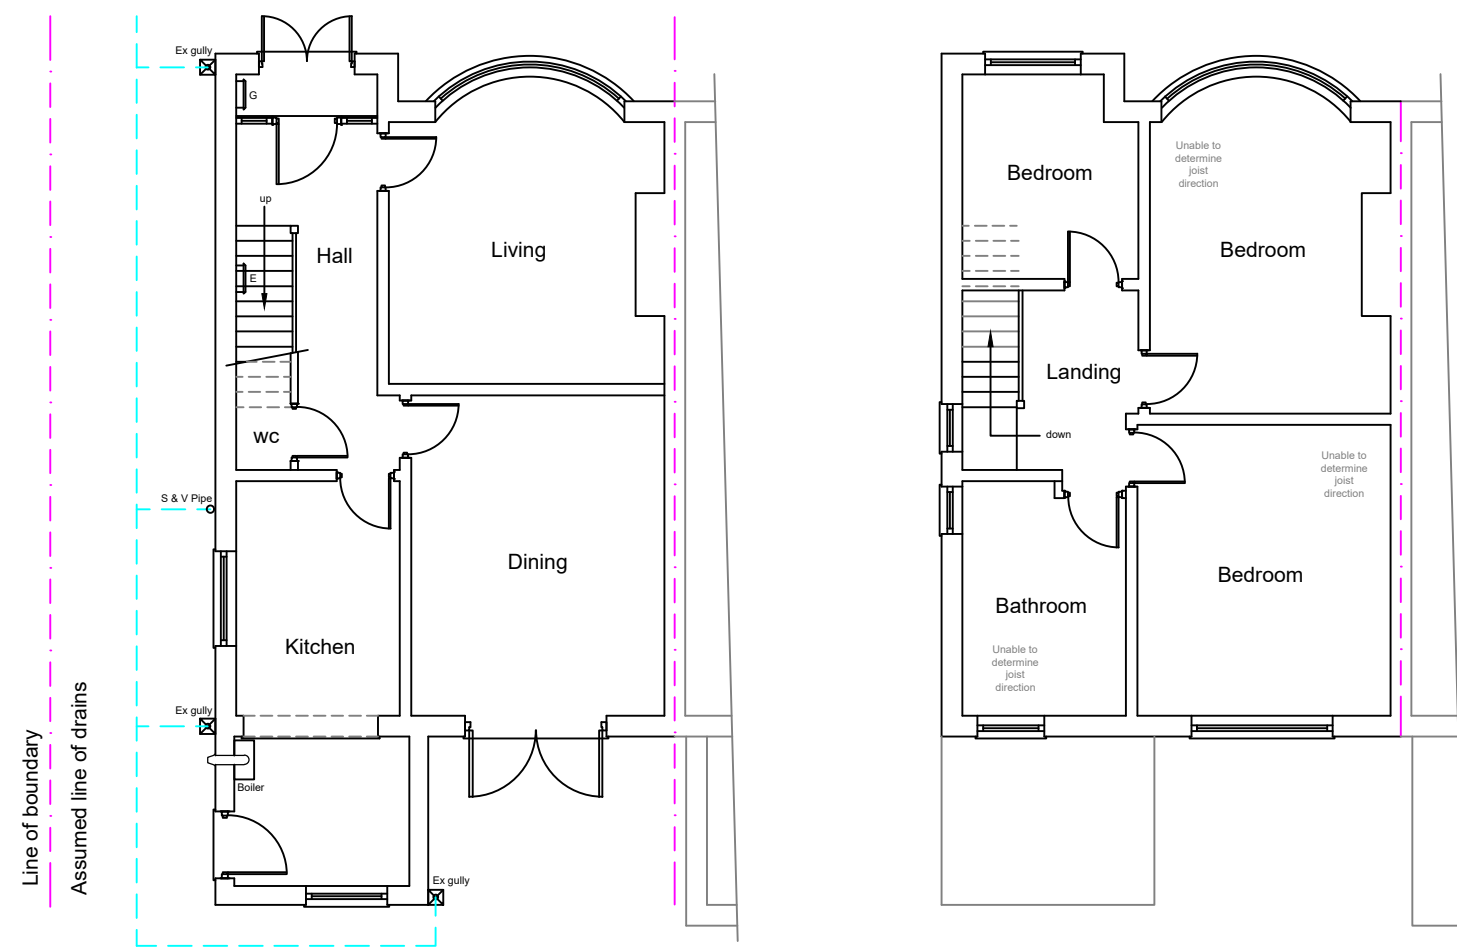

Existing Ground Floor Plan

Existing First Floor Plan


1:100




Existing Side Elevation




Existing Rear Elevation

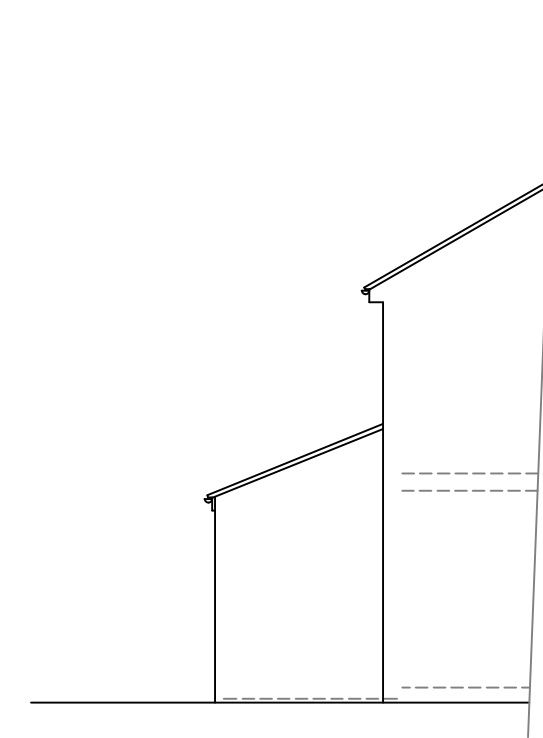


Existing Side Elevation

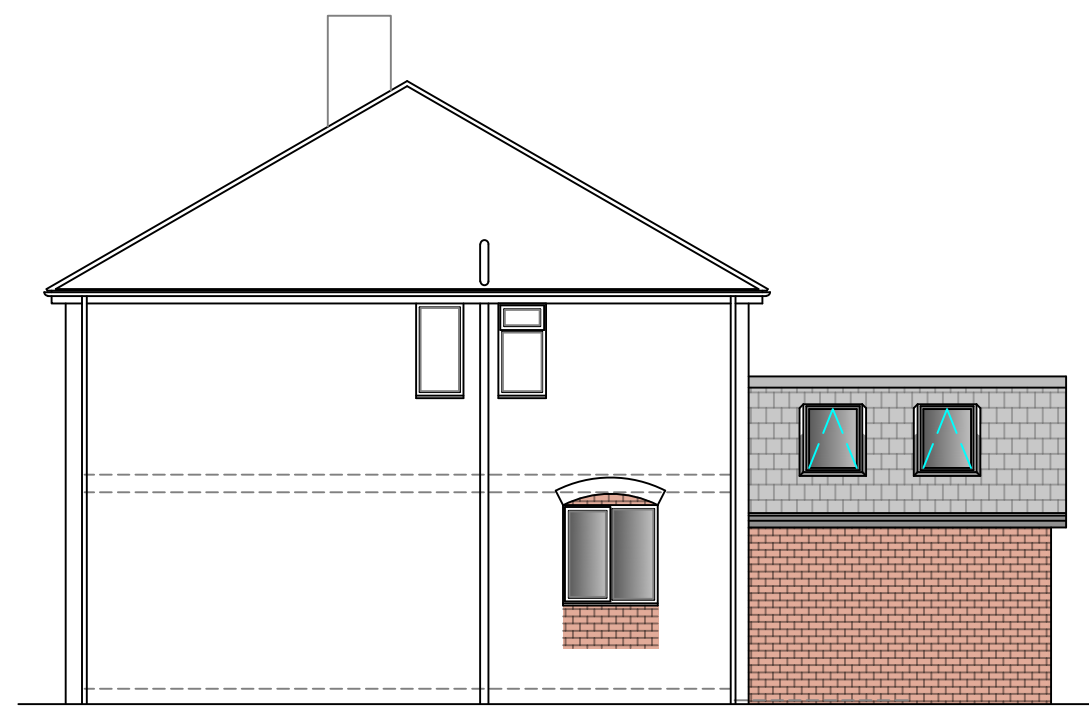


Proposed Side Elevation

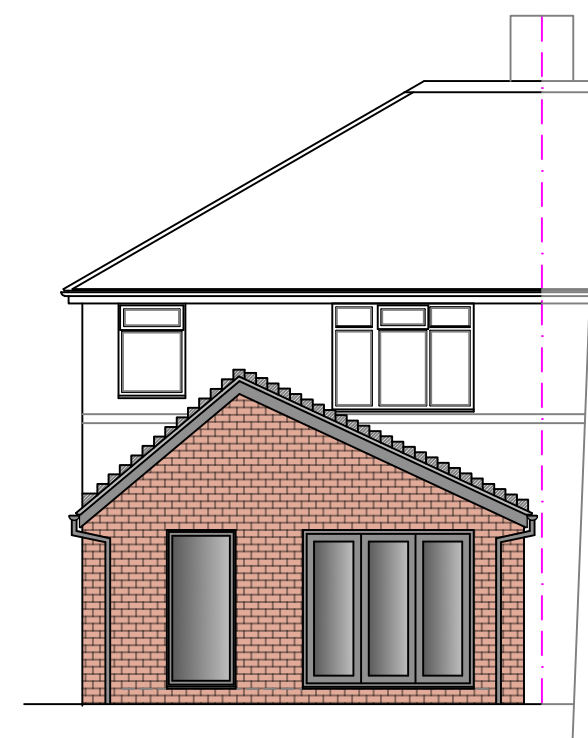


Proposed Rear Elevation

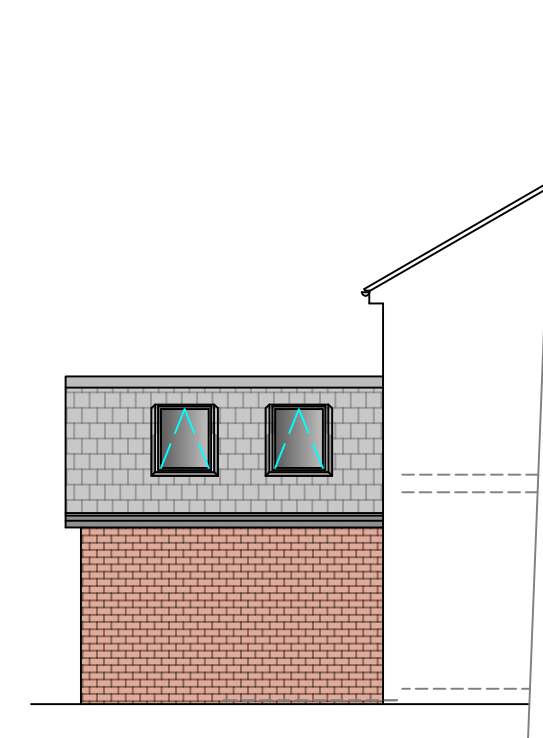

Proposed Side Elevation

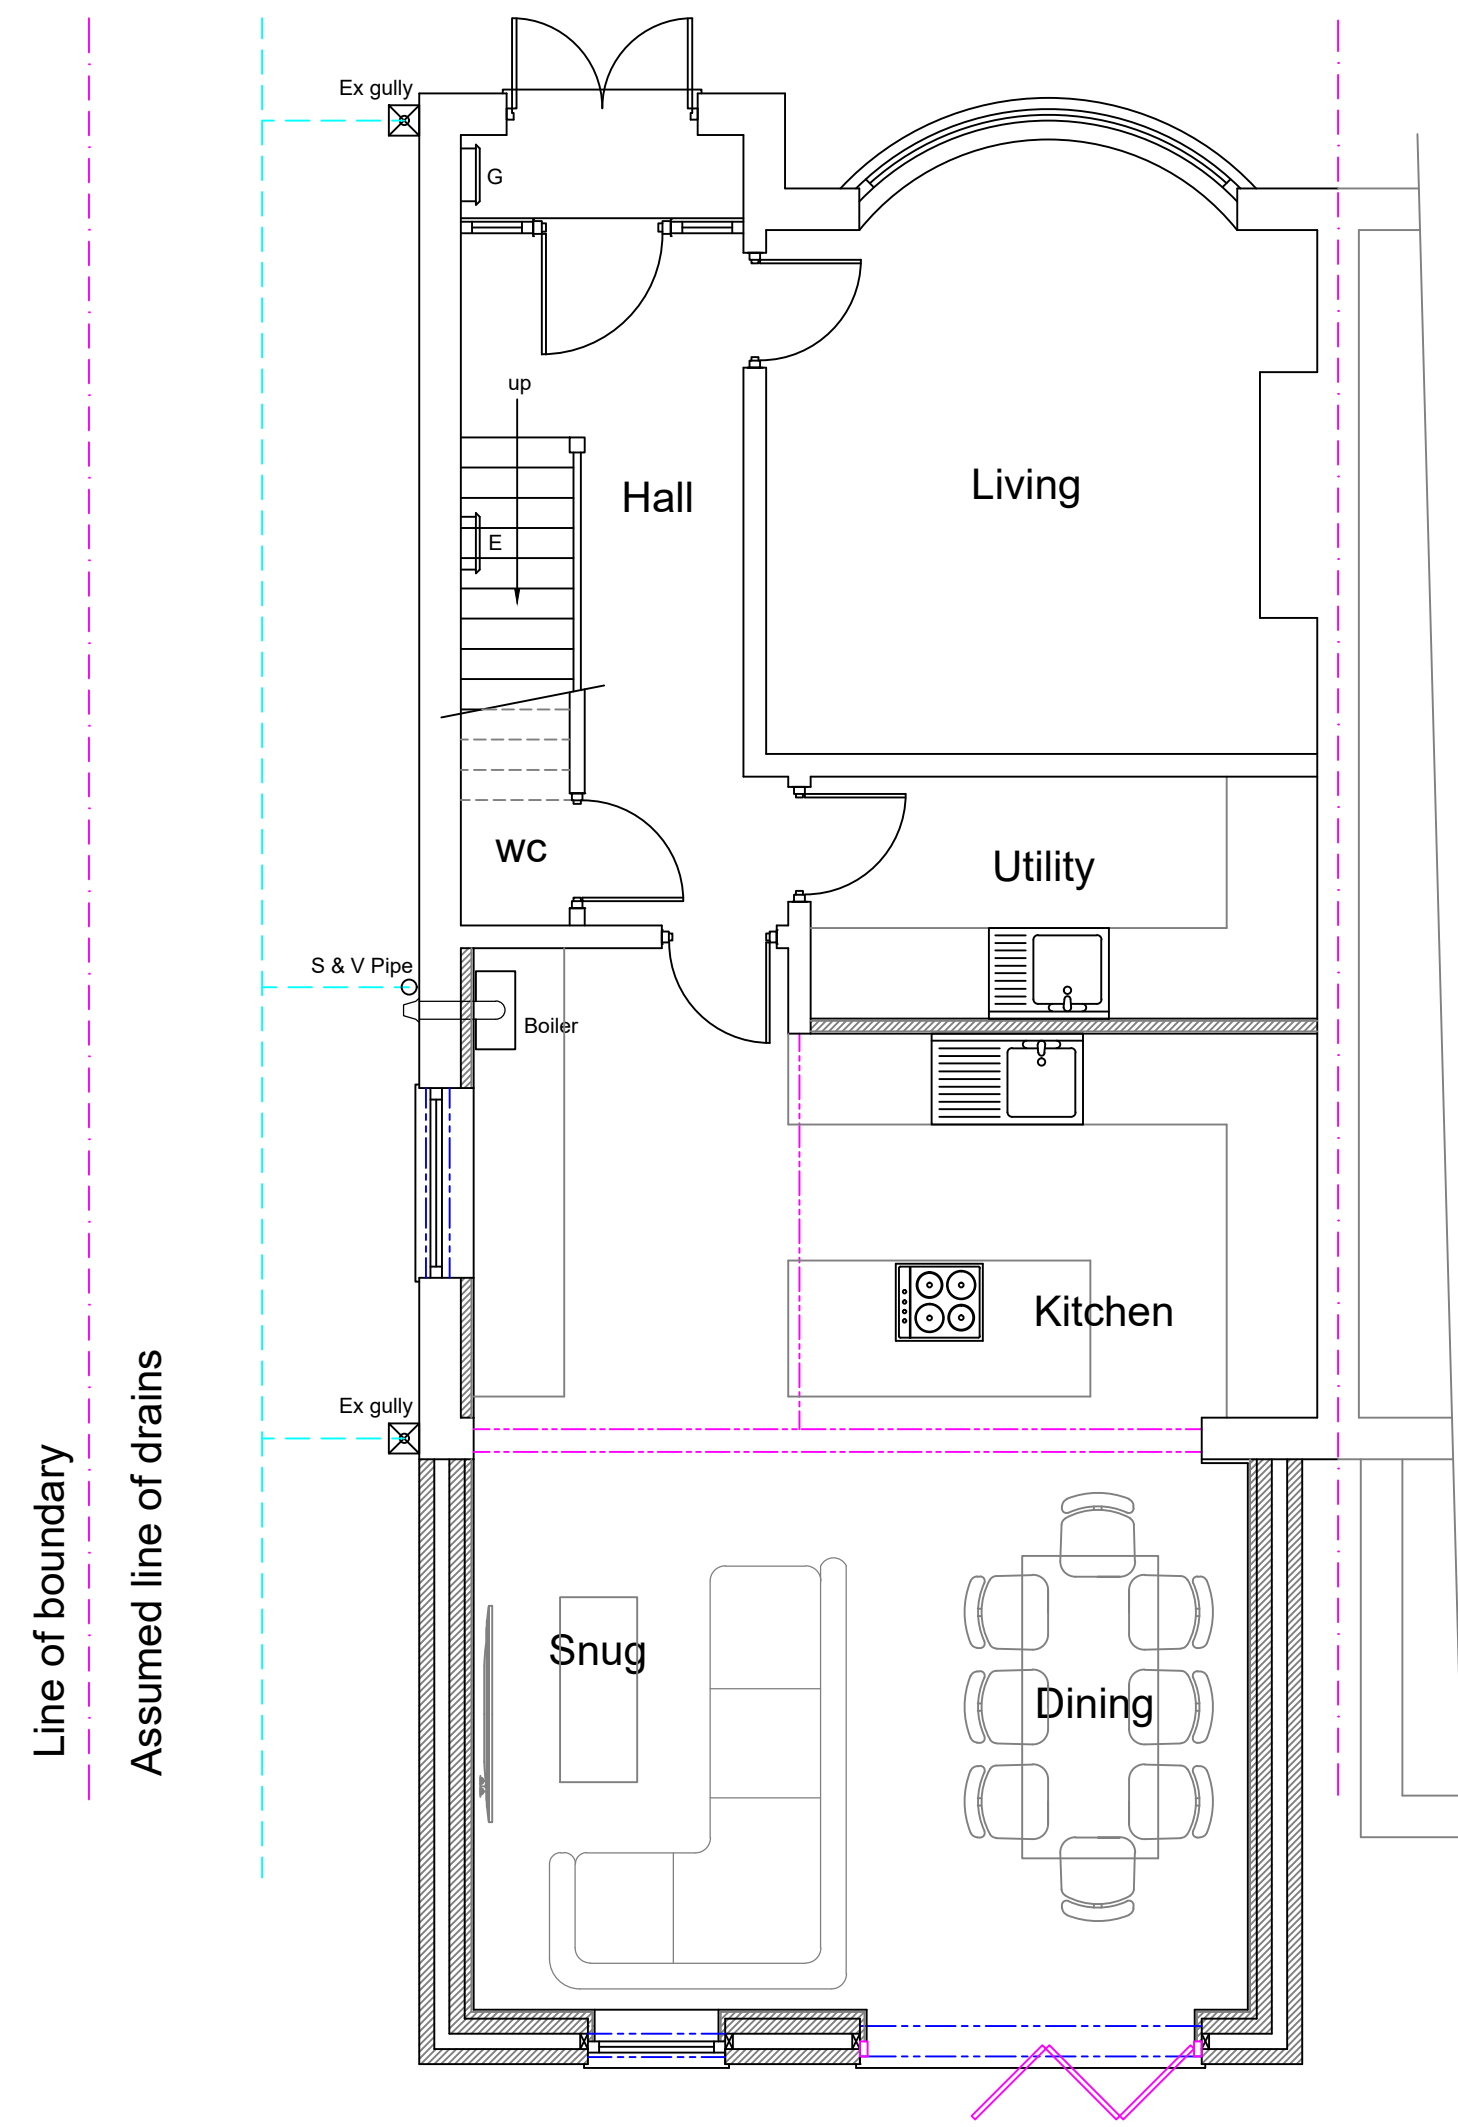

Proposed Ground Floor Plan

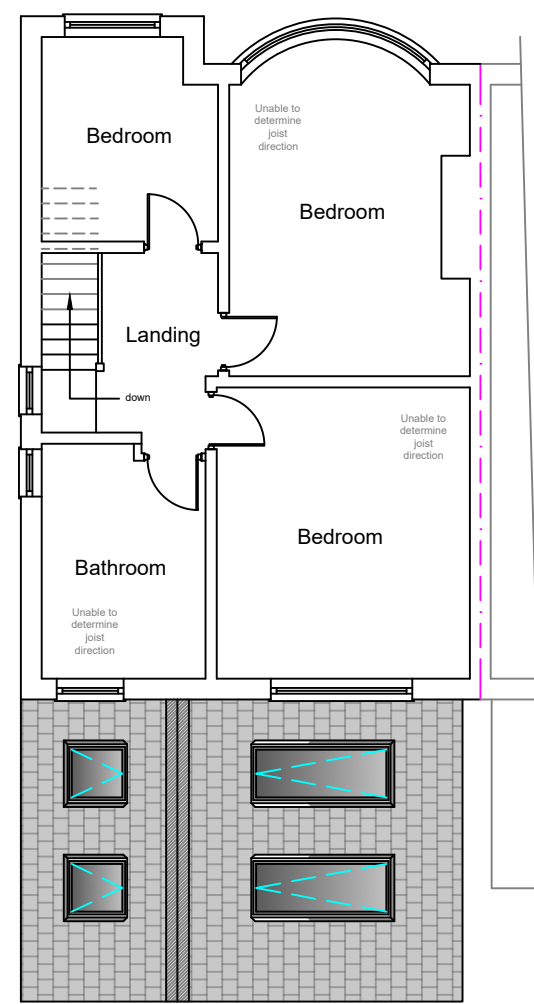

Proposed First Floor Plan

1:100

Stage :- **Householder Planning**

Project Title :- Proposed Single Storey Rear Extension

Drawing Title :- Existing & Proposed Plans & Elevations

Client :- Mr Saleh & Mr Clayton

Drwg No :- 02/25/17
Date :- Feb '25

1 of 2

Rev :-

Scale :- 1:100 & 1:50@A1
Drawn:- SCM
Checked :-

Site Address :- 130 Parkville Road,
Manchester,
M20 4TY

The Old Post Room
34 Chew Valley Road
Greenfield
Saddleworth
OL3 7DA
Tel: 01457 871202
www.william-mccall.com

