




3 Proposed West Elevation
1 : 50

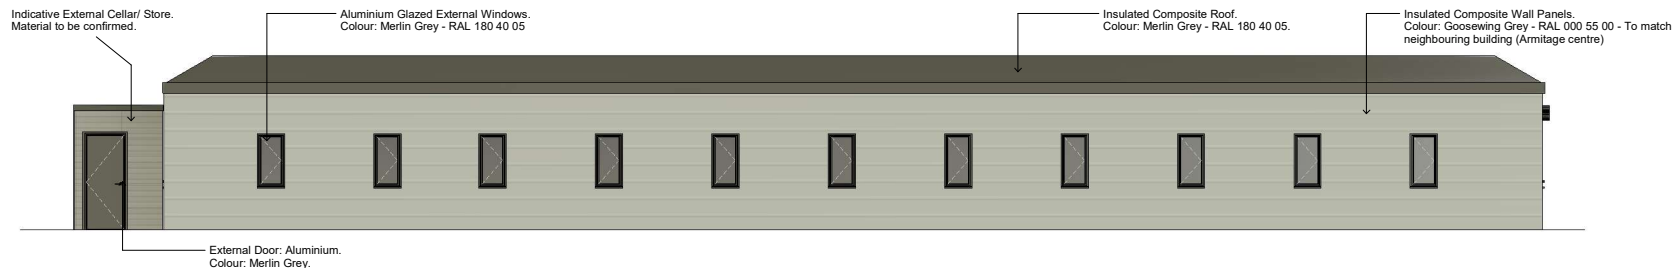

4 Proposed East Elevation
1 : 50

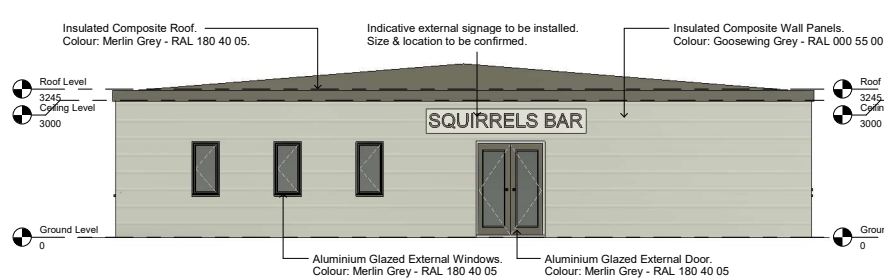

1 Proposed North Elevation
1 : 50

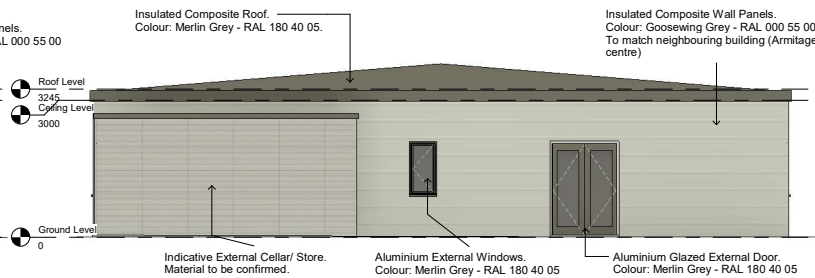

2 Proposed South Elevation
1 : 50

Revisions

Client:

UOM

Issue:

Planning

Project:

Squirrels Bar

Title:

Proposed Elevations

Drawing No:	Rev:	A1 Scale:
0 06	4	1 : 50
Date:	Drawn:	Approved:
06/03/2025	TT	ALV



One King Street
Manchester
M2 6AW

+44 (0) 161 888 7700
RLB UK
RLB.com

- This drawing is to be used in conjunction with all relevant specifications and drawings issued.
- Do not make any changes to this drawing. The Contractor is to check and verify all building dimensions and check levels before work commences.
- For any alterations or variations contact RLB Rider Levett Bucknall.
- All work must conform to the applicable UK building regulations and comply with all relevant Codes of Practice and British Standards.
- Copyright © 2025 Rider Levett Bucknall UK Limited