




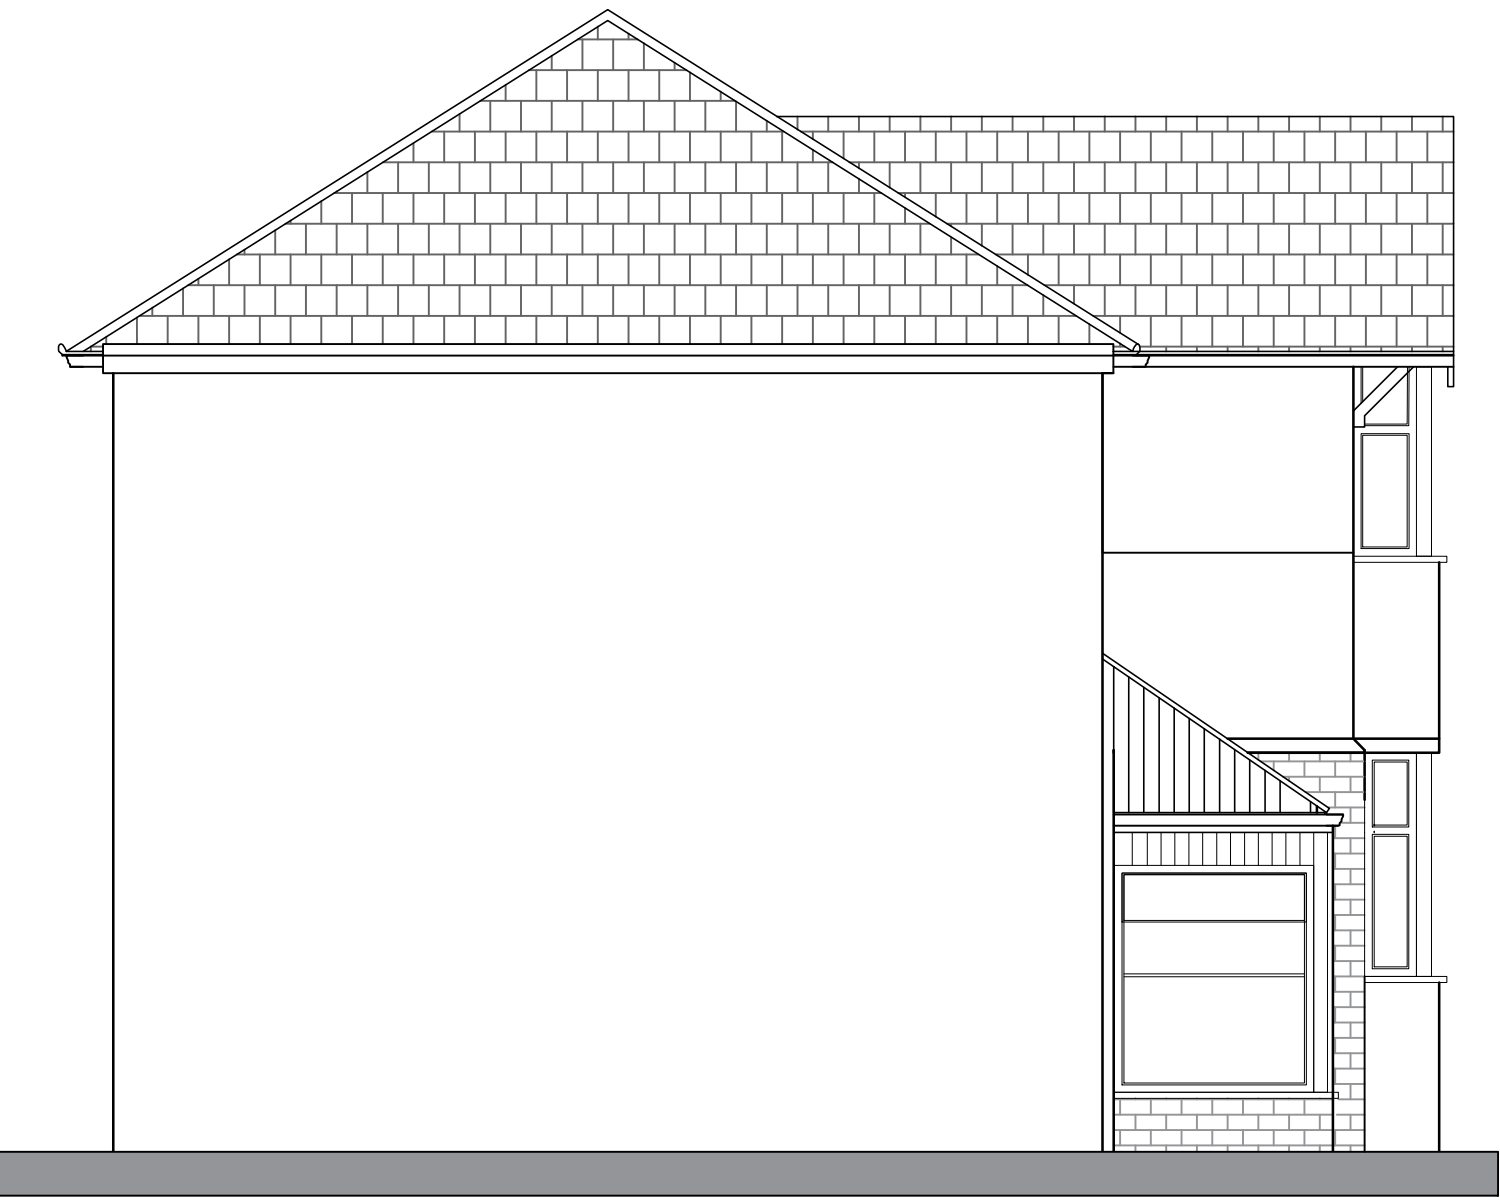

Existing Side Elevation 1:50

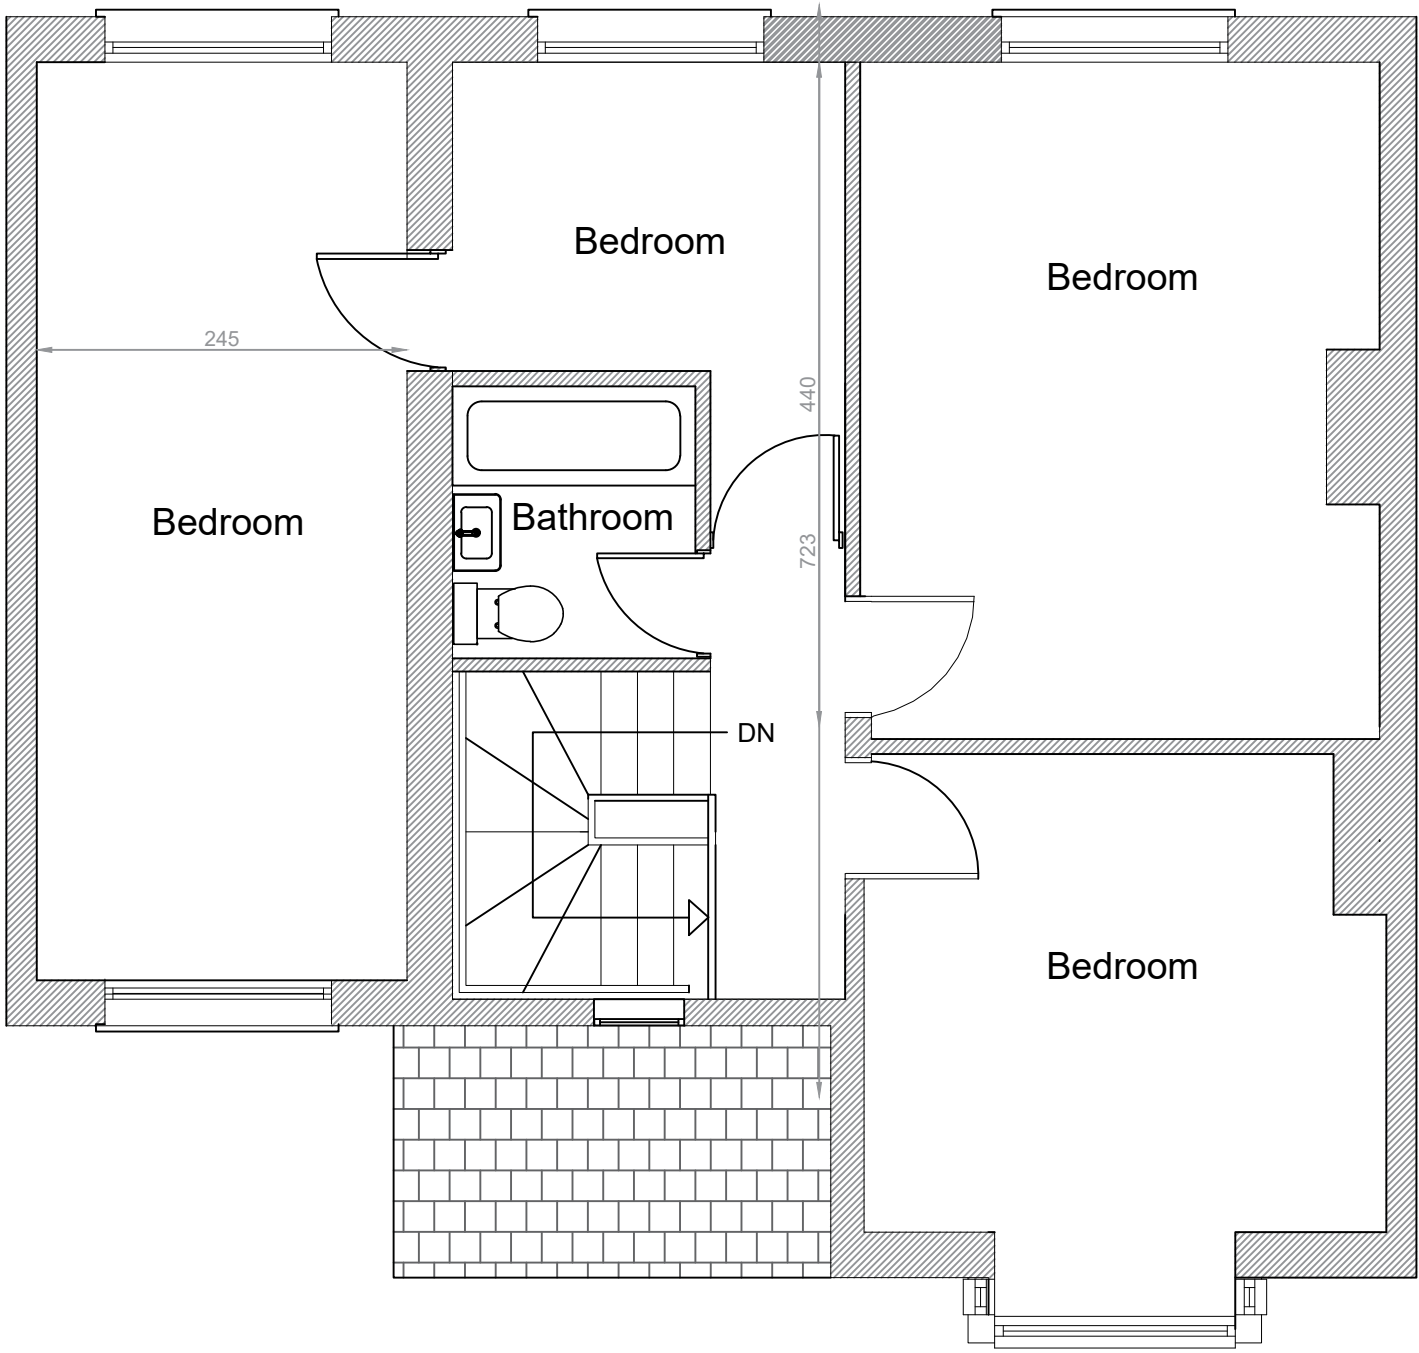

Existing First Floor Plan 1:50

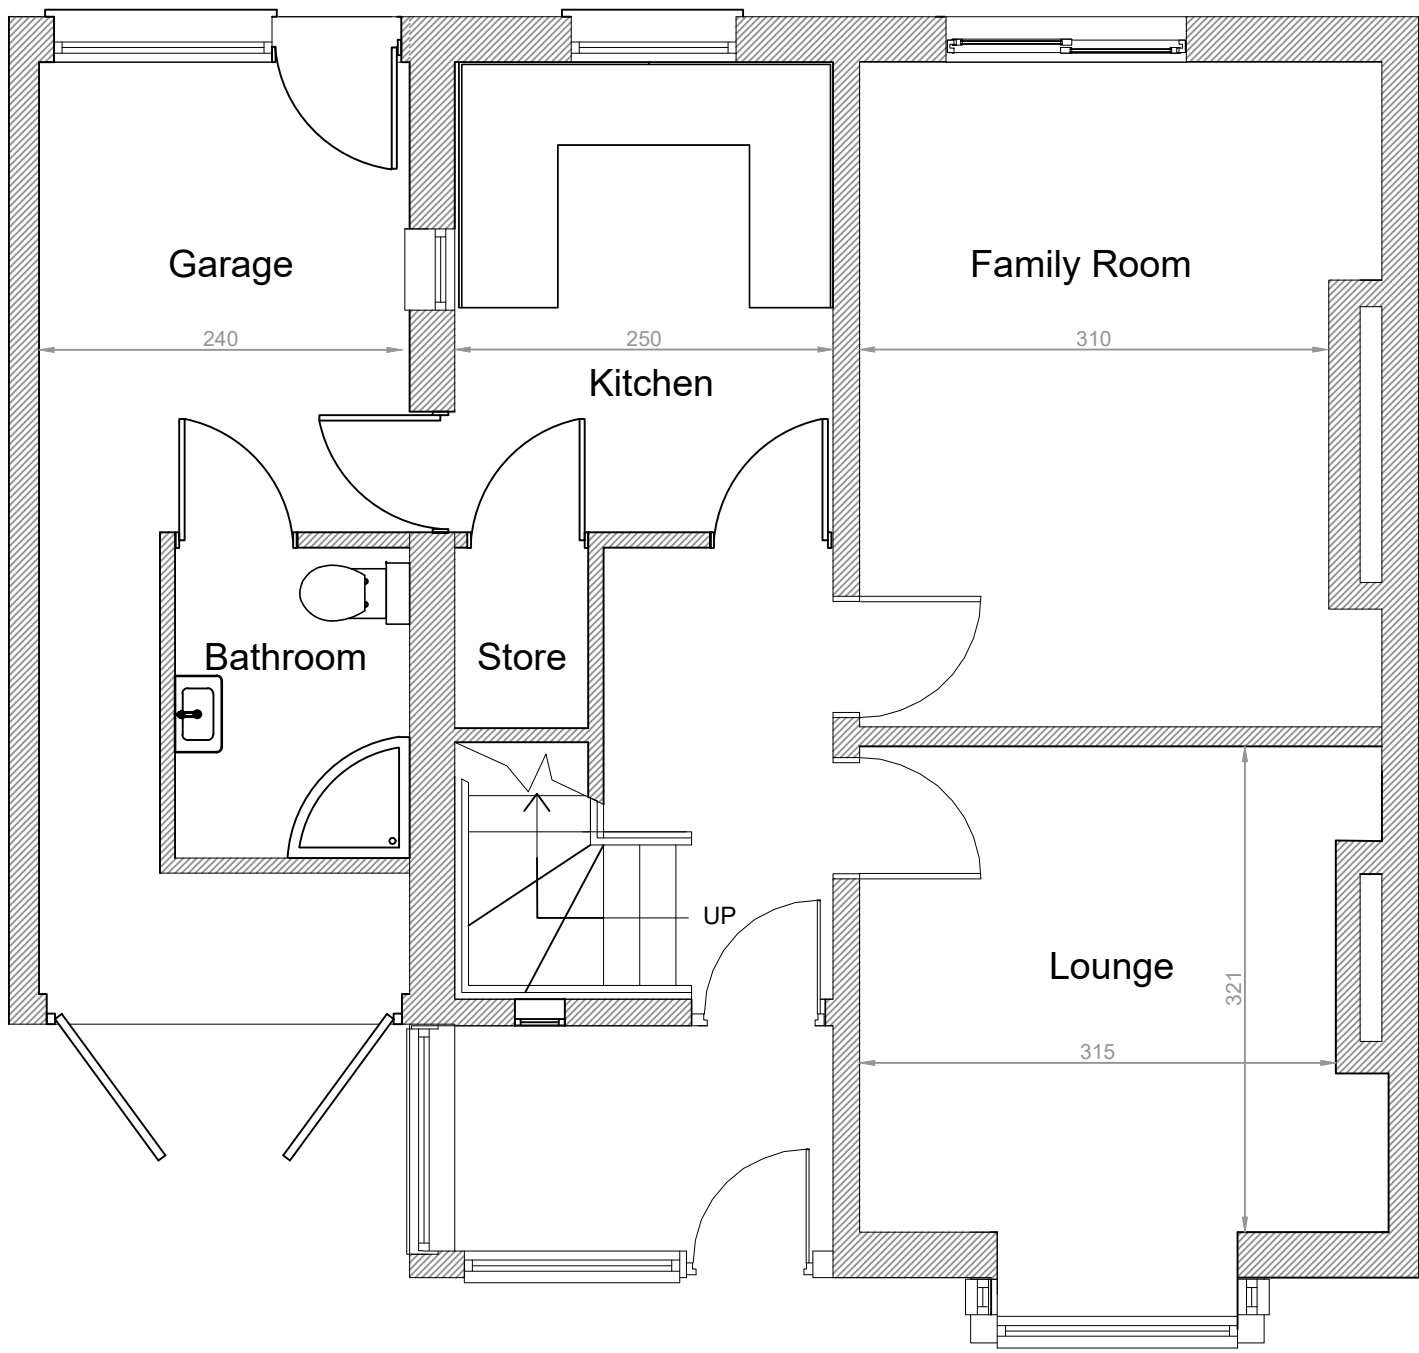


Existing Ground Floor Plan 1:50

-

First issue

13/04/25

A

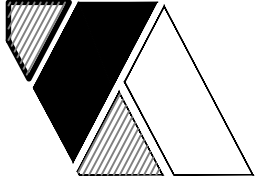no.	revision	date
 Kamha Architects 5 Mauldeth Road West, Withington, Manchester, M20 3WB 0161 446 2020		

project:

Proposed house extension
199 Errwood Rd
Manchester
M19 1JB

scale:

1:50

sheet:

A1

date:

April 2025

drawing status:

Planning

drawing no.

AL.02

rev:


-




Existing Front Elevation 1:50




Existing Rear Elevation 1:50

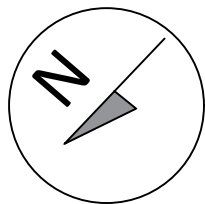


0 1 2 3 4 5m

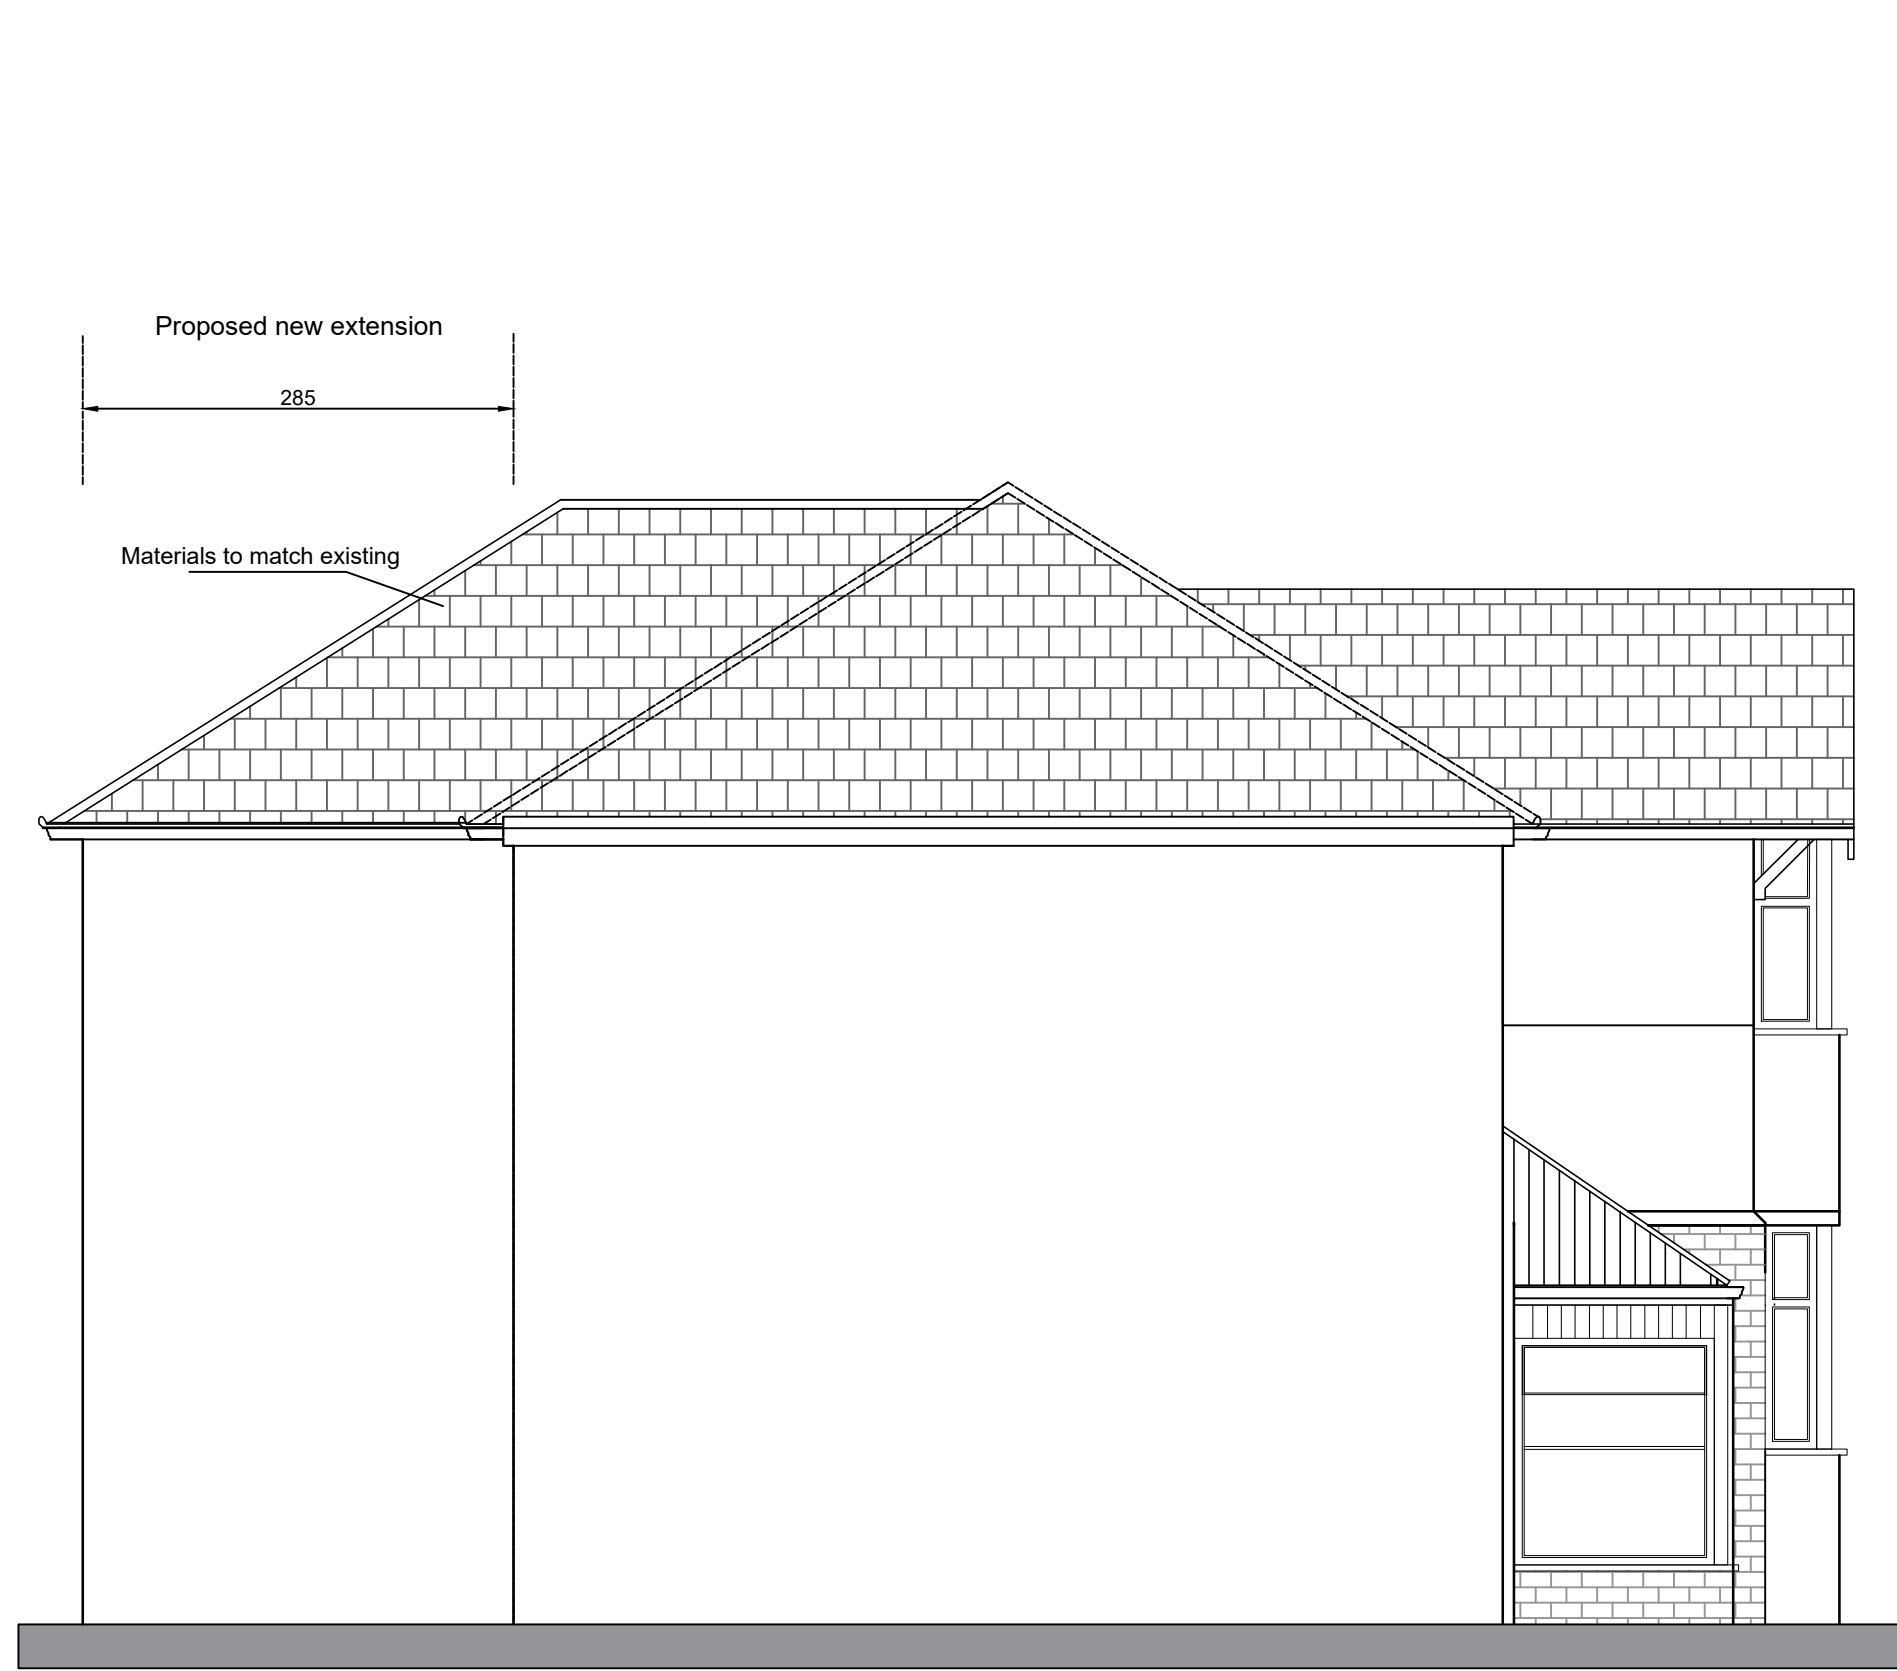

Proposed Side Elevation 1:50

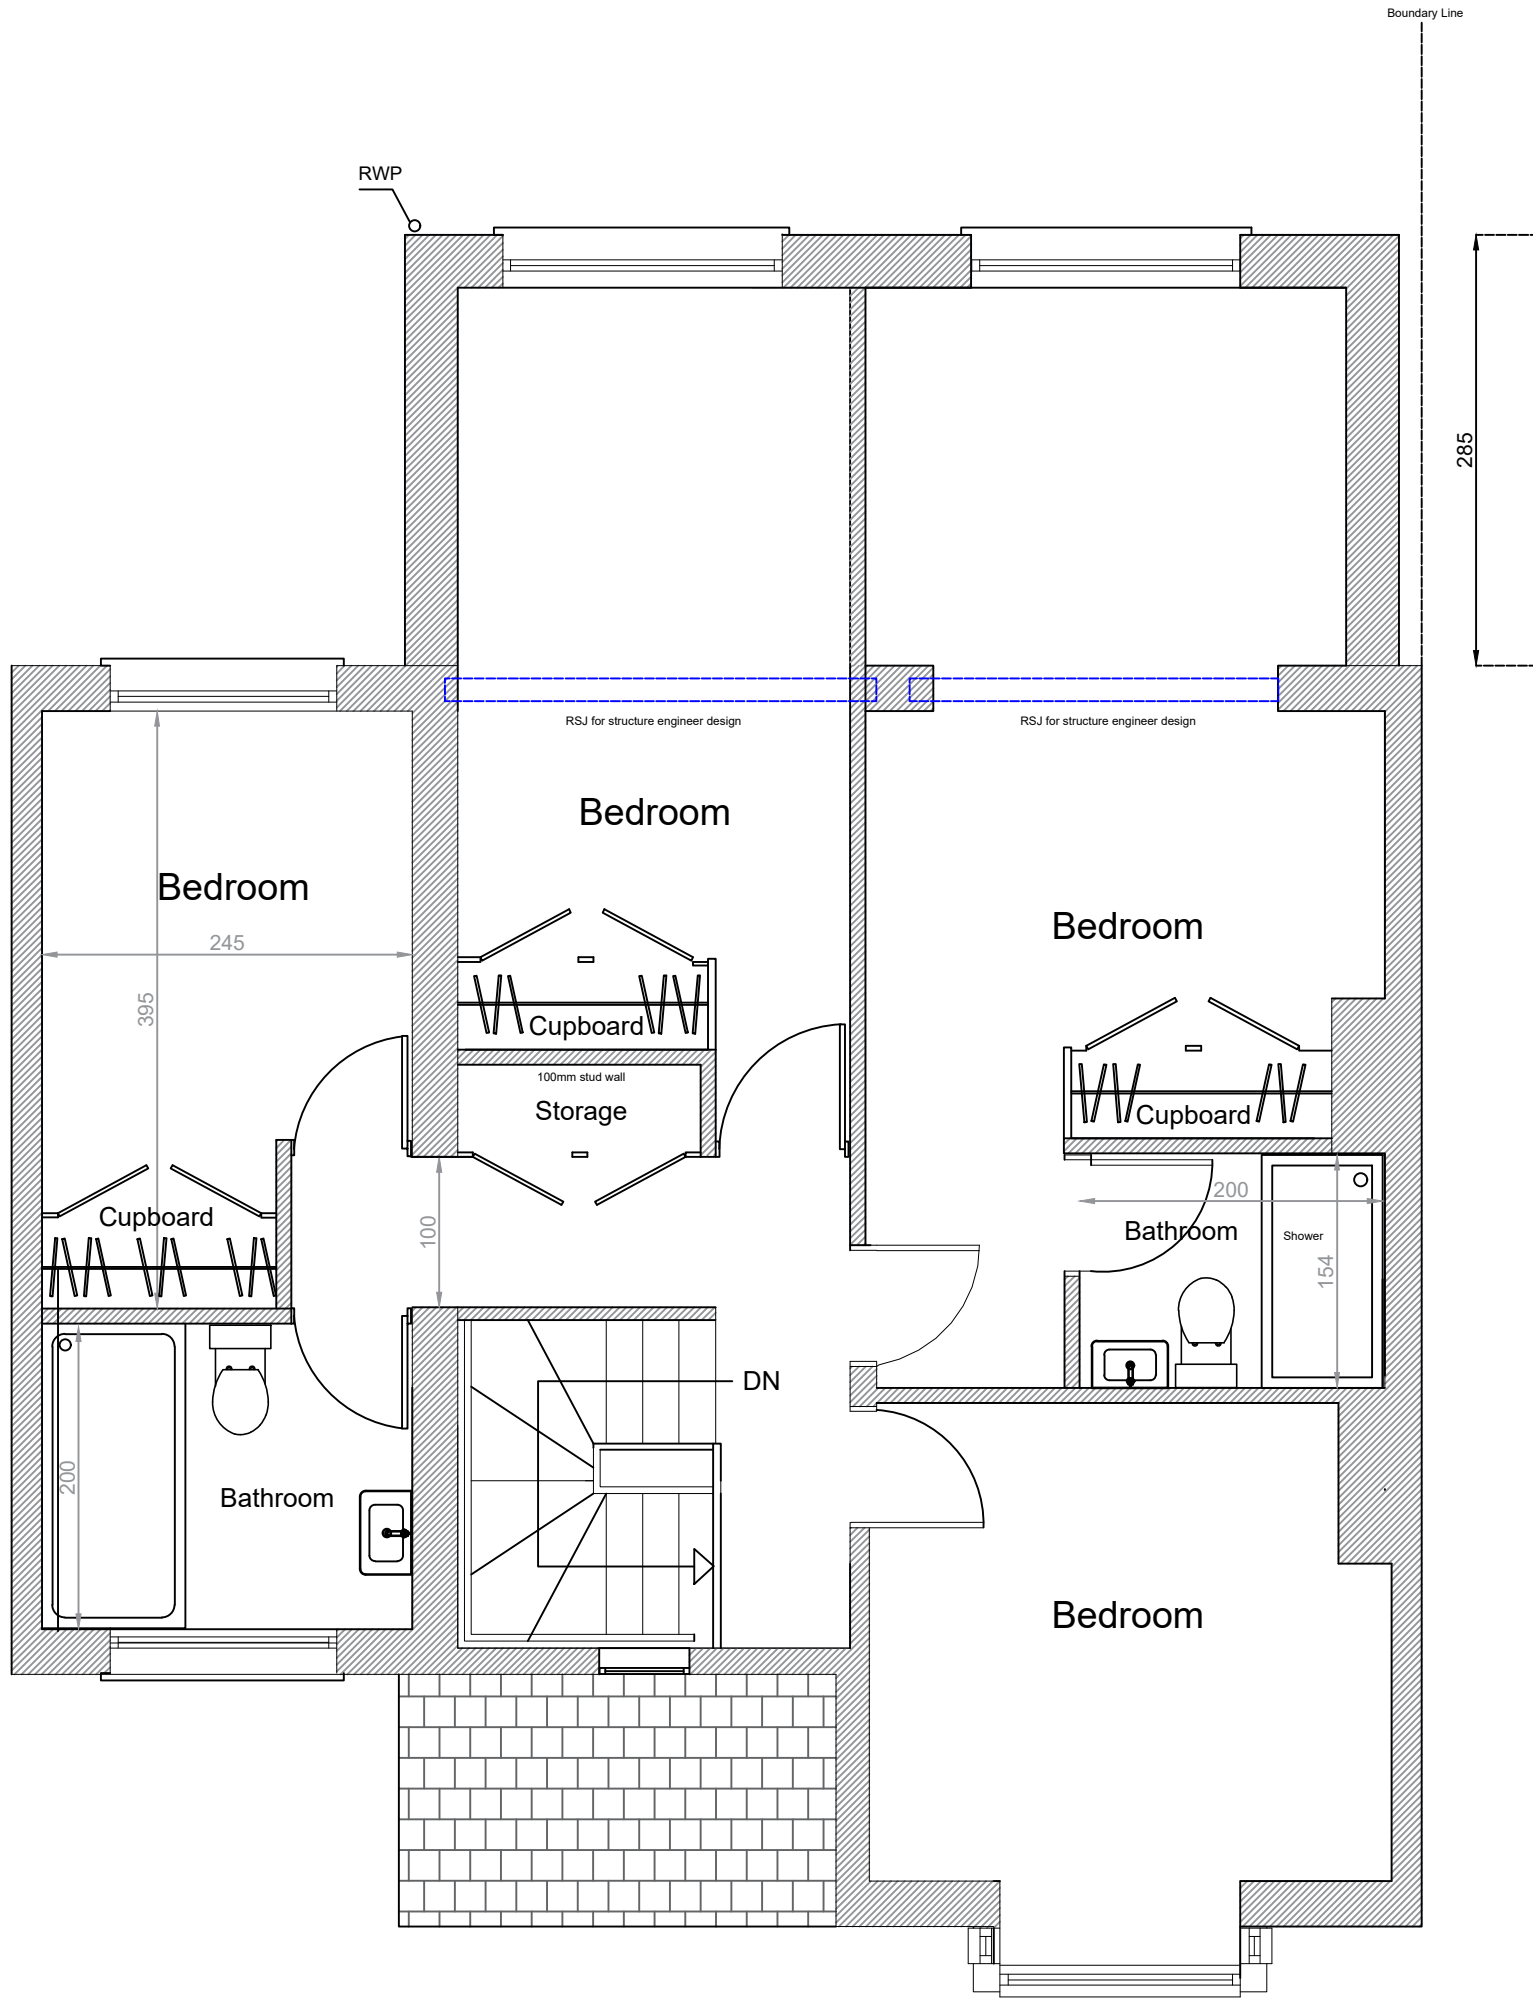

Proposed First Floor Plan 1:50

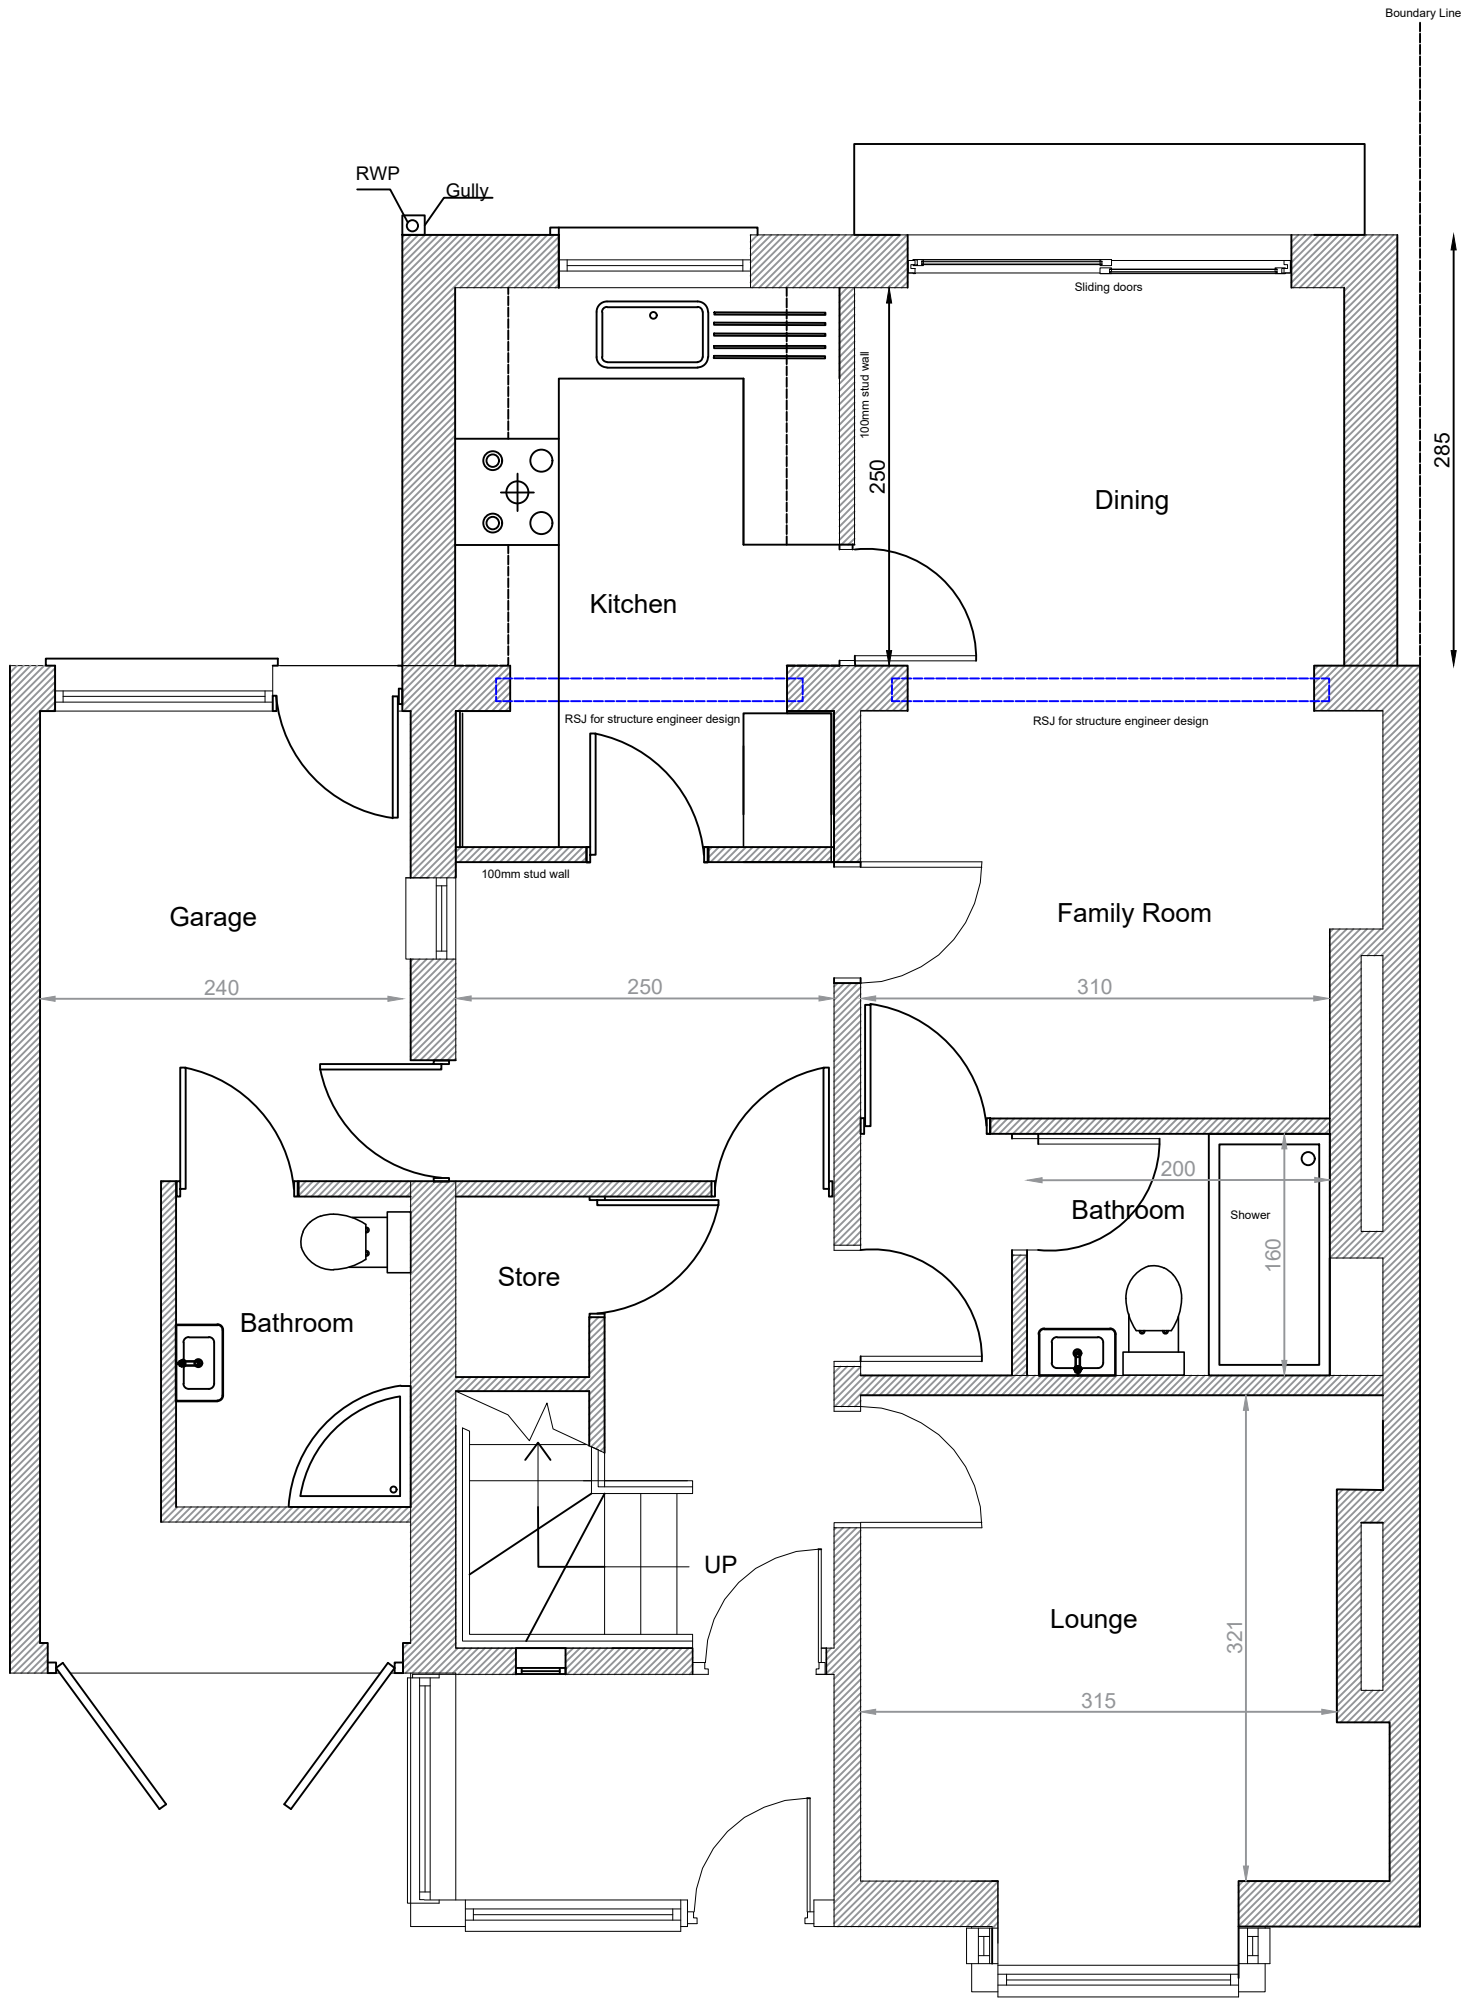

Proposed Ground Floor Plan 1:50


First issue

13/04/25

no.

revision

date

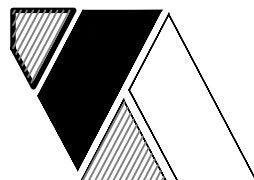

Kamha Architects
5 Mauldeth Road West,
Witlington, Manchester, M20 3WB
0161 446 2503

project:

Proposed house extension
199 Errwood Rd
Manchester
M19 1JB

scale:

sheet:

date:

1:50

A1

April 2025

drawing status:


Planning

drawing no:

rev:

AL.03

-

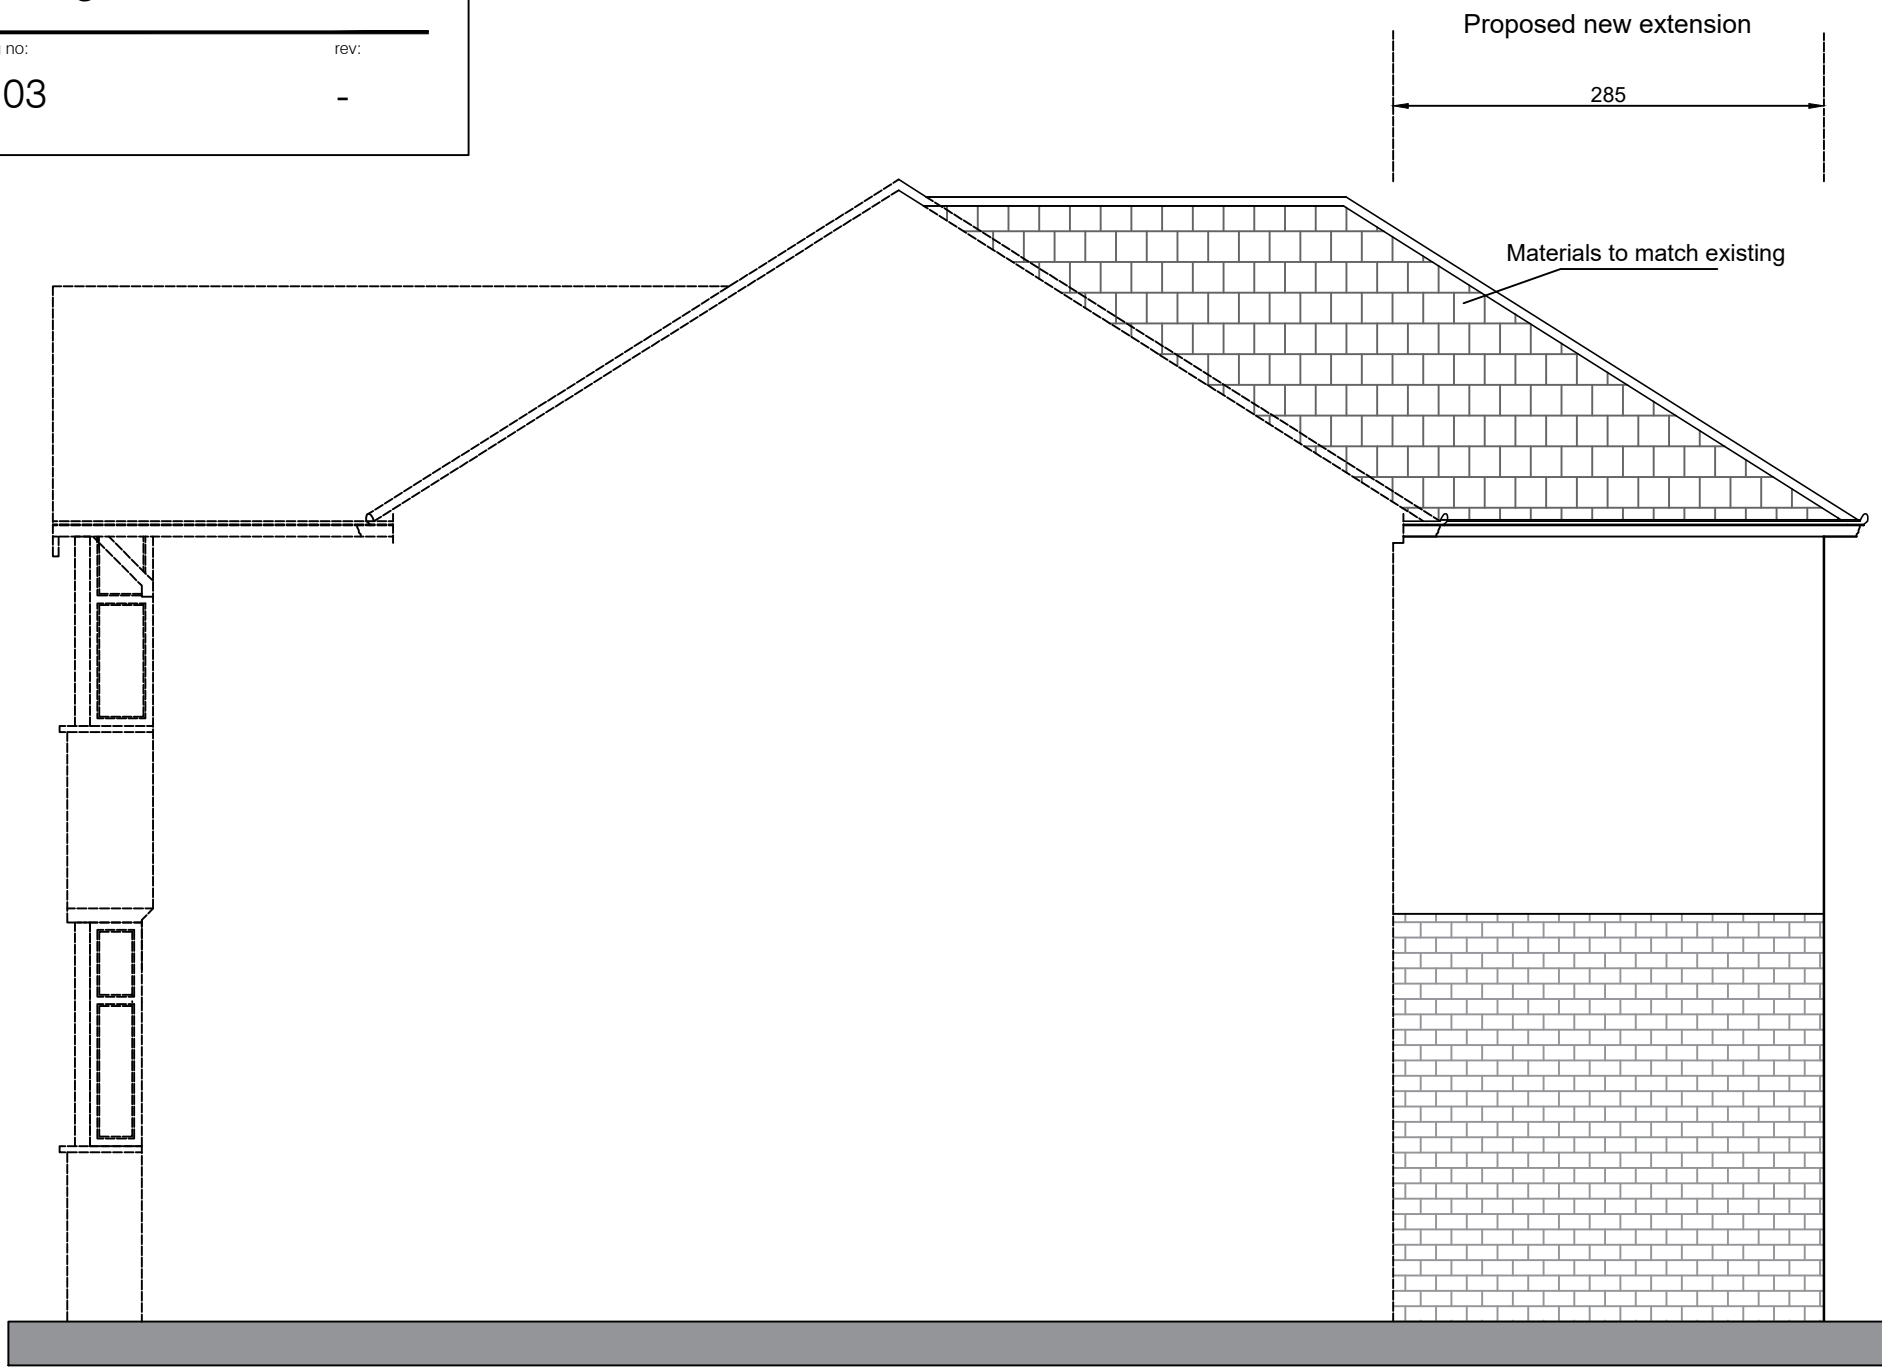

Proposed Side Elevation/ section 1:50



Proposed Front Elevation 1:50



Proposed Rear Elevation 1:50