

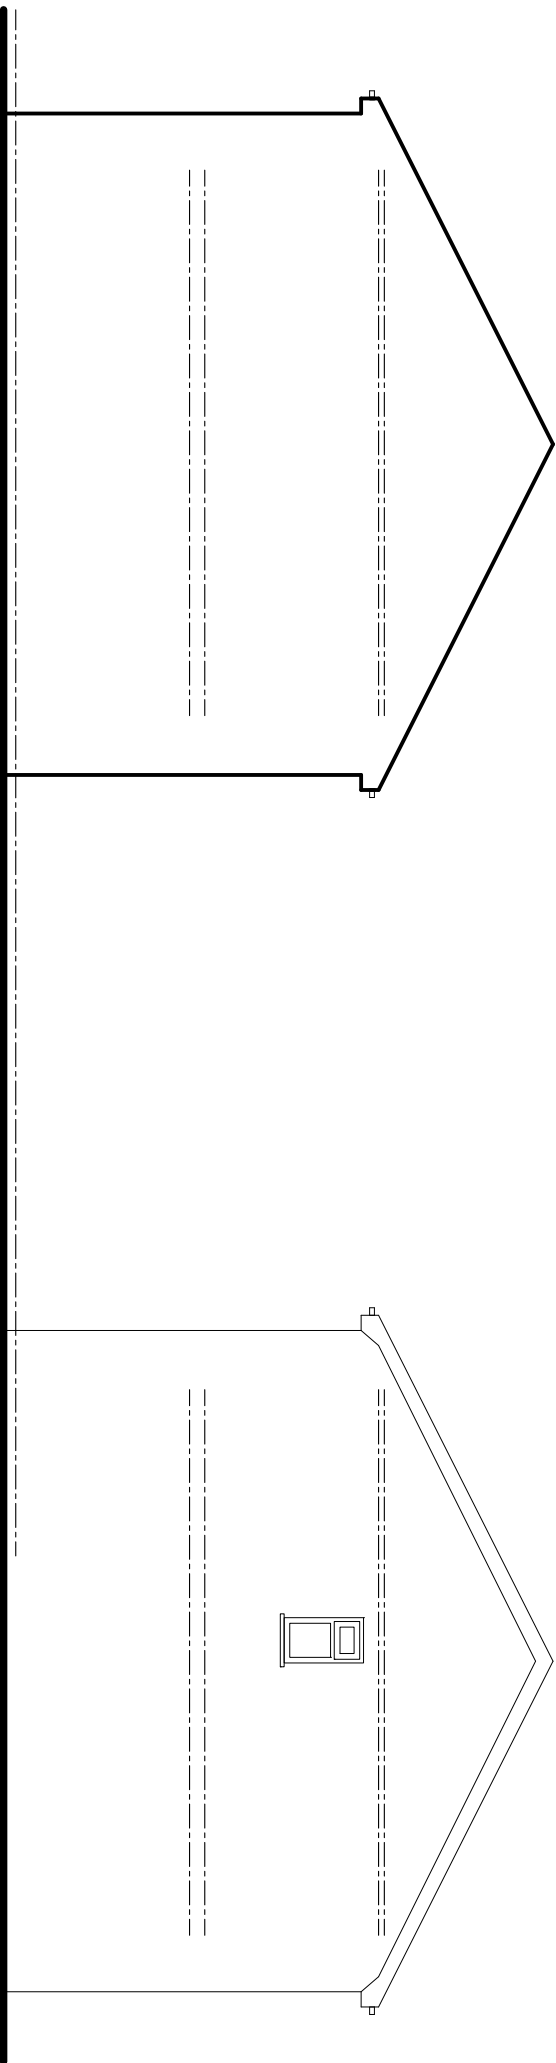


 


EXISTING SIDE ELEVATION

EXISTING SIDE ELEVATION

GARDEN

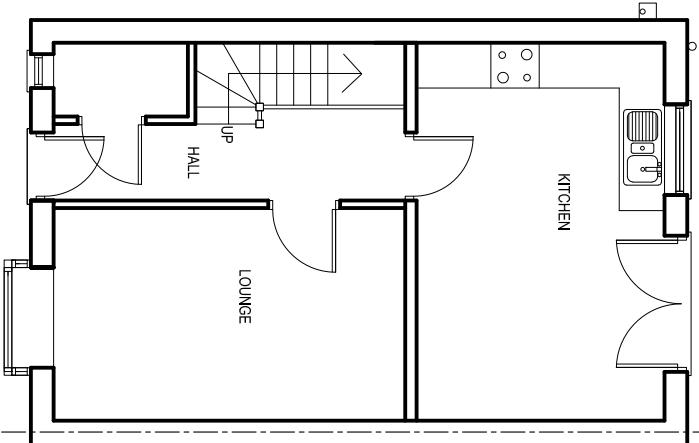

EXISTING GROUND FLOOR PLAN

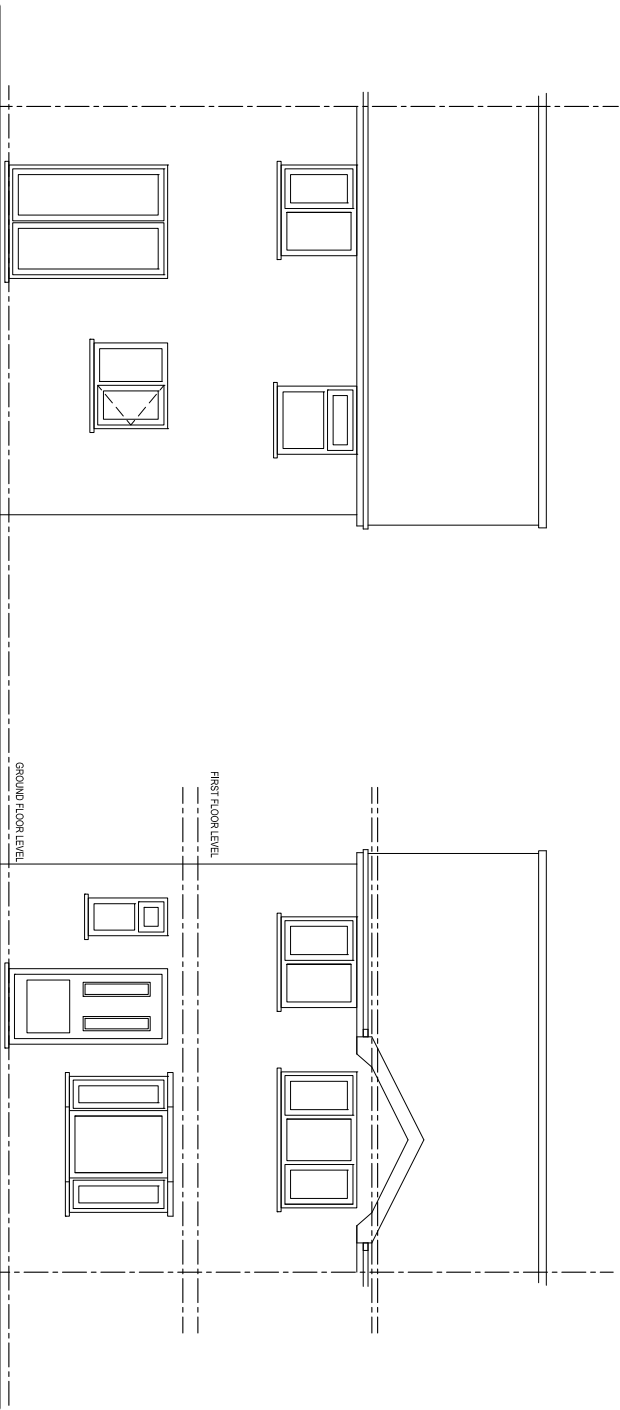

EXISTING REAR ELEVATION

EXISTING FRONT ELEVATION

PROJECT

18 Melland Road, Gorton

CLIENT

Mr. Iqbal

DRAWING TITLE

Existing Plan

JOB No

DRAWING No
NA-P01

SCALE

1:100@A3

DATE

May 2025

REVISION

-

t: 0782 895 3405

e: nadesignandbuilds@gmail.com