


This drawing is protected by copyright and the information contained therein is the property of William McCall.
The drawing must not be copied and the information contained therein may not be used or disclosed without written permission of and in the manner permitted by William McCall.

0 1 2 3 4 5M


Scale 1:50@ A1

0 1 2 3 4 5 6 7 8 9 10M

Scale 1:100@ A1

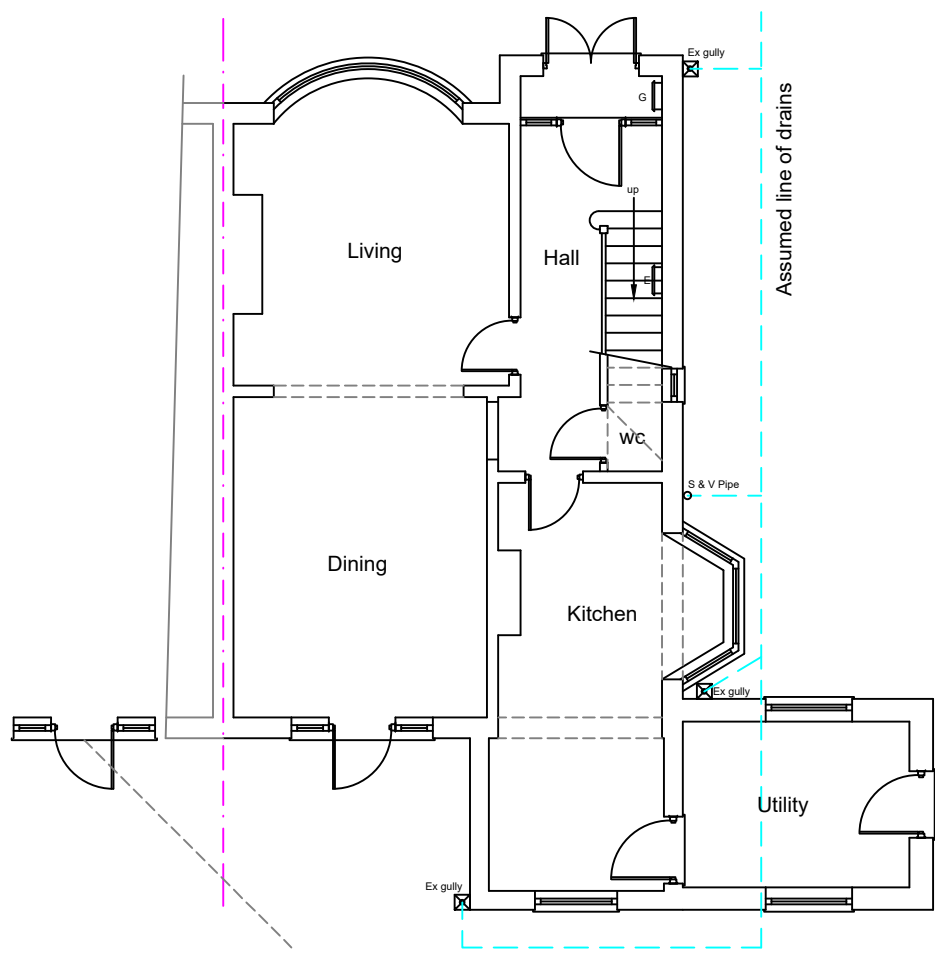


Existing Ground Floor Plan

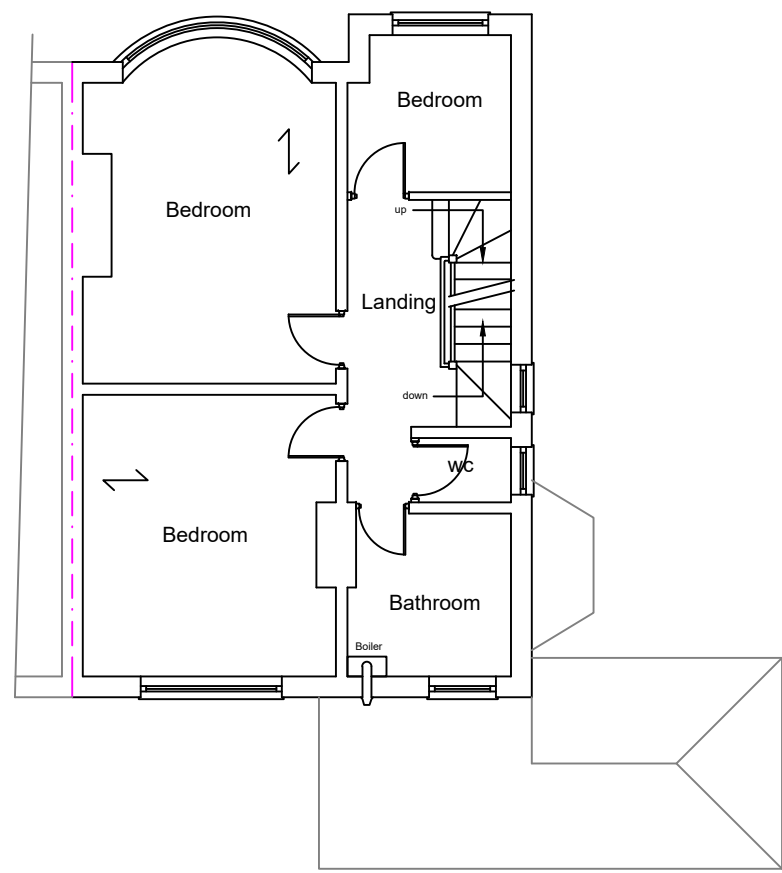


Existing First Floor Plan

1:100

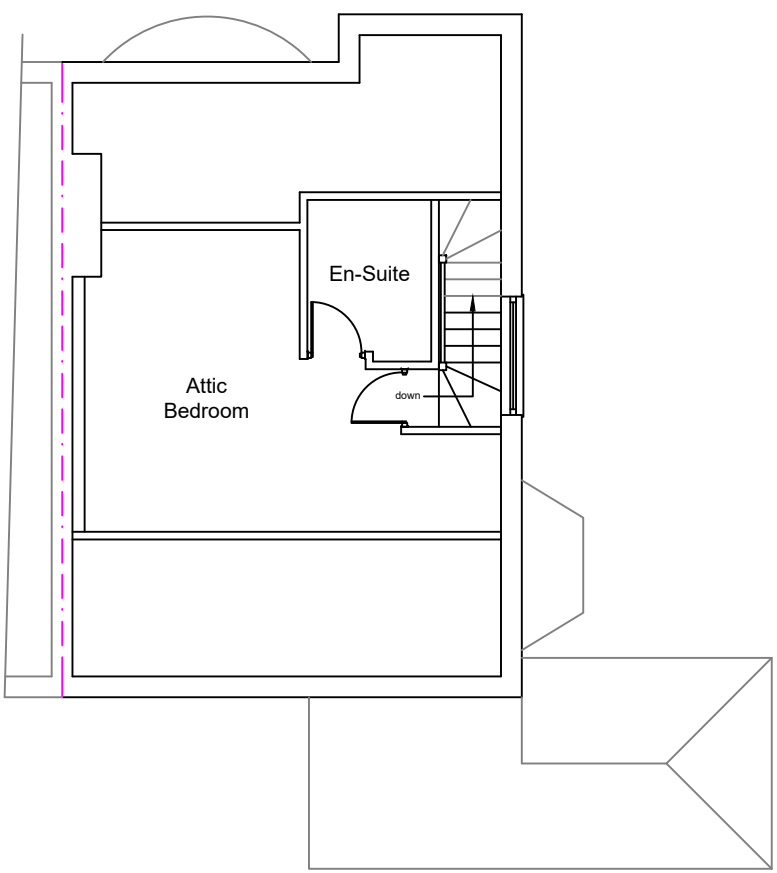

Existing Second Floor Plan

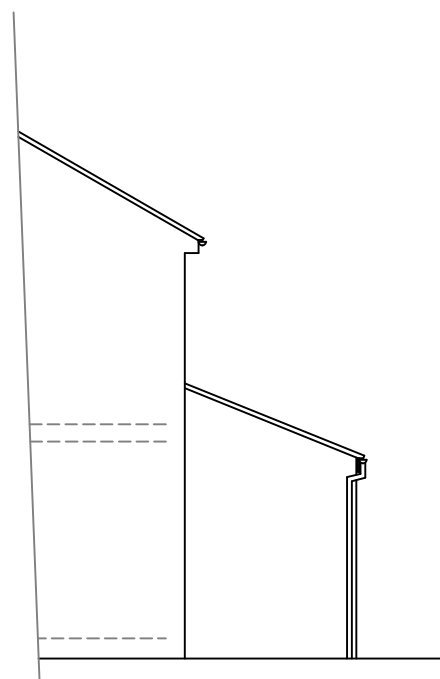

Existing Side Elevation




Existing Rear Elevation

1:100




Existing Side Elevation

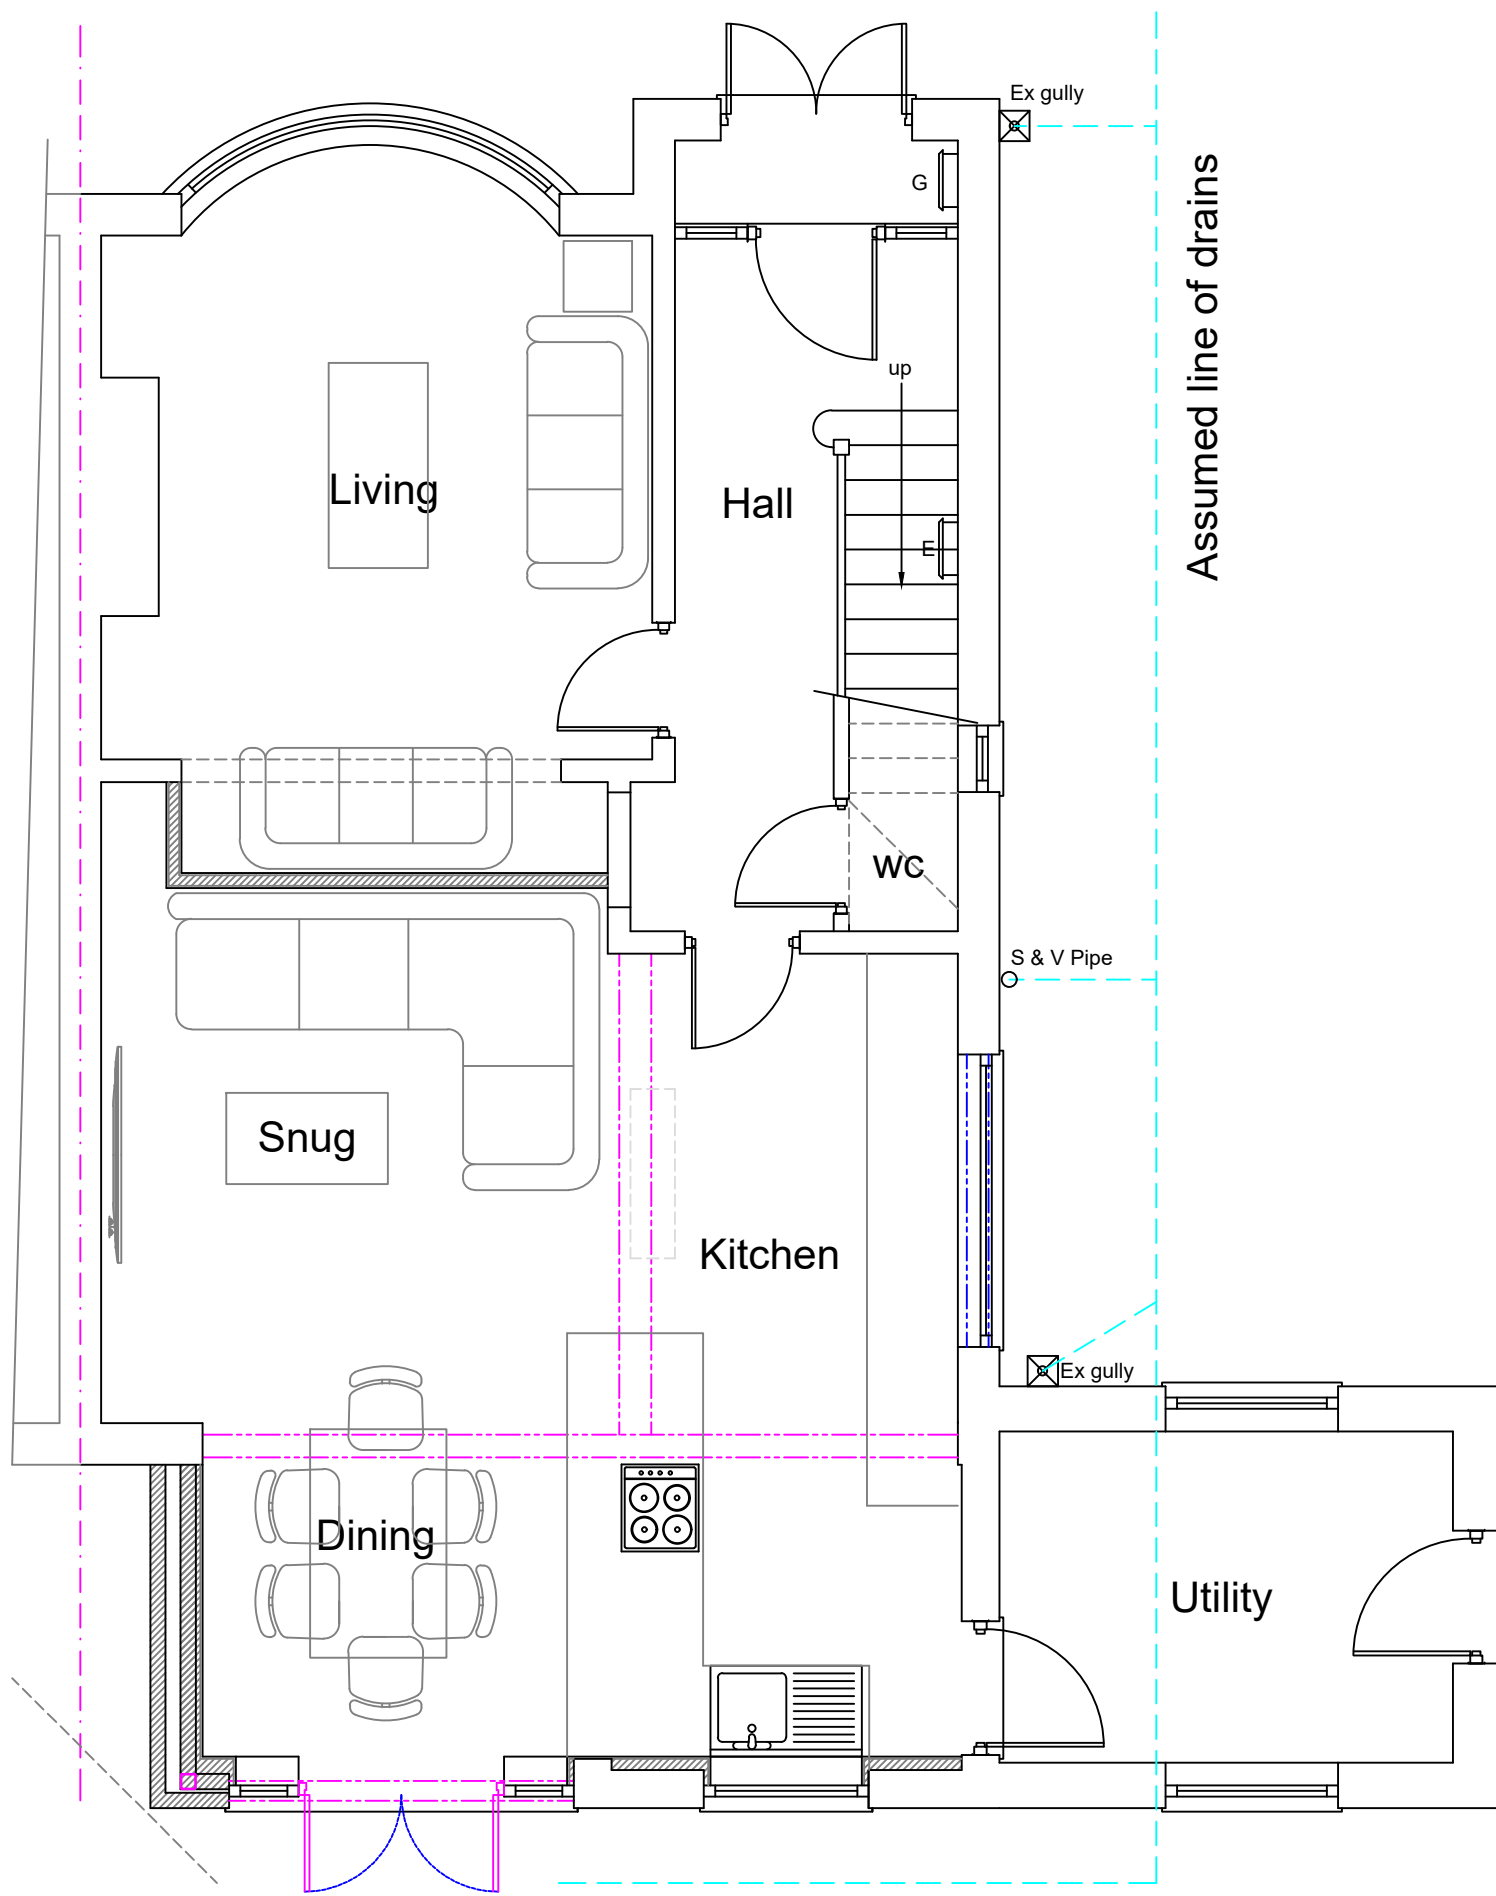


Proposed Ground Floor Plan

1:50

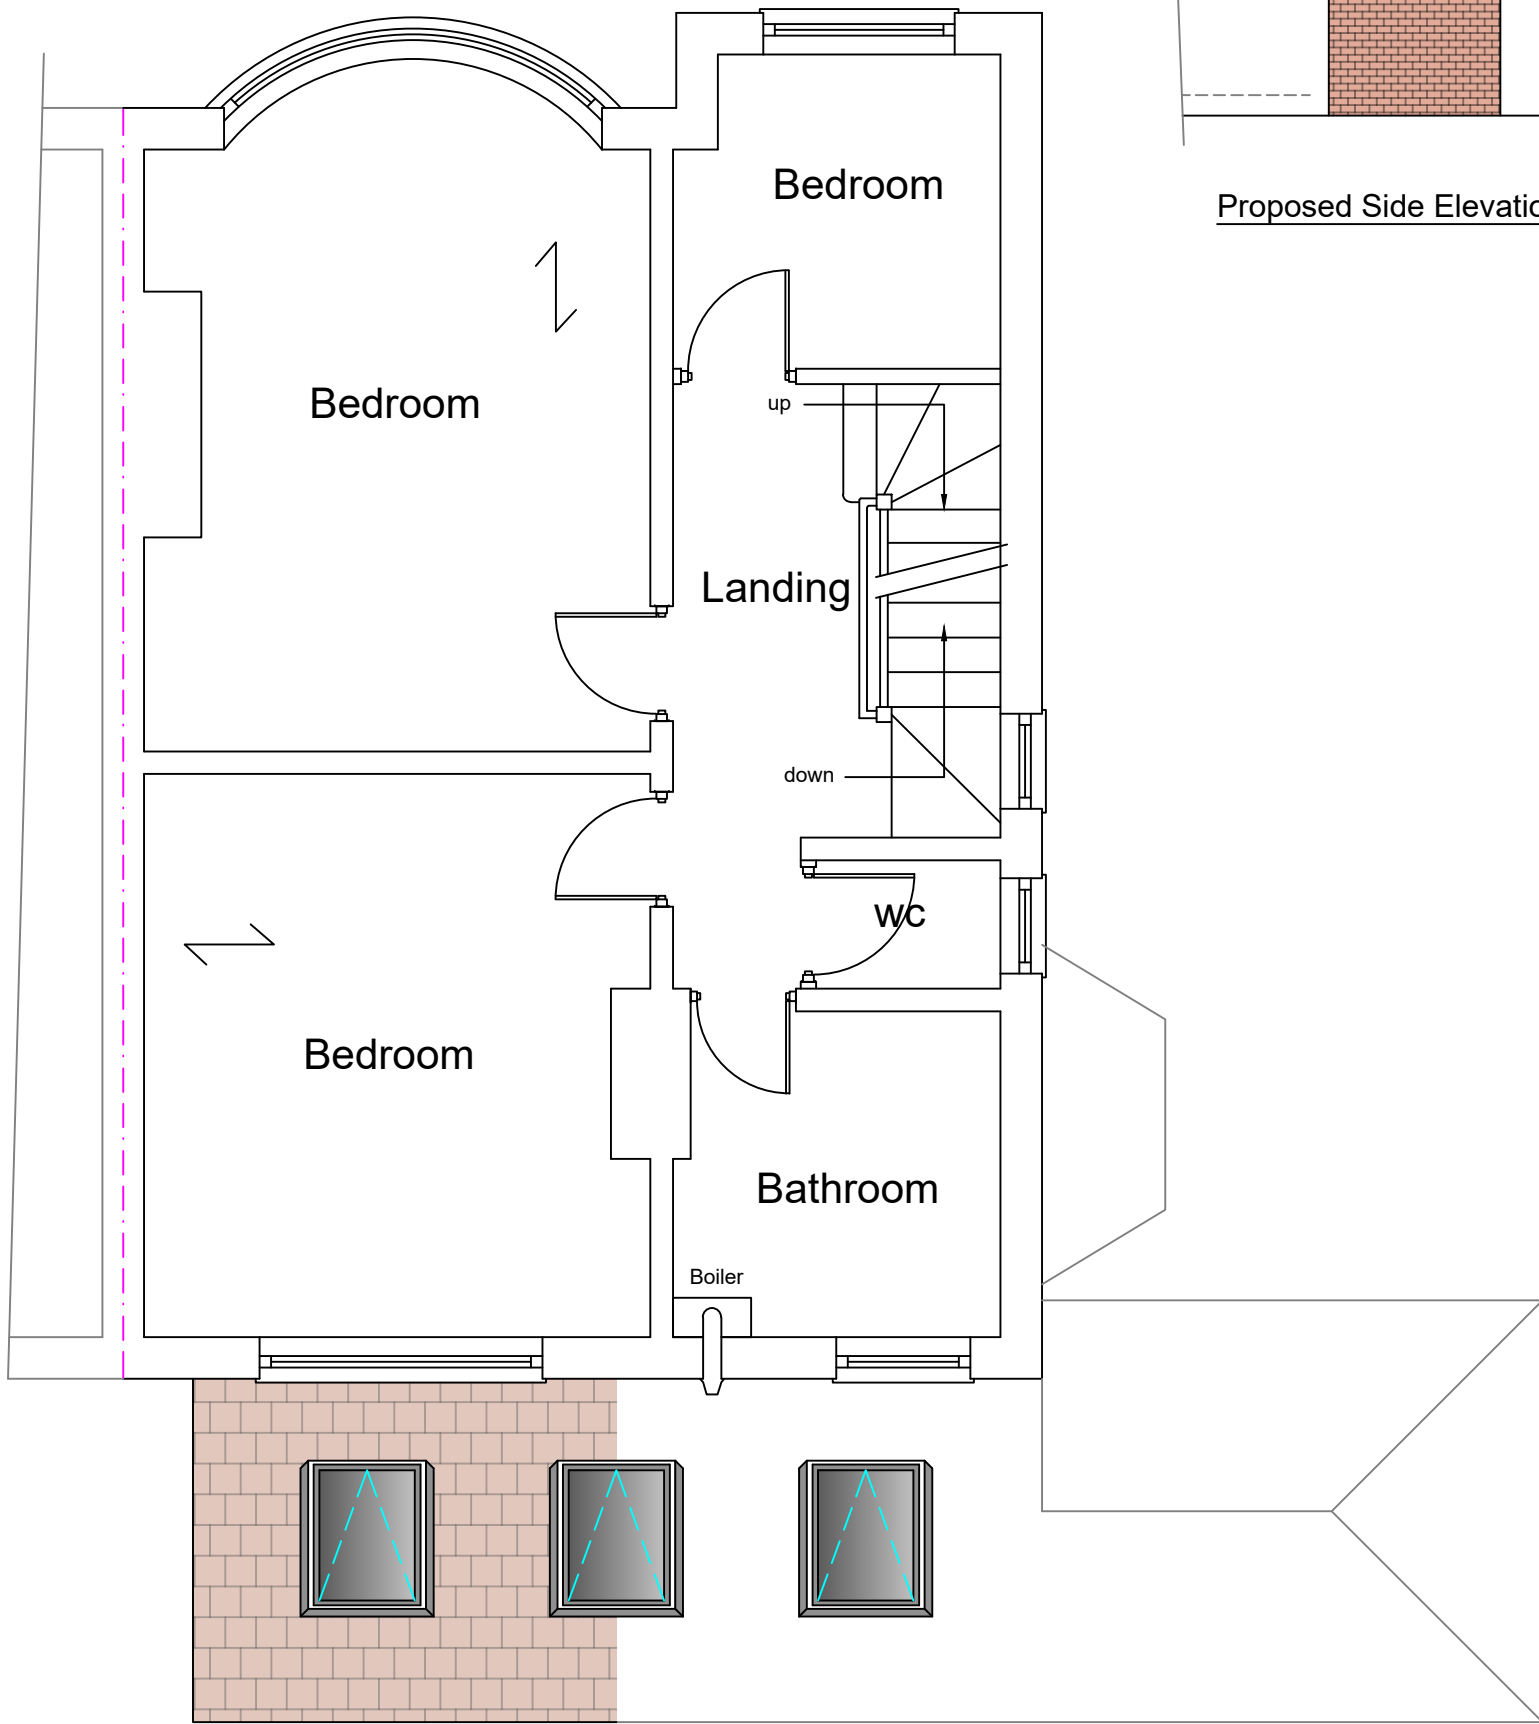

Proposed First Floor Plan

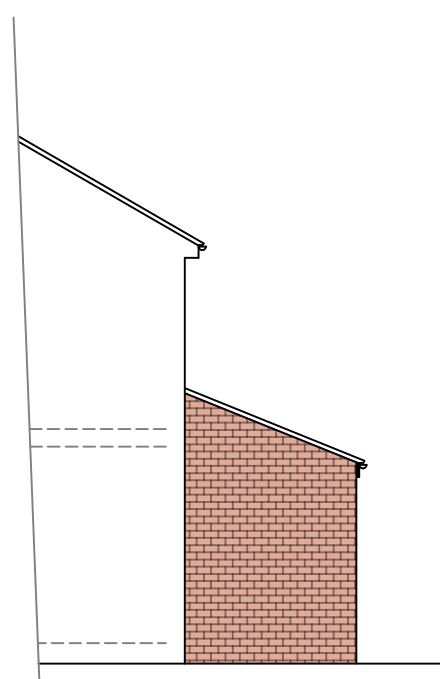

Proposed Side Elevation



Proposed Rear Elevation

1:100



Proposed Side Elevation

Stage :- Householder Planning			
Project Title :- Proposed Single Storey Side/Rear Extension			
Drawing Title :- Existing & Proposed Plans & Elevations			
Client :- Mr & Mrs Dodd			
Drwg No :- 02/25/25		1 of 2	Date :- March '25
Scale :- 1:100 & 1:50@A1		Drawn:- SCM	Rev :-
Site Address :- 148 Parkville Rd, Withington, Manchester, M20 4TY			