


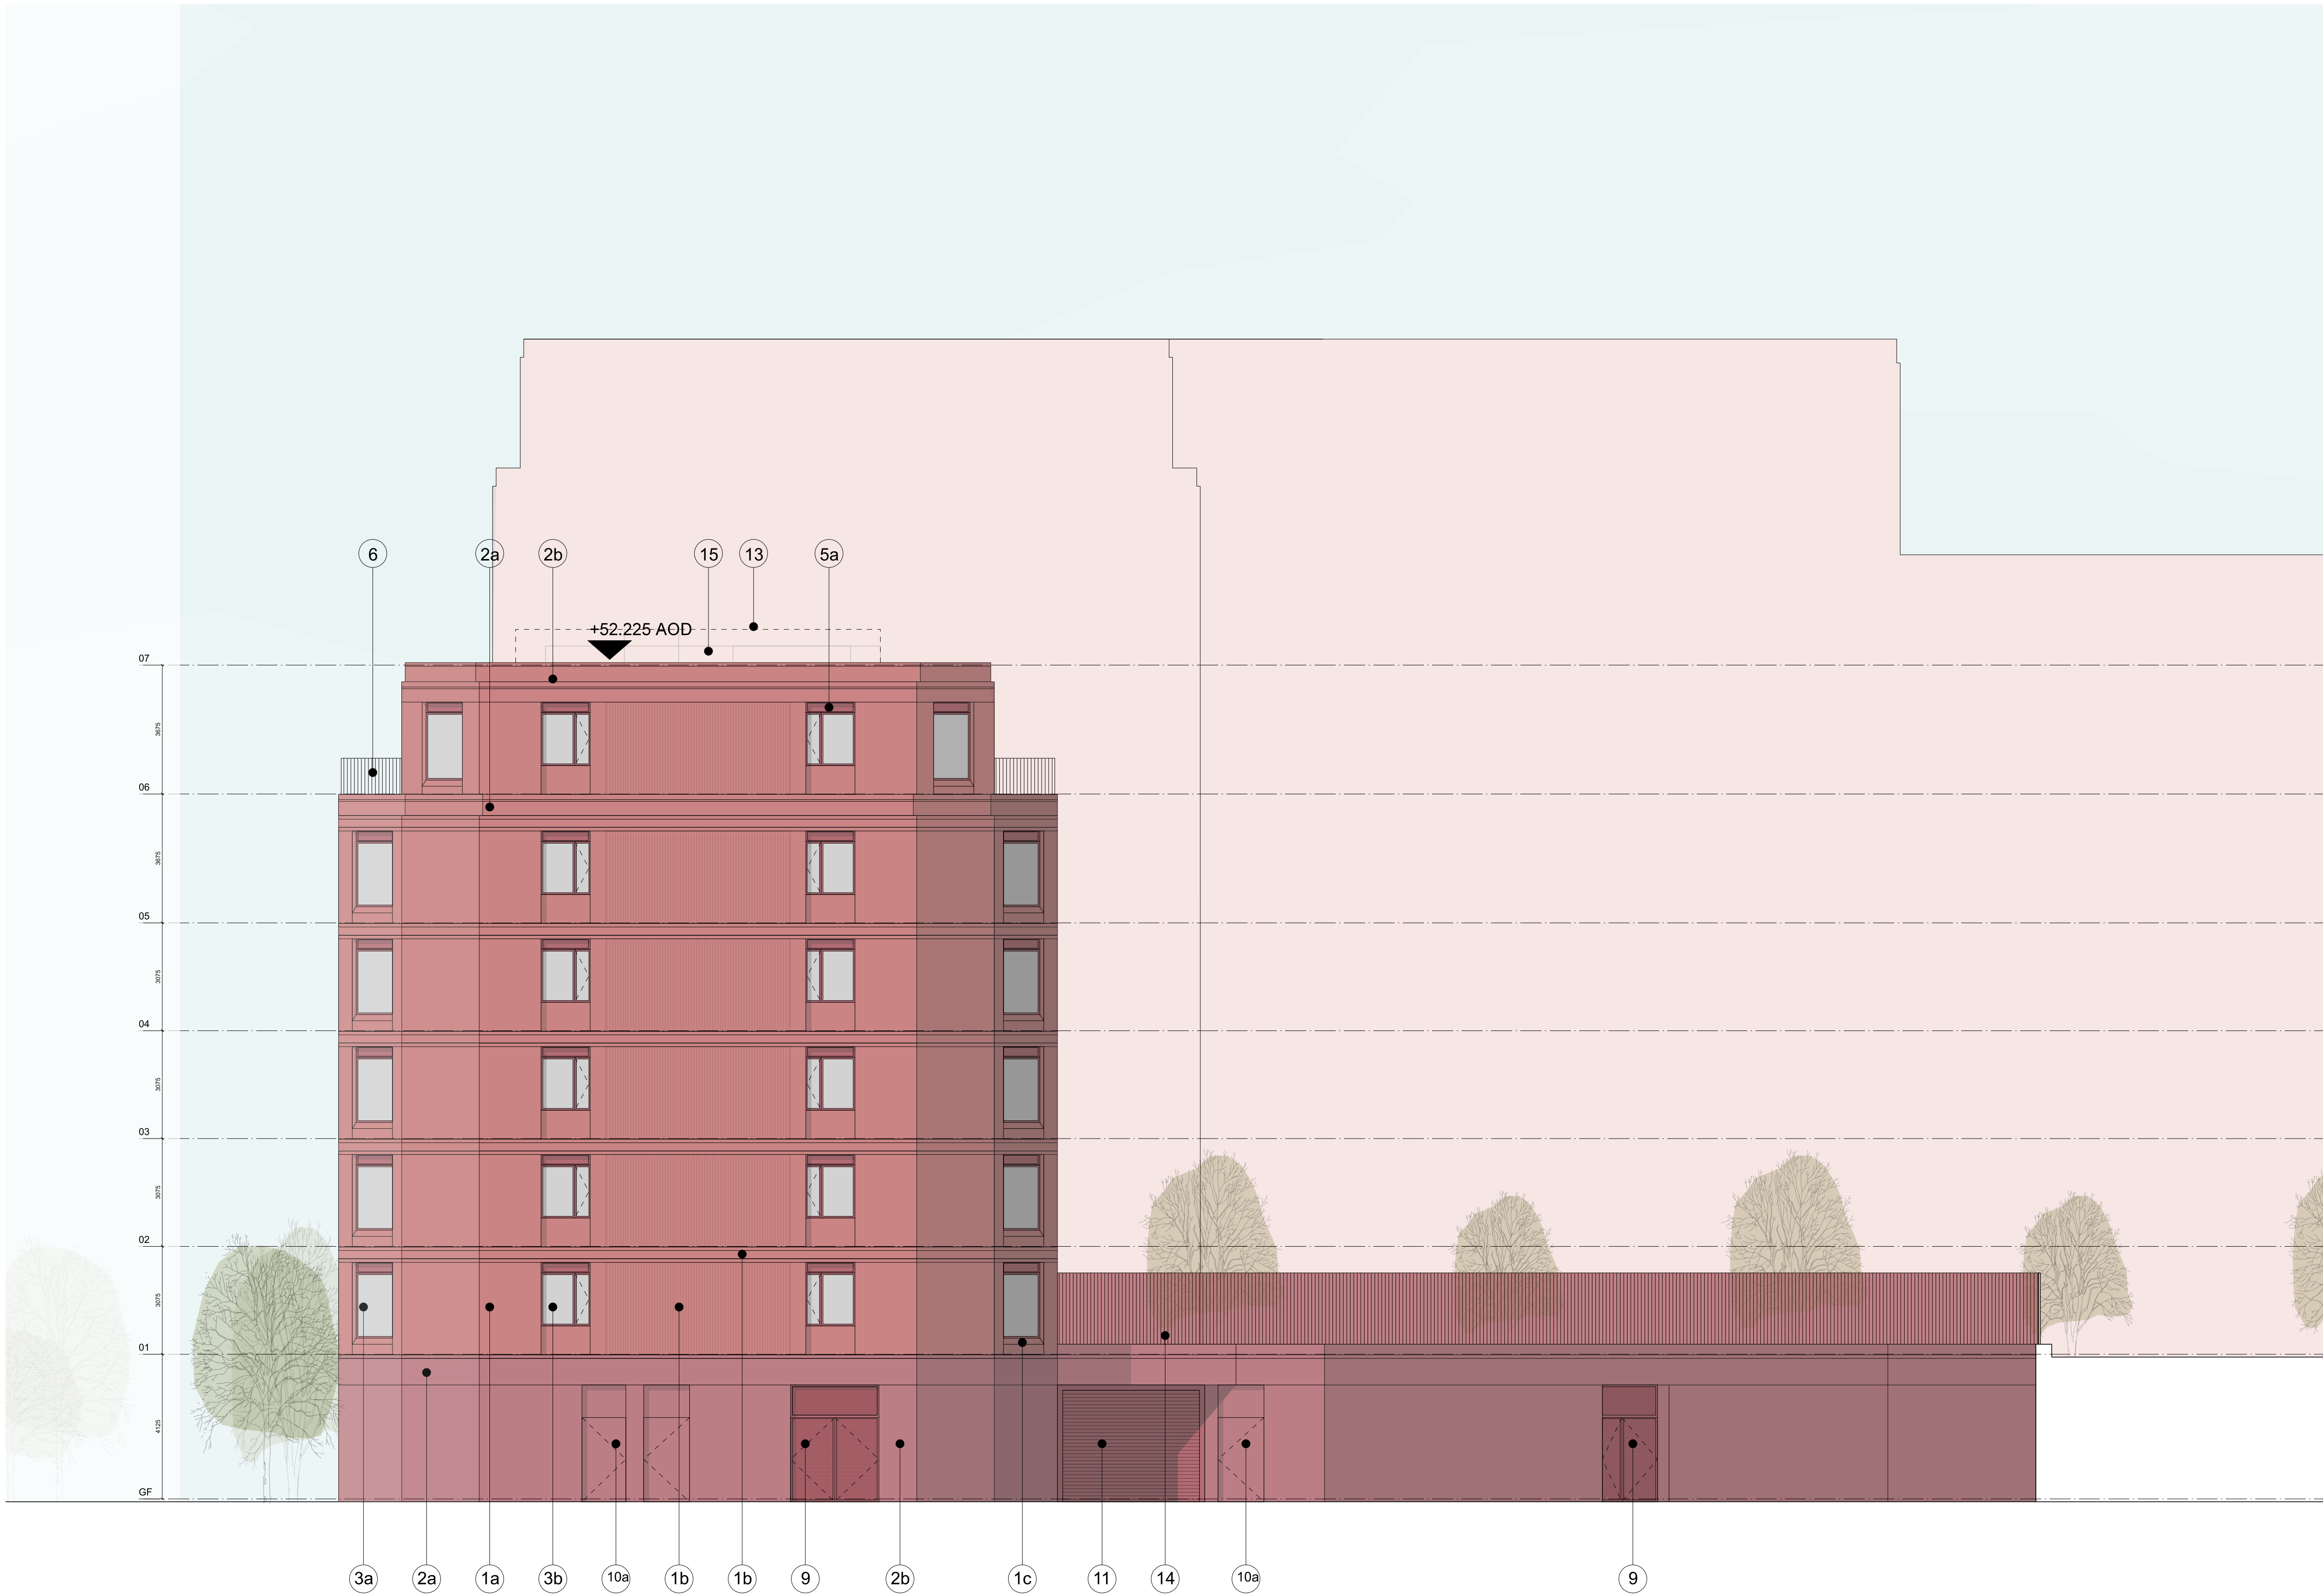

01 Elevations 01 - East block C
South Elevation



02 Elevations 02 - East block C
North Elevation

Amendment		Date	ELEVATION KEY												Project Name		Job/Drawing No	Amendment
P01	PLANNING ISSUE	12.03.2025	1a Brickwork standard coursing	3c PPC Aluminium windows dual-opener (centred)	4c PPC Aluminium glazed doors double-leaf	10b PPC Aluminium Solid door with glazed side panel									CHORLTON PRECINCT, CHORLTON-CUM-HARDY,		2104-FCBS-ZZ-ZZ-DR-A-0856P02	
P02	PLANNING ISSUE - LIFT OVERUN TAGS	09.05.2025	1b Brickwork alternative coursing	3d PPC Aluminium windows fully-glazed (shop-fronts)	5a PPC Aluminium Spandrel Micro-Louvres	11 PPC Aluminium Roller shutter garage door							Proposed Elevation: East Block C North & South Gables		Scale 1:100 @ A0	Date 12.03.2025	Drawn SD GROUP	Check AB
			1c Brickwork specials	3e PPC Aluminium windows fixed (opaque glazing)	5b PPC Aluminium Spandrel Solid	12 PPC Aluminium Micro-Louvre Panel							Do not scale		Original printed at A0			
			2a Masonry stringer	3f PPC Aluminium Projecting window (fritted glazing to boundary face / clear side hung opening glazing to sides)	6 PPC Aluminium Balustrade	13 PPC Aluminium erectable roof level guarding							All dimensions to be checked on site					
			2b Masonry panel	4a PPC Aluminium glazed doors single-leaf	7 PPC Aluminium Signage	14 PPC Aluminium Perforated Screen												
			2c Masonry panel (textured)	4b PPC Aluminium glazed doors single-leaf with glazed side panel	8 Canvas Awning Canopy (retractable)	15 Roof level plant (smoke vent fans / PV)												
			3a PPC Aluminium window fixed		9 PPC Aluminium Micro-Louvred door	16 PPC Aluminium Balcony Soffit												
			3b PPC Aluminium window single-opener (side)		10a PPC Aluminium Solid door	17 Lift overrun												