



Location Plan
1 : 1250

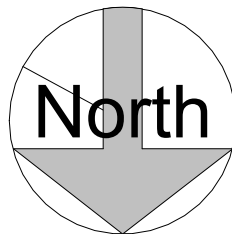

Site Plan
1 : 200

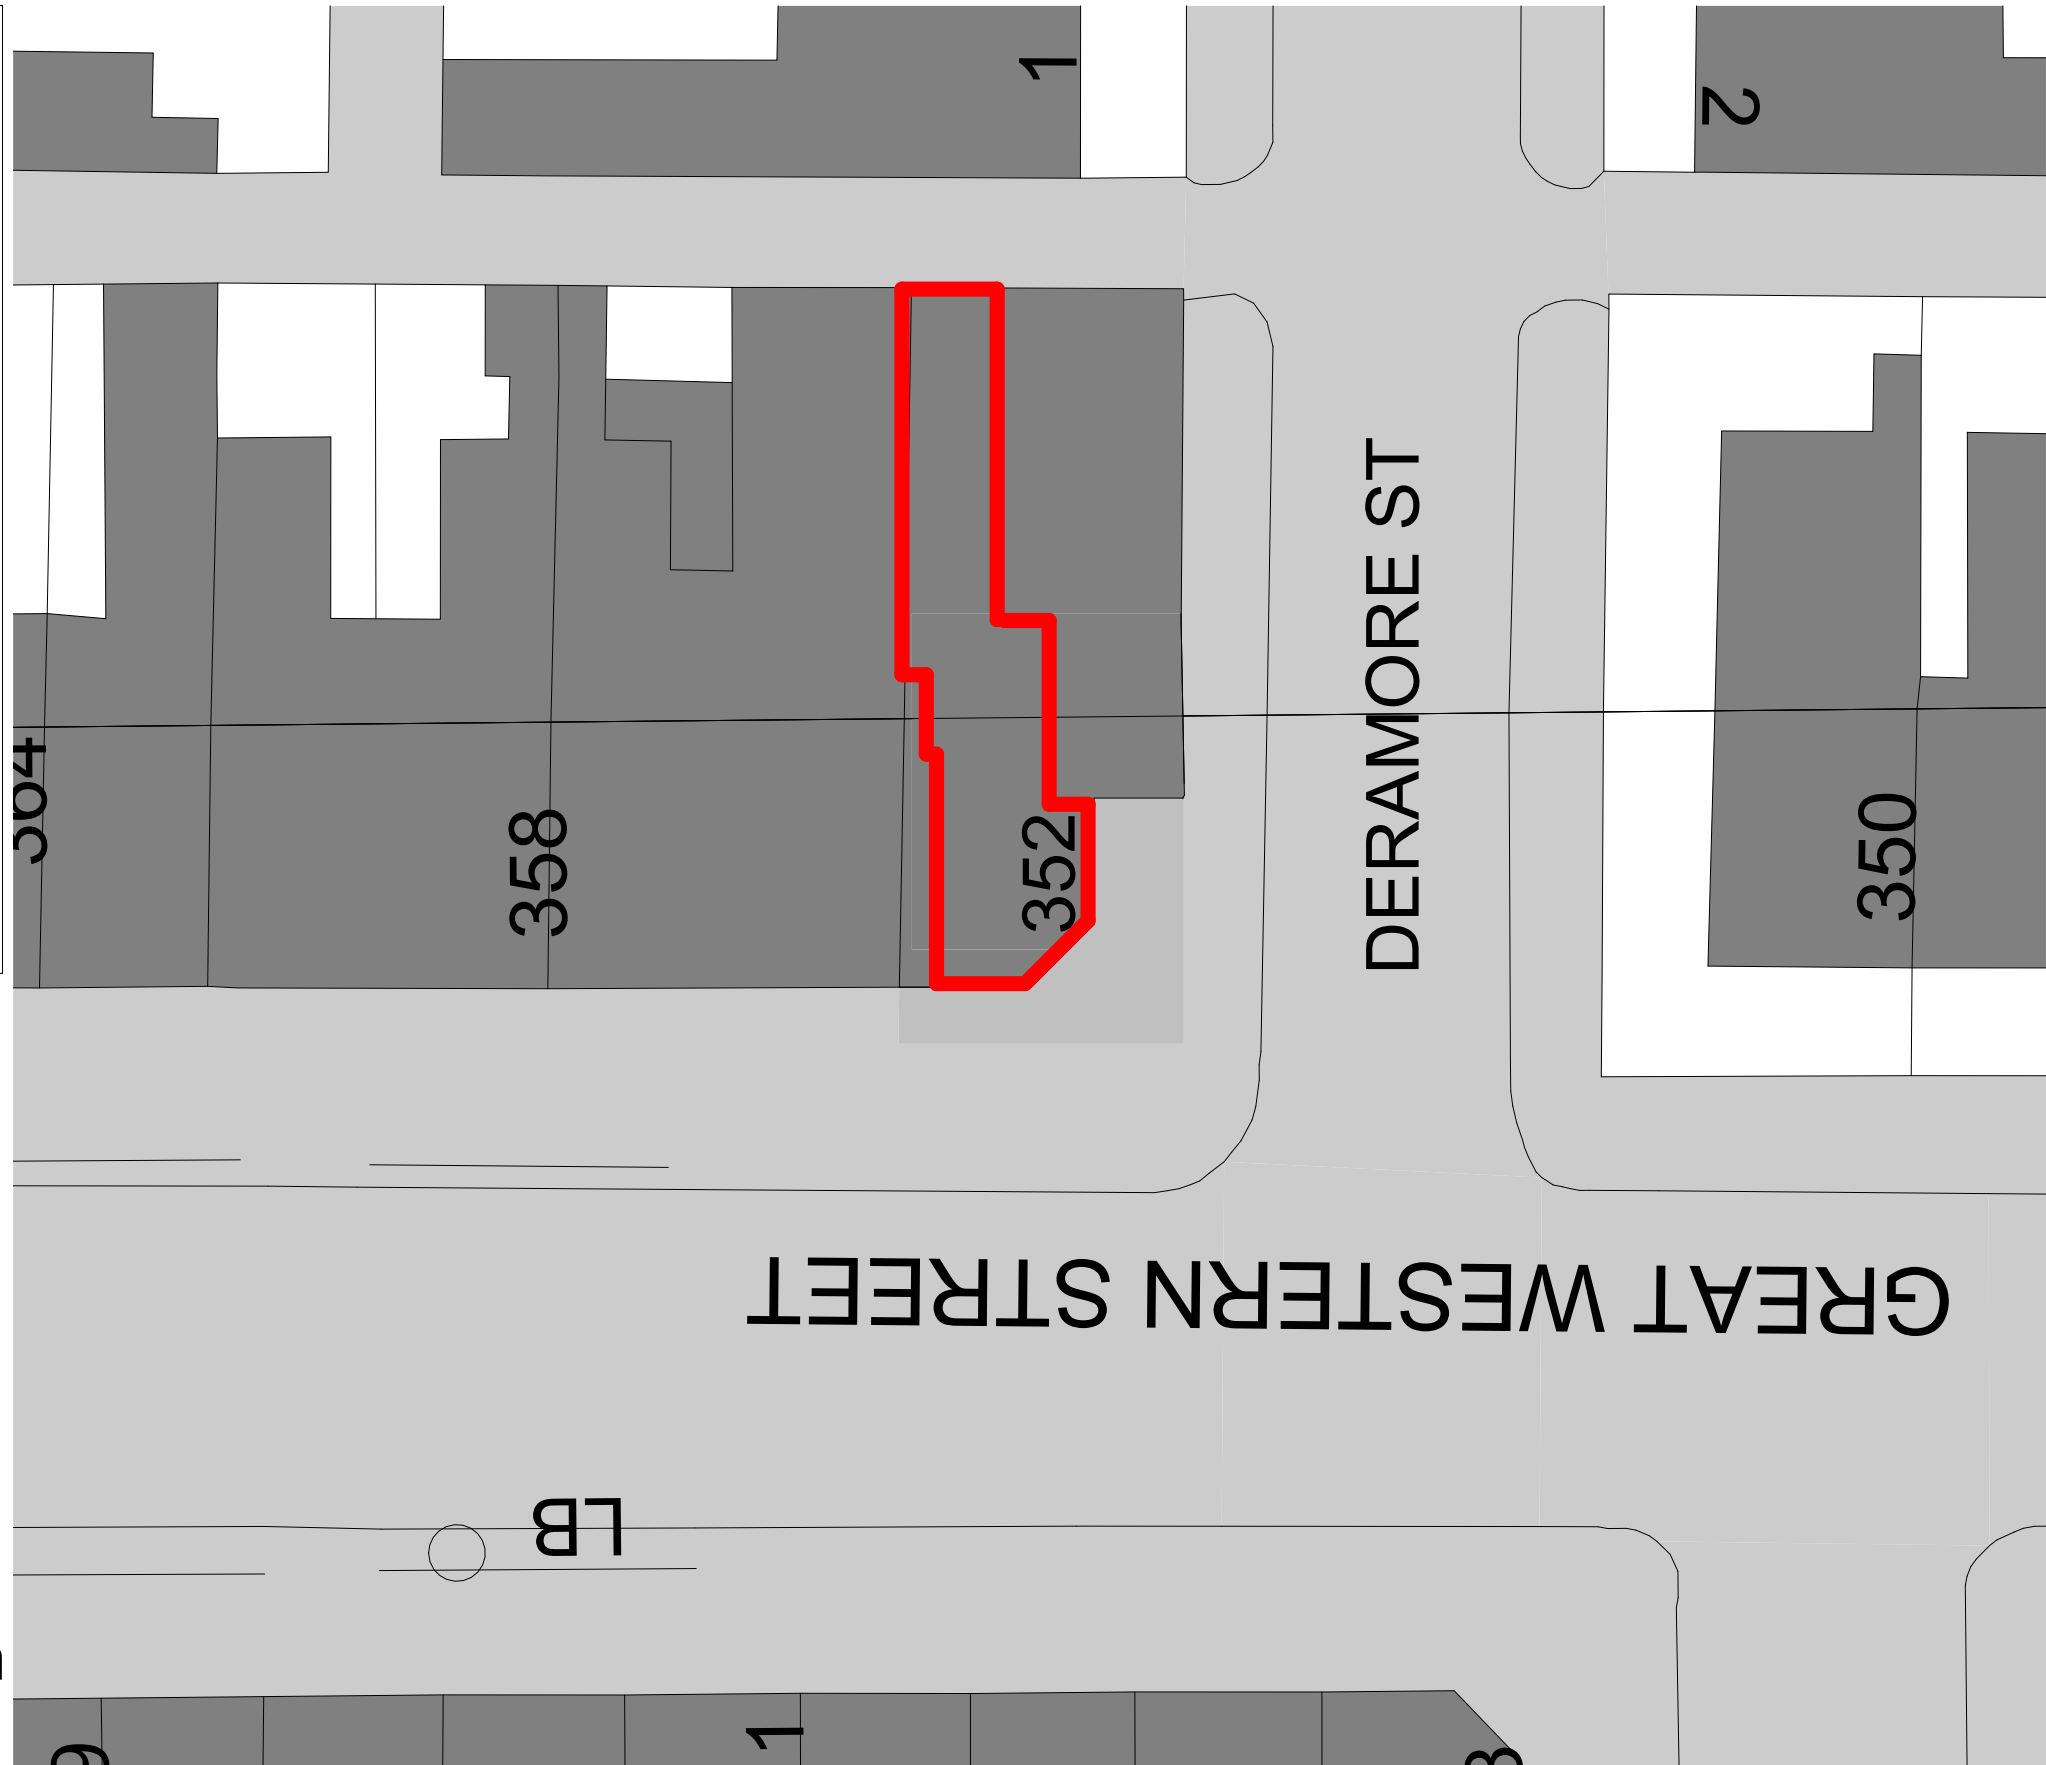

COPYRIGHT © ALL RIGHTS RESERVED BY VIKAS ALYAS LTD. DO NOT SCALE FROM DRAWING. DRAWING INDICATES DESIGN INTENT ONLY. REPORT ANY DISCREPANCIES TO CLIENT / VA LTD. NOT TO BE USED FOR CONSTRUCTION UNLESS STATED SO. TO BE READ IN CONJUNCTION WITH OTHER DRAWINGS OR SPECIFICATION WHERE PROVIDED.

ARCHITEK
BUILDING DESIGN CONSULTANCY

0161 511 8479
vikas@architek.uk
916 Stockport Road, Levenshulme, Manchester, M19 3AB

No.	Description	Date
P1	Issue to Planning	25.02.2025
P2	Use outline update	15.05.2025

PROJECT		ADDRESS		CLIENT		
LDC - Class E Restaurant/Cafe		352 Great Western St, Manchester M14 4BY		Mr Abid Miah		
				Date 16.01.2025	Project number 1309	Scale (@ A3) As indicated
Manchester City Council	PURPOSE OF ISSUE Planning	SHEET Location and Site Plan		Drawn by NA	DRAWING NUMBER	
				Checked by VA	A101	REV P2