


Existing Site Plan

 

Mulholland
Architecture

E chris@mulhollandarchitecture.co.uk
M +44 (0)7923156723

© COPYRIGHT This drawing is protected by copyright and shall not be reproduced in any form without first gaining permission from Mulholland Architecture Ltd

Mulholland Architecture shall have no responsibility for any use made of this document other than for which it was prepared and issued.

All dimensions and levels should be checked on site. All dimensions to be taken on site prior to manufacture of any component or element. Do not scale from this drawing. Please report any discrepancies to Mulholland Architecture.

All works to be in accordance with all current editions and relevant clauses of building regulations, British Standards, Codes of Practice and HSE directives even if not stated.

All pipes, drains, services etc to be accurately located on site prior to demolition/excavation/construction. All disturbed surfaces to be made good thereafter.

Final building works to be in accordance with relevant building regulations - Structural engineers drawings to supercede drawn information.

If in doubt, ask.

Revision	Date	Author
*	18/02/25	

Stage:

Existing Drawings

Drawing Title:	Drawing Size:
Existing Site Plan	1:200 @A2

Project: Job Number: 061

Ground floor reconfiguration & (potential) window seat extension

Client:


Hanifa & Tom Greenwood

Site Address:



259 Burton Road, West Didsbury, Manchester, M20 2WA

Drawn: CM	Date: Feb '25	Stage: P
Reviewed by:	Drawing No.	Revision:
CM	Ex-61-002	

Existing Basement Floor Plan

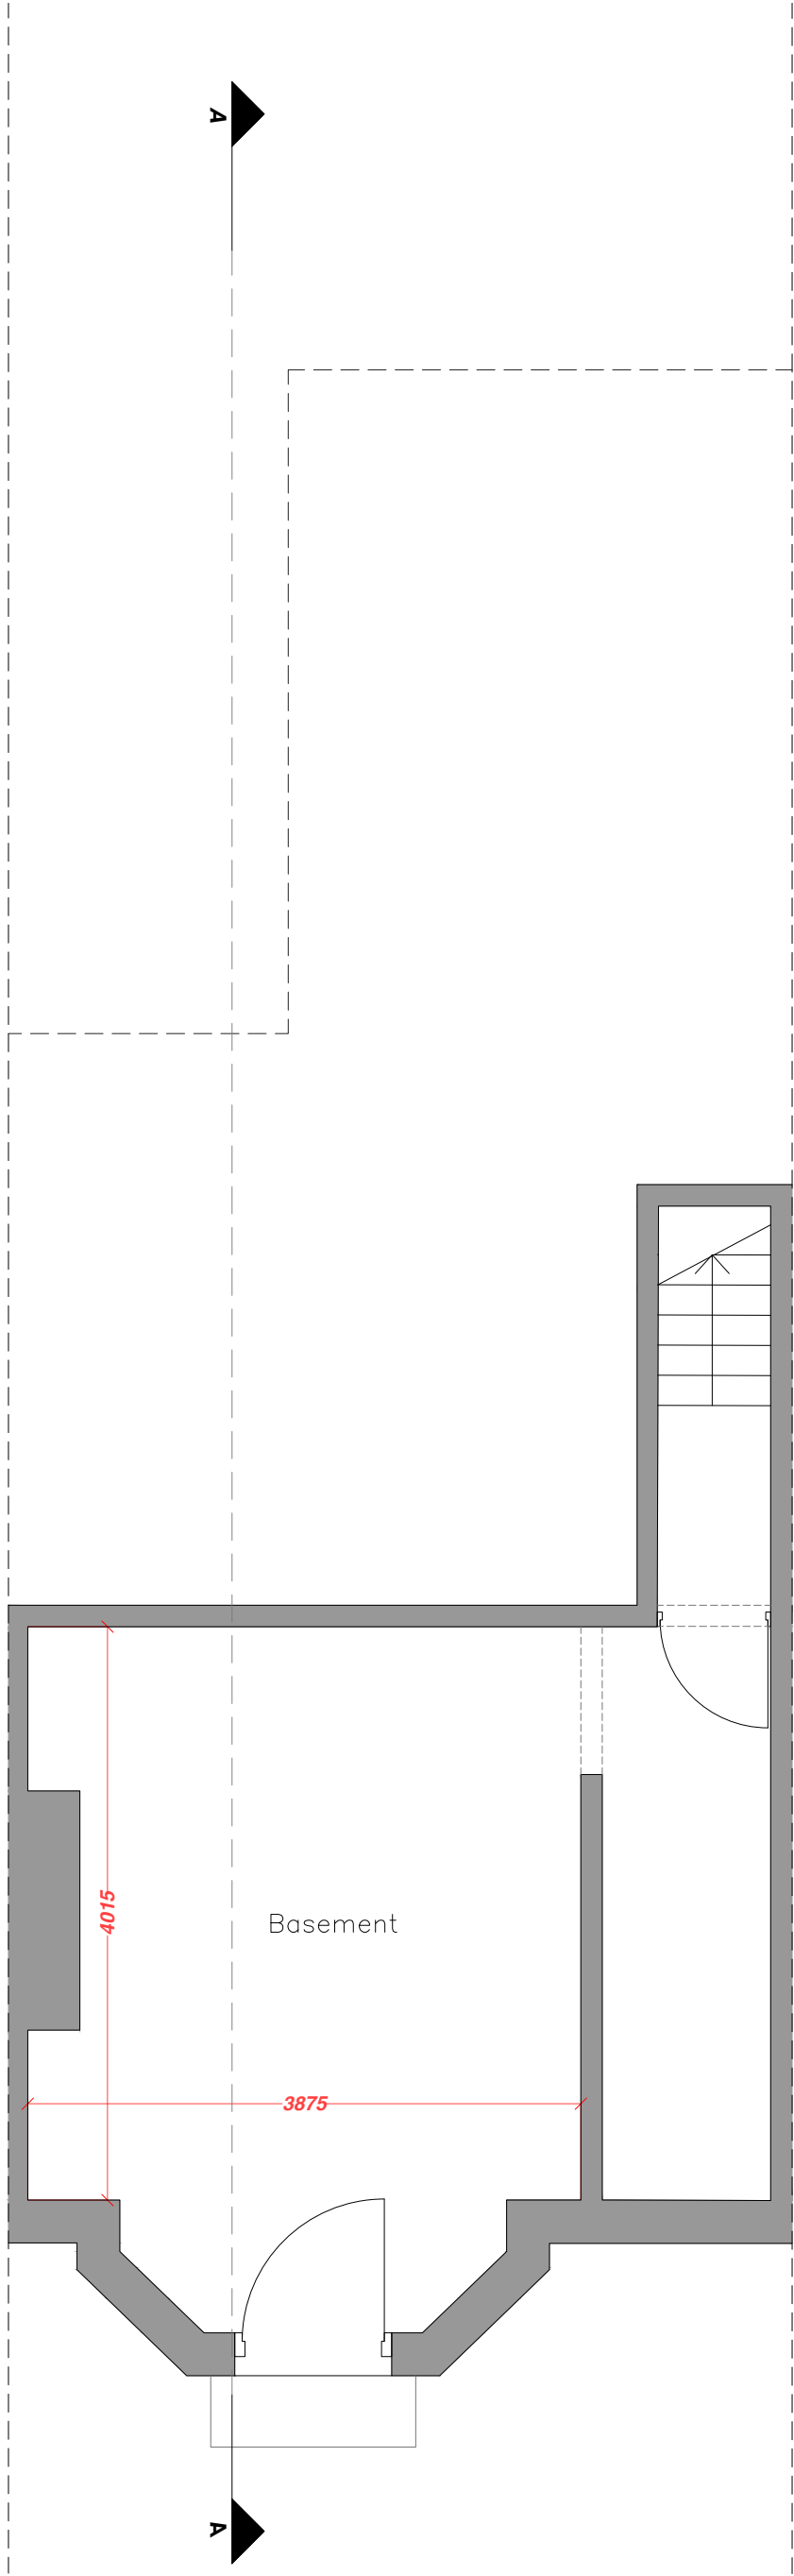

Existing Ground Floor Plan

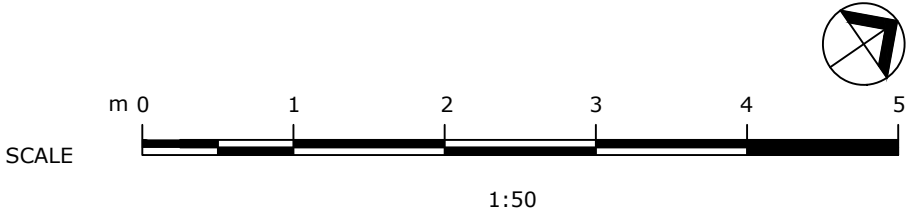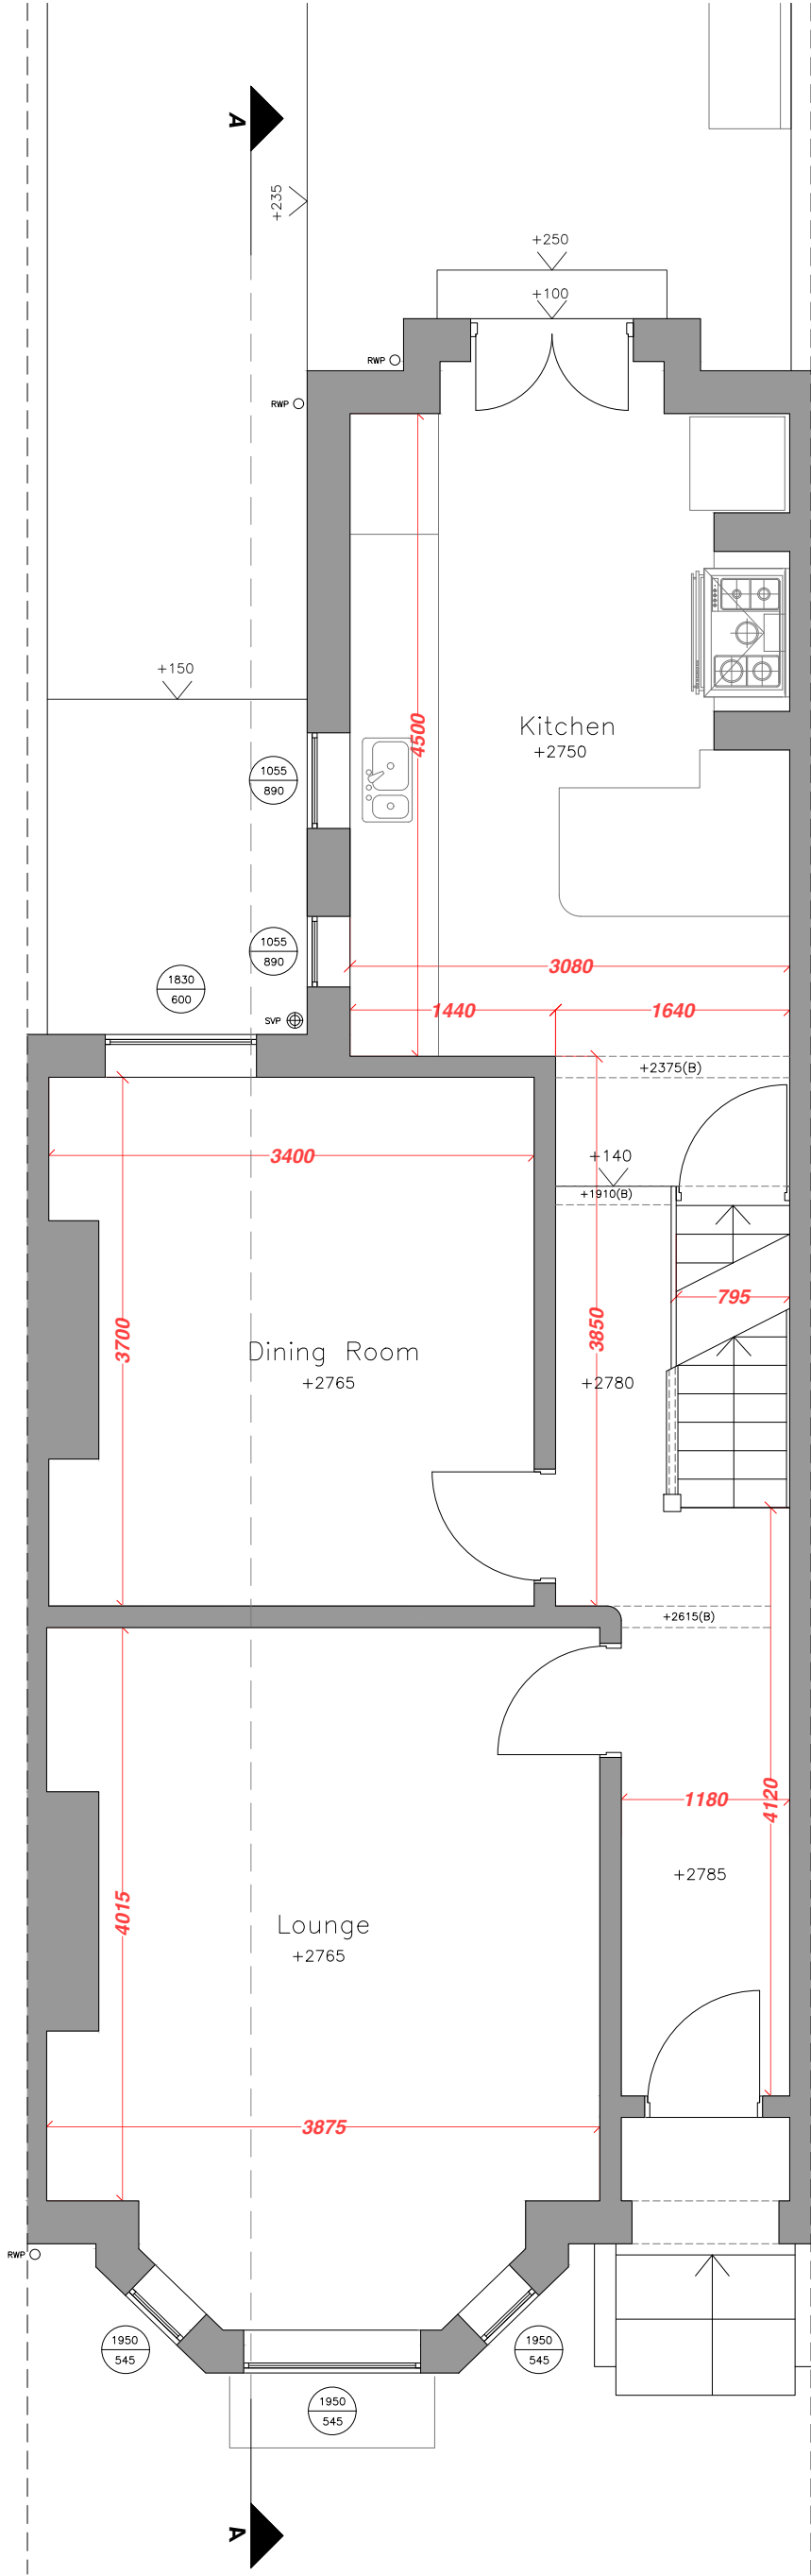

Revision	Date	Author
	18/02/25	

Stage:

Existing Drawings

Drawing Title:	Drawing Size:
Existing Basement & Ground Floor Plan	1:50 @A2

Project: Job Number: 061

Ground floor reconfiguration & (potential) window seat extension

Client:


Hanifa & Tom Greenwood

Site Address:



259 Burton Road, West Didsbury, Manchester, M20 2WA

Drawn: CM	Date: Feb '25	Stage: P
Reviewed by:	Drawing No.	Revision:
CM	Ex-061-100	

Existing First Floor Plan

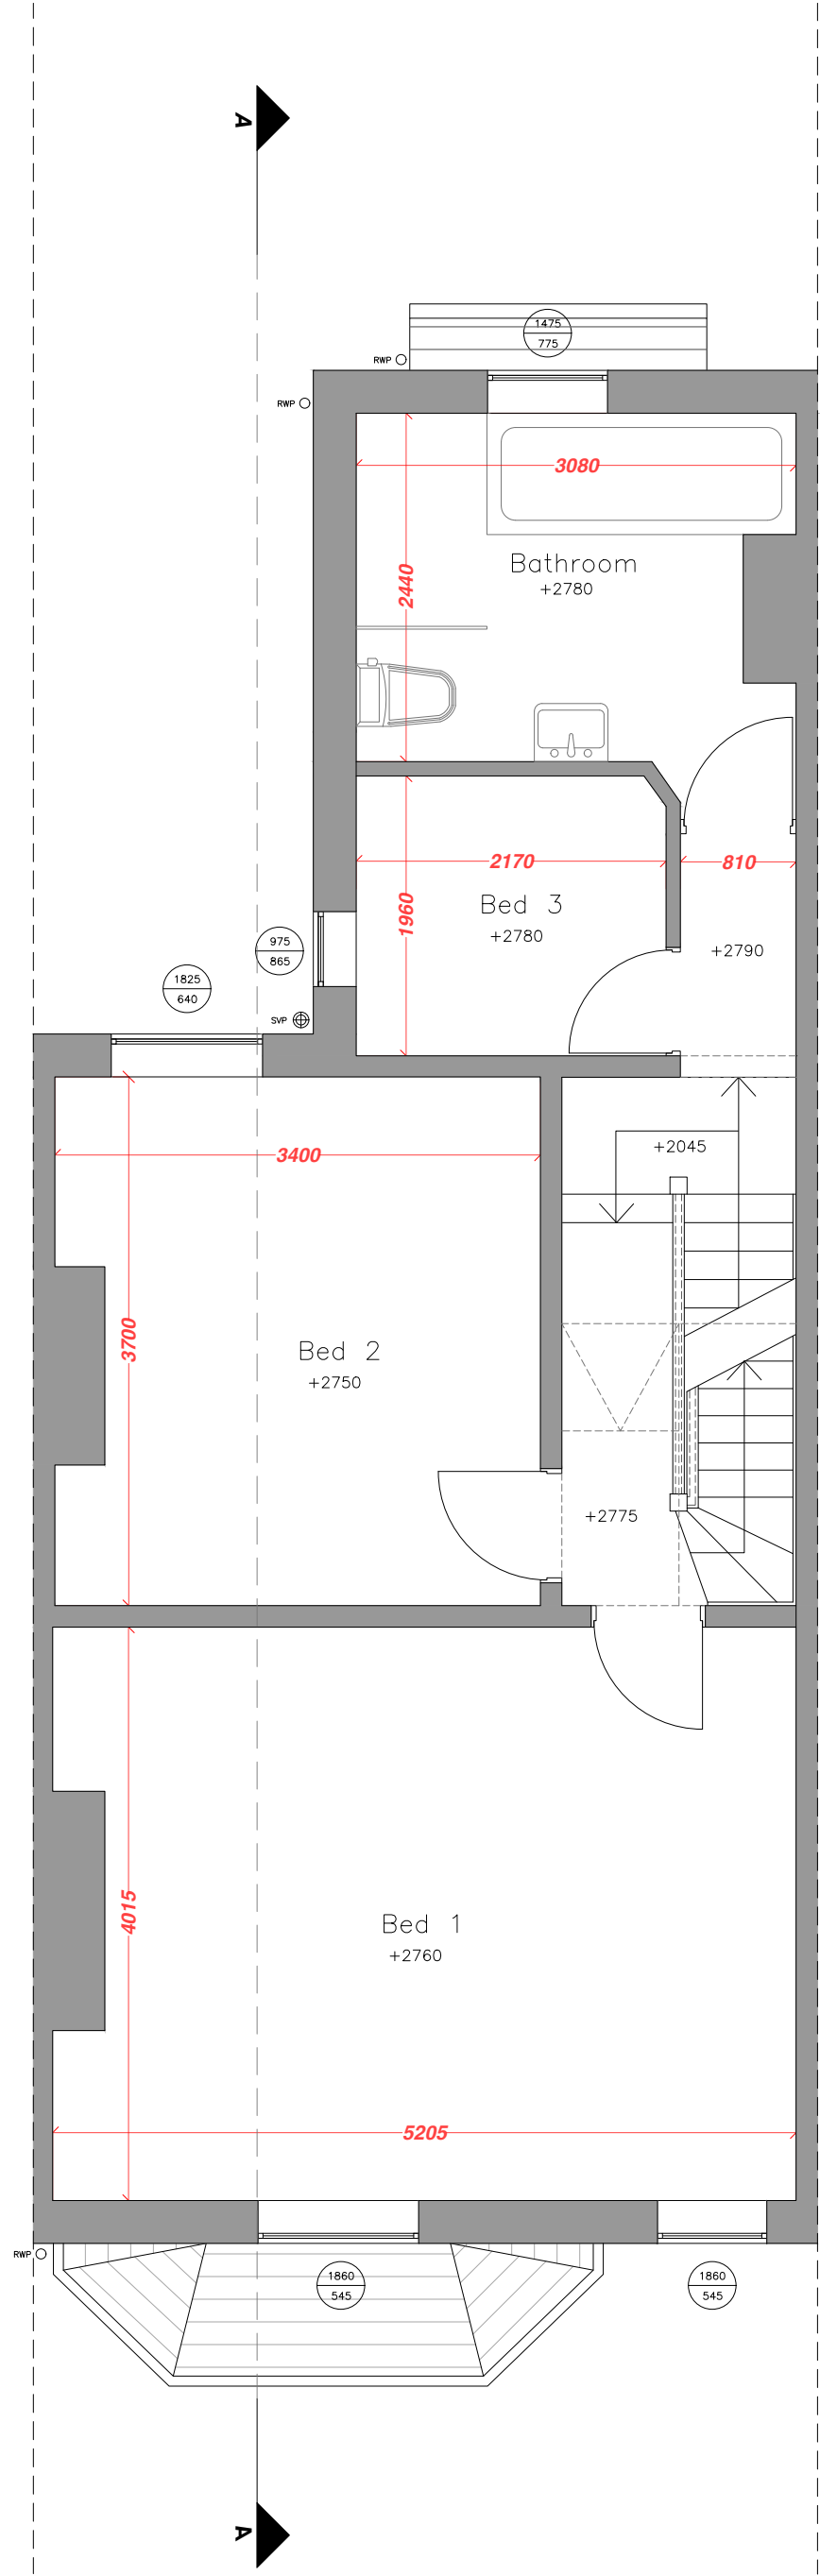

Existing Second Floor Plan

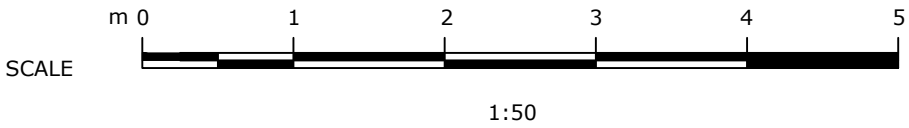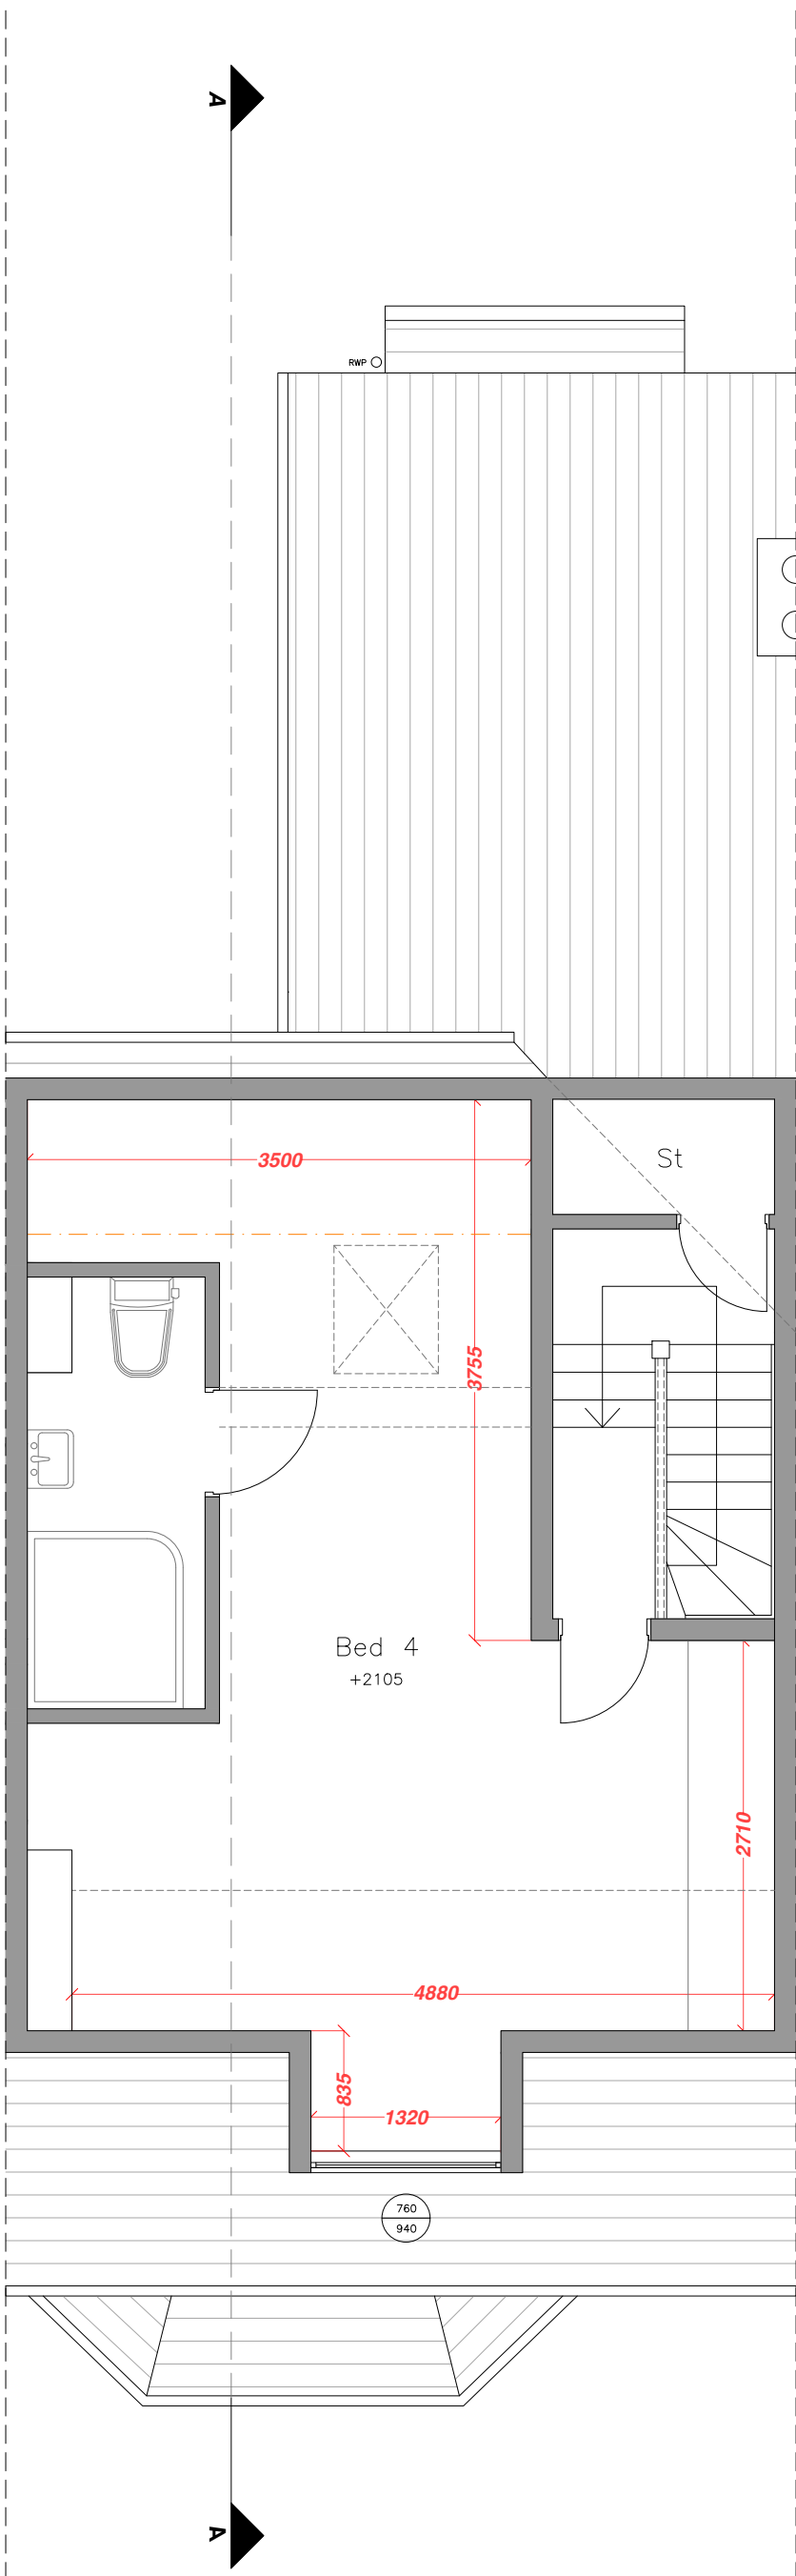

Revision	Date	Author
	18/02/25	

Stage:

Existing Drawings

Drawing Title:	Drawing Size:
Existing First & Second Floor Plan	1:50 @A2

Project: Job Number: 061

Ground floor reconfiguration & (potential) window seat extension

Client:



Hanifa & Tom Greenwood

Site Address:

259 Burton Road, West Didsbury, Manchester, M20 2WA

Drawn: CM	Date: Feb '25	Stage: P
Reviewed by:	Drawing No.	Revision:
CM	Ex-061-101	

Existing Roof Plan

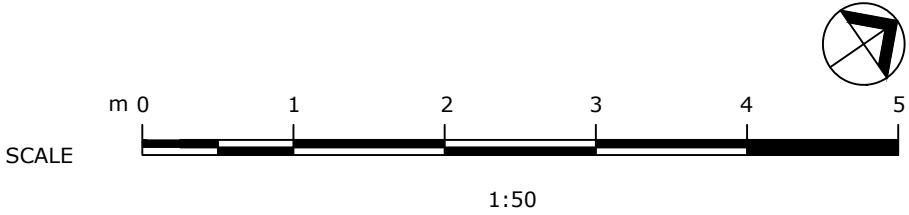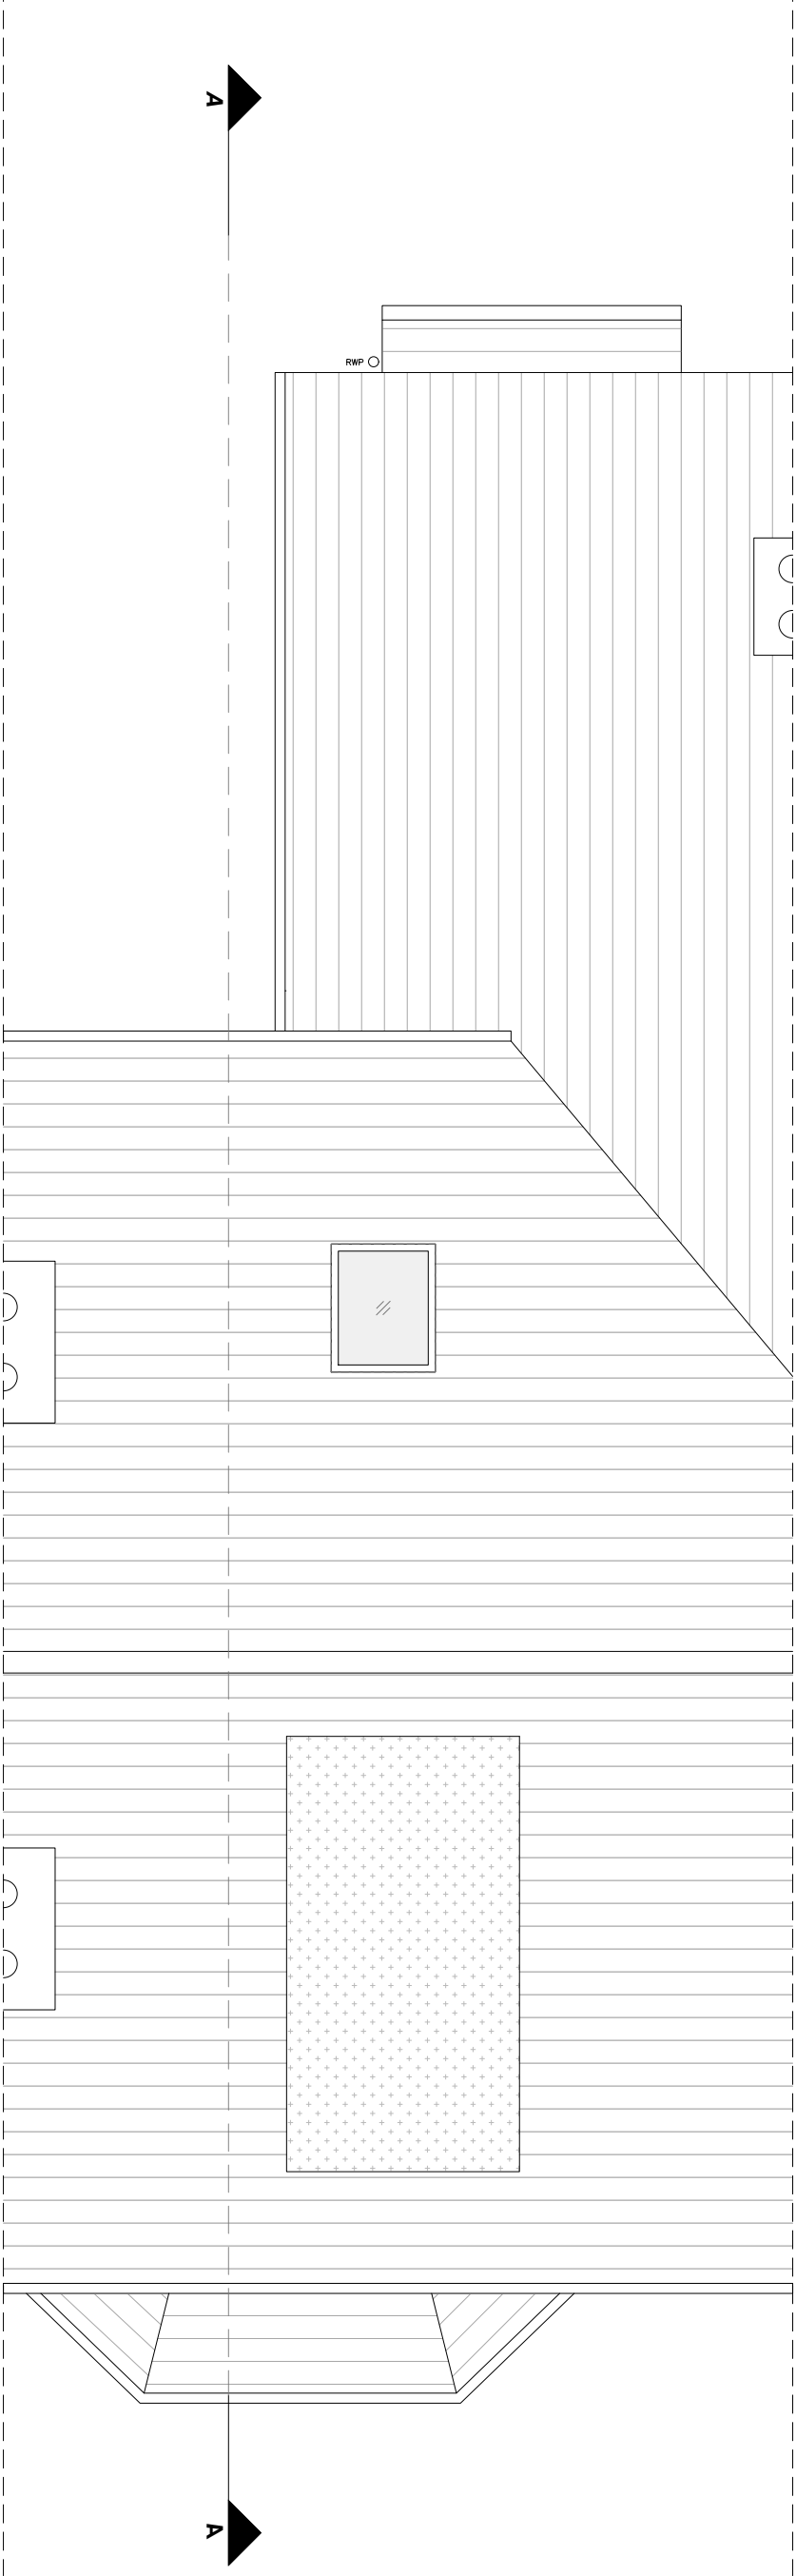

© COPYRIGHT This drawing is protected by copyright and shall not be reproduced in any form without first gaining permission from Mulholland Architecture Ltd

Mulholland Architecture shall have no responsibility for any use made of this document other than for which it was prepared and issued.

All dimensions and levels should be checked on site. All dimensions to be taken on site prior to manufacture of any component or element. Do not scale from this drawing. Please report any discrepancies to Mulholland Architecture.

All works to be in accordance with all current editions and relevant clauses of building regulations, British Standards, Codes of Practice and HSE directives even if not stated.

All pipes, drains, services etc to be accurately located on site prior to demolition/excavation/construction. All disturbed surfaces to be made good thereafter.

Final building works to be in accordance with relevant building regulations - Structural engineers drawings to supercede drawn information.

If in doubt, ask.

Revision	Date	Author
	18/02/25	

Stage:

Existing Drawings

Drawing Title:	Drawing Size:
Existing Roof Plan	1:50 @A2

Project: Job Number: 061

Ground floor reconfiguration & (potential) window seat extension

Client:

Hanifa & Tom Greenwood


Site Address:

259 Burton Road, West Didsbury, Manchester, M20 2WA

Drawn: CM	Date: Feb '25	Stage: P
Reviewed by:	Drawing No.	Revision:
CM	Ex-061-102	

Existing Front Elevation

Existing Rear Elevation

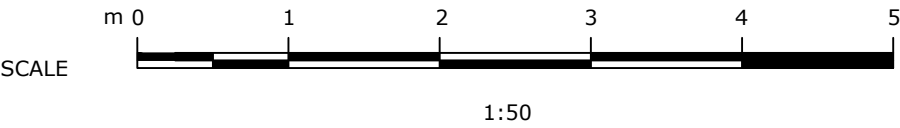

© COPYRIGHT This drawing is protected by copyright and shall not be reproduced in any form without first gaining permission from Mulholland Architecture Ltd

Mulholland Architecture shall have no responsibility for any use made of this document other than for which it was prepared and issued.

All dimensions and levels should be checked on site. All dimensions to be taken on site prior to manufacture of any component or element. Do not scale from this drawing. Please report any discrepancies to Mulholland Architecture.

All works to be in accordance with all current editions and relevant clauses of building regulations, British Standards, Codes of Practice and HSE directives even if not stated.

All pipes, drains, services etc to be accurately located on site prior to demolition/excavation/construction. All disturbed surfaces to be made good thereafter.

Final building works to be in accordance with relevant building regulations - Structural engineers drawings to supercede drawn information.

If in doubt, ask.

Revision	Date	Author
	18/02/25	

Stage:

Existing Drawings

Drawing Title:	Drawing Size:
Existing Front & Rear Elevation	1:50 @A2

Project:	Job Number: 061
----------	-----------------

Ground floor reconfiguration & (potential) window seat extension

Client:

Hanifa & Tom Greenwood

Site Address:

259 Burton Road, West Didsbury, Manchester, M20 2WA

Drawn: CM	Date: Feb '25	Stage: P
Reviewed by:	Drawing No.	Revision:
CM	Ex-061-200	

Existing Side Elevation & Section AA

© COPYRIGHT This drawing is protected by copyright and shall not be reproduced in any form without first gaining permission from Mulholland Architecture Ltd

Mulholland Architecture shall have no responsibility for any use made of this document other than for which it was prepared and issued.

All dimensions and levels should be checked on site. All dimensions to be taken on site prior to manufacture of any component or element. Do not scale from this drawing. Please report any discrepancies to Mulholland Architecture.


All works to be in accordance with all current editions and relevant clauses of building regulations, British Standards, Codes of Practice and HSE directives even if not stated.

All pipes, drains, services etc to be accurately located on site prior to demolition/excavation/construction. All disturbed surfaces to be made good thereafter.

Final building works to be in accordance with relevant building regulations - Structural engineers drawings to supercede drawn information.

If in doubt, ask.

Revision	Date	Author
	18/02/25	

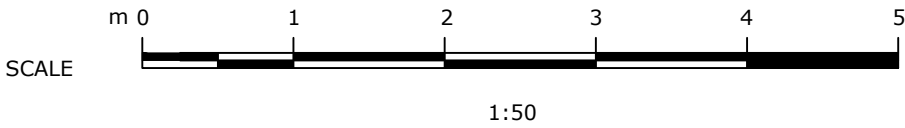

Stage:

Existing Drawings

Drawing Title:	Drawing Size:
Existing Side Elevation & Section AA	1:50 @A2

Project: Job Number: 061

Ground floor reconfiguration & (potential) window seat extension

Client:

Hanifa & Tom Greenwood

Site Address:

259 Burton Road, West Didsbury, Manchester, M20 2WA

Drawn: CM	Date: Feb '25	Stage: P
Reviewed by:	Drawing No.	Revision:
CM	Ex-061-201	