



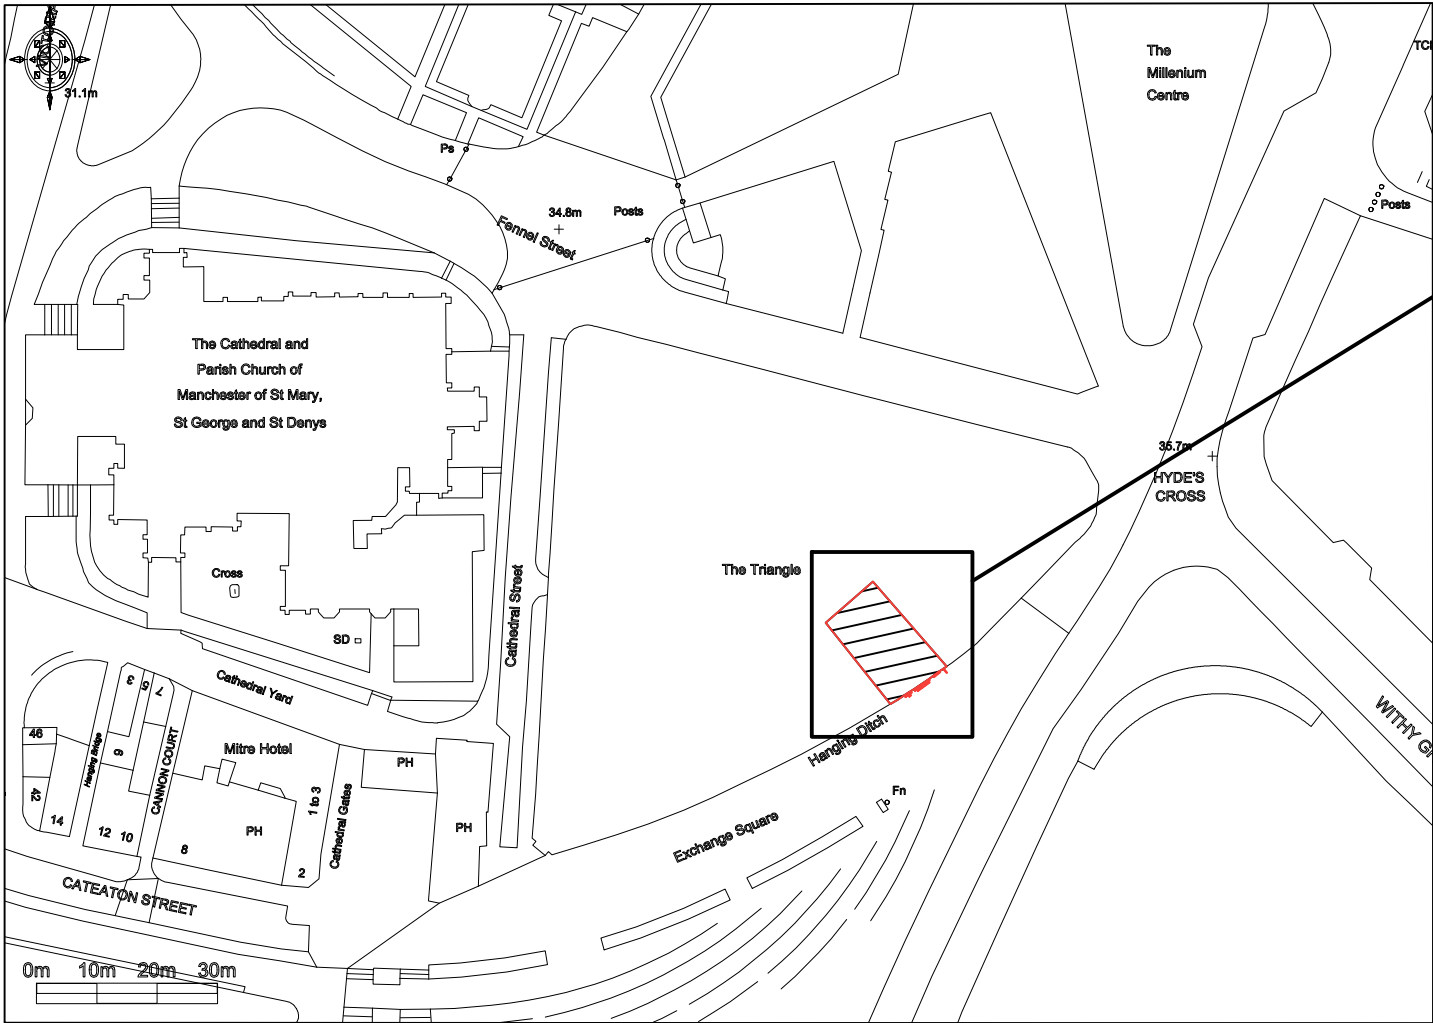


Site Plan
Scale 1:1250

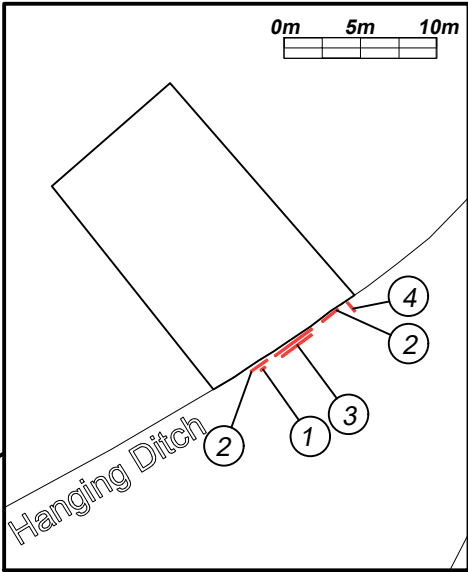

Block Plan
Scale 1:500

- ① Take away sign
- ② Four lightlines behind the glazing x2
- ③ Four lightlines behind the glazing and glass mounted letters
- ④ Projected sign

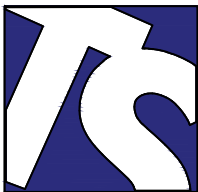

Technical Signs
Floor 1 - Unit 3
Hille Business Centre
132 St Albans Road
Watford, Herts, WD24 4AE
Tel: 01923 811999
Fax: 01923 811998
E-mail: info@technicalsigns.co.uk

Client Pizza Express

Address/Job details
3A The Triangle
Exchange Square
Manchester
M4 3TR
Site Plan

Job No

Drawn by
DN

Date
05/03/25

Scale
As specified (A3)

Drawing No
597029-5

Rev