




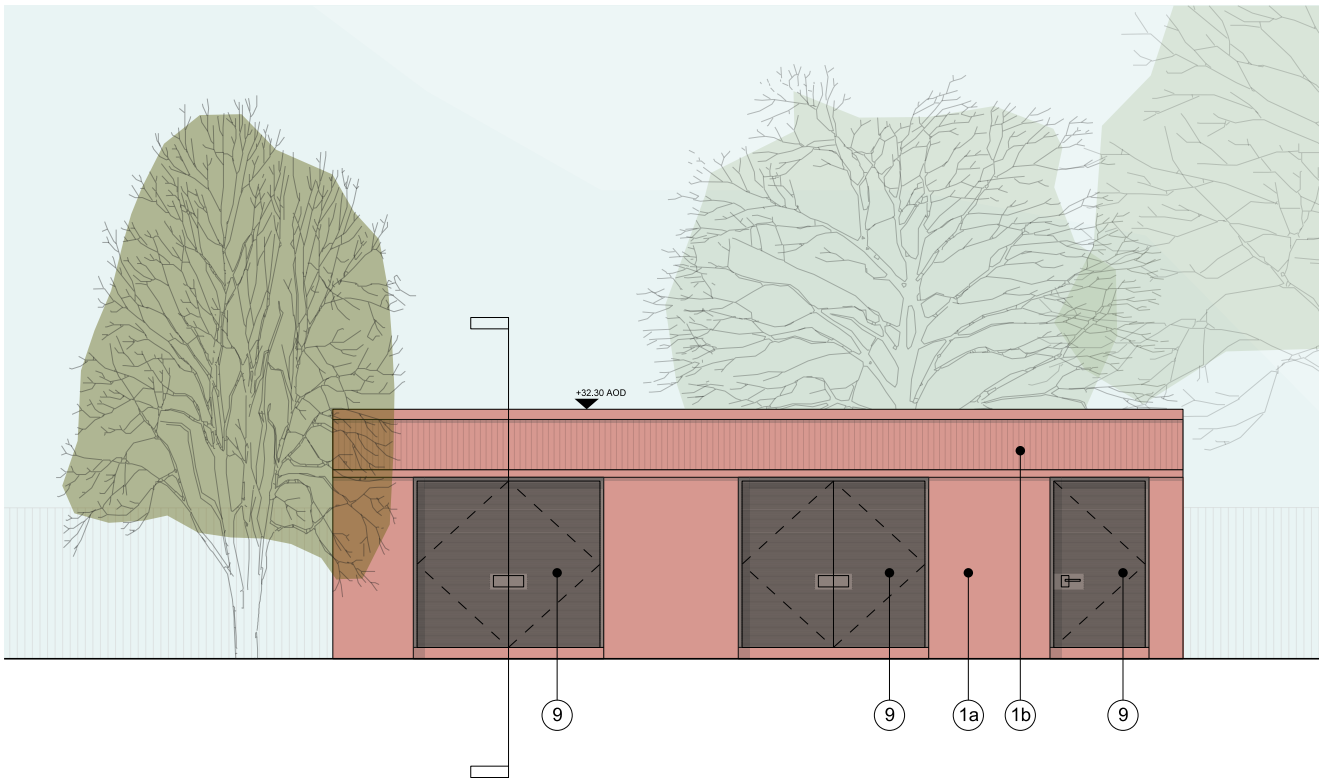


01 Elevations - Substation West
North Elevation

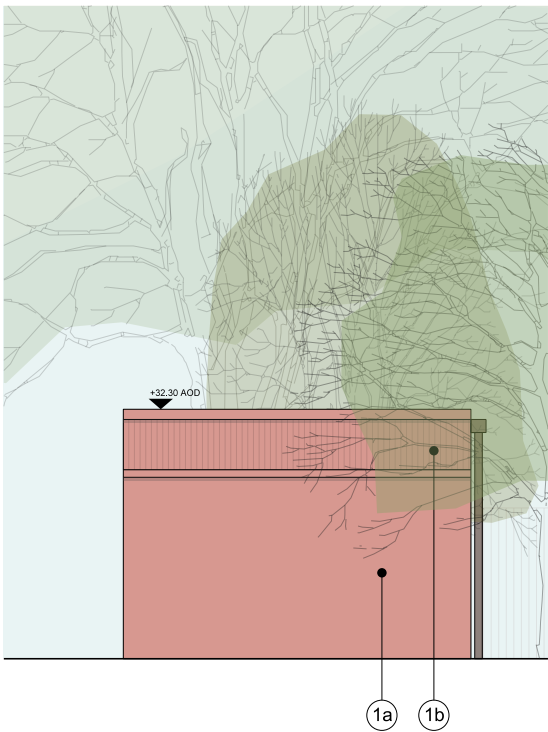


02 Elevations - Substation West
West Elevation

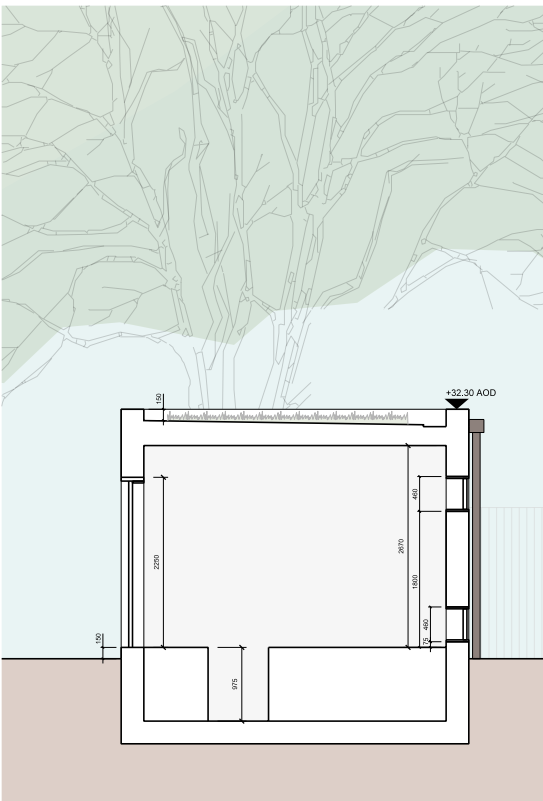

05 Section - Substation West
East Facing

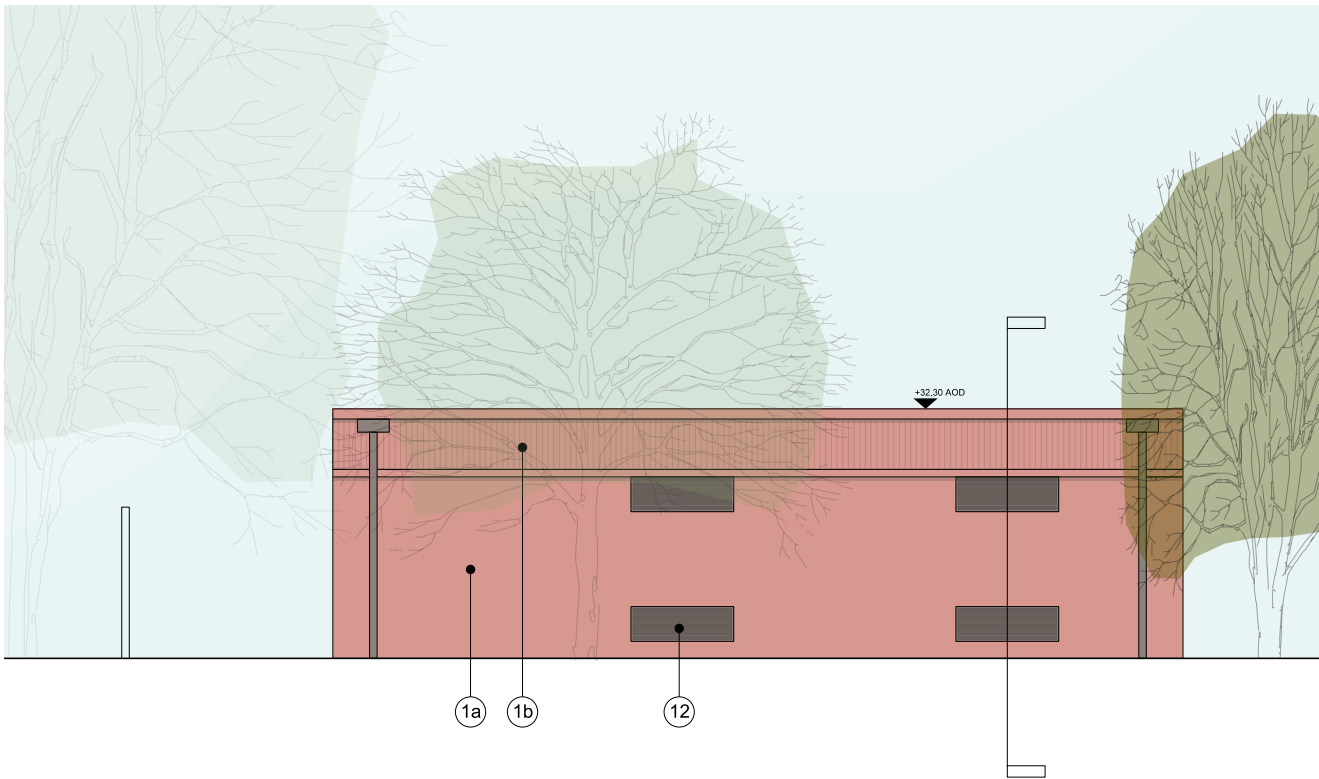


03 Elevations - Substation West
South Elevation

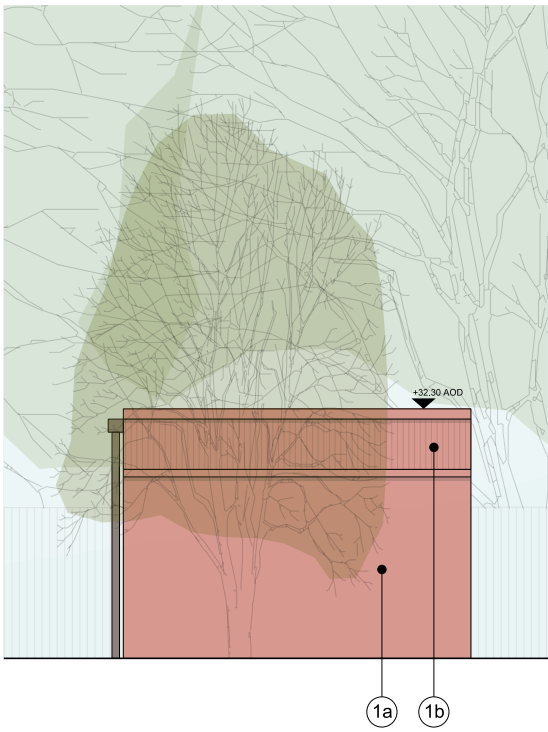

04 Elevations - Substation West
East Elevation

Amendment	Date
P01 PLANNING ISSUE	12.03.2025

1a Brickwork standard coursing	3c PPC Aluminium windows dual-opener (centred)	4c PPC Aluminium glazed doors double-leaf	10b PPC Aluminium Solid door with glazed side panel
1b Brickwork alternative coursing	3d PPC Aluminium windows fully-glazed (shop-fronts)	5a PPC Aluminium Spandrel Micro-Louvres	11 PPC Aluminium Roller shutter garage door
1c Brickwork specials	3e PPC Aluminium windows fixed (opaque glazing)	5b PPC Aluminium Spandrel Solid	12 PPC Aluminium Micro-Louvre Panel
2a Precast stringer	3f PPC Aluminium Projecting window (fritted glazing to boundary face / clear side hung opening glazing to sides)	6 PPC Aluminium Balustrade	13 PPC Aluminium erectable roof level guarding
2b Precast panel	4a PPC Aluminium glazed doors single-leaf	7 PPC Aluminium Signage	14 PPC Aluminium Perforated Screen
2c Precast panel (textured)	4b PPC Aluminium glazed doors single-leaf with glazed side panel	8 Canvas Awning Canopy (retractable)	15 Roof level plant (smoke vent fans / PV)
3a PPC Aluminium window fixed		9 PPC Aluminium Micro-Louvred door	16 PPC Aluminium Balcony Soffit
3b PPC Aluminium window single-opener (side)		10a PPC Aluminium Solid door	

 

FeldenCleggBradleyStudios
LLP
Bath Brewery
Toll Bridge Road
Bath BA1 7DE
t 01225 852545
f 01225 852528
e bath@fcbstudios.com

Project Name	Job/Drawing No	Amendment
CHORLTON PRECINCT, CHORLTON-CUM-HARDY	2104-FCBS-ZZ-ZZ-DR-A-0901-P01	
Proposed Substation West	Scale 1:100 @ A3 Date 12.03.2025 Drawn SD GROUP Check AB	
Do not scale	Original printed at A3	All dimensions to be checked on site