


Side




Front

Rear

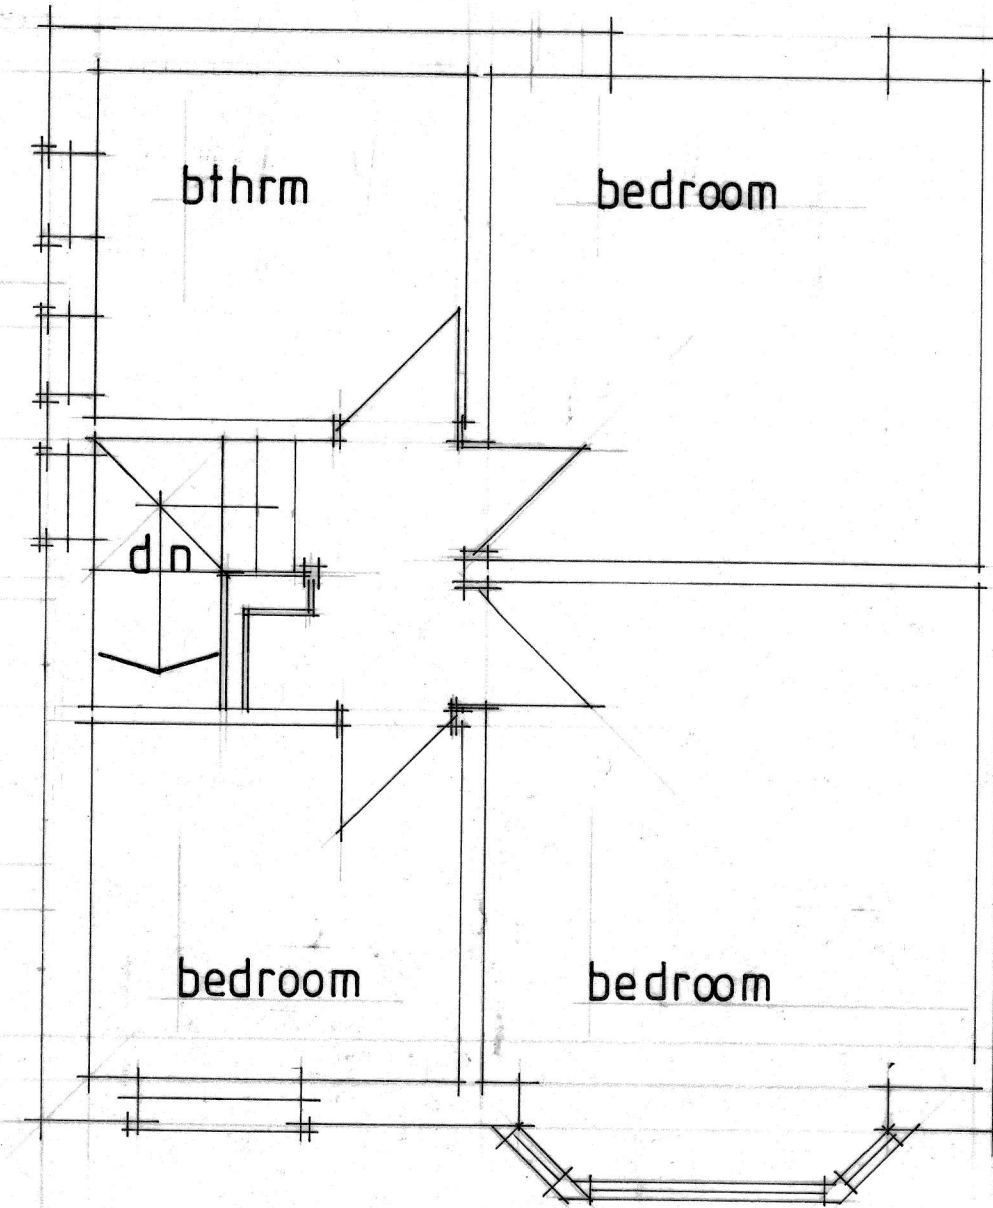


First Floor

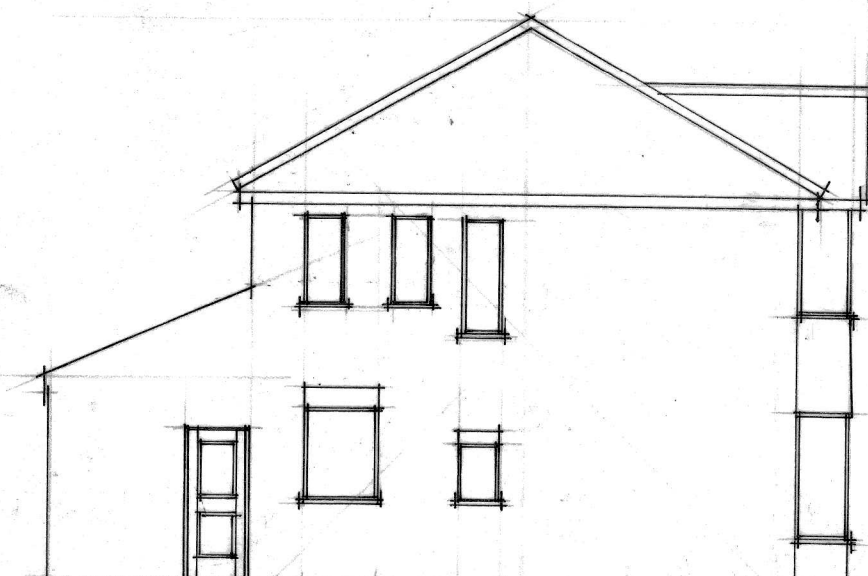

Side

Scale Bars

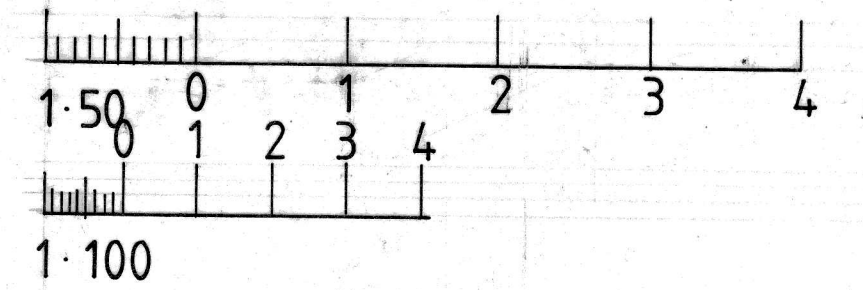

No:	Revision:	Date:	Initial:
Project: 57 Burnside Drive Burnage Mcr			
Title: Floor Plans and Elevations (Extg)			
Scale: 1:100	Date: July 2025	Initial: CTN	
Drg. No: 2			