



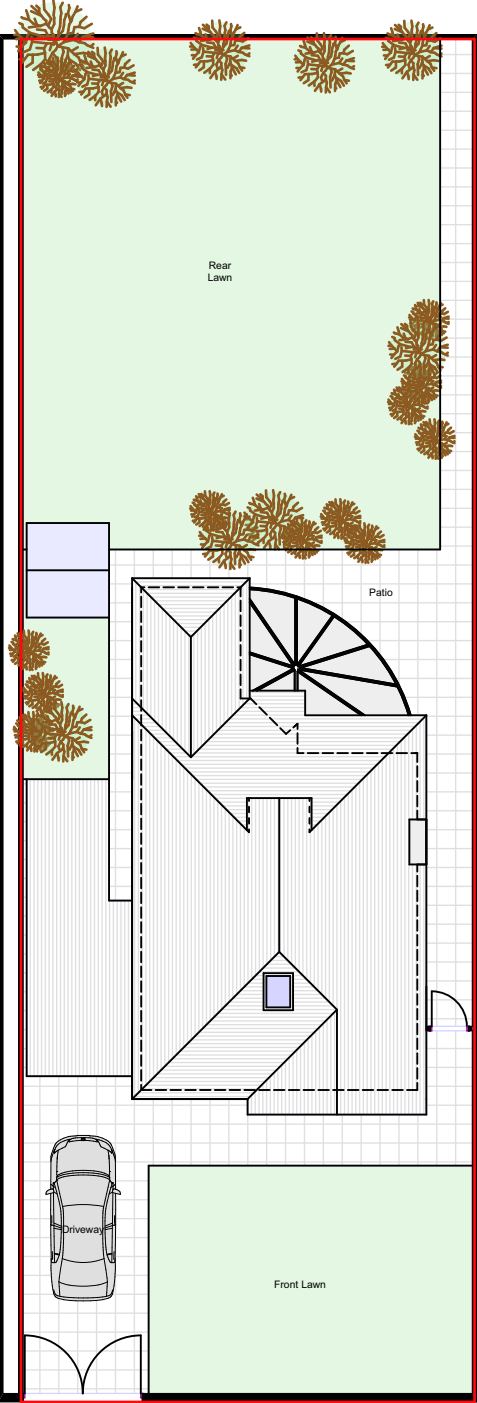

EXISTING GA SITE
PLAN @1:200

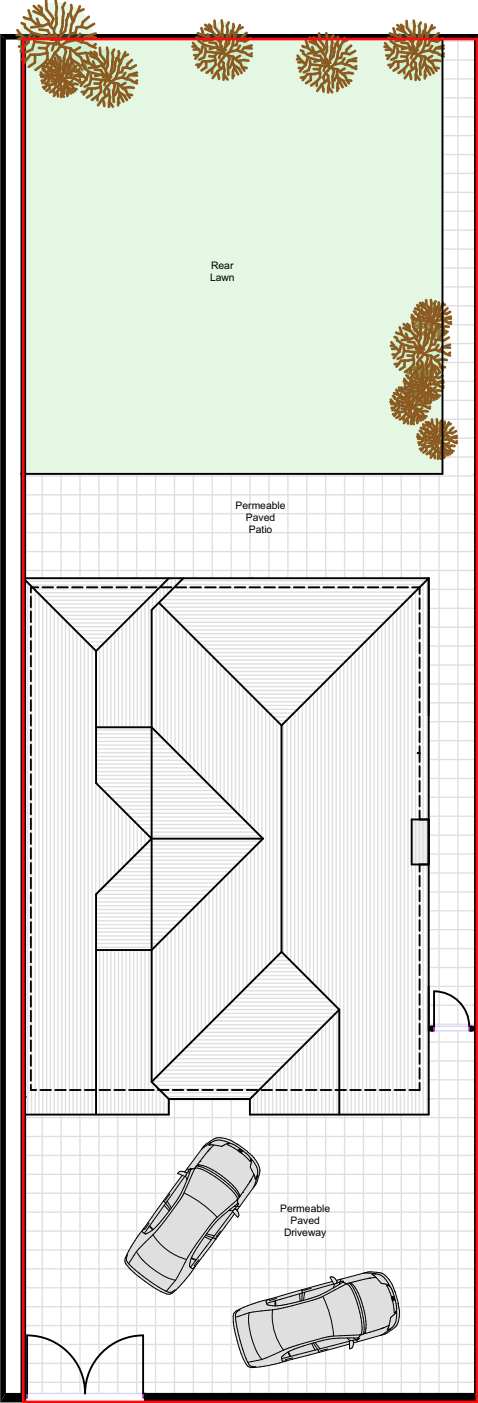


PROPOSED GA SITE
PLAN @1:200

notes

This drawing is subject to a detailed building and site survey, therefore no guarantee of its accuracy can be given. This drawing has been draughted in accordance with the clients design requirements. All areas are approximate and are subject to a detailed building and site survey and further design development. All dimensions should be checked prior to commencement of construction on site.

All dimensions shown are in millimetres (mm).

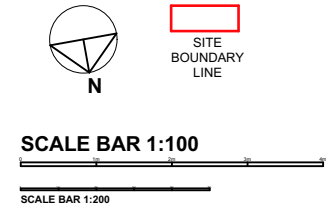

PL2	Planning Updates	03.07.25
PL1	Planning Updates	01.07.25
PL0	Planning Issue	20.03.25



NADA Architects Ltd
169 Kingsway
Burnage
Manchester
M19 2ND
Mob: 07974 735527
E: ahmed@nadaarchitects.com
W: www.nadaarchitects.com

D - design	PL - planning	PT - pre-tender
T - tender	P - preliminary	
C - construction	R - record	

ZANA ABDYULLAH

SINGLE STOREY EXTENSION
23 WILBRAHAM ROAD,
MANCHESTER, M14 6FG

EXISTING & PROPOSED GA
FLOOR PLAN & SITE PLANS

scale	date	drawn	checked
1:100 @ A3	20.03.25	MI	AC
1:200 @ A3			

job no	(category)	dwg no	revision
--------	------------	--------	----------

25-1343 (05)001 PL2

Verify all dims prior to construction. Immediately report any discrepancies on this drawing to Architect. This drawing shall be read in conjunction with associated specifications and related consultant's documents.

PLANNING