




Existing Ground Floor Plan

Existing First Floor Plan

1:100




Existing Front Elevation

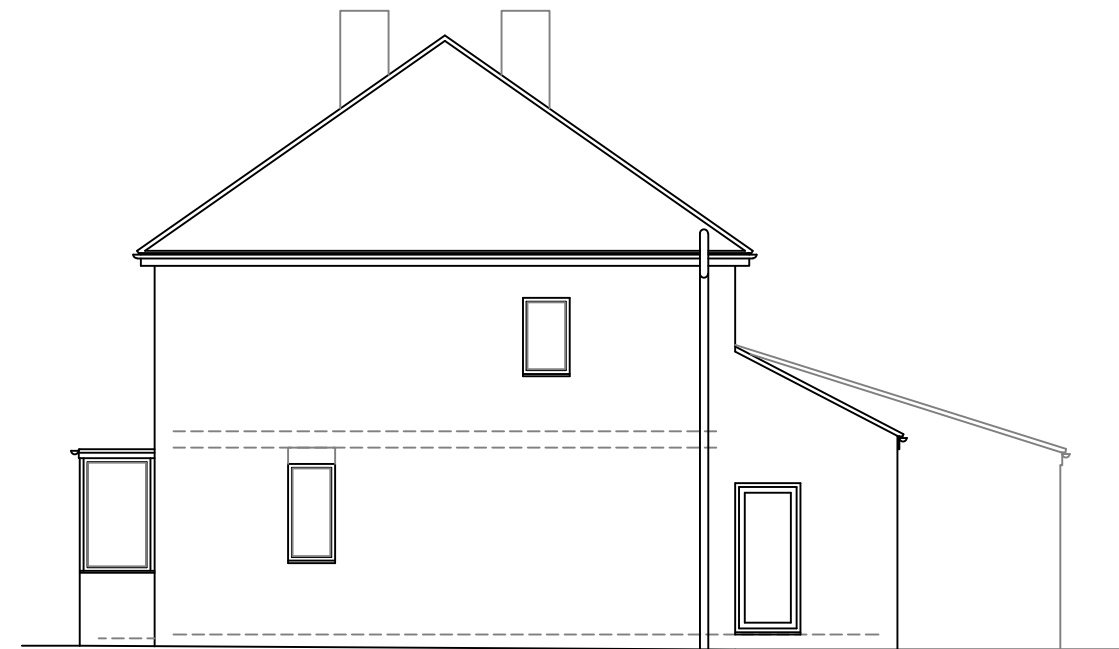

Existing Side Elevation




Existing Rear Elevation

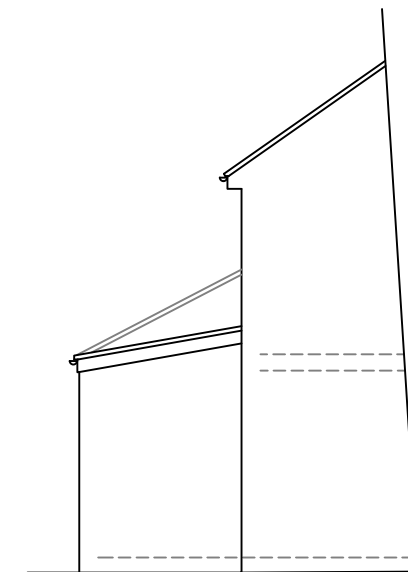


Existing Side Elevation

1:100

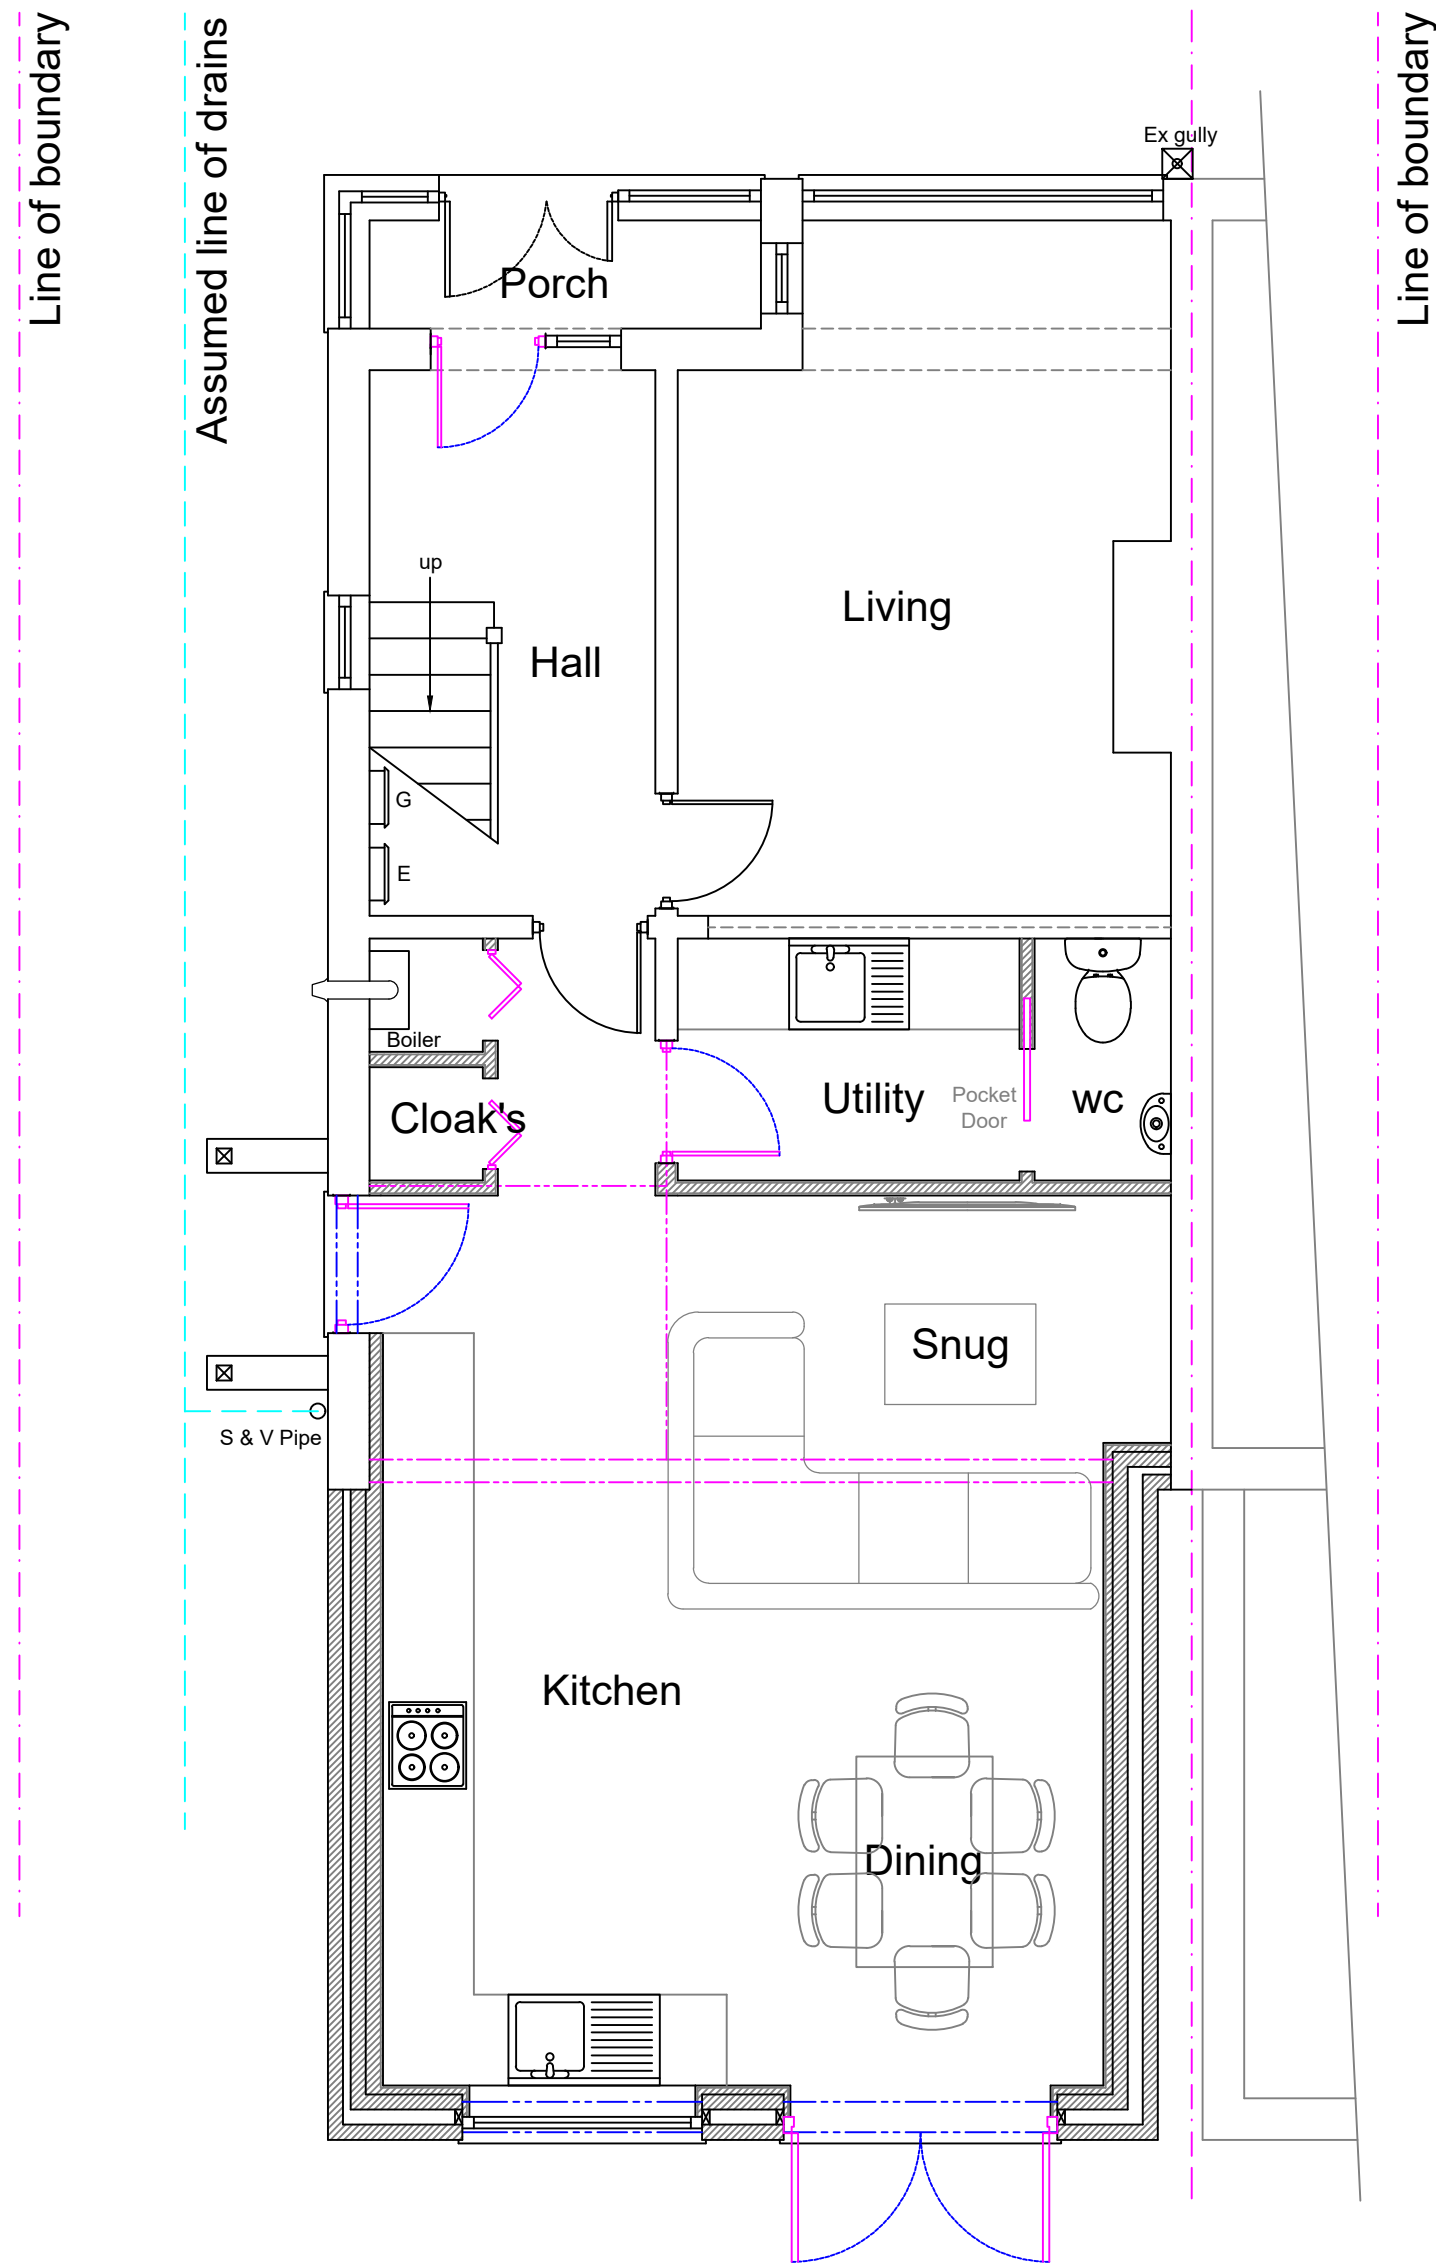

Proposed Ground Floor Plan

1:50

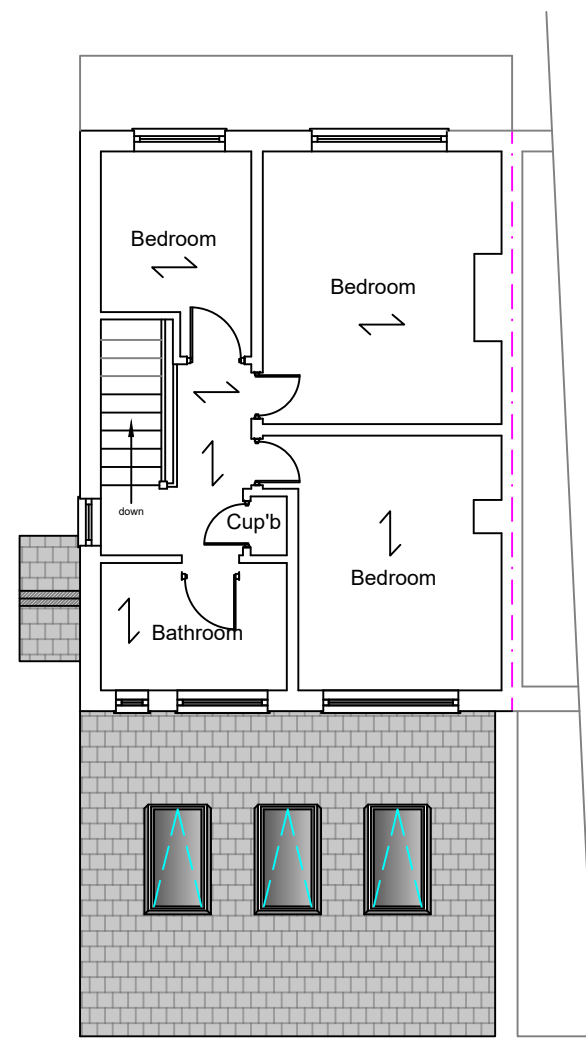

Proposed First Floor Plan


1:100




Proposed Front Elevation



Proposed Side Elevation

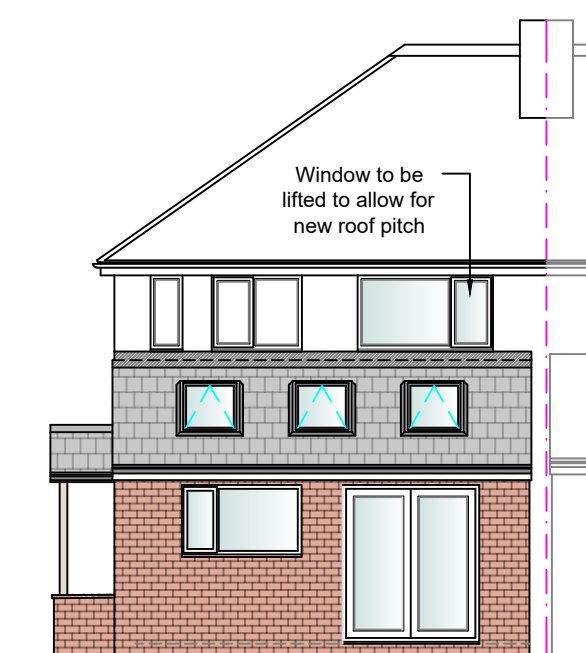

Proposed Rear Elevation

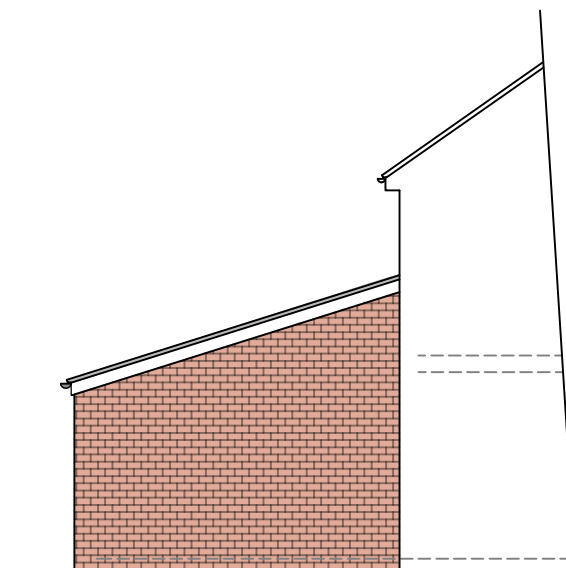

Proposed Side Elevation

1:100

Stage :-		Householder Planning	
Project Title :-		Proposed single-storey rear extension and open side porch following demolition of existing single-storey outrigger and conservatory.	
Drawing Title :-		Existing & Proposed Plans & Elevations	
Client :-		Mr Harris	
Drwg No :-	05/25/48	Date :-	May '25
Scale :-	1:100 & 1:50@A1	Drawn:-	SCM
Site Address :-		23b Burford Road, Whalley Range, Manchester, M16 8EW	