



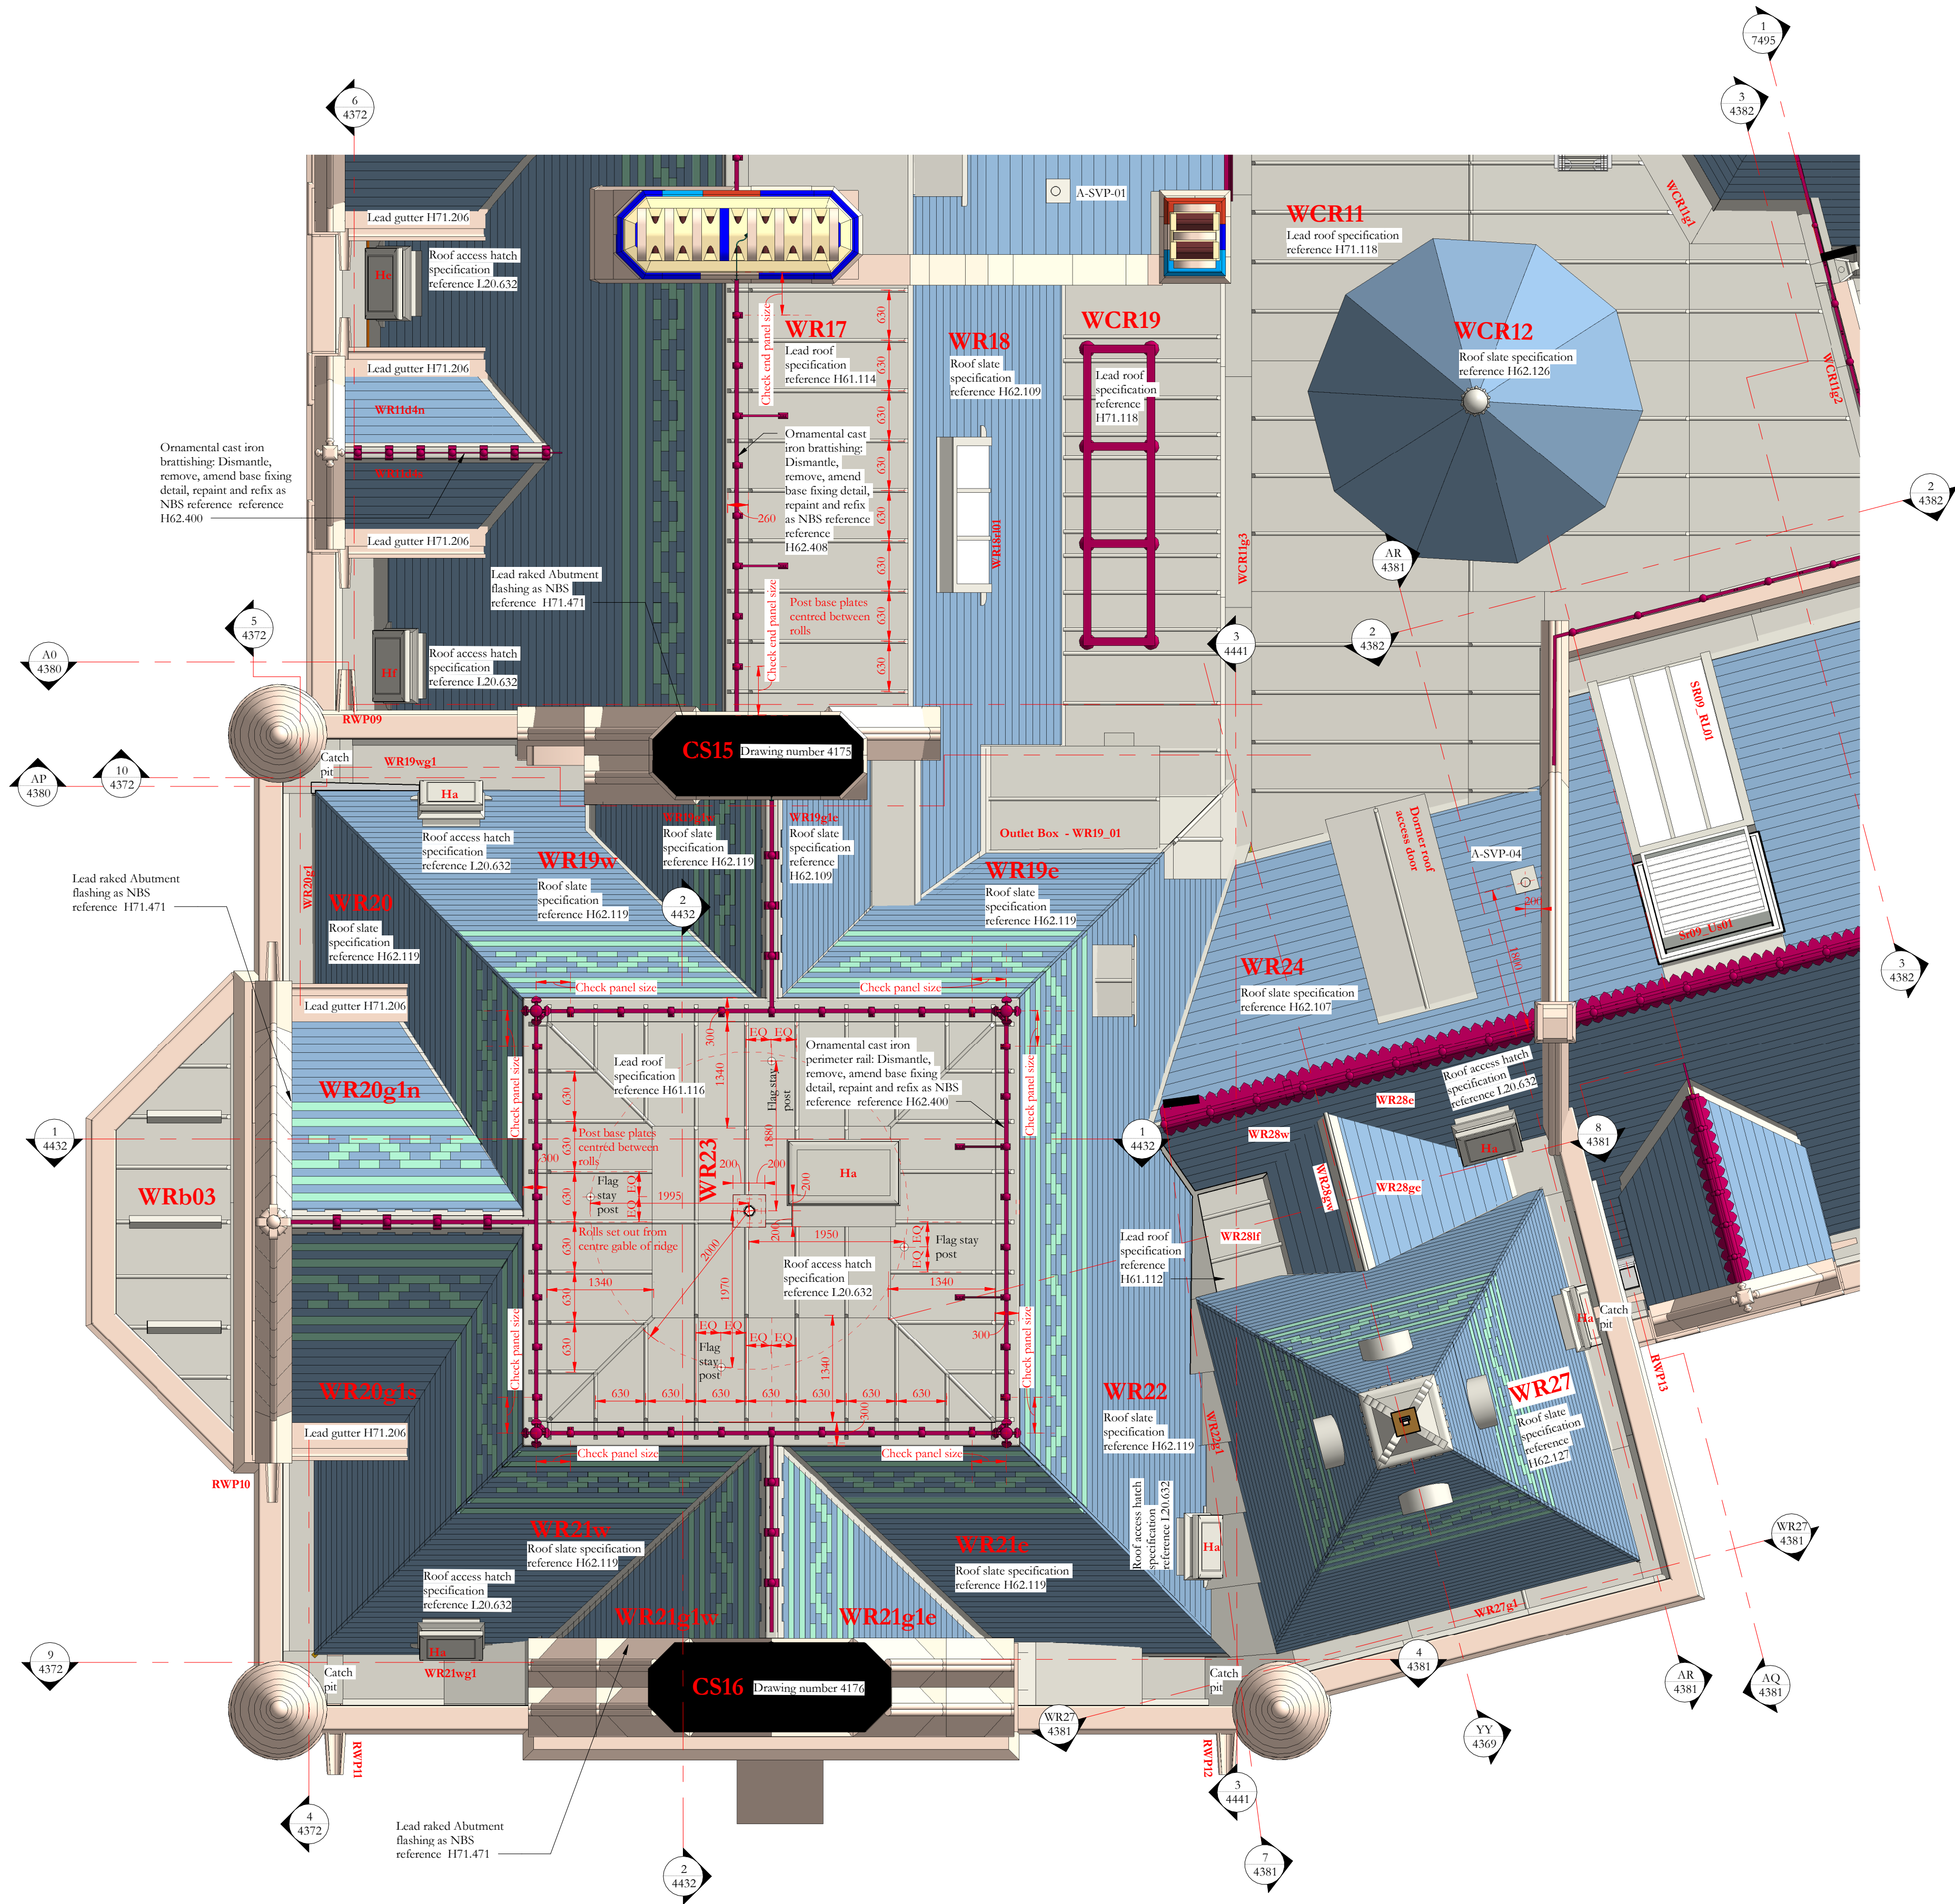

Scale Bars to be used as guidance only - refer to sheet size below									
1:100	mm	1000	2000	3000	4000	5000	6000	7000	8000
1:200	mm	1000	2000	3000	4000	5000	6000	7000	8000
1:500	m	10	20	30	40	50	60	70	80
1:1250	m	10	20	30	40	50	60	70	80

Notes:
Drawings are based on survey data and may not accurately represent what is physically present.
Do not scale from this drawing. All dimensions are to be verified on site before proceeding with the work.
All dimensions are in millimeters unless noted otherwise.
Purcell shall be notified in writing of any discrepancies.

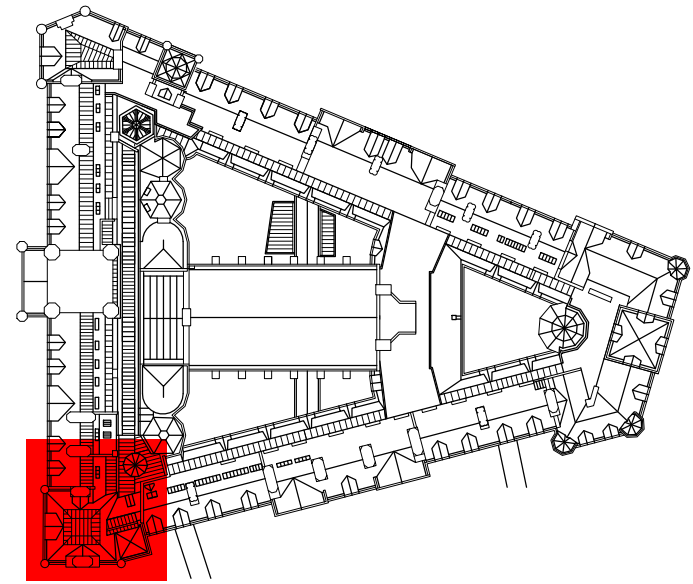

Revision 09
Flagpole base upstand increased to 400mm square centered on flag pole.
Duplicate roof reference WR25 changed to WR28. Vent pipe A-SVP-04 moved from lead roof WR28f to east side of roof slope WR24.

Revision 08
North flagpole stay base plate moved 100mm south

Revision 07
Soil and vent pipe A-SVP-04 added to lead flat roof WR25f on the north side of roof WR27

Revision 06
Dimension at roof perimeter amended to correspond with details and dimensions shown on cross section drawing 4432 and eaves detail 7016

Revision 05
Roof plan updated to correspond with previously issued details for setting out to roofs WCR11, WR19, WR22 and WR27. Setting out for roofs WR17 and WR23 amended. Location and size of roof access hatch WR23_Ha amended

Revision 04
Layout of lead flat roof WCR11 amended
New roof WRp01 omitted and existing roof WR25 retained with new slate and lead roof coverings
Roof access hatches Ha and Hb added to WR25
Roof access hatch Ha added to roof WR27
New upstand SR09_U01 for smoke vent added to SR09

Revision 03
Reissued for construction no change

Revision 02
Lead boxing added
Dormer Vent added
Structure for air-conditioning units added
Sections 1/4379, 2/4379, 1/4380, 2/4380, 1/4381, 2/4381, 1/4382, 2/4382 and 3/4382 added

09	17/02/2025	JC	GR	See note in revision cloud
08	29/08/2024	JC	GR	See note in revision cloud
07	26/10/2023	JC	GR	See note in revision cloud
06	16/05/2023	JC	GR	See note in revision cloud

ISSUE	DATE	APPROVED	DRAWN	DESCRIPTION
-------	------	----------	-------	-------------



Project Office, Town Hall, MANCHESTER M60 2L1
+44 (0) 7970 097 432
www.purcelluk.com

PROJECT STATUS	RIBA Stage 5
CLIENT	Manchester City Council
PROJECT	Our Town Hall
DRAWING TITLE	General Arrangement Plan South-West
SIZE & SCALE	A1:As indicated
DRAWING STATUS	S4 - Construction

JOB NUMBER 236959

DRAWING NO. REV

OTH-PUR-TH-RF-DWG-A-4314 09

© PURCELL 2019. PURCELL ® IS THE TRADING NAME OF PURCELL ARCHITECTURE LTD.

18/02/2025 12:13:11

