



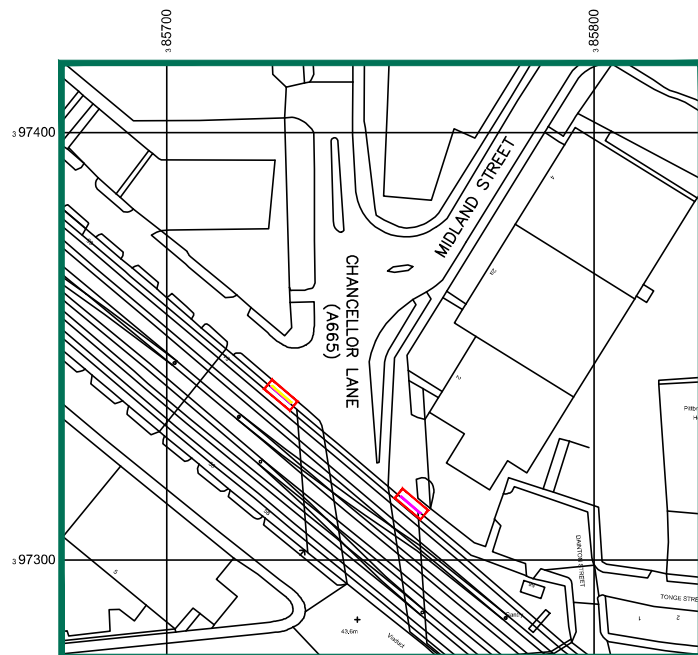


LOCATION PLAN

0 1:1250 25m 50

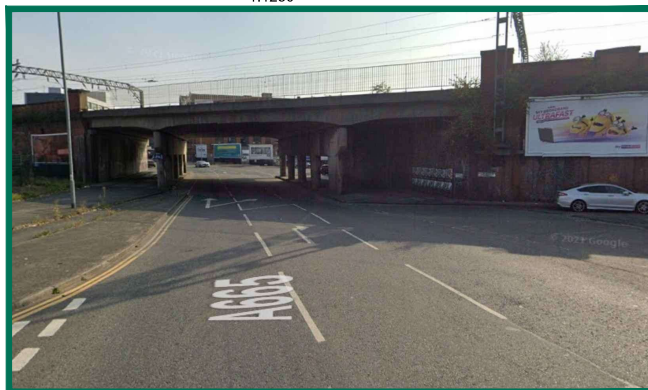


SITE PHOTOGRAPH

STREETVIEW LINK - <https://goo.gl/maps/qRCRby2mYFkNXK7E7>

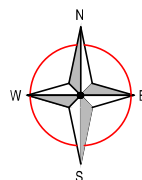

EXISTING/PROPOSED SIGN LOCATION

EXISTING 48 SIGN TO BE REMOVED AS PART OF APPLICATION

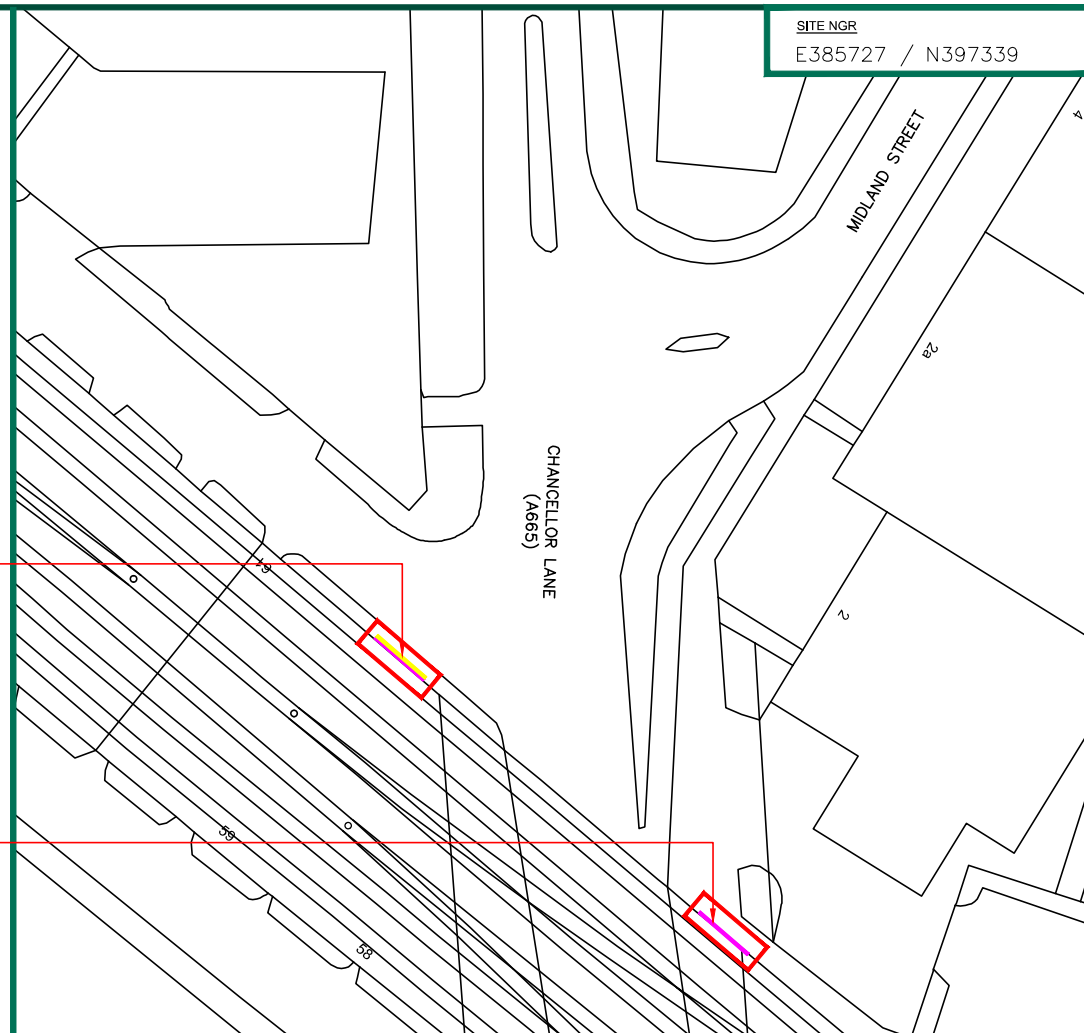

SITE PLAN

0 1:500 10m 20

— SITE DEMISE LINE

— EXISTING 48-SHEET ADVERTISING HOARDING

— UPGRADE OF 1No. 48-SHEET ADVERTISING HOARDING TO DIGITAL LED DISPLAY



CLIENT




ADDRESS
SIGNAGE REPLACEMENT AT CHANCELLOR LANE &
NORTH WESTERN STREET, ANMICK MANCHESTER,
ARDWICK, M196JY


A	FIRST ISSUE	GKD	25.01.22	DCC
REV	DESCRIPTION	BY	DATE	CHK
SCALE	DRAWN	CHECKED	APPROVED	
AS SHOWN	GKD	DCC	PC	
	DATE	DATE	DATE	
	25.01.22	25.01.22	25.01.22	

TITLE
SITE LOCATION PLAN

DRAWING NUMBER
YZ020301062501_001_A

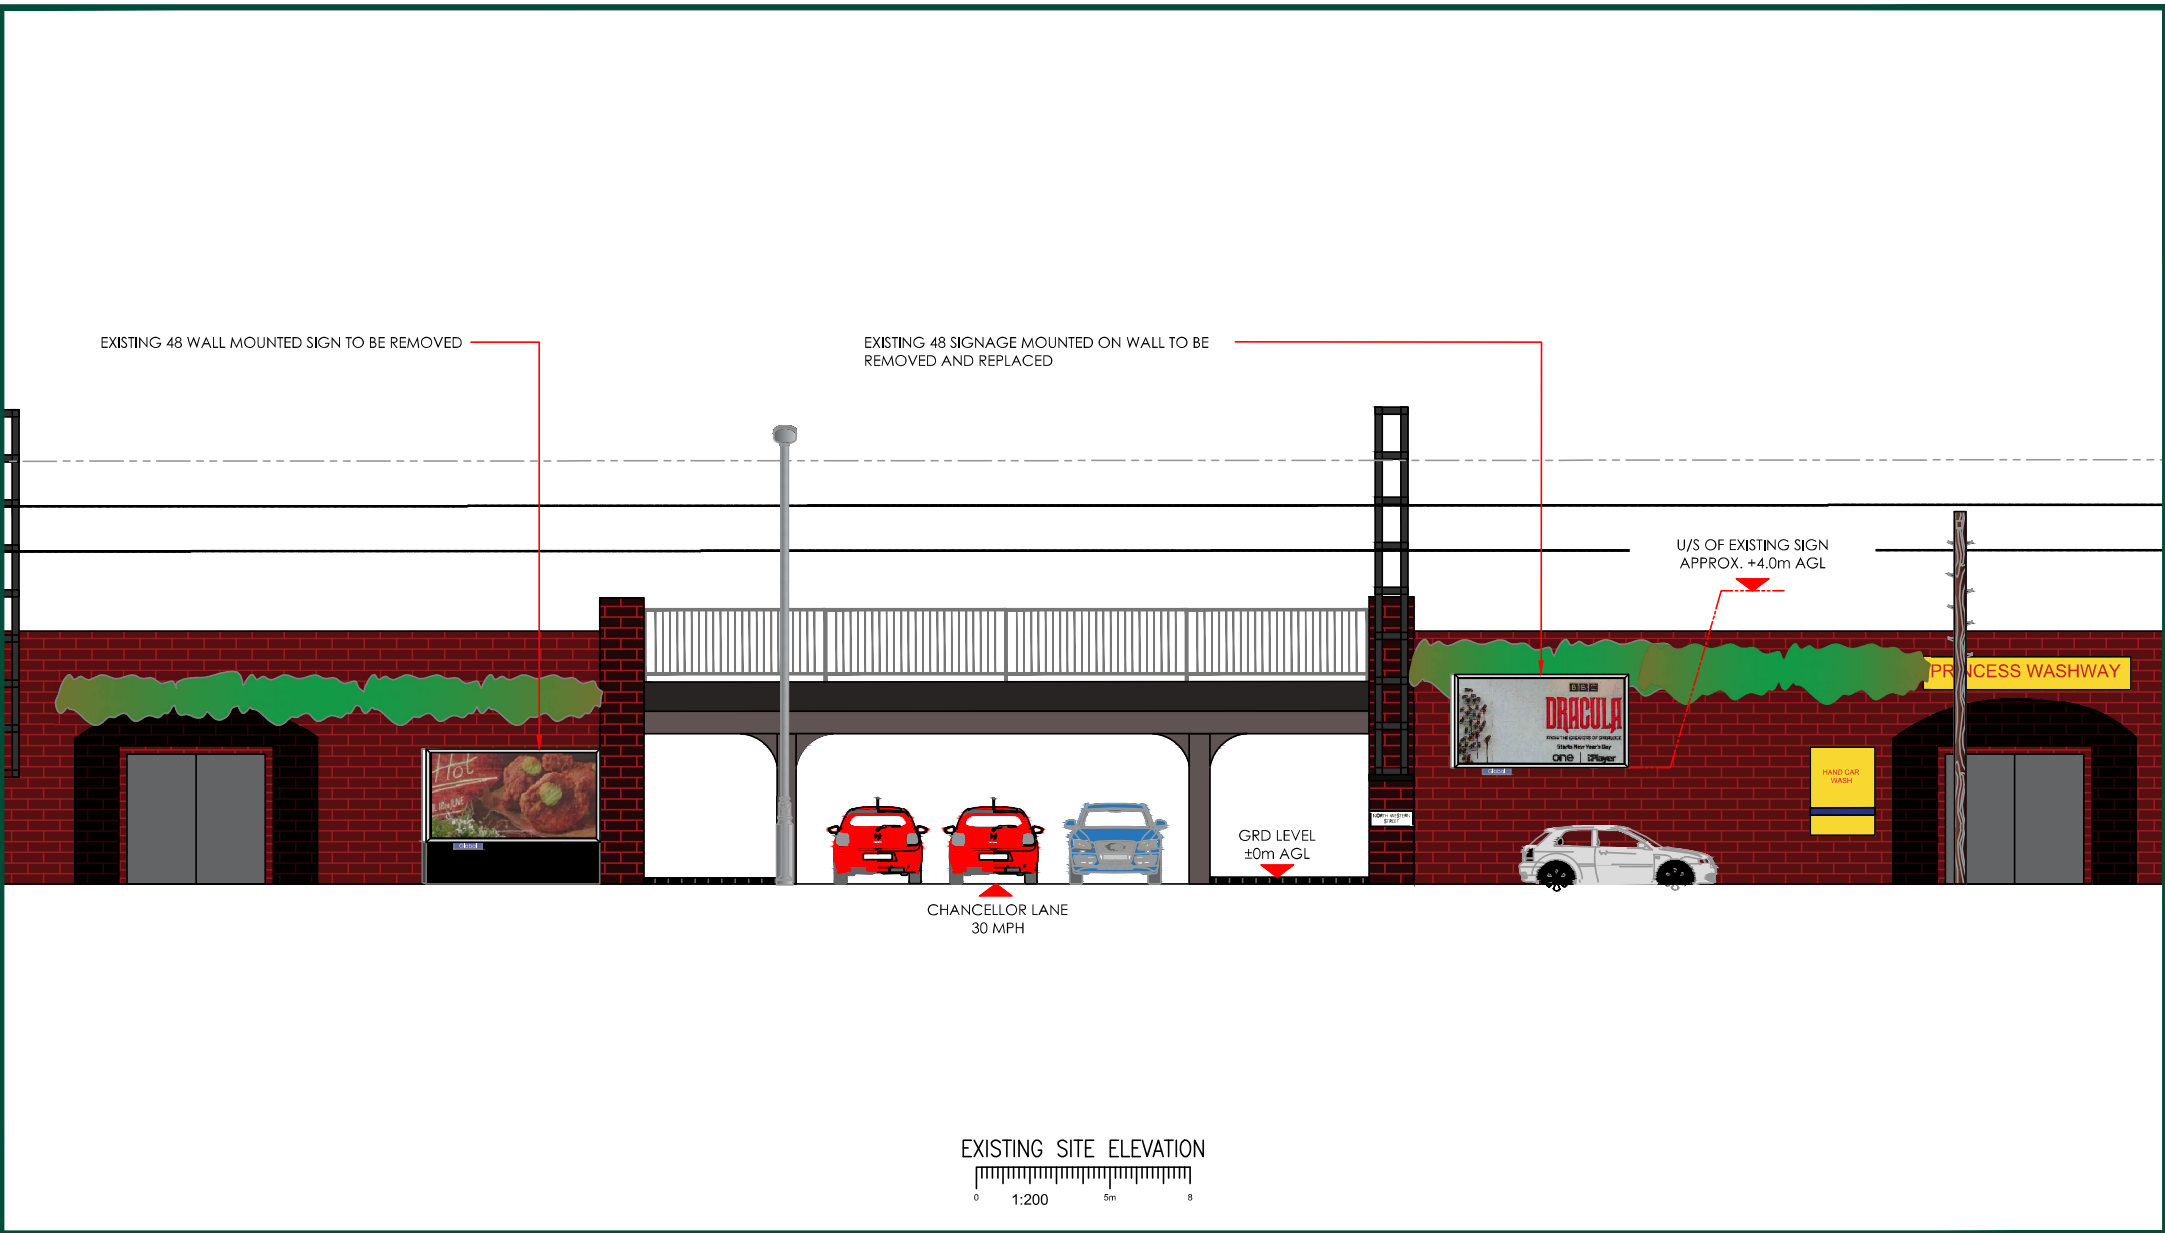

		CLIENT						ADDRESS SIGNAGE REPLACEMENT AT CHANCELLOR LANE & NORTH WESTERN STREET, ANMICK MANCHESTER, ARDWICK, M196JY							
				A FIRST ISSUE GKD 25.01.22 DCC				TITLE EXISTING SITE ELEVATION							
				REV DESCRIPTION BY DATE CHK		SCALE 1:200		DRAWN GKD DATE 25.01.22		CHECKED DCC DATE 25.01.22		APPROVED PC DATE 25.01.22		DRAWING NUMBER YZ020301062501_002_A	

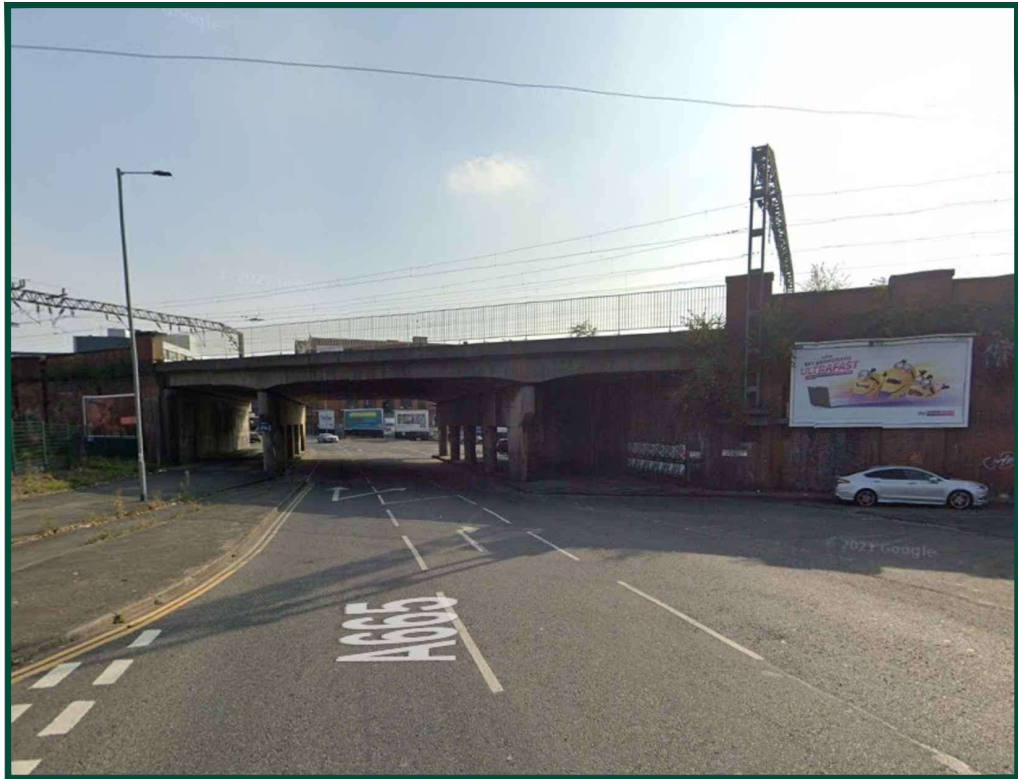

EXISTING SITE VIEW



PROPOSED SITE VIEW



CLIENT



A	FIRST ISSUE	GKD	25.01.22	DCC
REV	DESCRIPTION	BY	DATE	CHK
SCALE	DRAWN	CHECKED	APPROVED	
N.T.S	GKD	DCC	PC	
	DATE	DATE	DATE	
	25.01.22	25.01.22	25.01.22	

ADDRESS
SIGNAGE REPLACEMENT AT CHANCELLOR LANE &
NORTH WESTERN STREET, ANMICK MANCHESTER,
ARDWICK, M196JY

TITLE
PHOTO MONTAGE

DRAWING NUMBER
YZ020301062501_005_A