


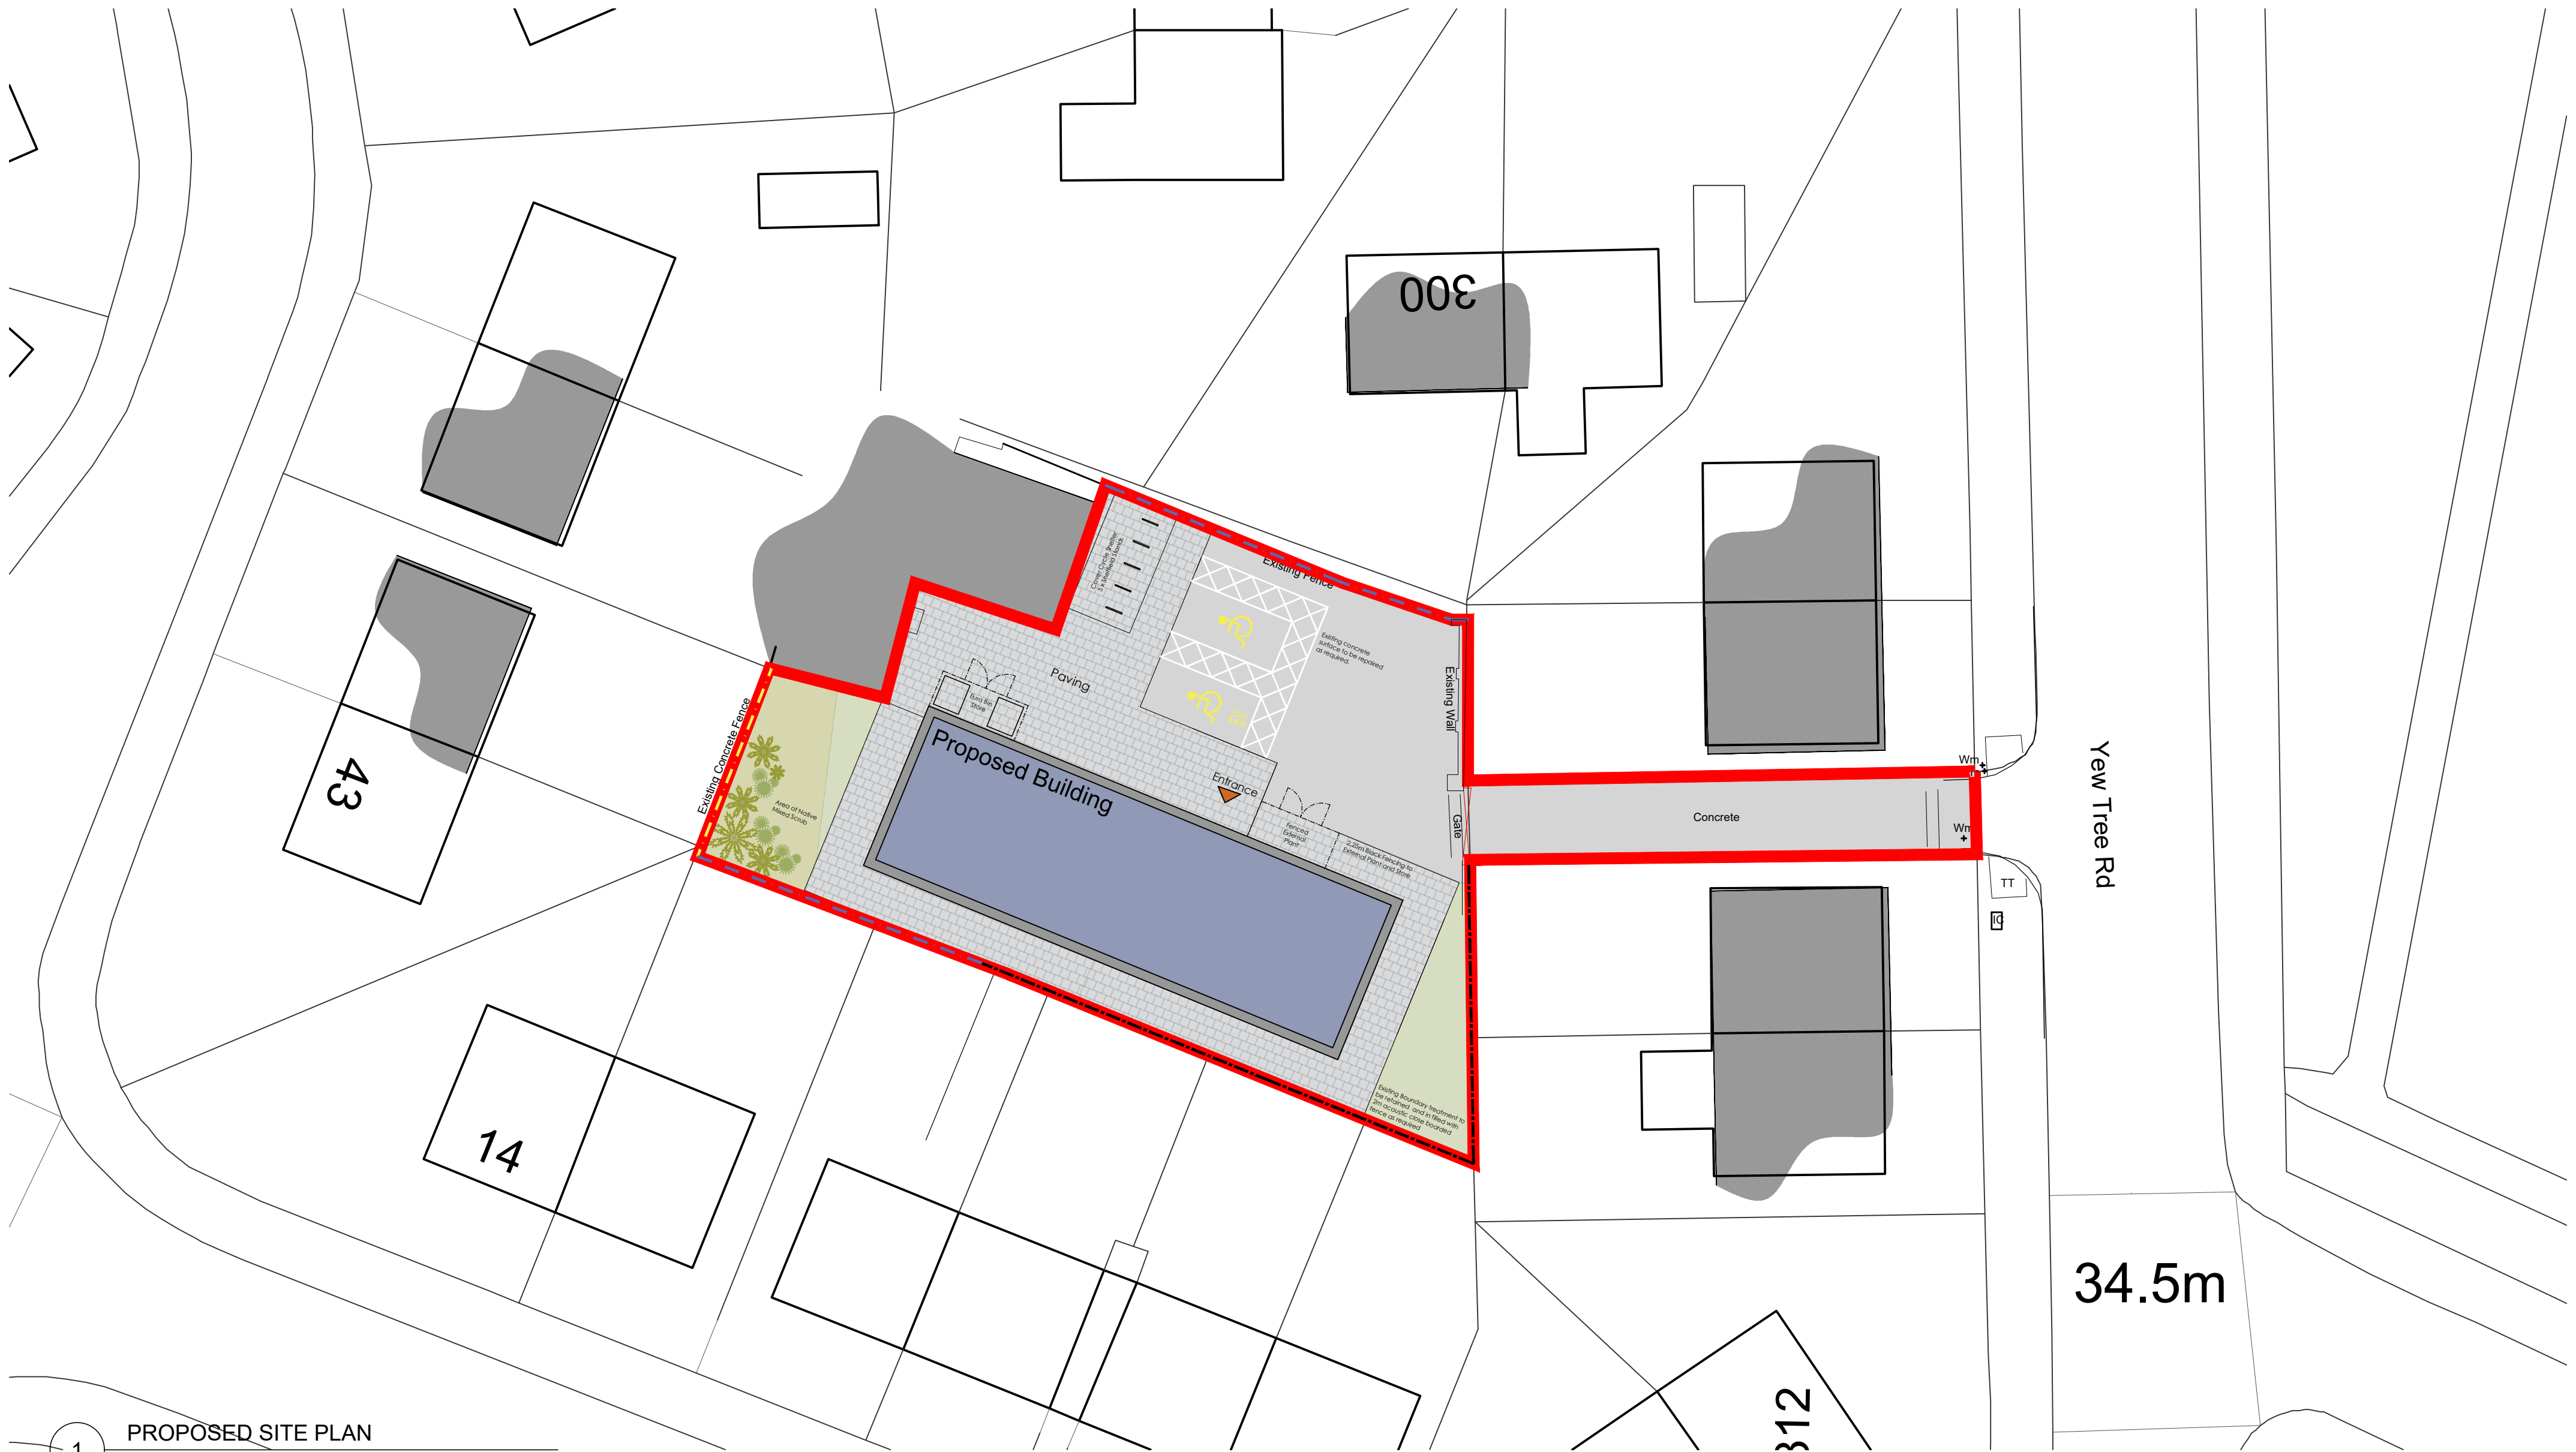

NORTH

01.02.03.04.05.010.0m

The copyright of this drawing is vested with Corstorphine & Wright Ltd and must not be copied or reproduced without the consent of the company.

P-02

Updated based on ecologists comments and boundary treatments added

02.07.25

LC

CH

P-01

Updated based on pre app discussion and end user comments

07.02.25

LC

CH

P-00

Planning Issue

11.10.24

LC

CH

Rev.

Description

Date

Drw.

Chk.

Existing 2.2m Brick wall boundary with 2.6m brick piers.

Existing building to be demolished and new external brickwork wall to 2m height to be built along building line.

Existing 1.8m timber panel fence with weldmesh fence above to be retained.

Existing 2m concrete panel fence with weldmesh fence above to be retained.

Proposed grassland 41sqm

Proposed native scrub area 40sqm

Client
YIF
Youth Investment Fund

Project
Modular Youth Hub
OMYOP Depot M20 3GF

Drawing Title
Proposed Site Plan

Drawing Status
PLANNING

Corstorphine & Wright

Tamworth Studio
5 Aldergate, Tamworth, B79 7DJ
01827 671 23
corstorphine-wright.com

Drawing No.
23519-0321

Revision
P-02

Drawn
SK

Checked
LC

Paper Size
A2

Scale
1:200

Date
19.03.24