


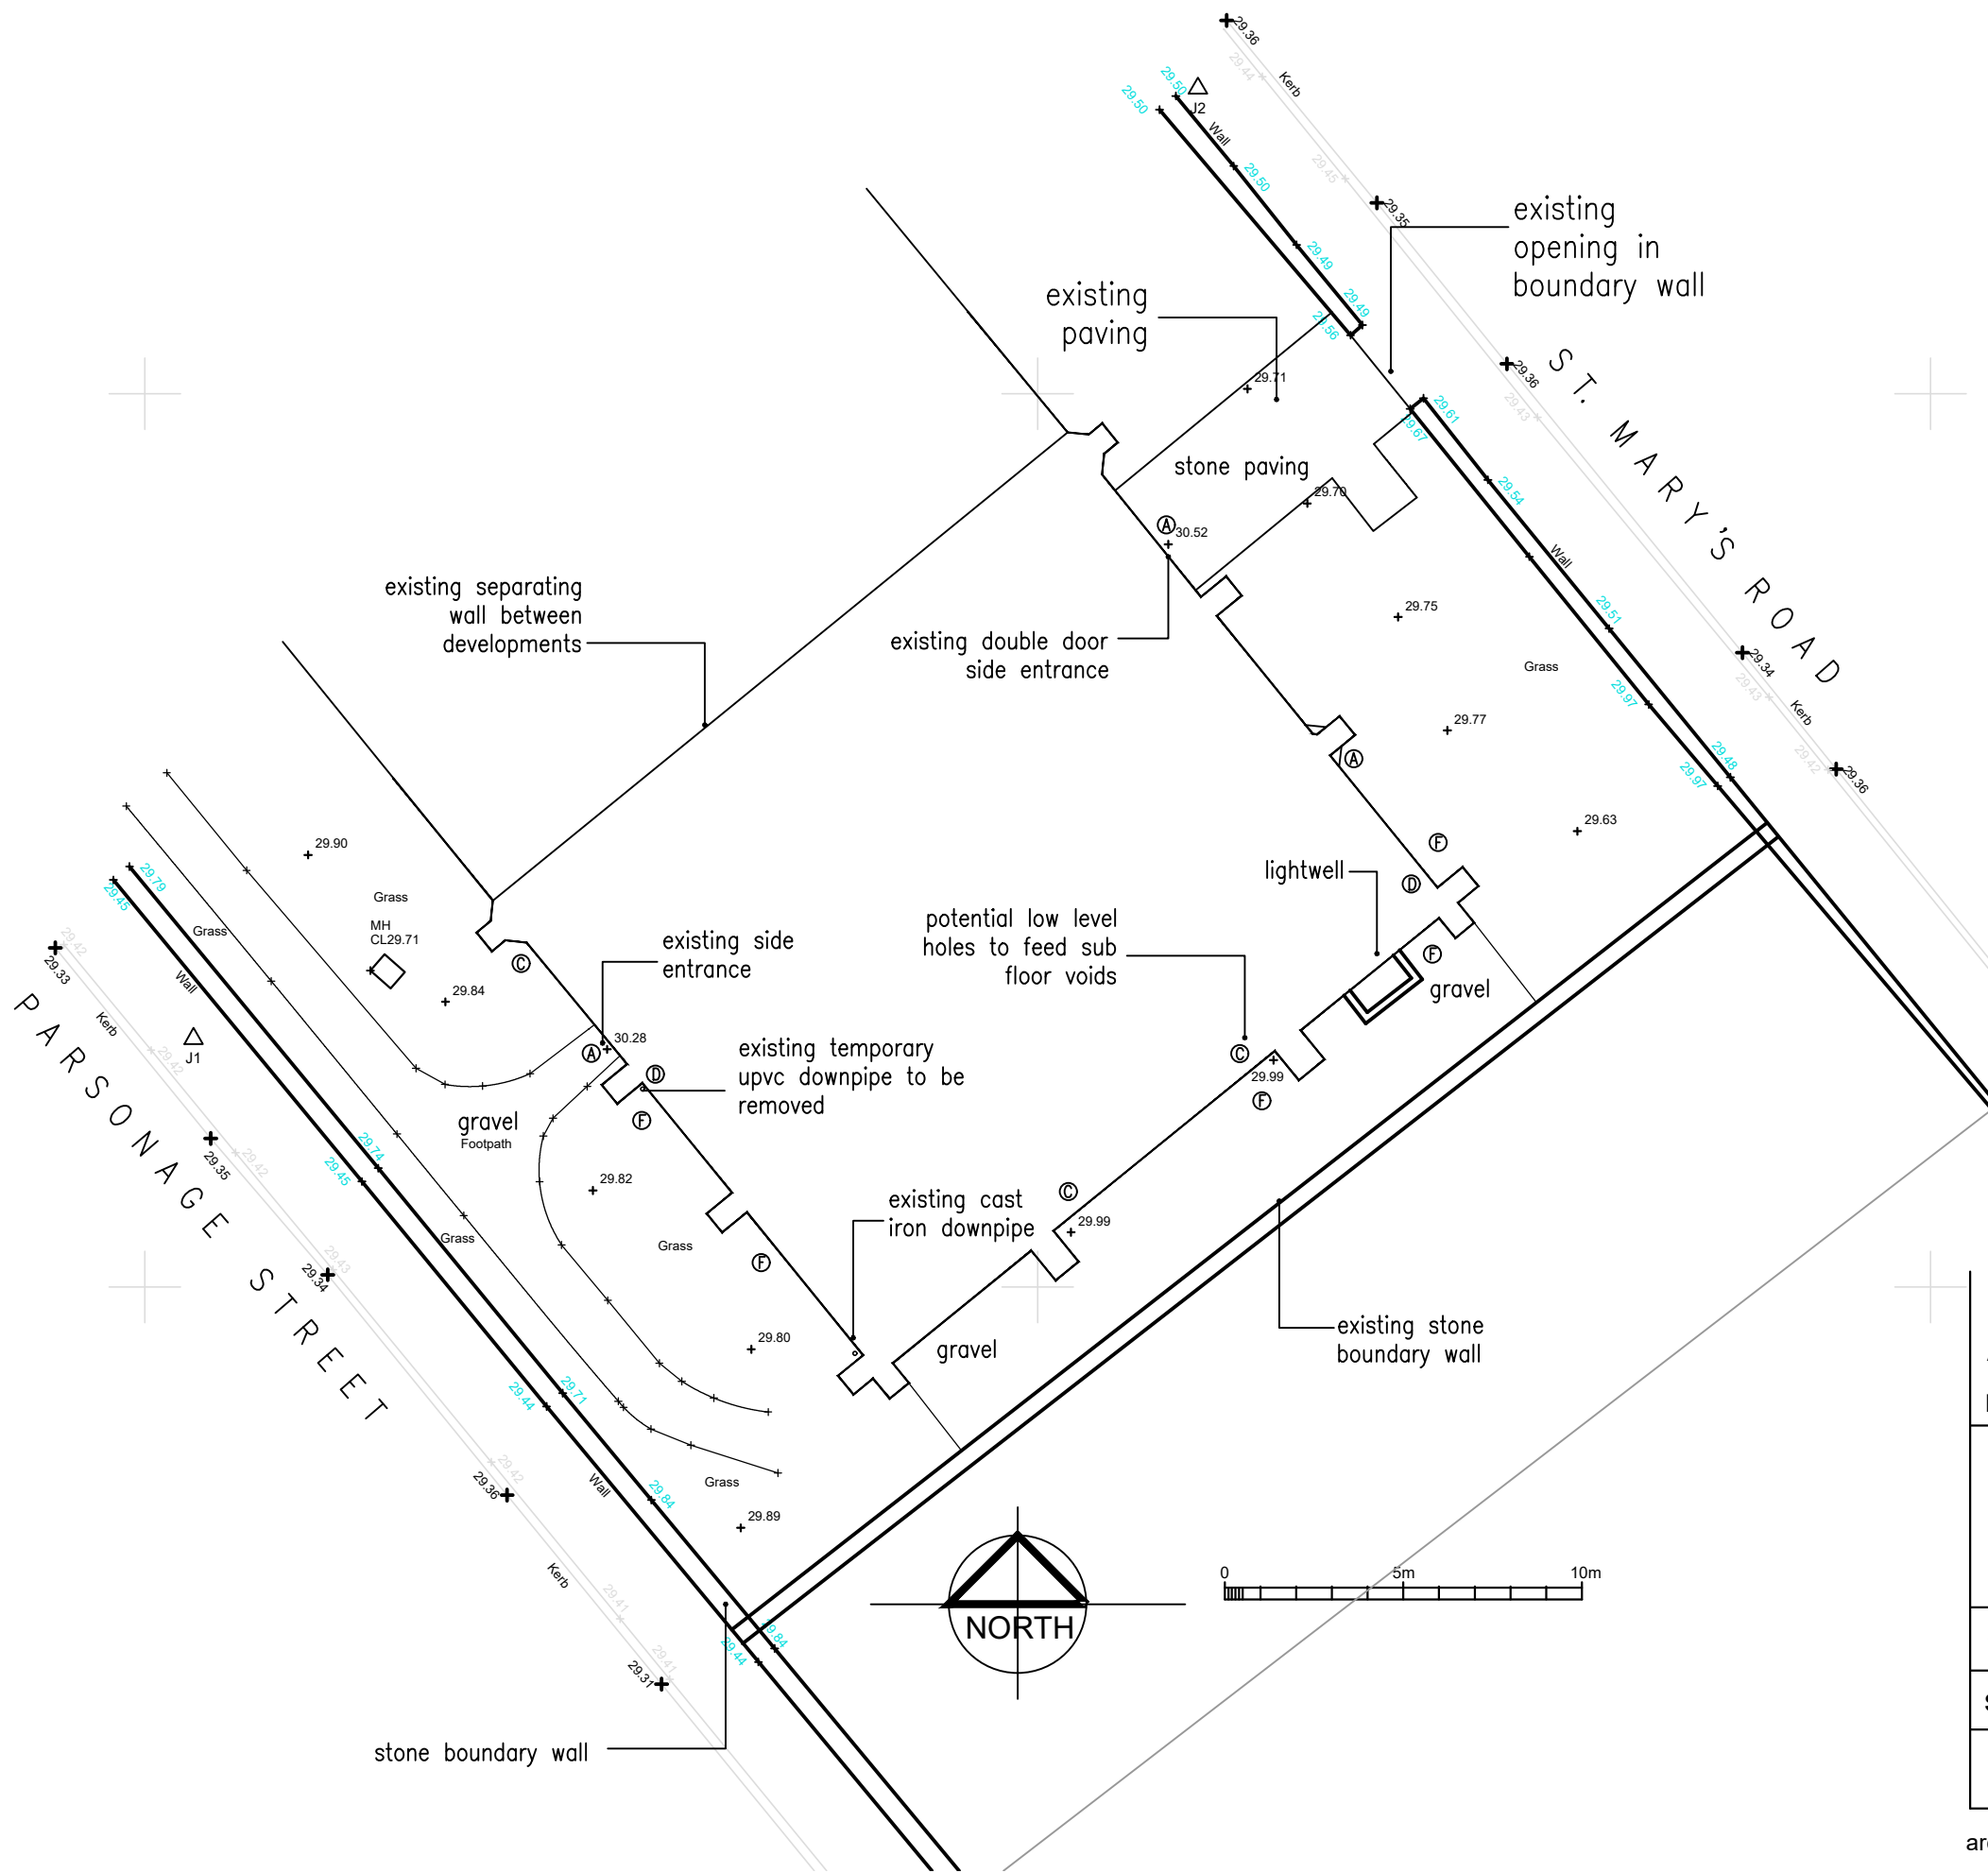

TO BE READ IN CONJUNCTION WITH
DESIGN AND ACCESS STATEMENT

- Ⓐ timber doors
- Ⓑ form new openings for rooflights
- Ⓒ form new openings for service penetrations
- Ⓓ remove temporary upvc downpipes
- Ⓔ clean moss from stonework
- Ⓕ remove overgrown vegetation

A PAVING AMENDED
revisions

18.06.25

existing site plan
st marys chapel
hulme

date: december 2022

scale 1:200 @a3

status: preliminary

dwg. d433/D02 rev A

DO NOT SCALE – IF DIMENSIONS ARE NOT GIVEN PLEASE ASK

architectural designworks limited

designworks



studio one 17 biggin gardens heywood OL10 2WF t: 0161 332 1943 e: architects@archdesignworks.co.uk