




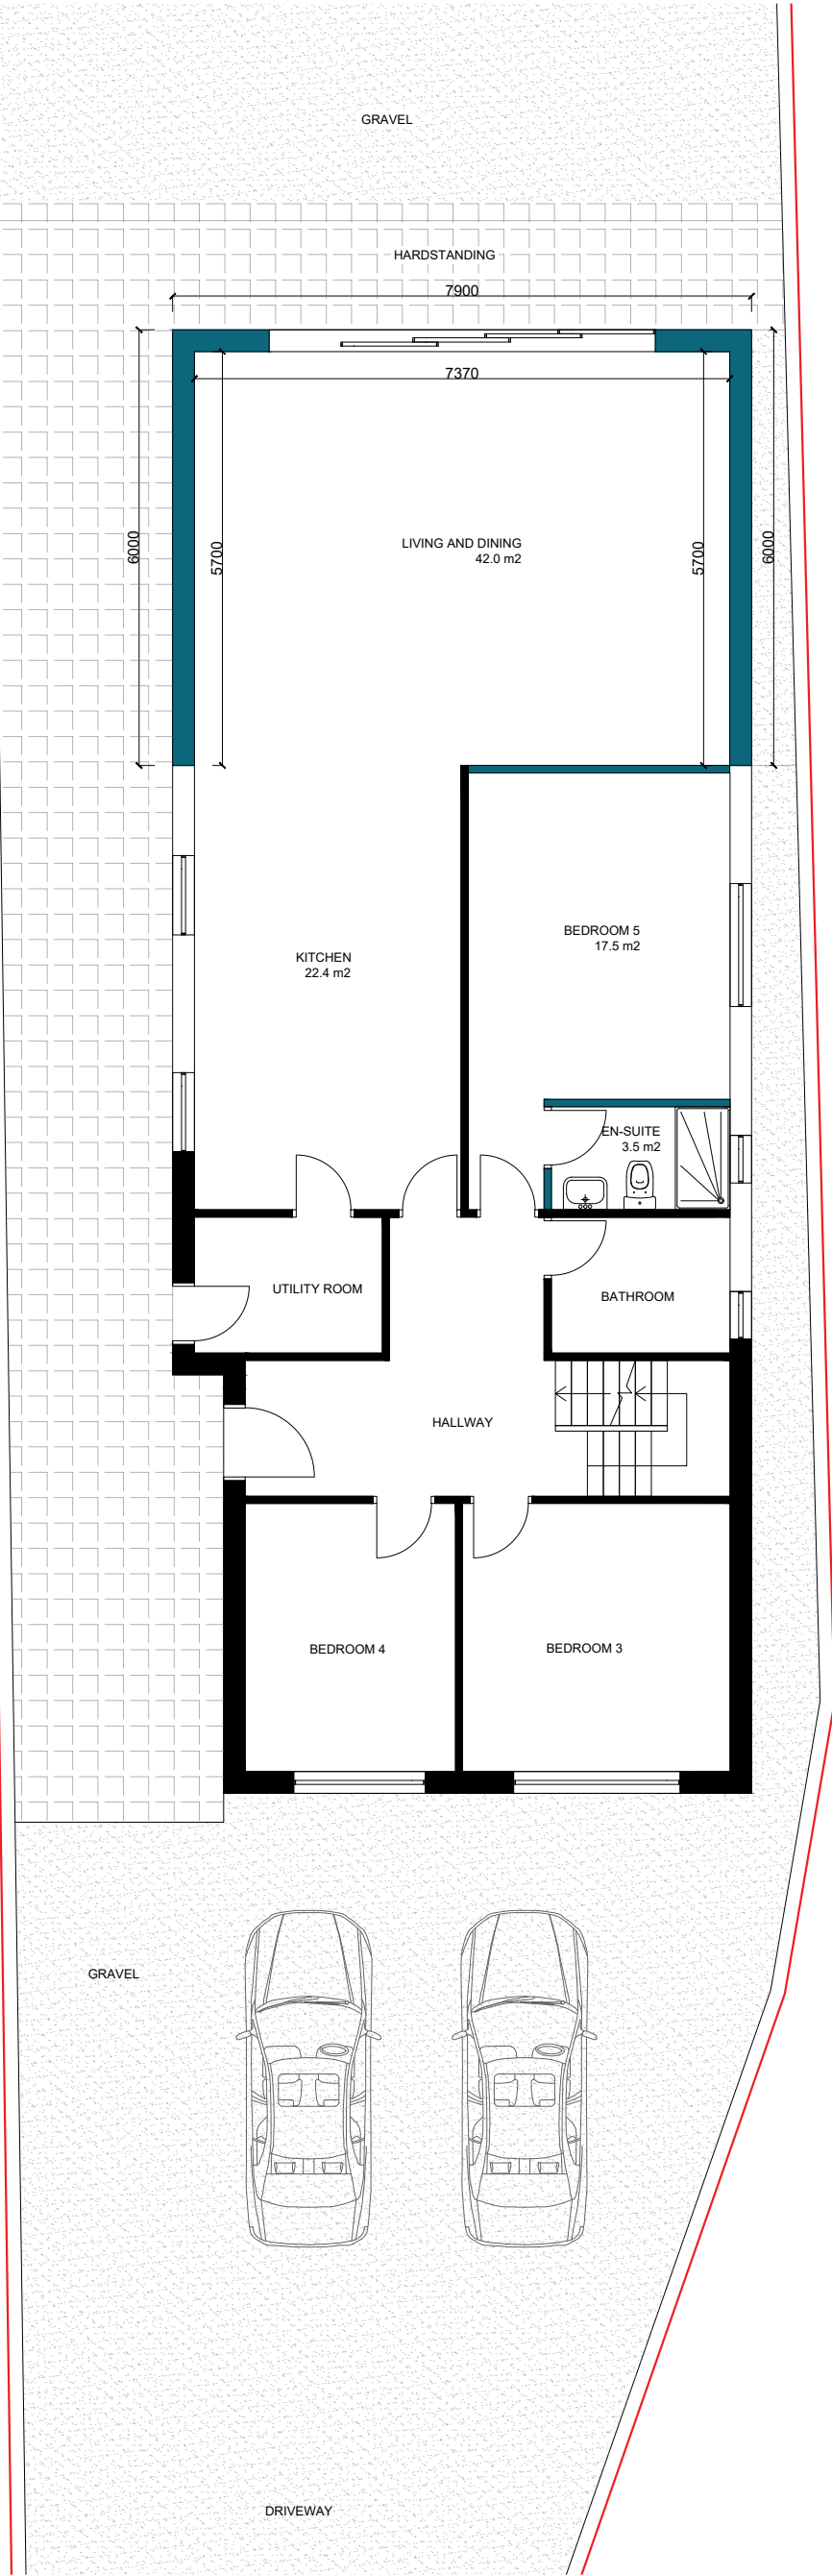

Proposed Ground Floor Plan

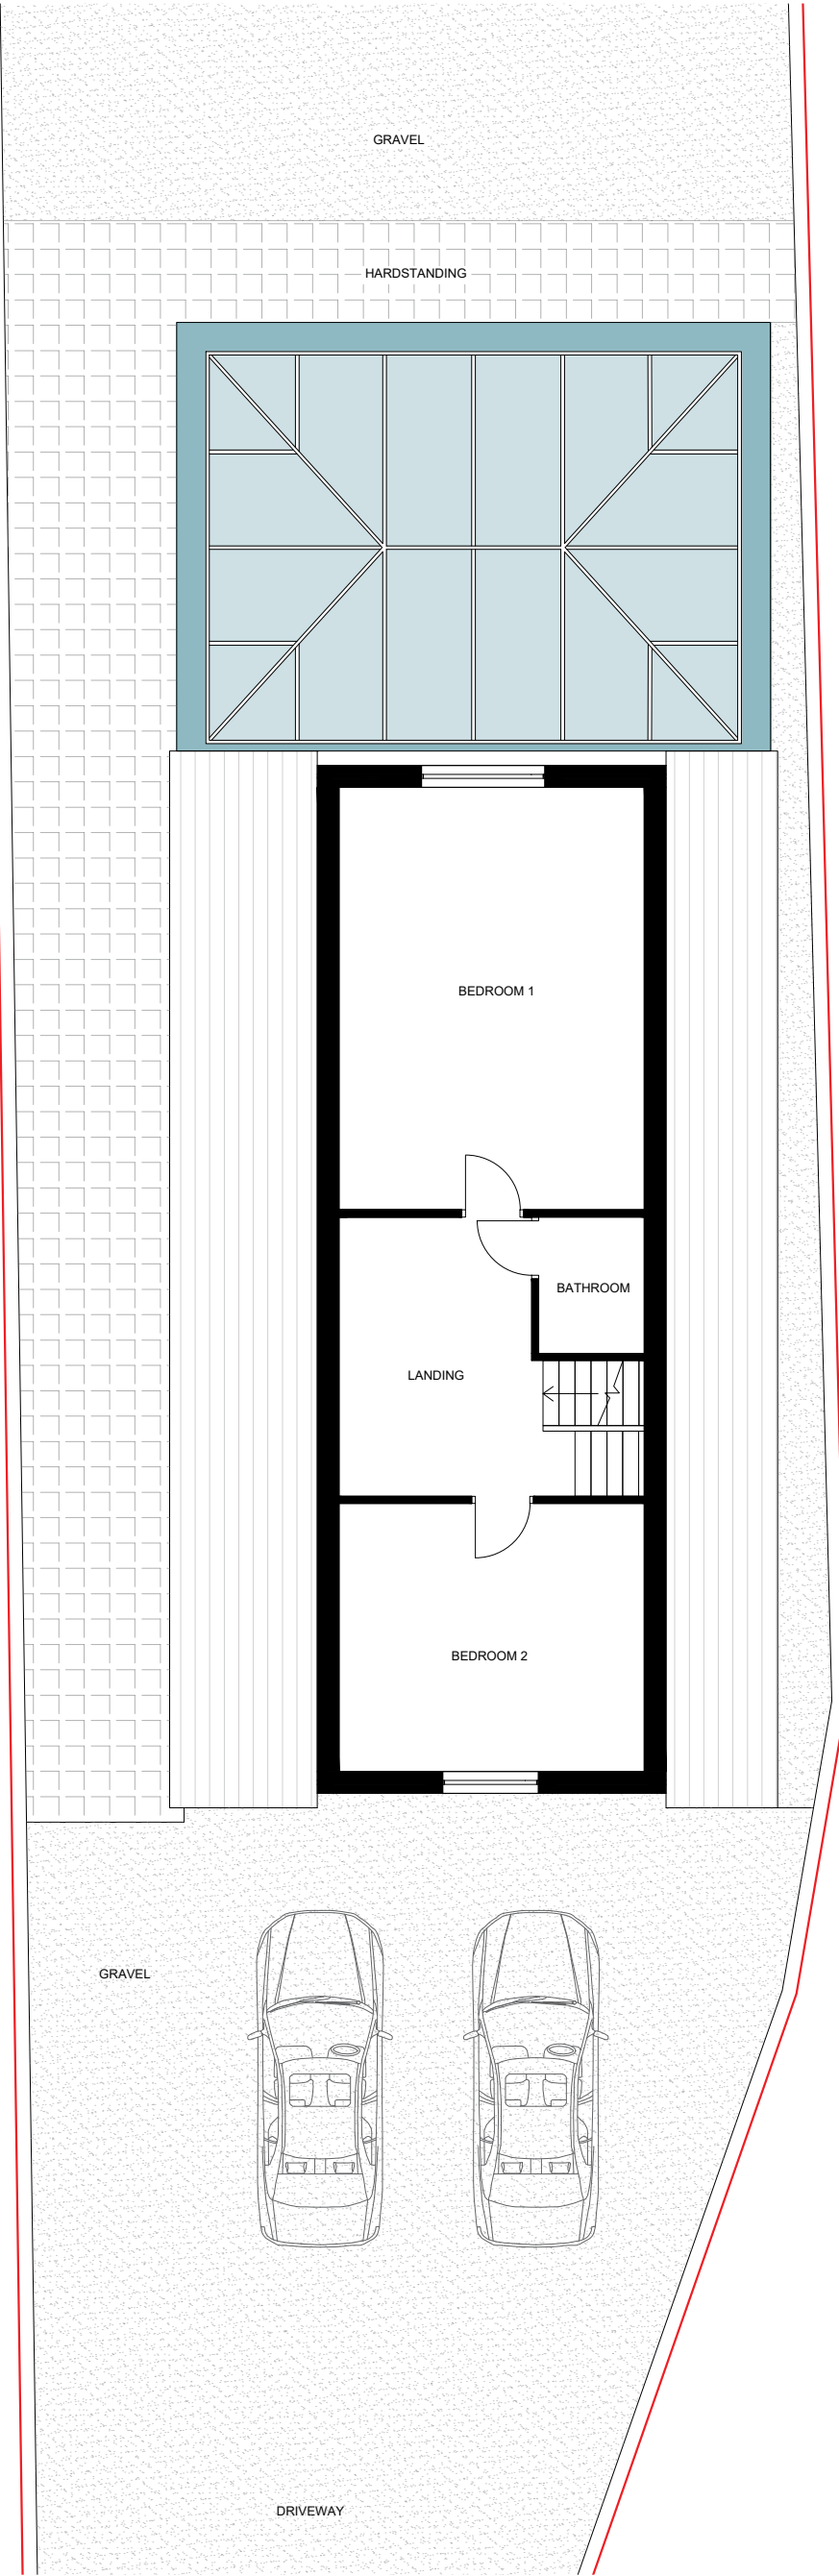


Proposed First Floor Plan

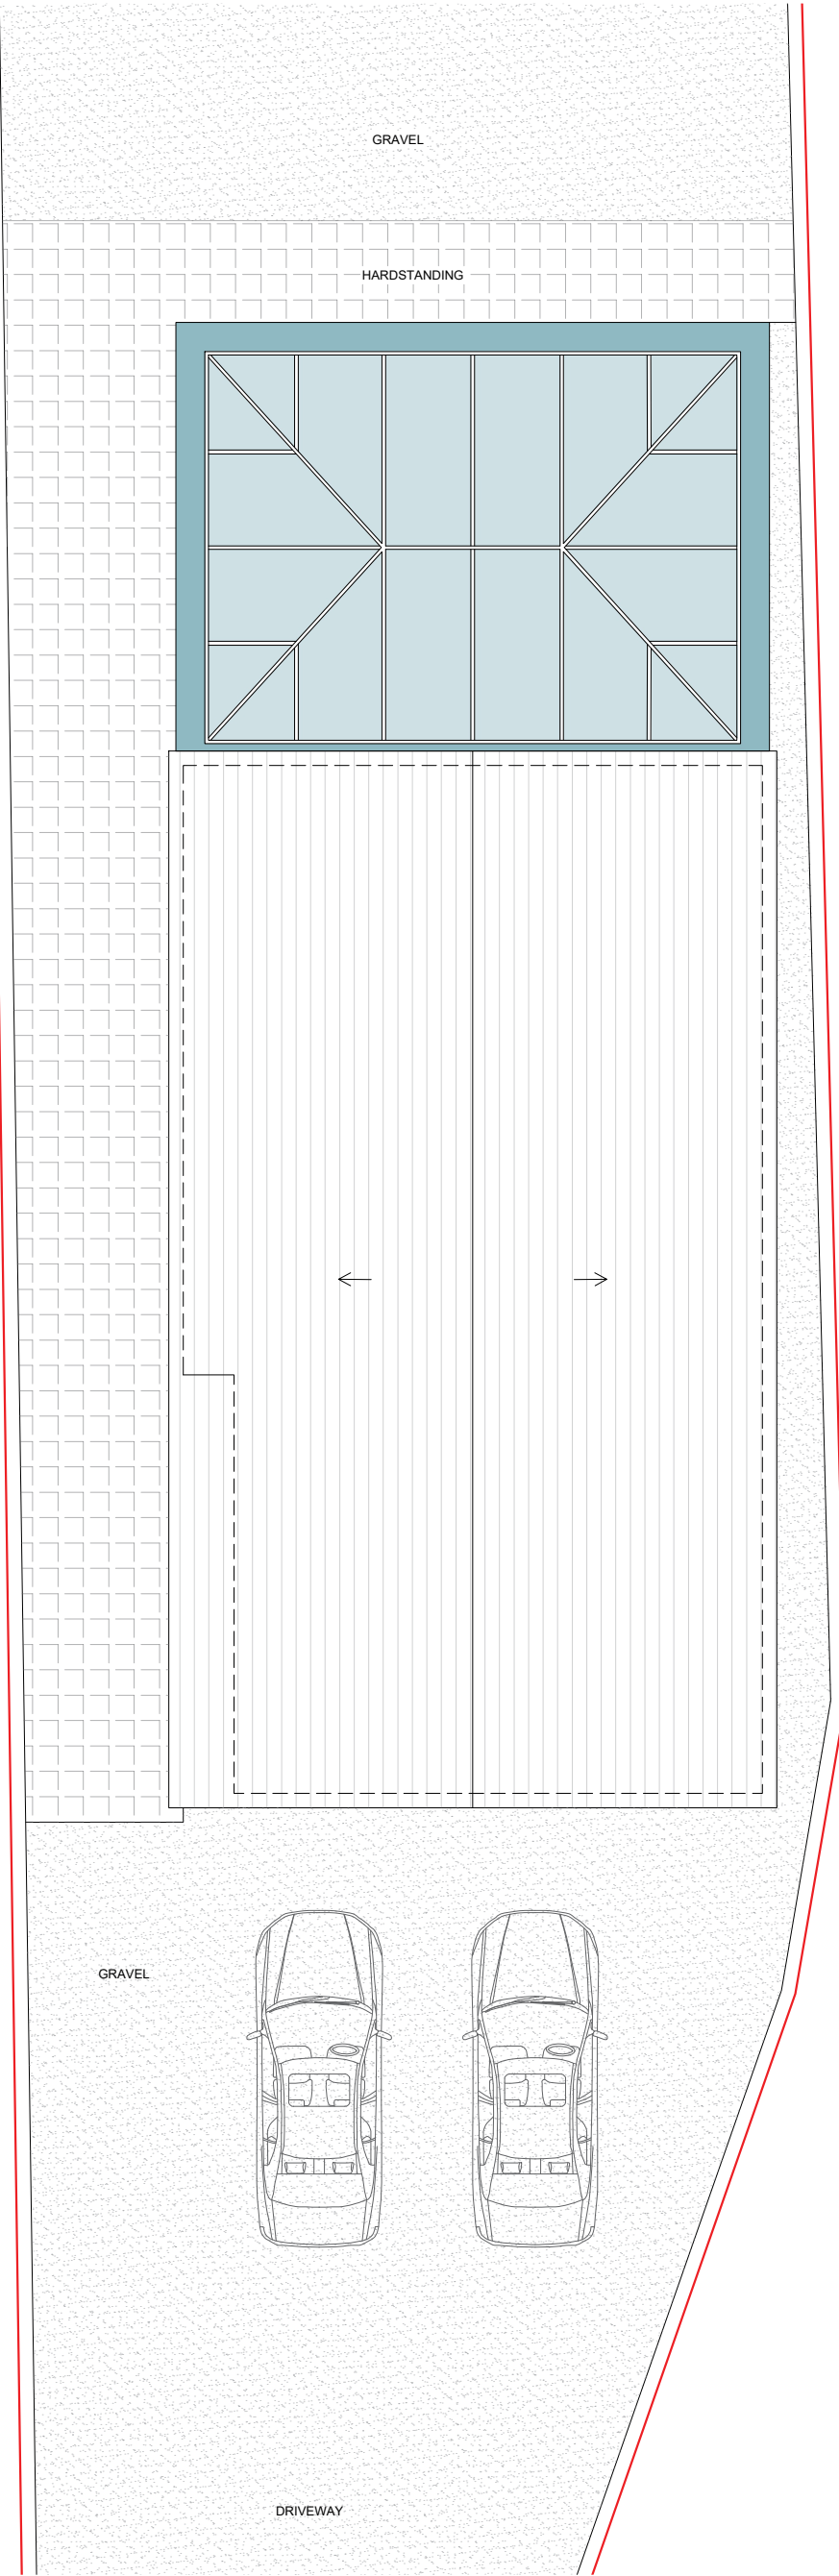

Proposed Roof Plan

Any dimensions shown should be checked on site and discrepancies reported to the Architect prior to construction. Designs are not coordinated with engineer projects. Do not scale for construction purposes.

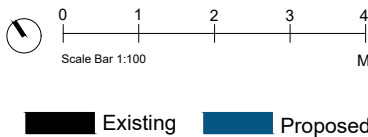

Drawing Name  
Pre-Proposed Plans

Project Address  
21 Victoria Terrace,  
Manchester M12 4LB

Drawing No.  
21VictoriaTerrace\_  
ProposedPlans\_03

Scale  
1/100 at A2

Designer  
EC

Date  
18.06.2025

Drawing No.  
04

Revision  
03