


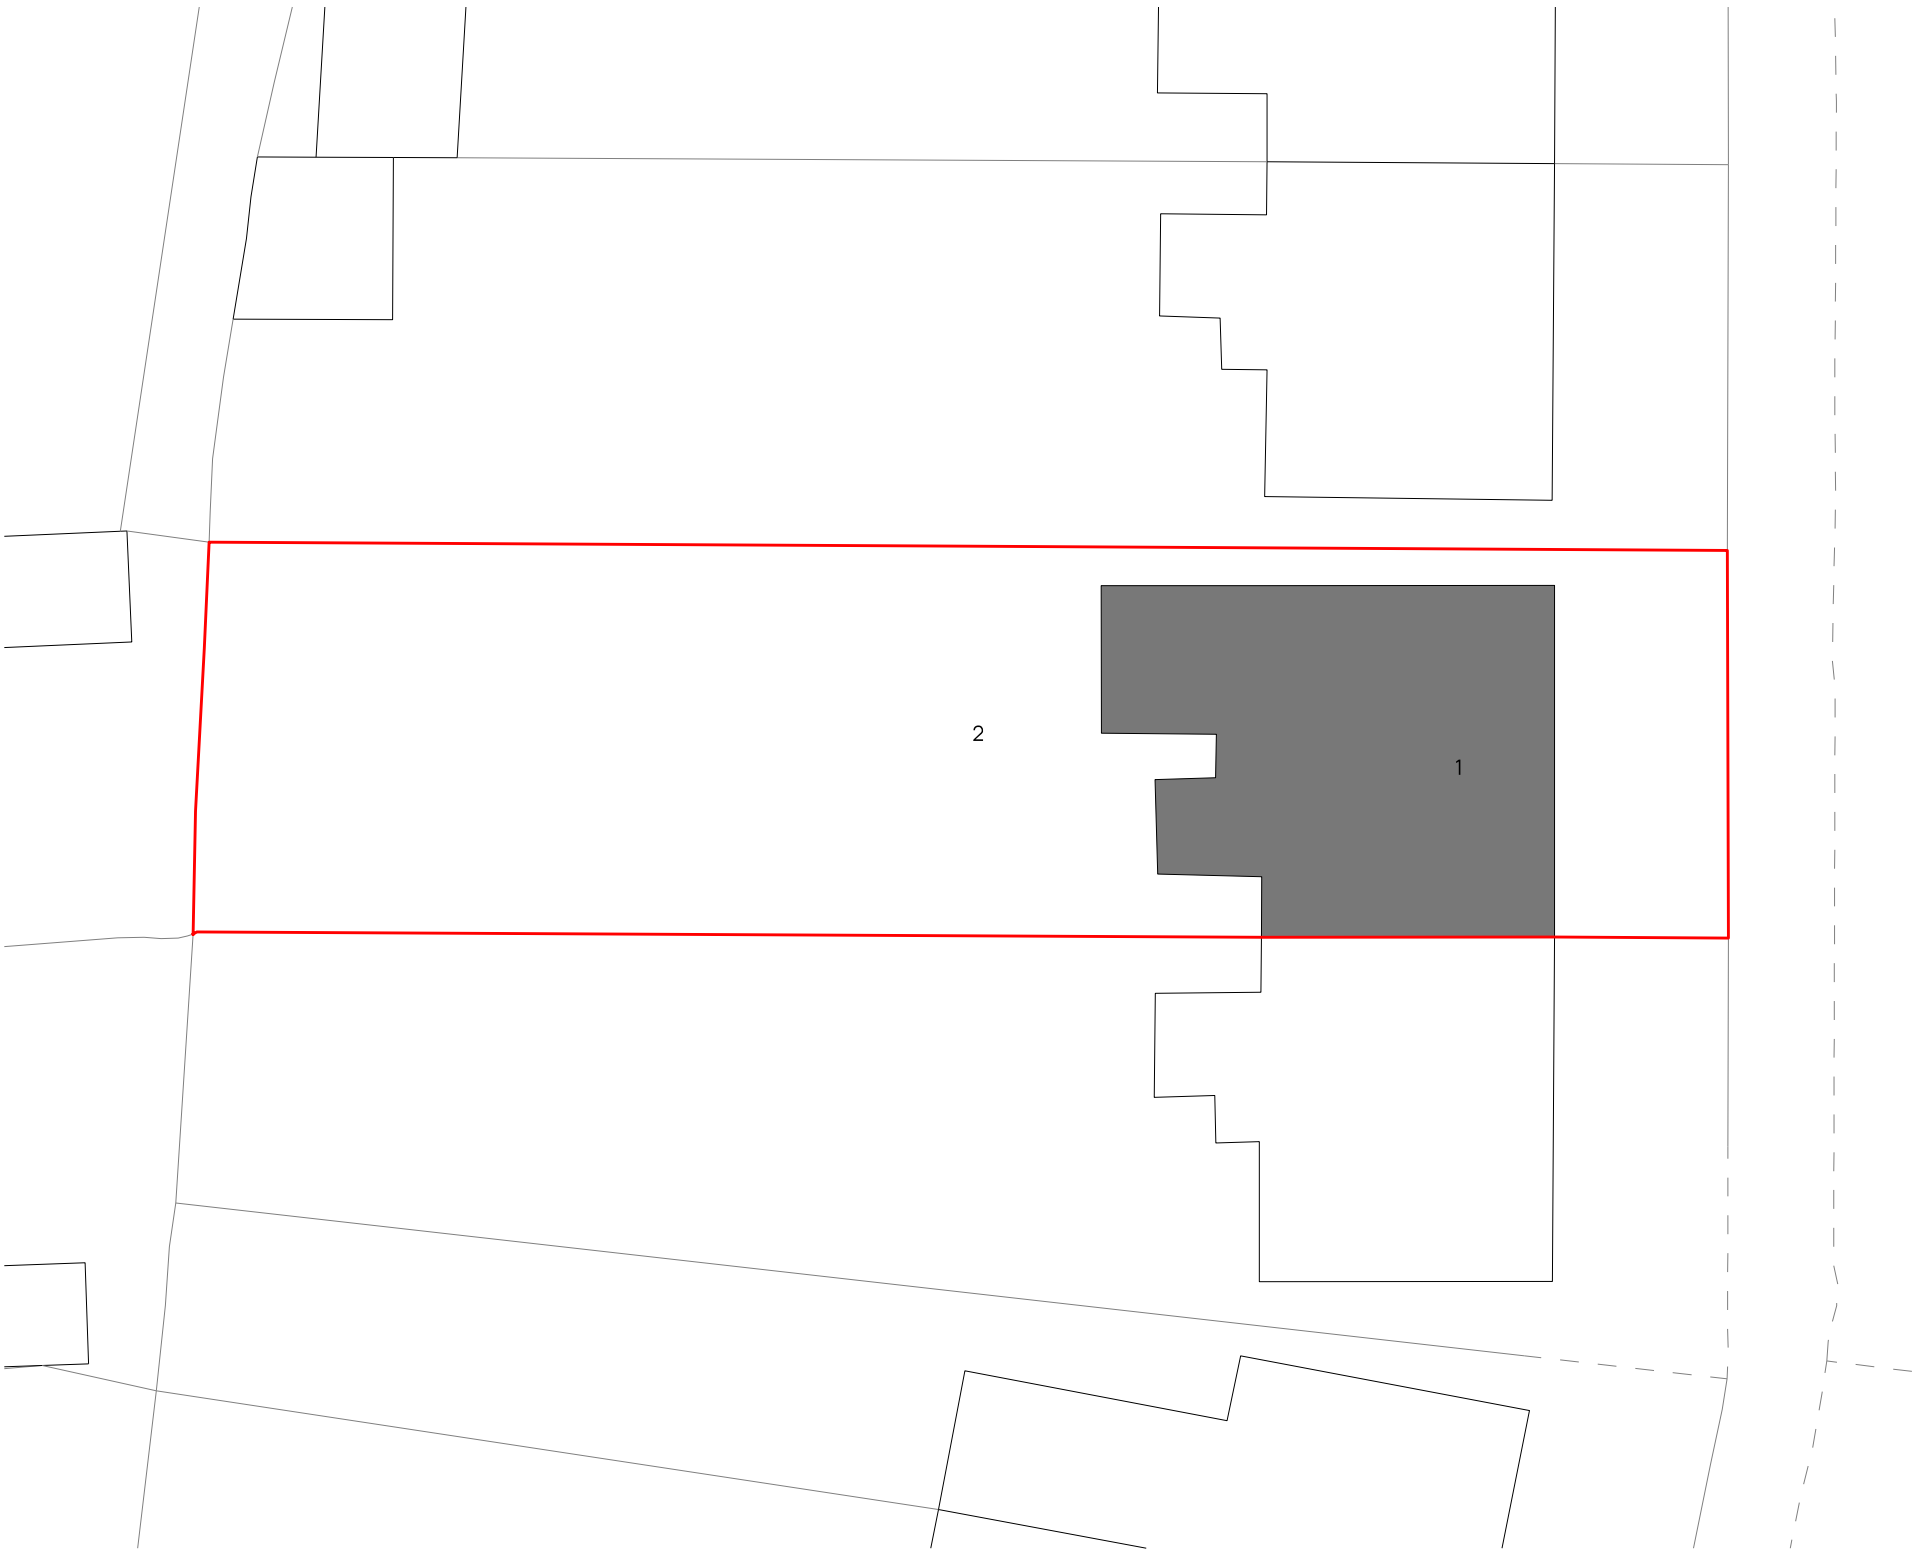

- 1. Existing House
- 2. Garden

rev

date

description

Project

Title

Project No

Scale

OSWALD ROAD, CHORLTON

SITE PLAN AS EXISTING

25-03

1:200@A3

Drawing No

Date

L(-1)010

APR 2025

Status

Rev

PLANNING

ARCD

architects
masterplanners
designers

arcd.uk

10m

5m

1m