



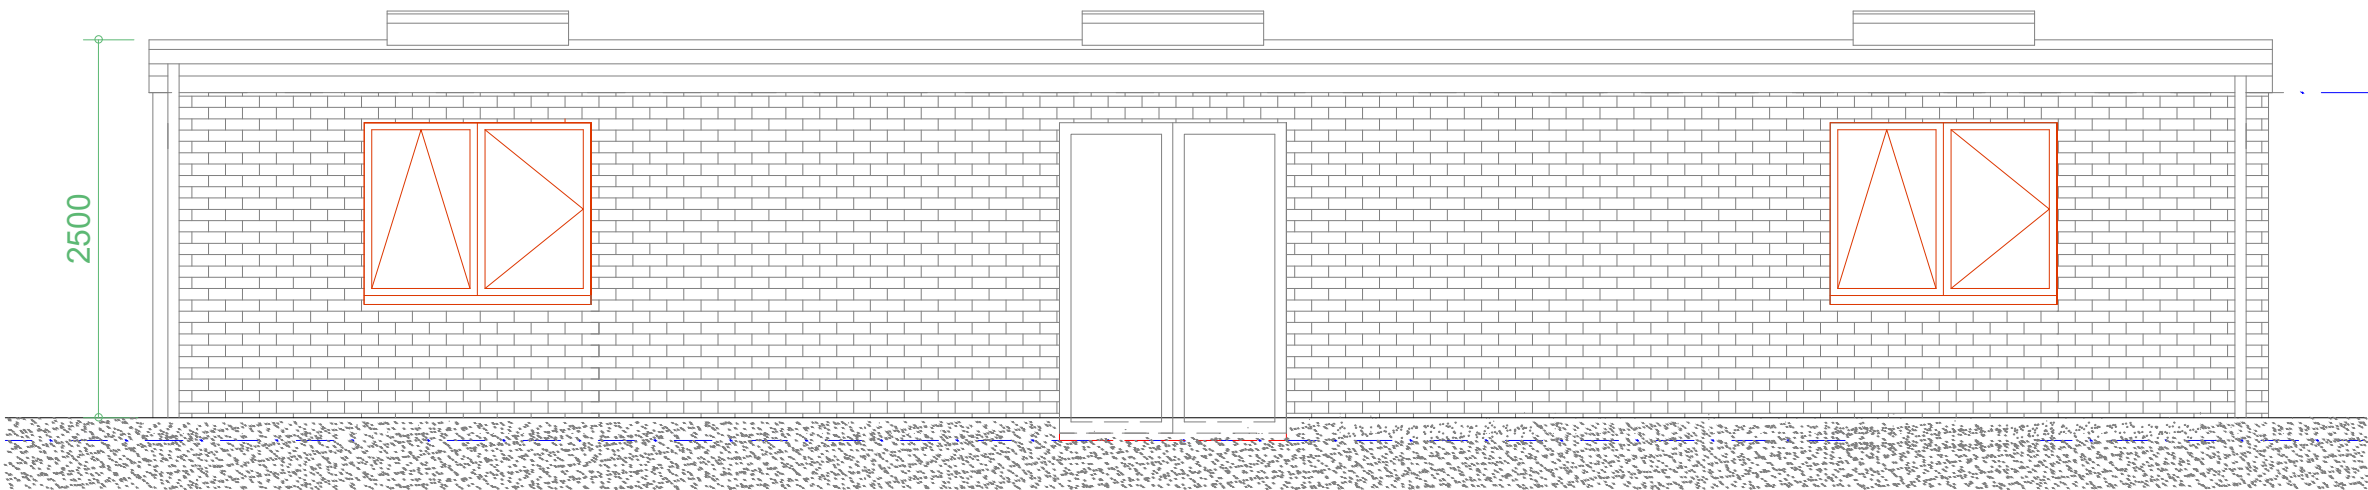


Proposed Ground Floor Plan
Scale 1:50

 

Proposed Front Elevation
Scale 1:50

Ceiling level


G.F. Level

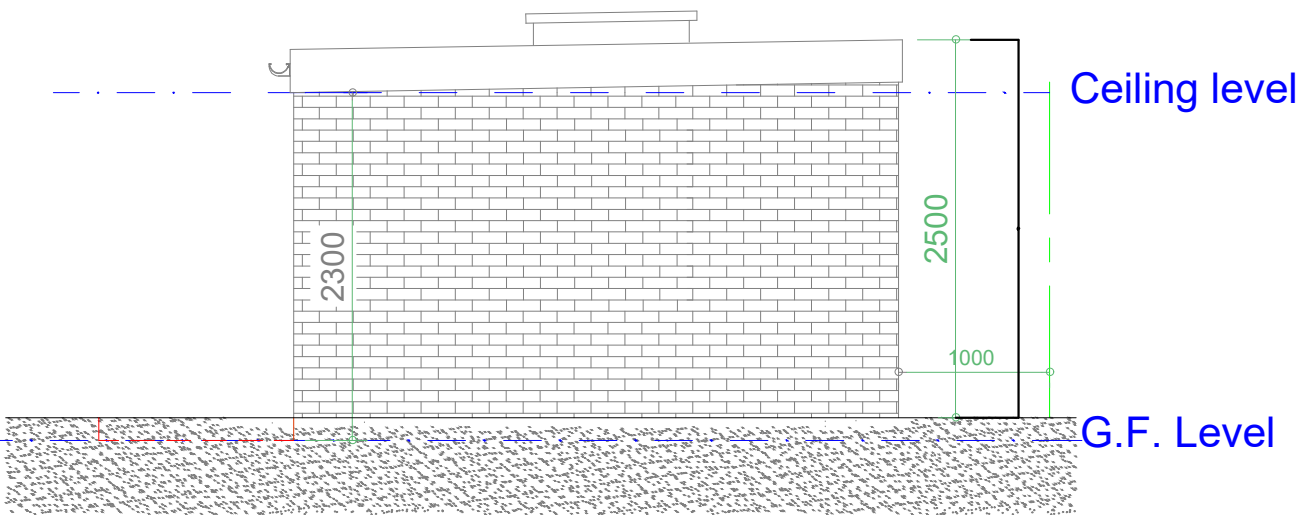


Proposed R/H Side Elevation
Scale 1:50

Ceiling level

G.F. Level

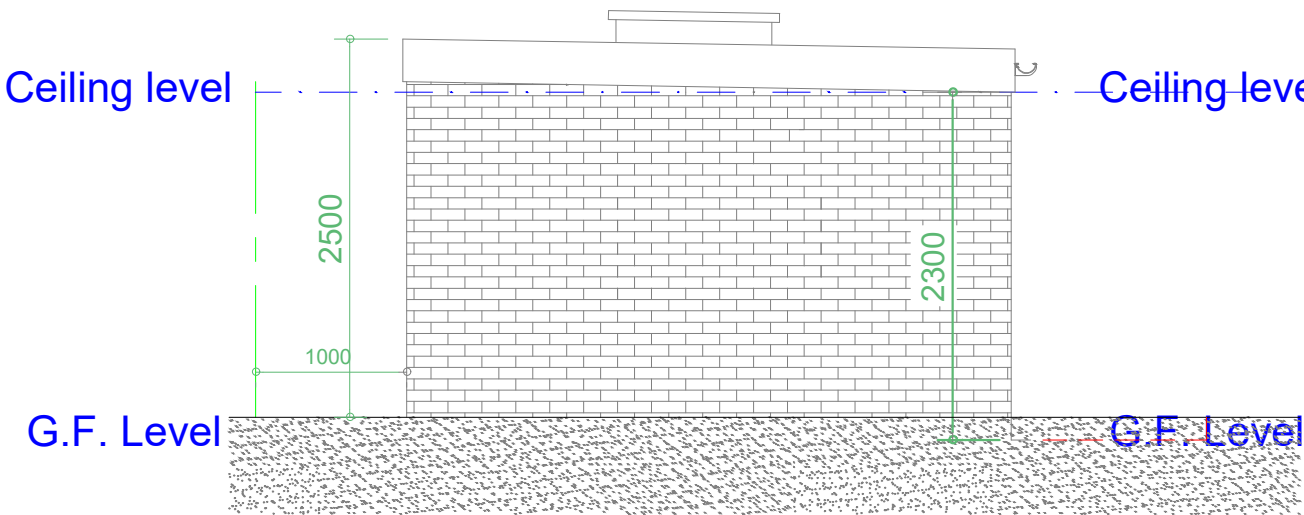

Proposed L/H Side Elevation

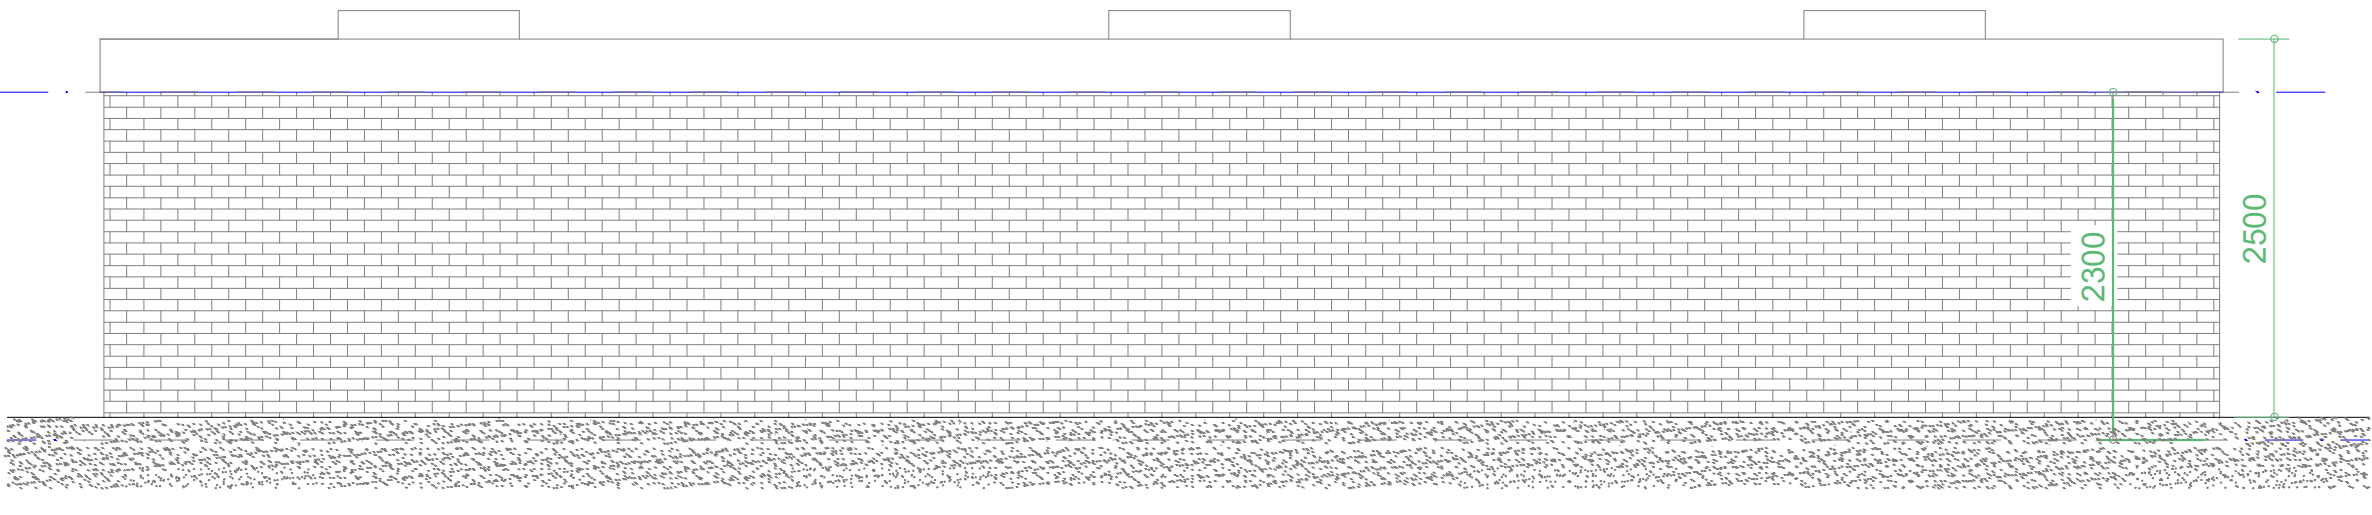

Proposed Rear Elevation

CLIENT:

25 Dennison Ave,
Manchester.
M20 1AE

MIEL
ARCHITECTURE LTD

19 EGERTON CRESCENT
M20 4PN

P : +44 7448 337051
info@mielearchitecture.co.uk

PROJECT SUBJECT :

DOOR WINDOW
CHANGED
PROJECT

Issued For:

INFORMATION
PURPOSES ONLY

DRAWING TITLE :

Proposed
Floor
Plan,
Section ,
Elevation

Date 15.06.25

Scale 1:50 @A2

DRAWING NO:

01