


Notes

Do not scale from this drawing.


All dimensions are to be checked prior to construction and any discrepancies are to be identified to the Architect.

Copyright reserved.

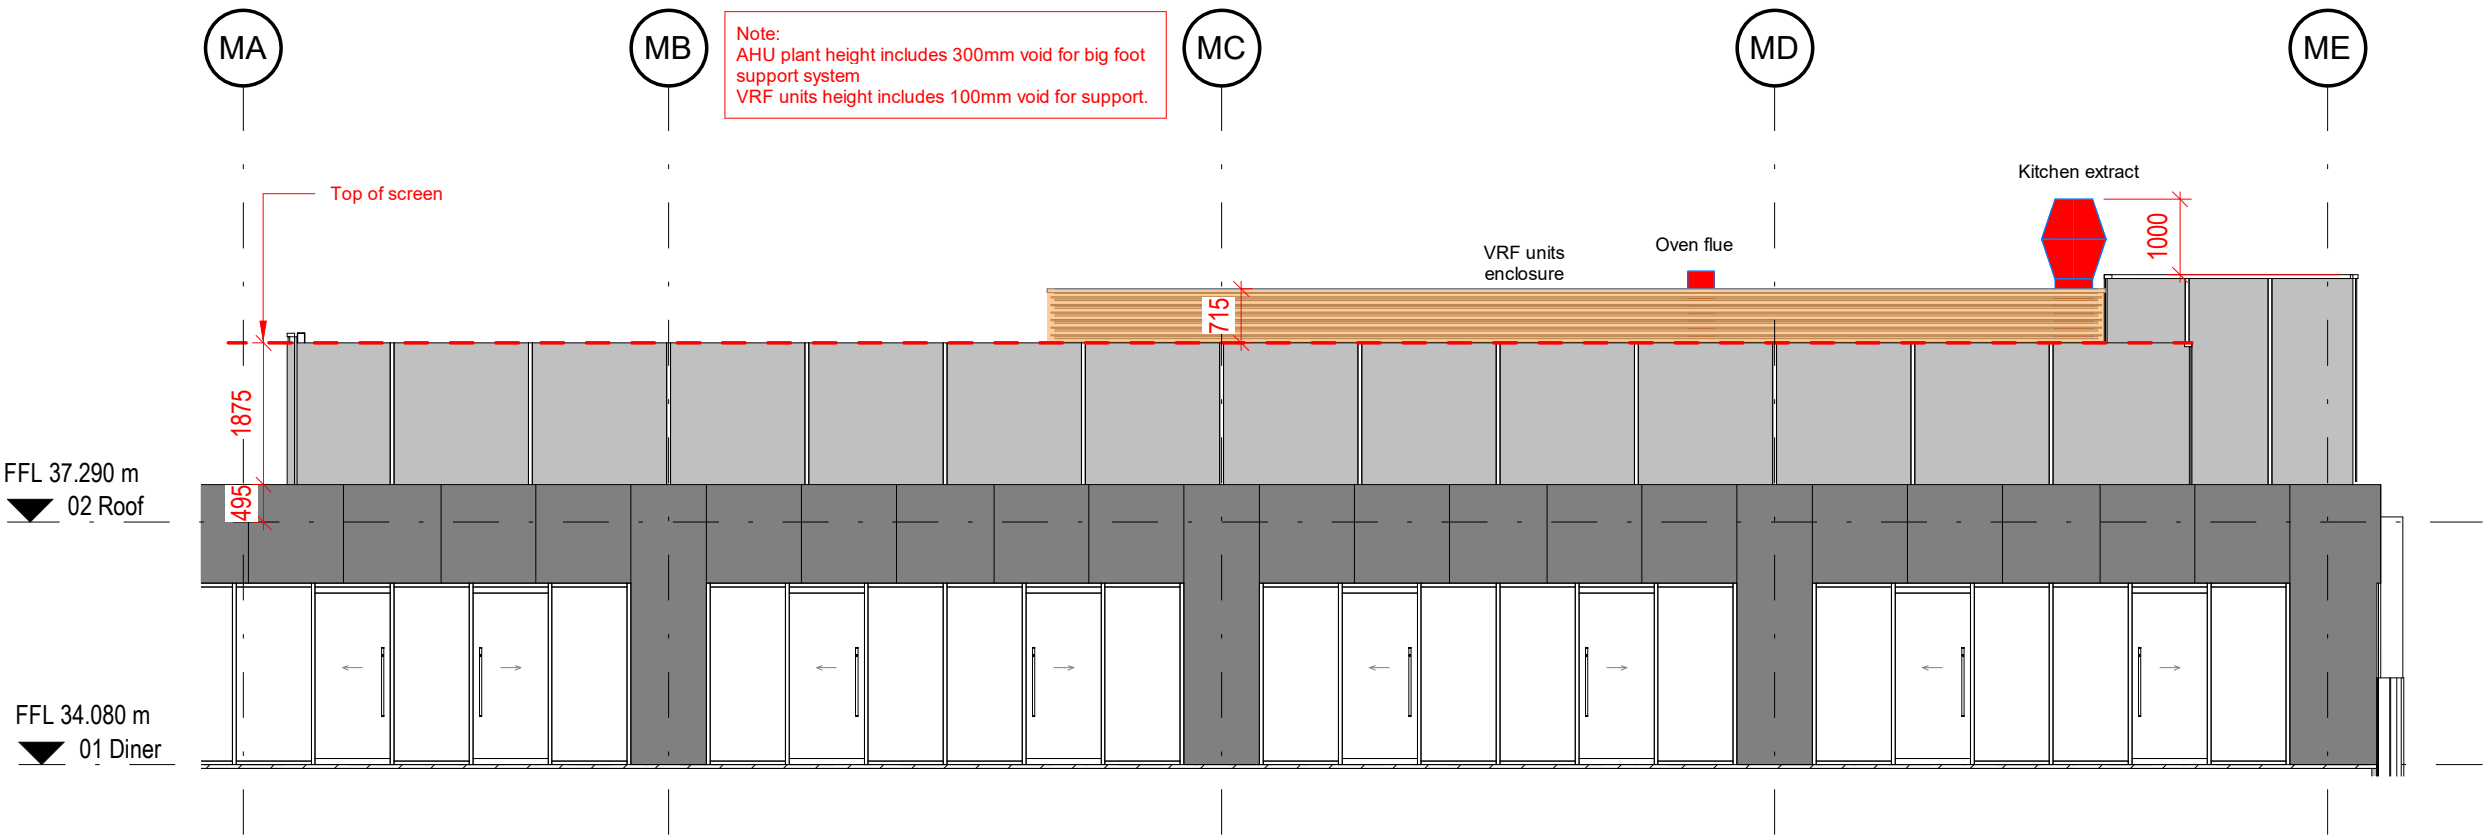


Roof screen and plant elevation

1 : 100

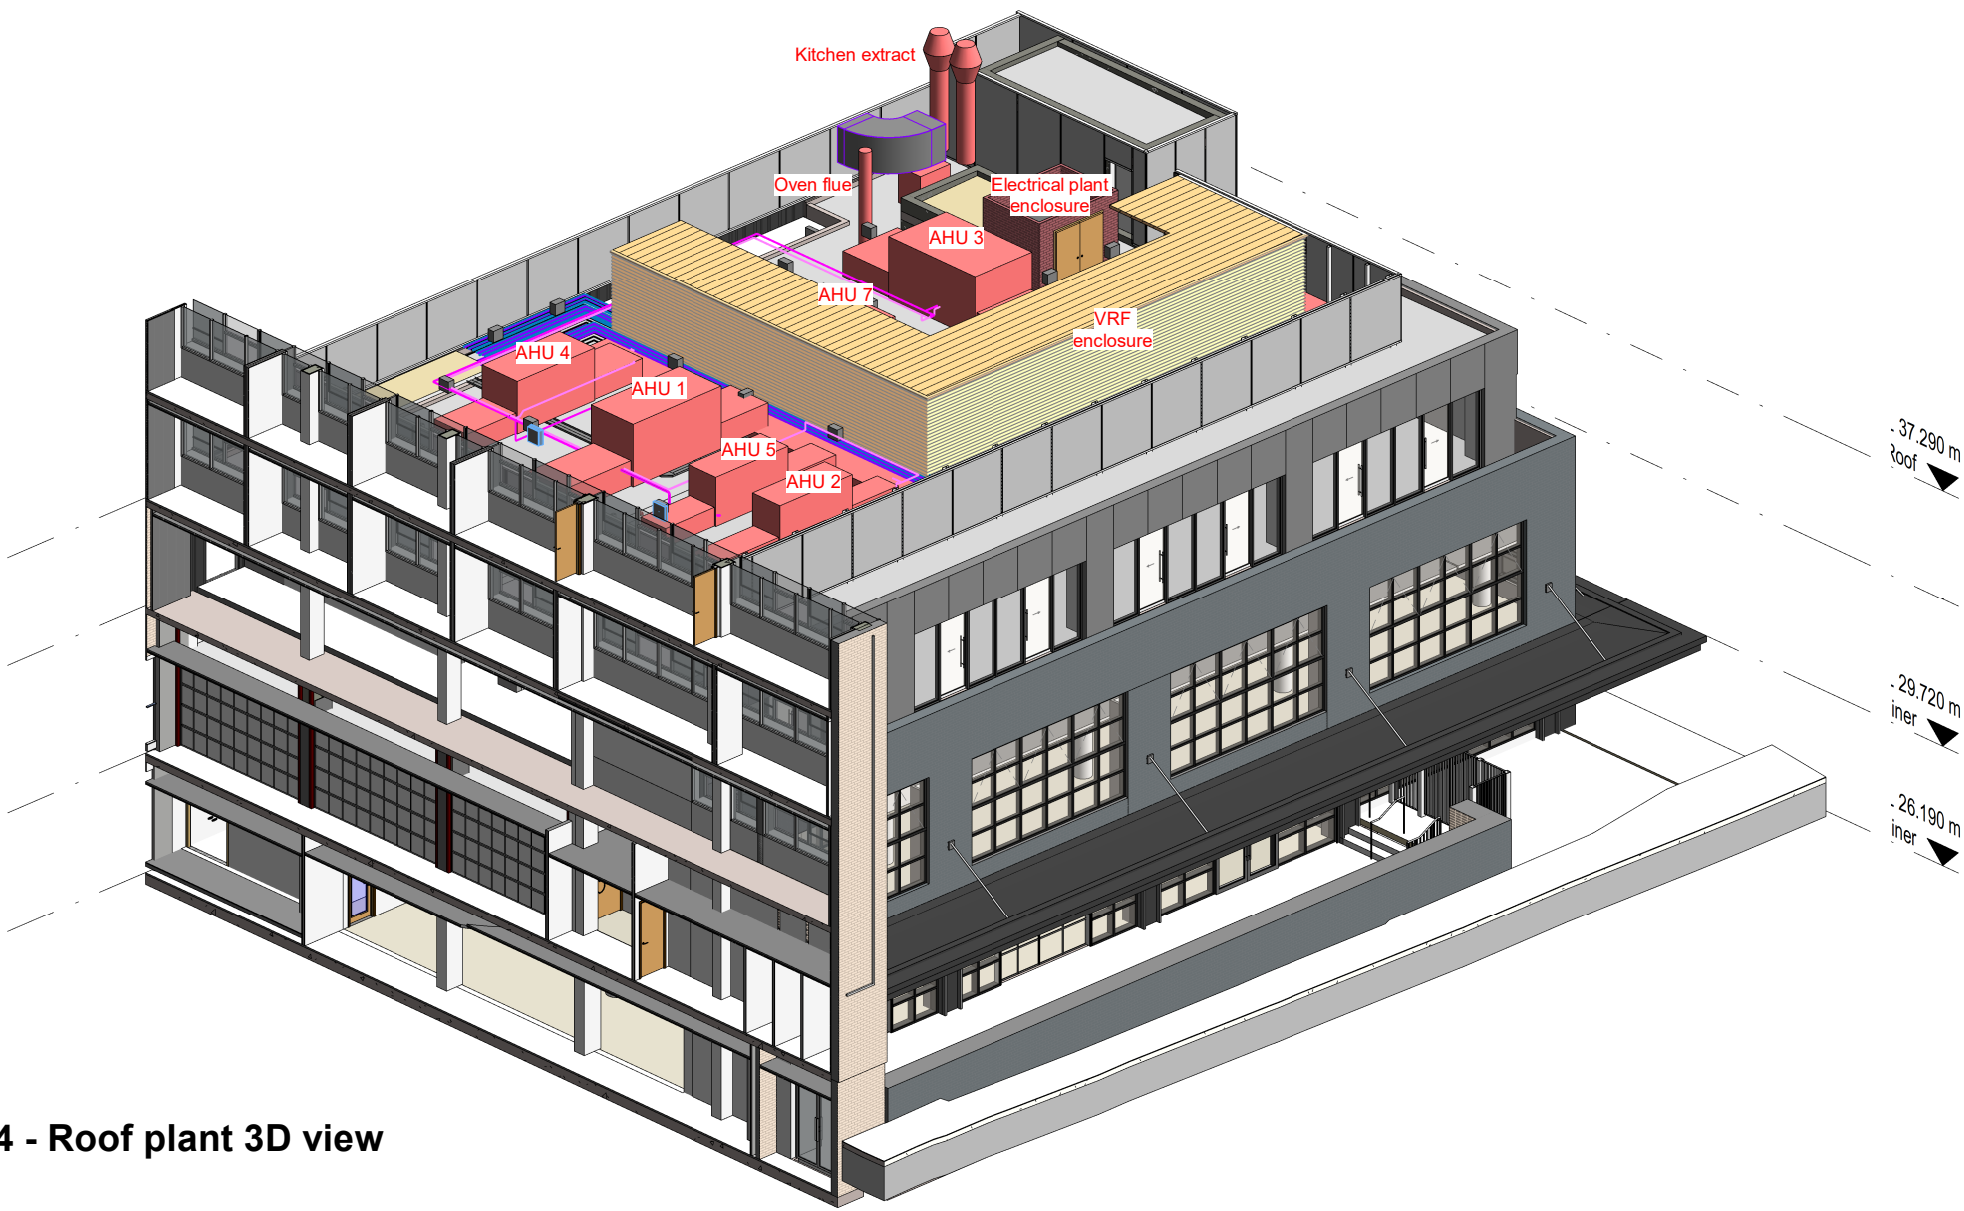

Z4 - Roof plant 3D view

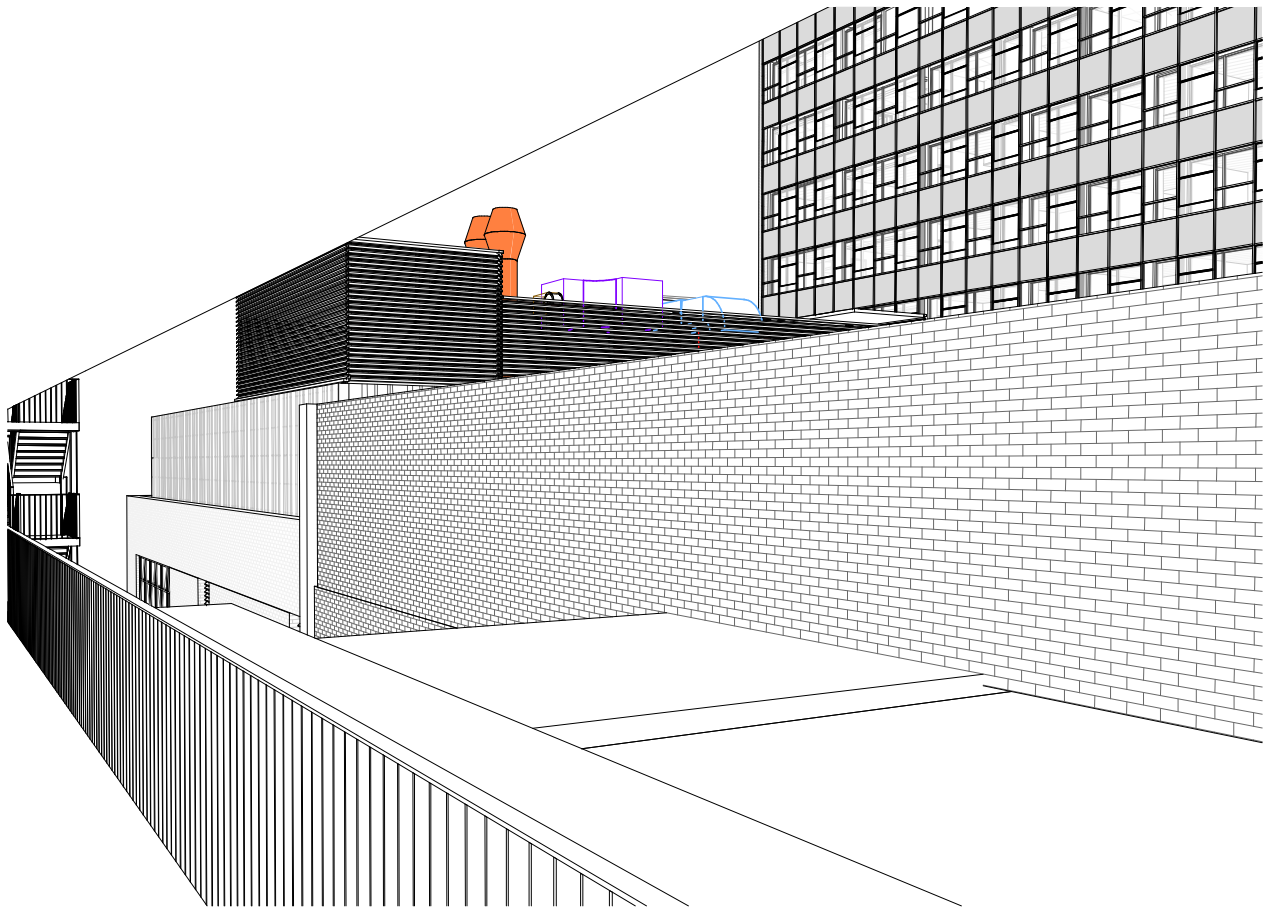

3D View

C01 17/04/25 Issued for review GL

Revisions

Status

Information

Client

OGS Construction Ltd.

Project

OGS Shell and Core Zone 4

Title

Z4 - Roof Plant heights study

Scale	Size	Date	Drawn	Checked
1 : 100	A2	17/04/25	GL	NS

3DReid
www.3DReid.com
Architecture Interiors Masterplanning

Drawing No. 240193-3DR-Z4-XX-DR-A-06023C01

Rev.