




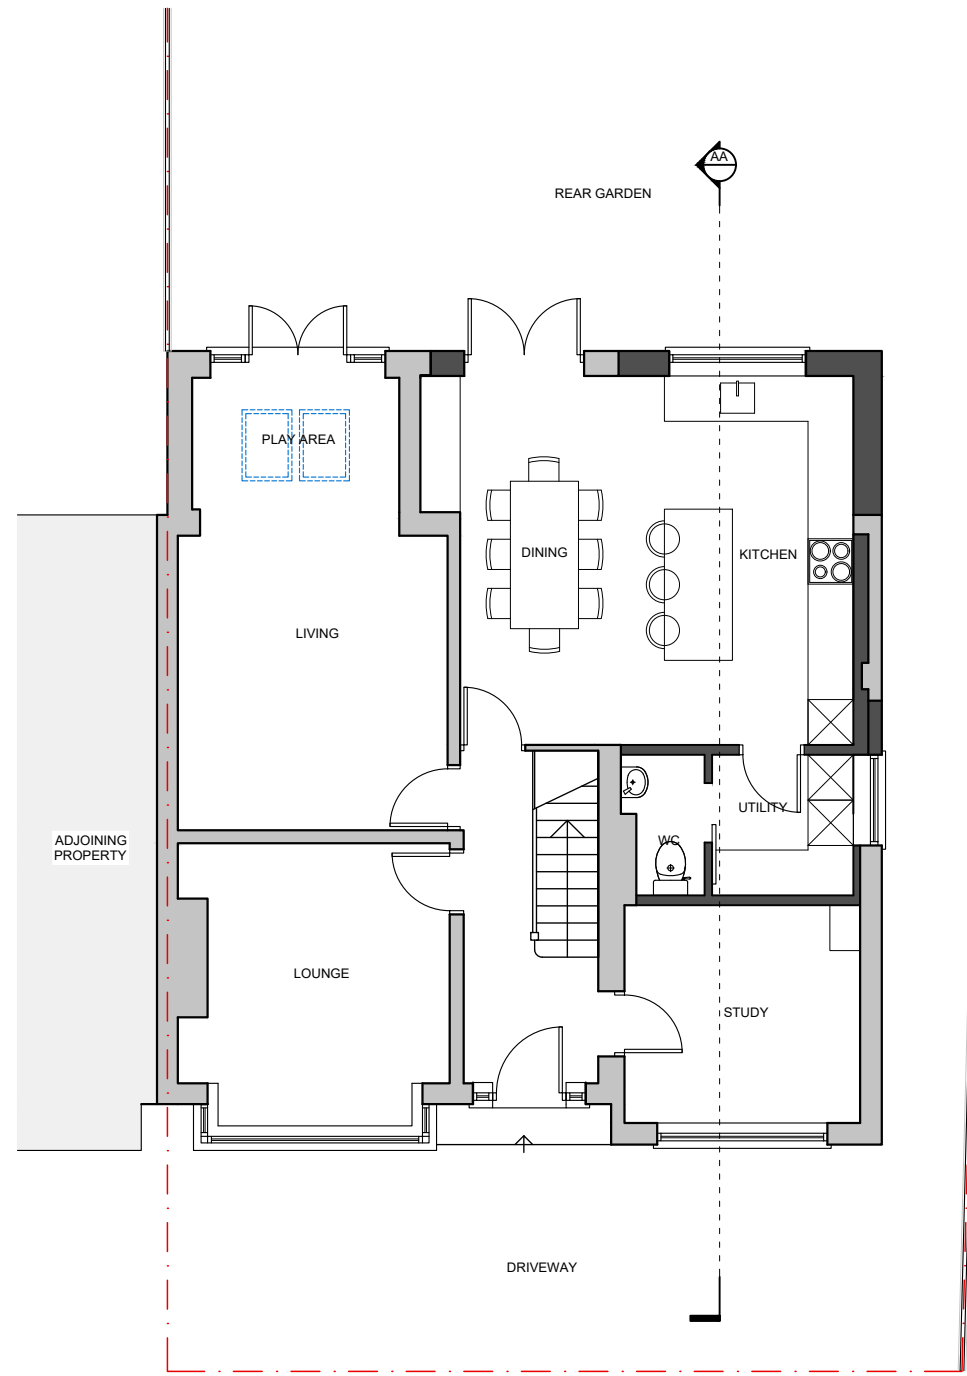


PROPOSED GROUND FLOOR PLAN
1:100

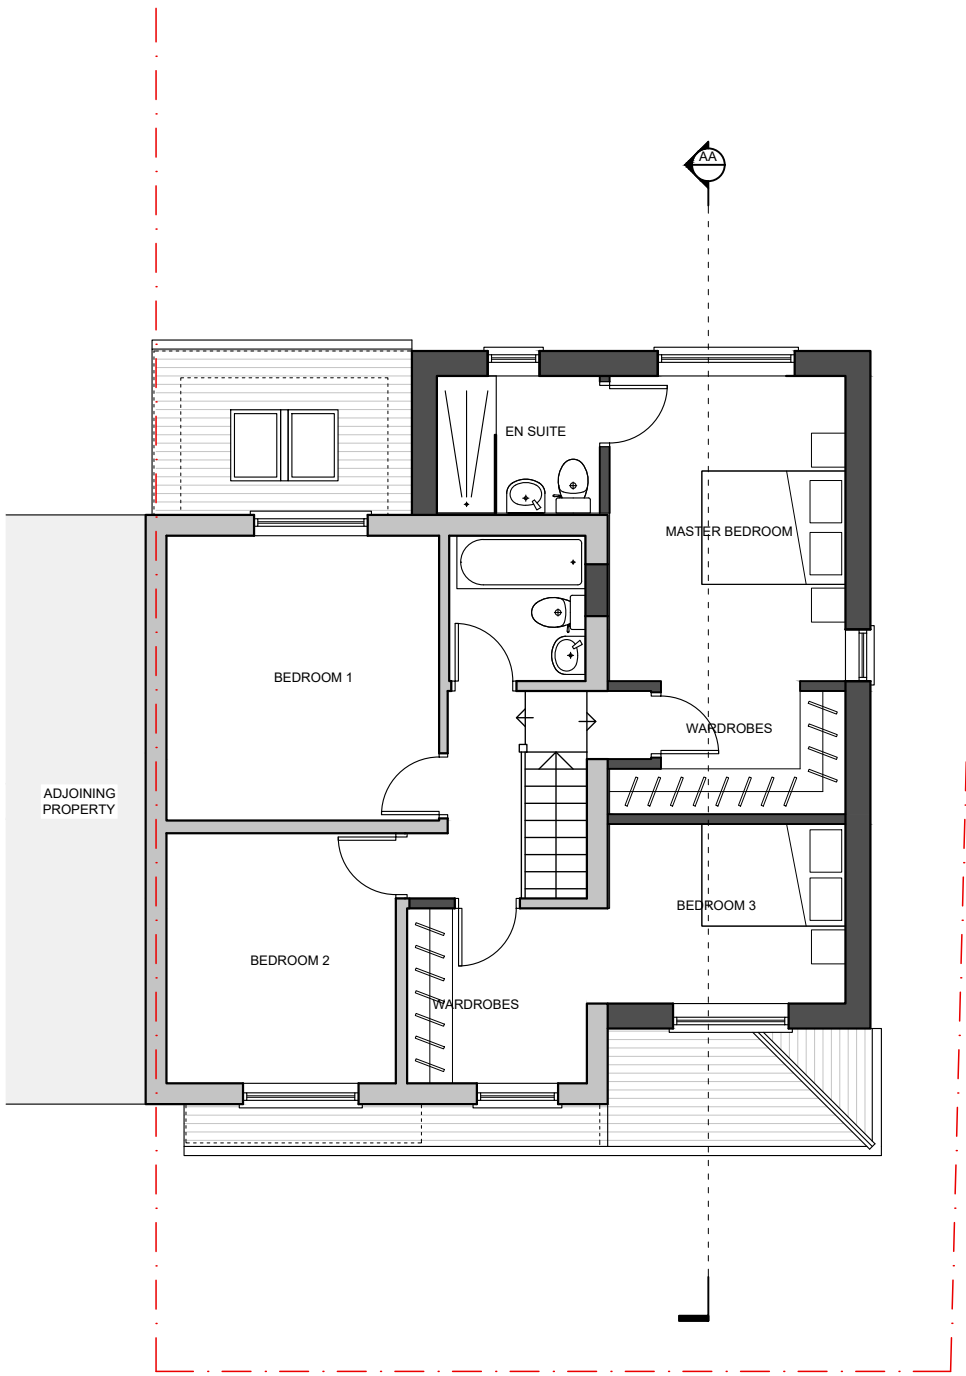


PROPOSED FIRST FLOOR PLAN
1:100

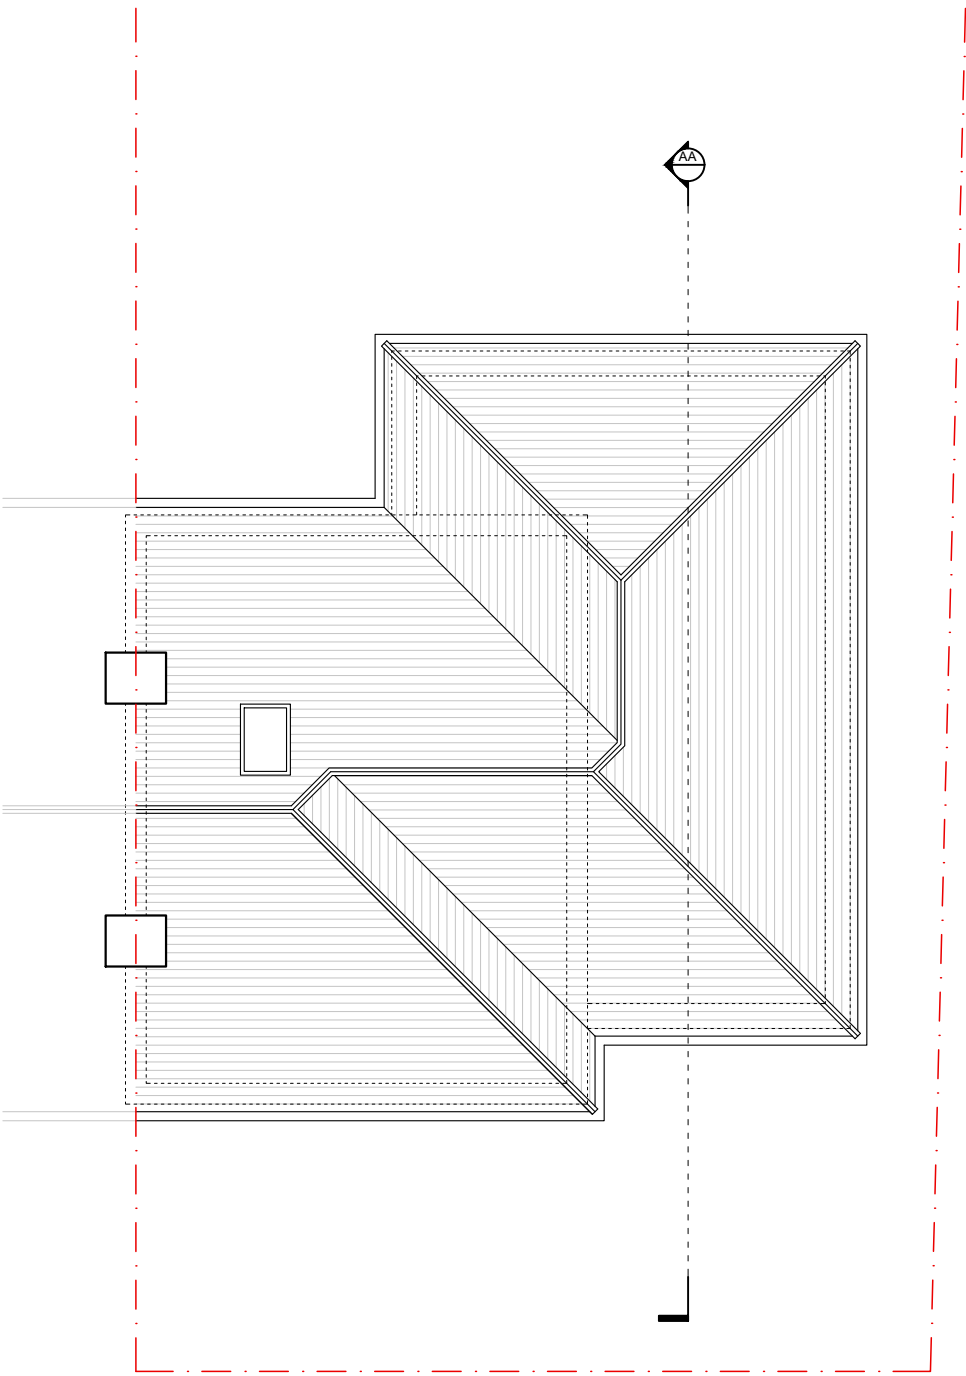

PROPOSED ROOF PLAN
1:100

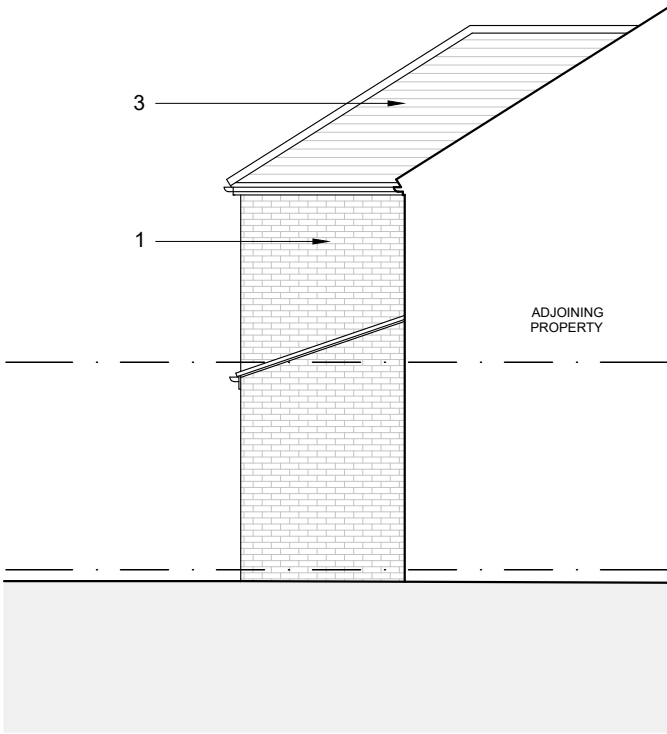


PROPOSED FLANK ELEVATION
1:100

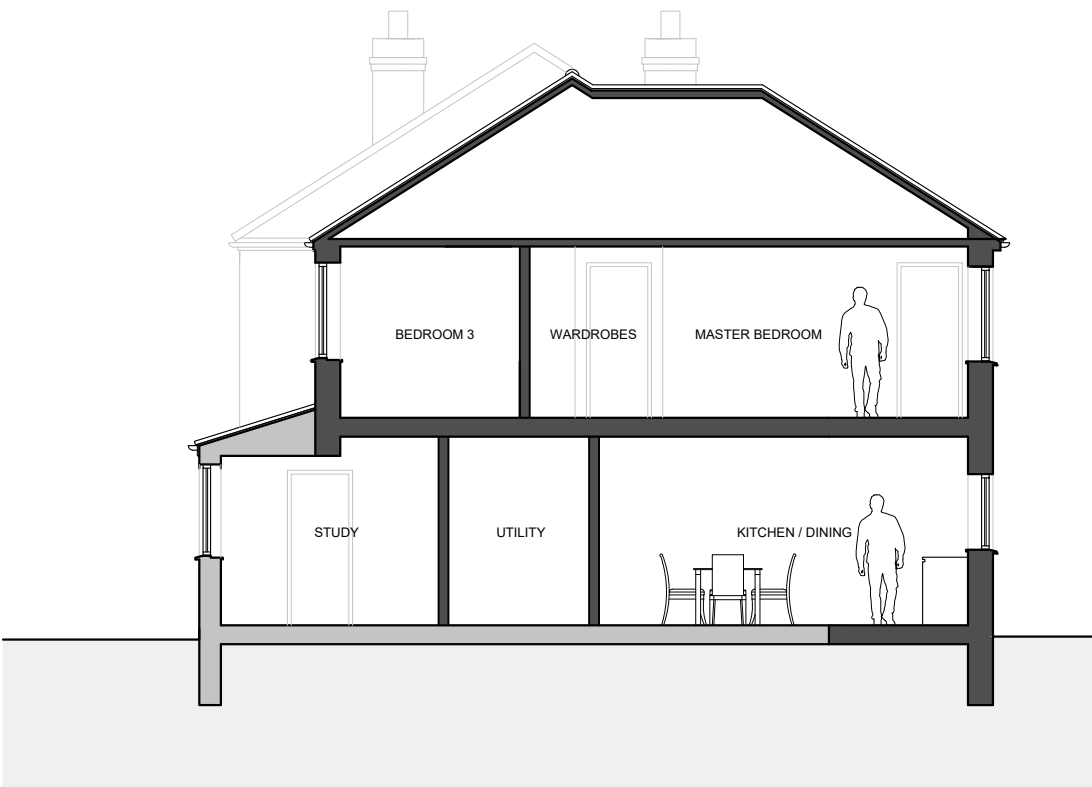

PROPOSED SECTION AA
1:100



PROPOSED REAR ELEVATION
1:100

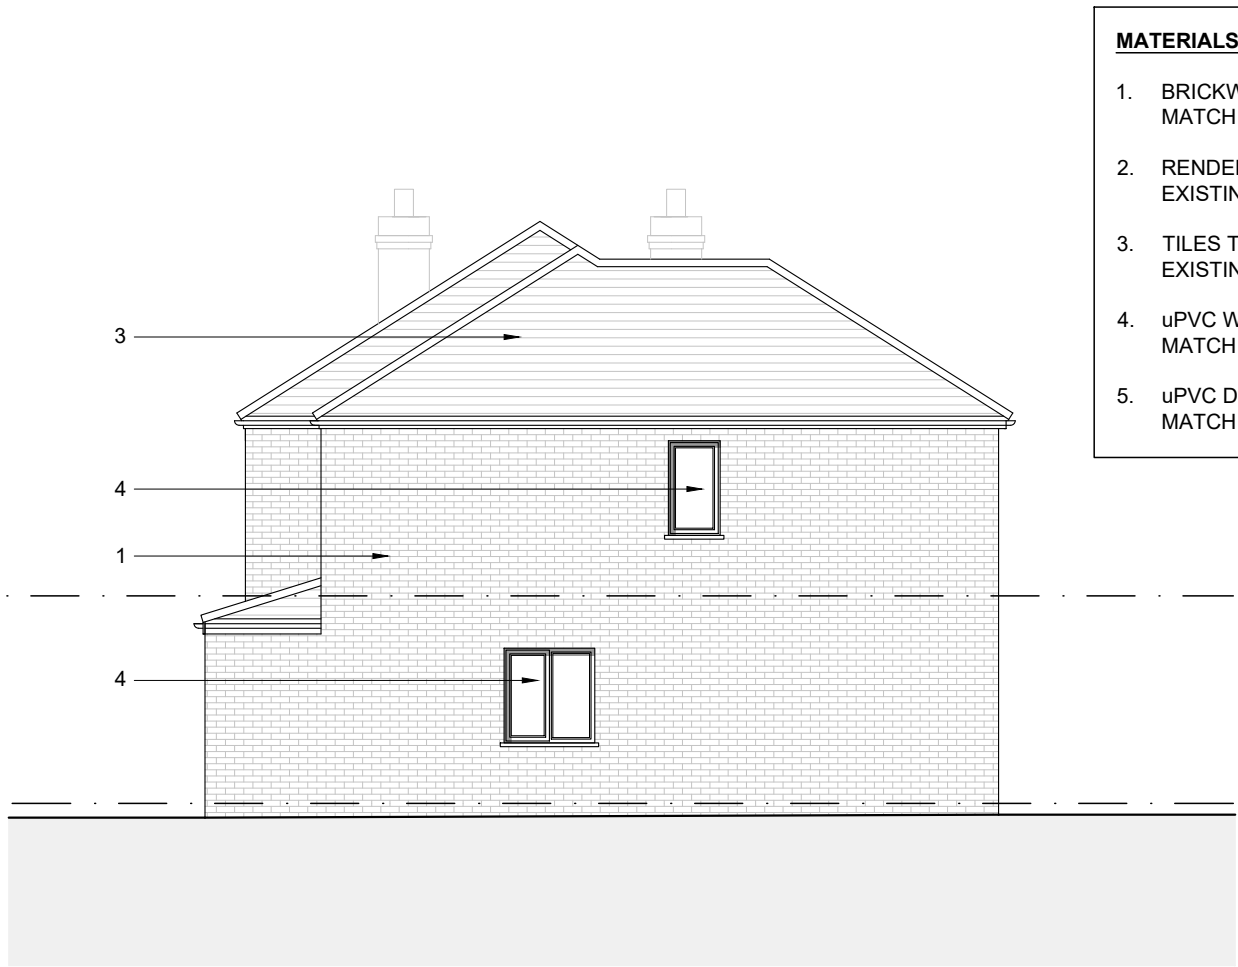

PROPOSED FLANK ELEVATION
1:100

- MATERIALS SCHEDULE**
1. BRICKWORK TO MATCH EXISTING
 2. RENDER TO MATCH EXISTING
 3. TILES TO MATCH EXISTING
 4. uPVC WINDOW TO MATCH EXISTING
 5. uPVC DOORS TO MATCH EXISTING



PROPOSED FRONT ELEVATION
1:100

Issue:	
PLANNING	
Revision:	
0mm 20mm 40mm 0m 2m 4m SCALE BAR - 1:100	
DSQUARE ARCHITECTS 61 Mosley Street, Manchester, M2 3HZ 0161 222 3734 info@dsquare-architects.co.uk www.dsquare-architects.co.uk	
Client: B. Kandemirci & C. Ennis	
Site: 34 Adria Road Manchester, M20 6SG	
Title: Proposed Plans, Elevations and Section	
Scale: 1:100 @ A2	Drawn: DD
Date: Apr. 2025	
Drg. No. 2505-03	Rev. P2