


Scale Bars to be used as guidance only - refer to sheet size below

1:100	mm	1000	3000	5000	7000	
1:200	mm	5000	8000	12000	16000	
1:500	M	5	15	25	35	
1:1250	M	10	30	50	70	90

Notes:
Drawings are based on survey data and may not accurately represent what is physically present.
Do not scale from this drawing. All dimensions are to be verified on site before proceeding with the work.
All dimensions are in millimeters unless noted otherwise.
Purcell shall be notified in writing of any discrepancies.

Key Plan

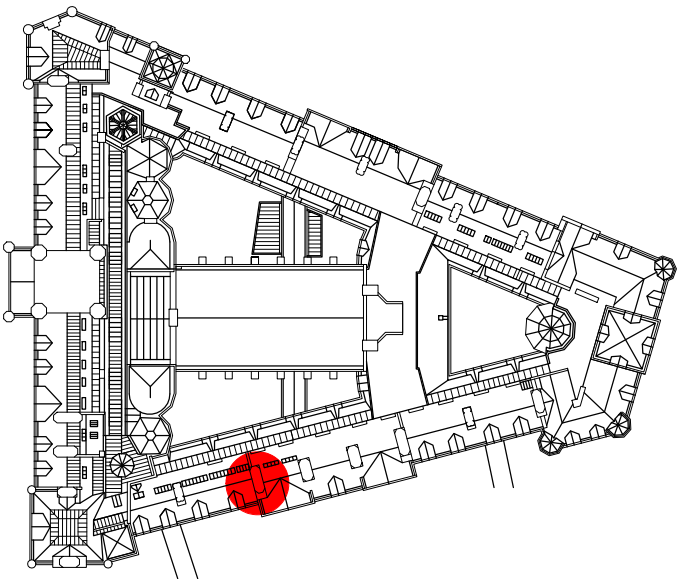

KEY

	05.04	Existing stone and reference number
	05.04	Existing stone to be adjusted and retained.
	05.04	Existing eroded or damaged stone to be reused after cutting to new size
New location reference	05.04 = R3.03	Existing stone cut to new size and used to replace damaged or eroded stone.
Original reference	03.03	New stone like for like replacement of existing
Course number (from top down)	05.04	New stone new size to suit location following adjustment of existing stones
Stone number	05.04	

	Descalse stone as NBS clause C41.456		Redress stone as NBS clause C41.459
	Proposed extent of dismantling and rebuild		Replacement cramps between stones as NBS reference C41.282
	Remove metal fixing and fill hole as NBS reference C41.411		Replacement cramps between stones as NBS reference C41.285
	Mortar repair as NBS reference C41.518		Replacement cramps across feathers as NBS reference C41.283
	Replace eroded terracotta bricks as NBS clause C41.276		Replace terracotta pot with new pot to match existing

NOTES


Refer to NBS reference C41.321 for rebuilding chimneys.

Sections of chimney that are not rebuilt are to be repointed as NBS reference C41.821 with brick sections repointed as reference C41.822

The whole chimney is to be repointed as NBS reference C41.805



See Drawing 4178 for West elevation and 4208 for East elevation

-	23/07/2021	GR	TK	First Issue
ISSUE	DATE	APPROVED	DRAWN	DESCRIPTION

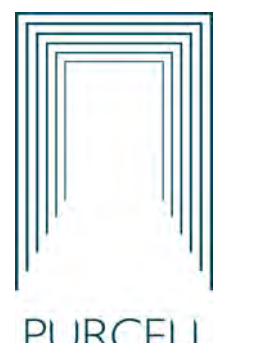

Project Office, Room 308, Town Hall, MANCHESTER M60 2L1
+44 (0) 7970 097 432
www.purcelluk.com

PROJECT STATUS	Riba Stage 5		
CLIENT	Manchester City Council		
PROJECT	Our Town Hall		
DRAWING TITLE	Chimney CS18 Proposed repairs North and South		
SIZE & SCALE	A2: As indicated		
DRAWING STATUS	S4 - Construction		
JOB NUMBER	236959		
DRAWING NO.			REV
OTH-PUR-TH-RF-DWG-A-4207 -			
© PURCELL 2012. PURCELL IS THE TRADING NAME OF PURCELL MILLER TRITTON LLP			

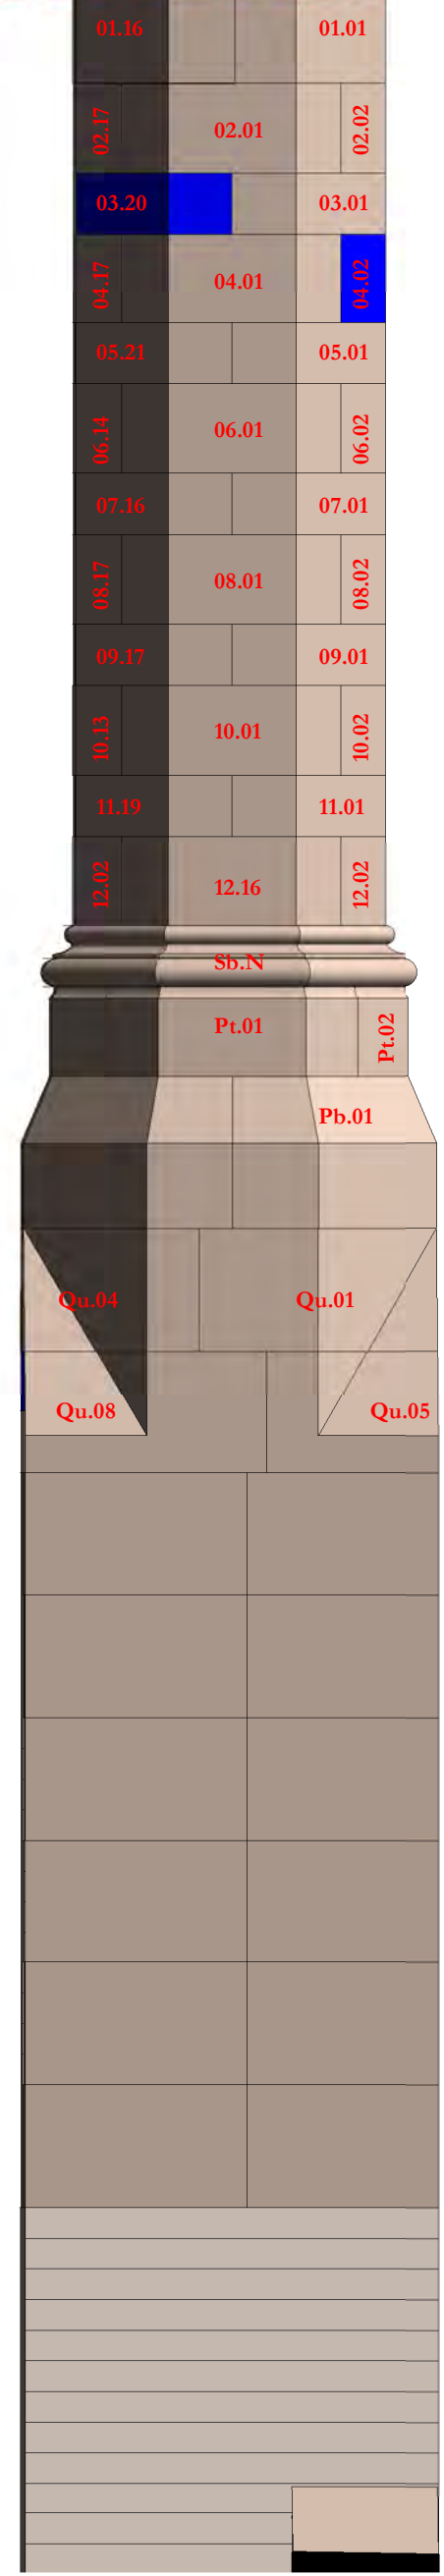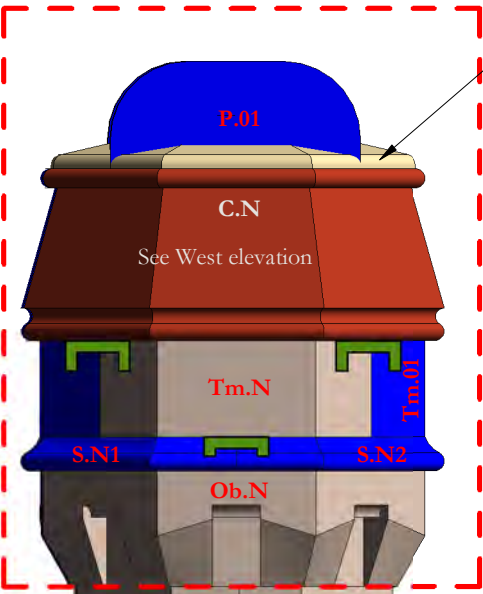


CS18 North
1 : 20

Flaunching as NBS C41.293

- P - Pots
- C- Capping
13 inch
- Tm- Top Margin
10 inch
- S - String top
- Ornamental base
13 inch

- 01 - 9 1/2 inch
- 02 - 9 1/2 inch
- 03 - 6 1/2 inch
- 04 - 9 1/2 inch
- 05 - 6 1/2 inch
- 06 - 9 1/2 inch
- 07 - 6 1/2 inch
- 08 - 9 1/2 inch
- 09 - 6 1/2 inch
- 10 - 9 1/2 inch
- 11 - 6 1/2 inch
- 12 - 9 1/2 inch
- Sb - String bottom
- Pt - Plinth top
- Pb - Plinth bottom
- 13 - 6 1/2 inch
- 14 - 6 1/2 inch
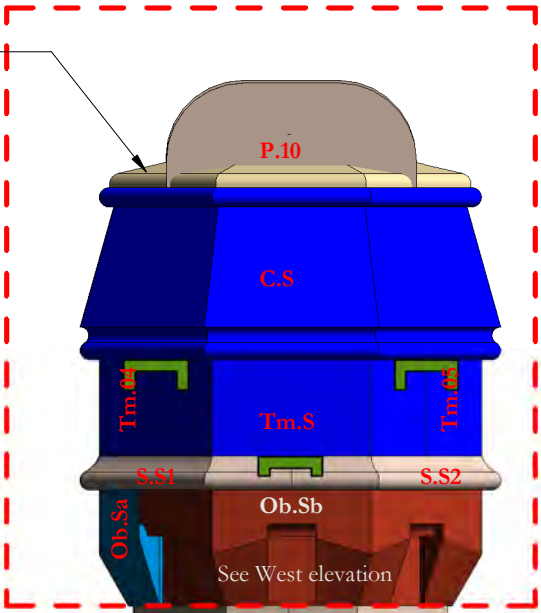

CS18 South
1 : 20