




4 SHOPFRONT ELEVATION A - PATEK
SCALE 1:25

6 SHOPFRONT SECTION BB - PATEK
SCALE 1:25

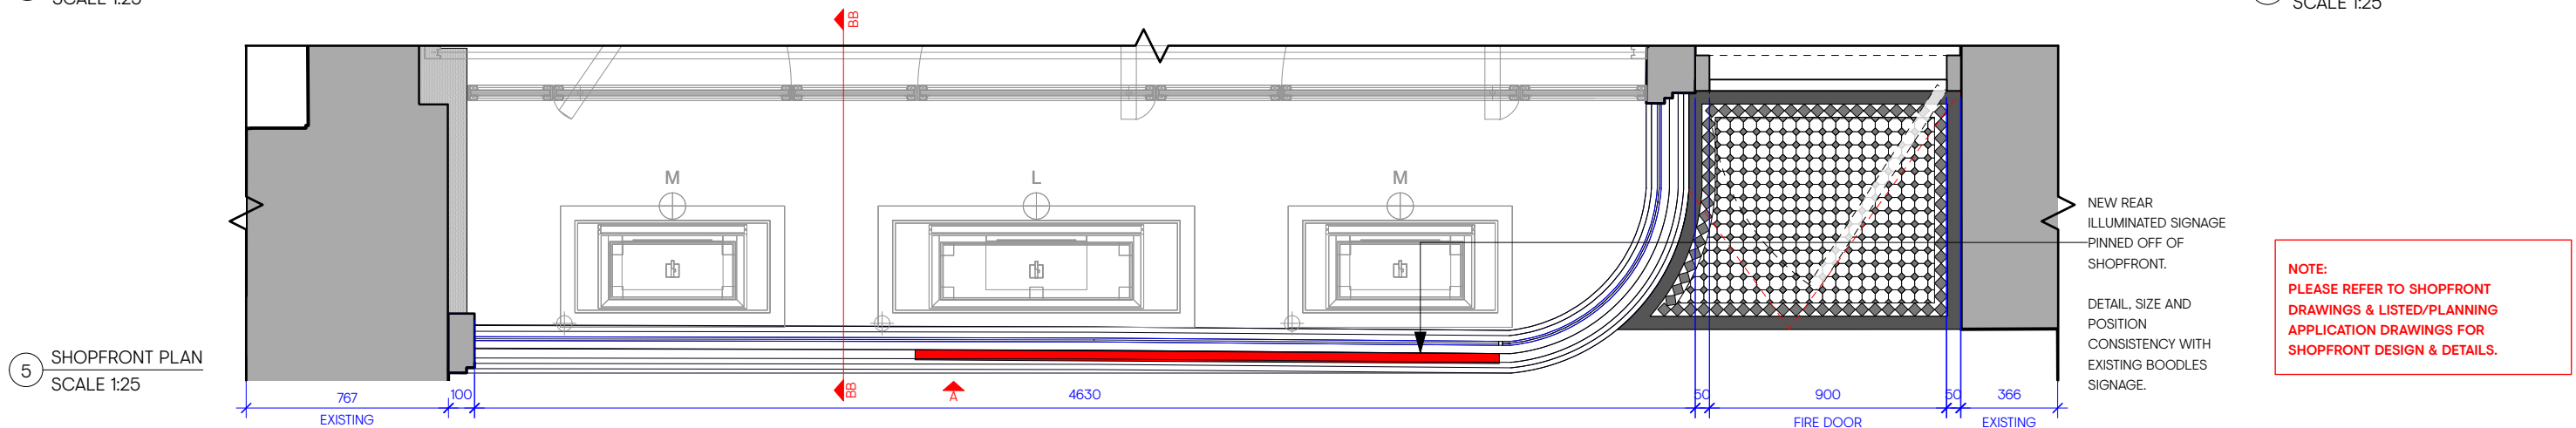

5 SHOPFRONT PLAN
SCALE 1:25