



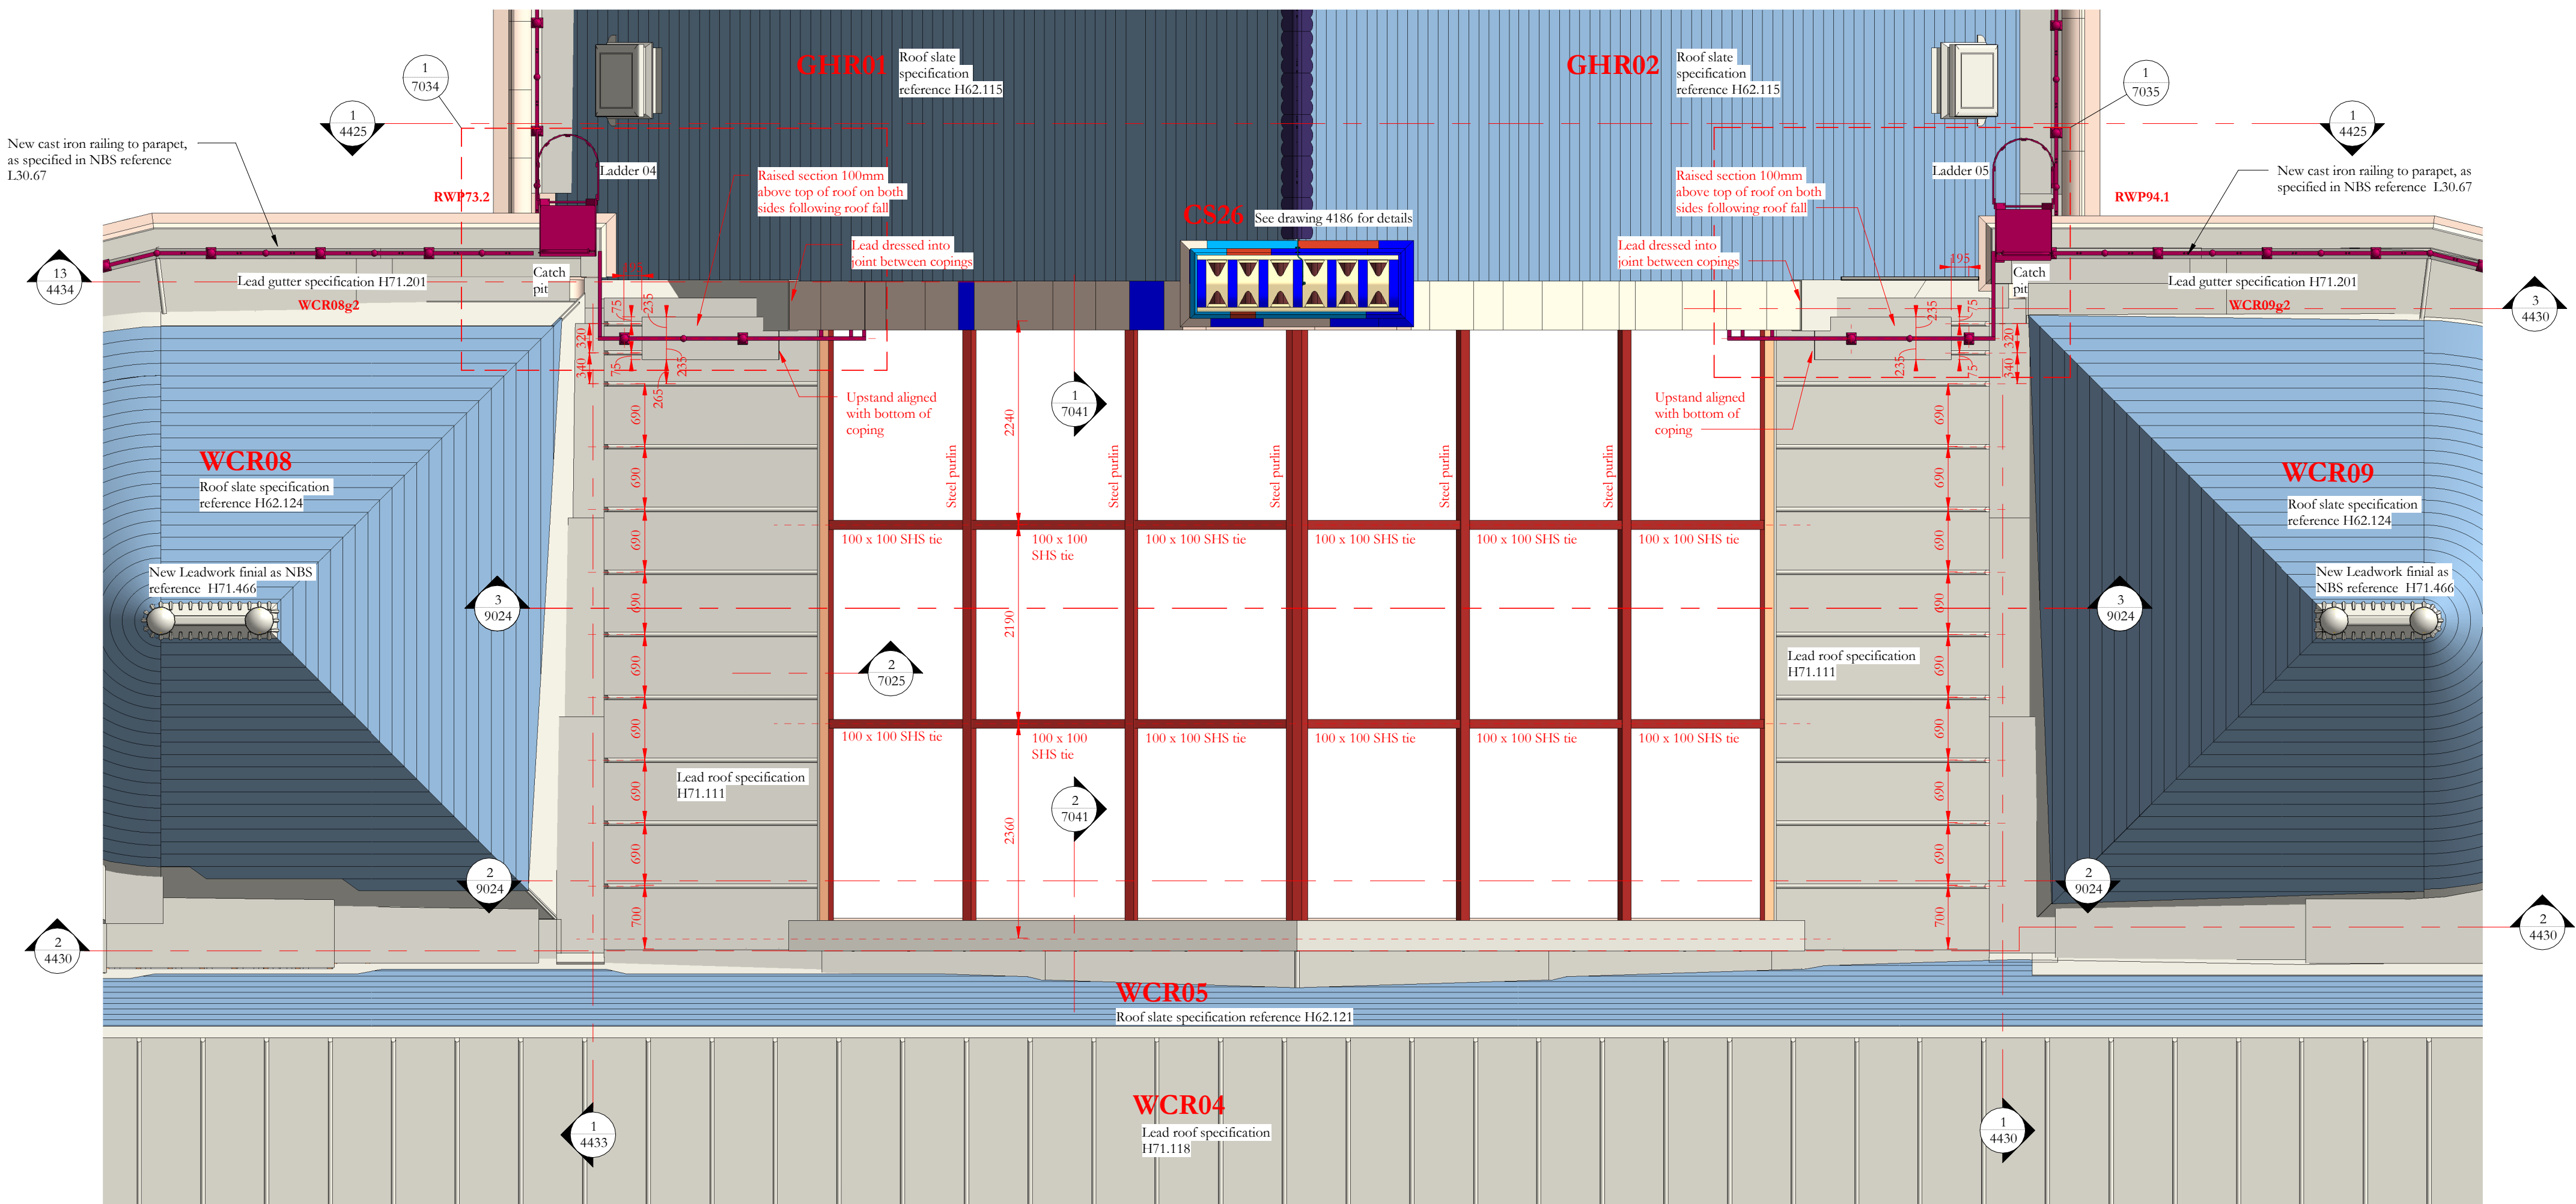


Bees Roof Steelwork
1 : 50

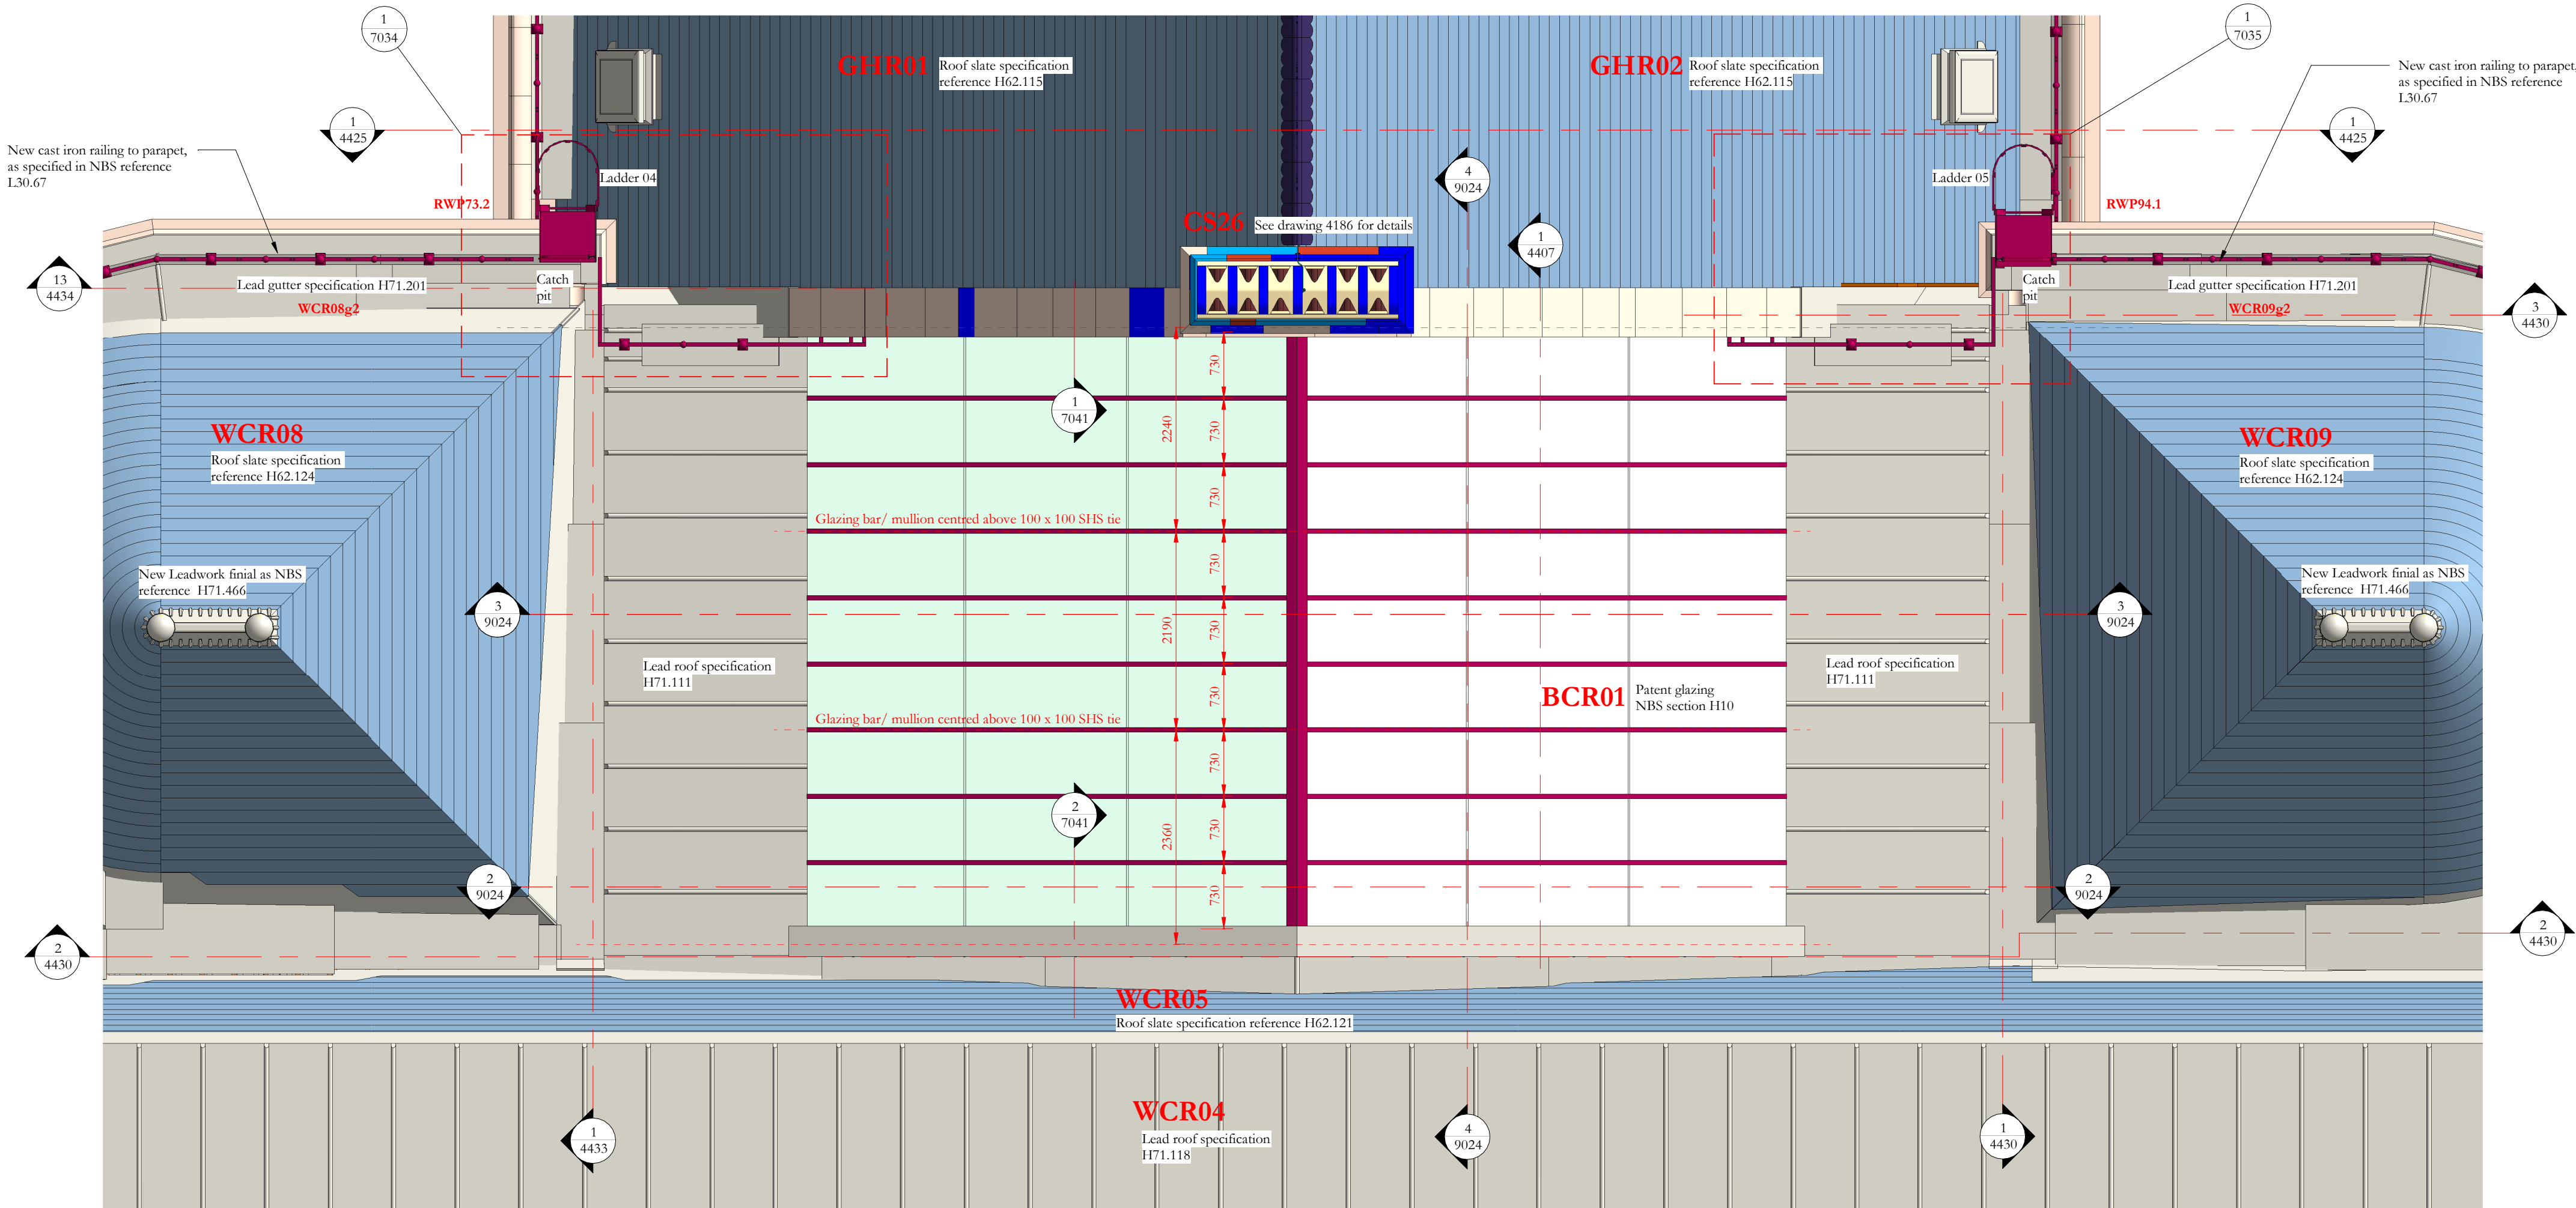

Bees Roof Glazing
1 : 50

Scale Bars to be used as guidance only - refer to sheet size below									
1:100	mm	1000	2000	3000	4000	5000	6000	7000	8000
1:200	mm	1000	2000	3000	4000	5000	6000	7000	8000
1:500	M	10	20	30	40	50	60	70	80
1:1250	M	10	20	30	40	50	60	70	80

Notes:
Drawings are based on survey data and may not accurately represent what is physically present.
Do not scale from this drawing. All dimensions are to be verified on site before proceeding with the work.
All dimensions are in millimeters unless noted otherwise.
Purcell shall be notified in writing of any discrepancies.

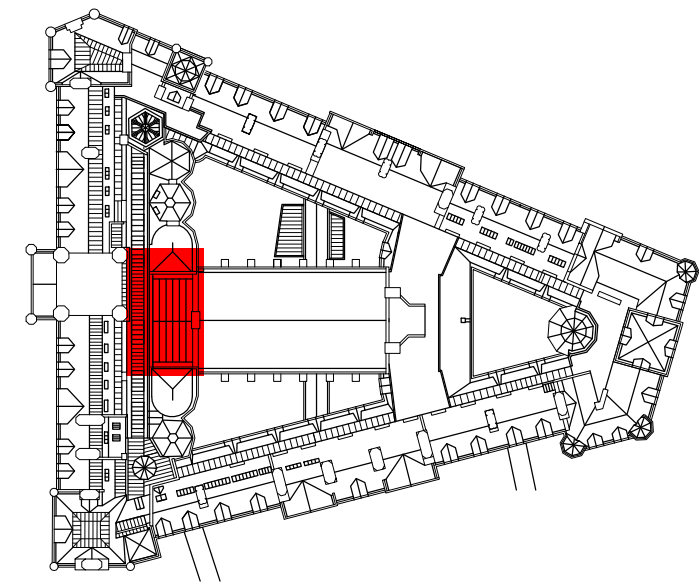

Revision 05
East side of roof the roof amended to include a raised area around the railing sleeves nearest to the Great Hall gable. Setting out of the rolls amended to suit the revised detail on the east side. Additional notes added

Revision 04
Glazed roof changed from Pilkington Planar glazing to Patent Glazing

Revision 03
Re-issued for construction no change

Revision 02: Dimensions added, Bees Roof structure updated, Nexus bolts added, Ladder 04 and 05 added see drawing 7034 and 7035 for details
Drawing added to show difference between glazing and steel

ISSUE	DATE	APPROVED	DRAWN	DESCRIPTION
05	25/02/2025	JC	GR	See note in revision cloud
04	20/10/2022	JC	GR	See note in revision cloud
03	07/05/2020	GR	TK	See note in revision cloud
02	15/01/2020	GR	TK	See note above for details



Project Office, Town Hall, MANCHESTER M60 2L1
+44 (0) 7970 097 432
www.purcelluk.com

PROJECT STATUS	RIBA Stage 5
CLIENT	Manchester City Council
PROJECT	Our Town Hall
DRAWING TITLE	Bees Courtyard roof plans
SIZE & SCALE	A1:As indicated
DRAWING STATUS	S4 - Construction
JOB NUMBER	236959

DRAWING NO. **OTH-PUR-TH-RF-DWG-A-4318 05**