


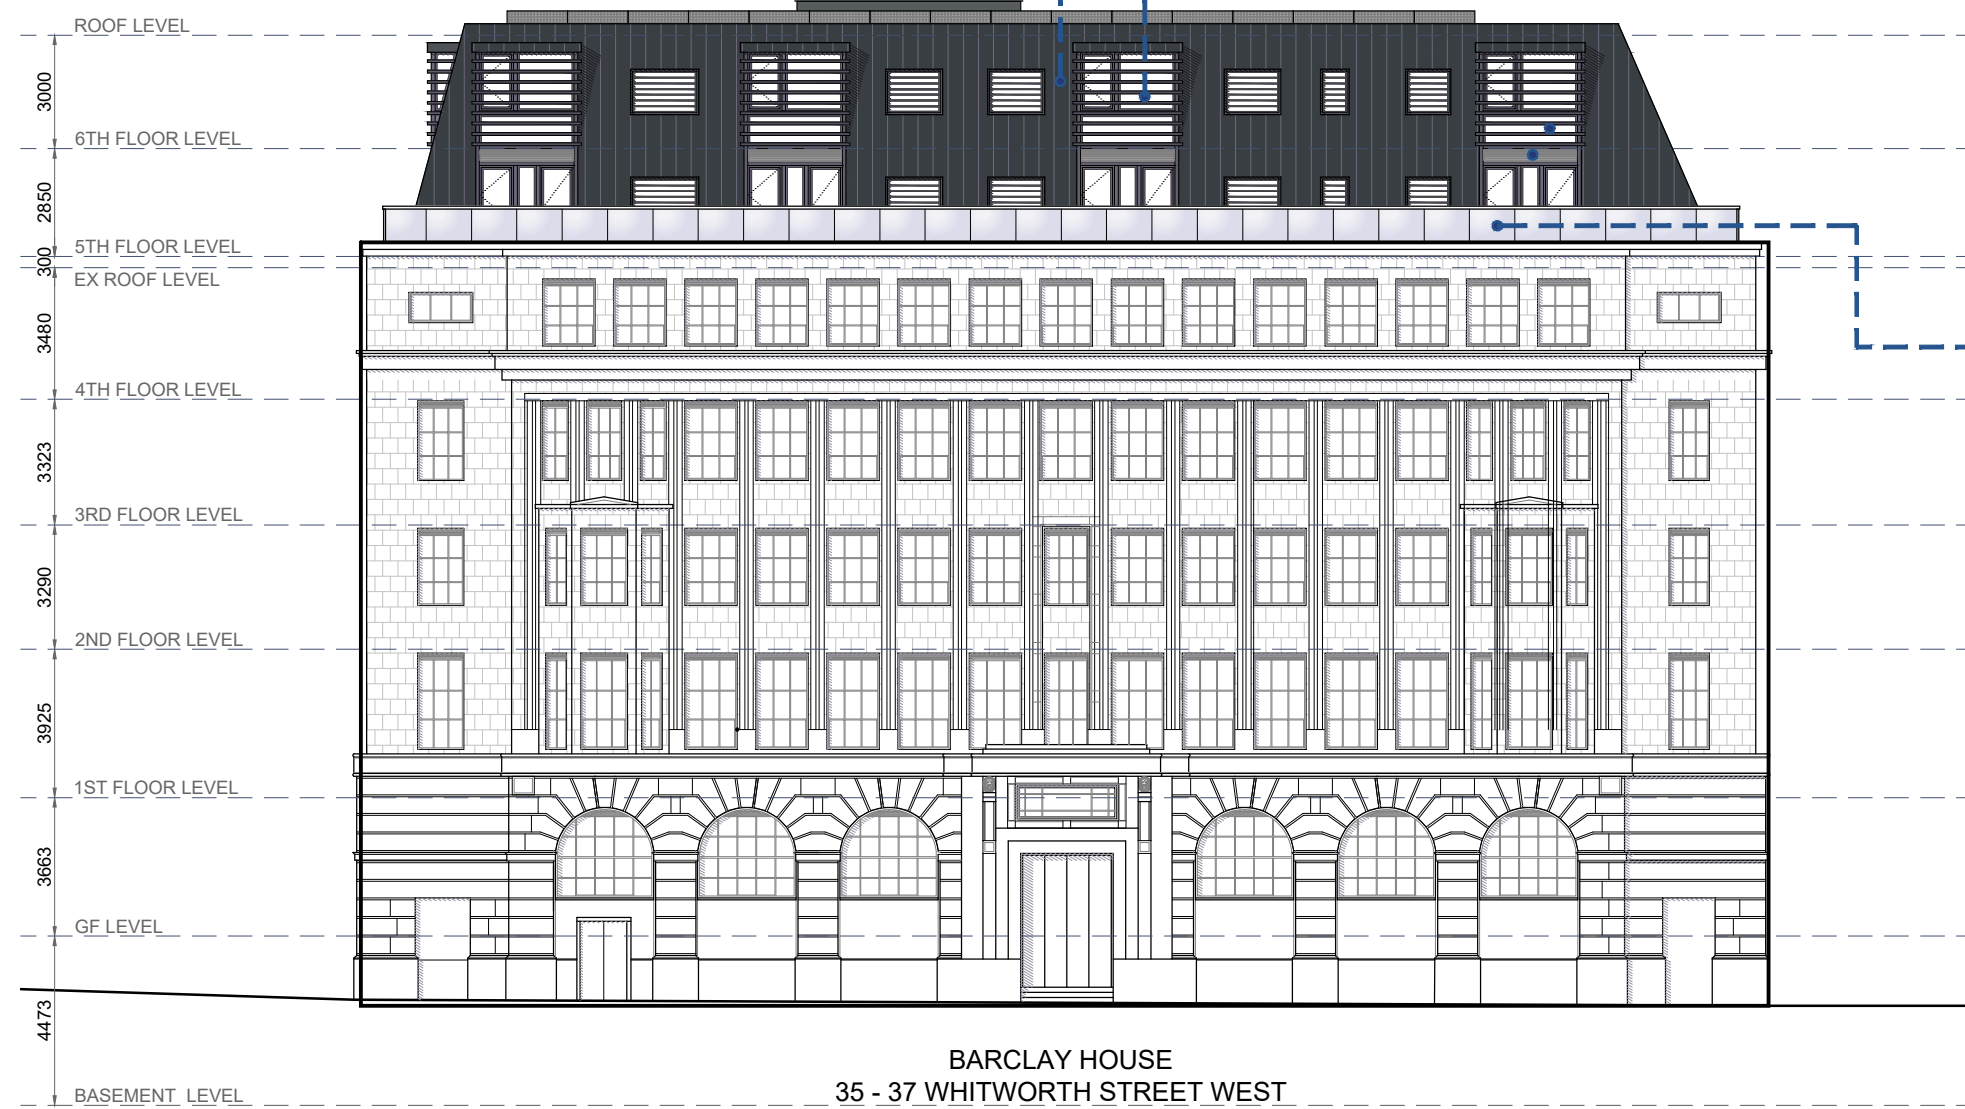

ZINC CLADDING



TYPE -VM ZINC STANDING SEAM CLADDING

METALIC GRID




POWDER COATED ALUMINIUM GRILLE - RAL 7016

BALUSTRADE



JAER - FRAME-LESS GLASS BALUSTRADE SYSTEM

 

SCALE 1:200

				HOWARD & SEDDON A.R.I.B.A. CHARTERED ARCHITECTS, 64 WASHWAY ROAD, SALE, CHESHIRE. M33 7RE. TEL No 0161-973 8296 FAX No 0161-962 3485 e-mail : admin@howardandseddon.co.uk	PROJECT BARCLAY HOUSE, 35 WHITWORTH STREET WEST, M1 5NG, MANCHESTER	TITLE PROPOSED FRONT ELEVATION WHITWORTH STREET	DRAWN S.M	DRG No. 12,982
							DATE 15/05/2025	D1
A	FIRST ISSUE	SM	15.05.25		CLIENT		SCALE 1:200 (A3)	AMENDMENT A
REV	DESCRIPTION	BY	DATE					