

© This drawing is Copyright and the property of Richmond Consultants and must not be reproduced in whole or part without their written permission. Copyright is reserved. © Richmond Consultants and must not be reproduced in whole or part without their written permission.

The Contractor is to check and verify all building and site dimensions, levels and sewer invert levels at connection points before work starts. This drawing must be read with and checked against any structural or other specialist drawings provided.

The Contractor is to comply in all respects with the Building Regulations whether or not specifically stated on these drawings.


This drawing is not intended to show details of foundation or ground conditions. Each area depicted must be investigated by the Contractor and suitable methods of foundation be provided.

THIS SCHEME IS NOT BASED ON A SURVEY
DO NOT SCALE FROM THIS DRAWING

NOTE:

NOTE ALL DRAWINGS TO BE CHECKED ON SITE AND ANY REVISIONS TO COMMENCEMENT OF WORKS

MATERIALS LEGEND

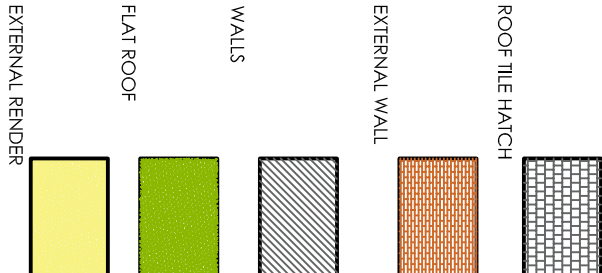

Drawing Status	PLANNING
Construction Status	

Rev.		By	Date

RICHMOND CONSULTANTS

Mobile 07710131750
Email office@richmond-consultants.co.uk


Site
334A Platt Lane, Fallowfield
Manchester
M14 7DA

Title
Extensions to upper floor
and dormer
Proposed Elevations

Checked	Drawn By	Scale	Date
	SRN	1:50 @A1	May 25
Drawing Number		Rev.	


20.24 PL-203

Existing chimney stacks
taken down

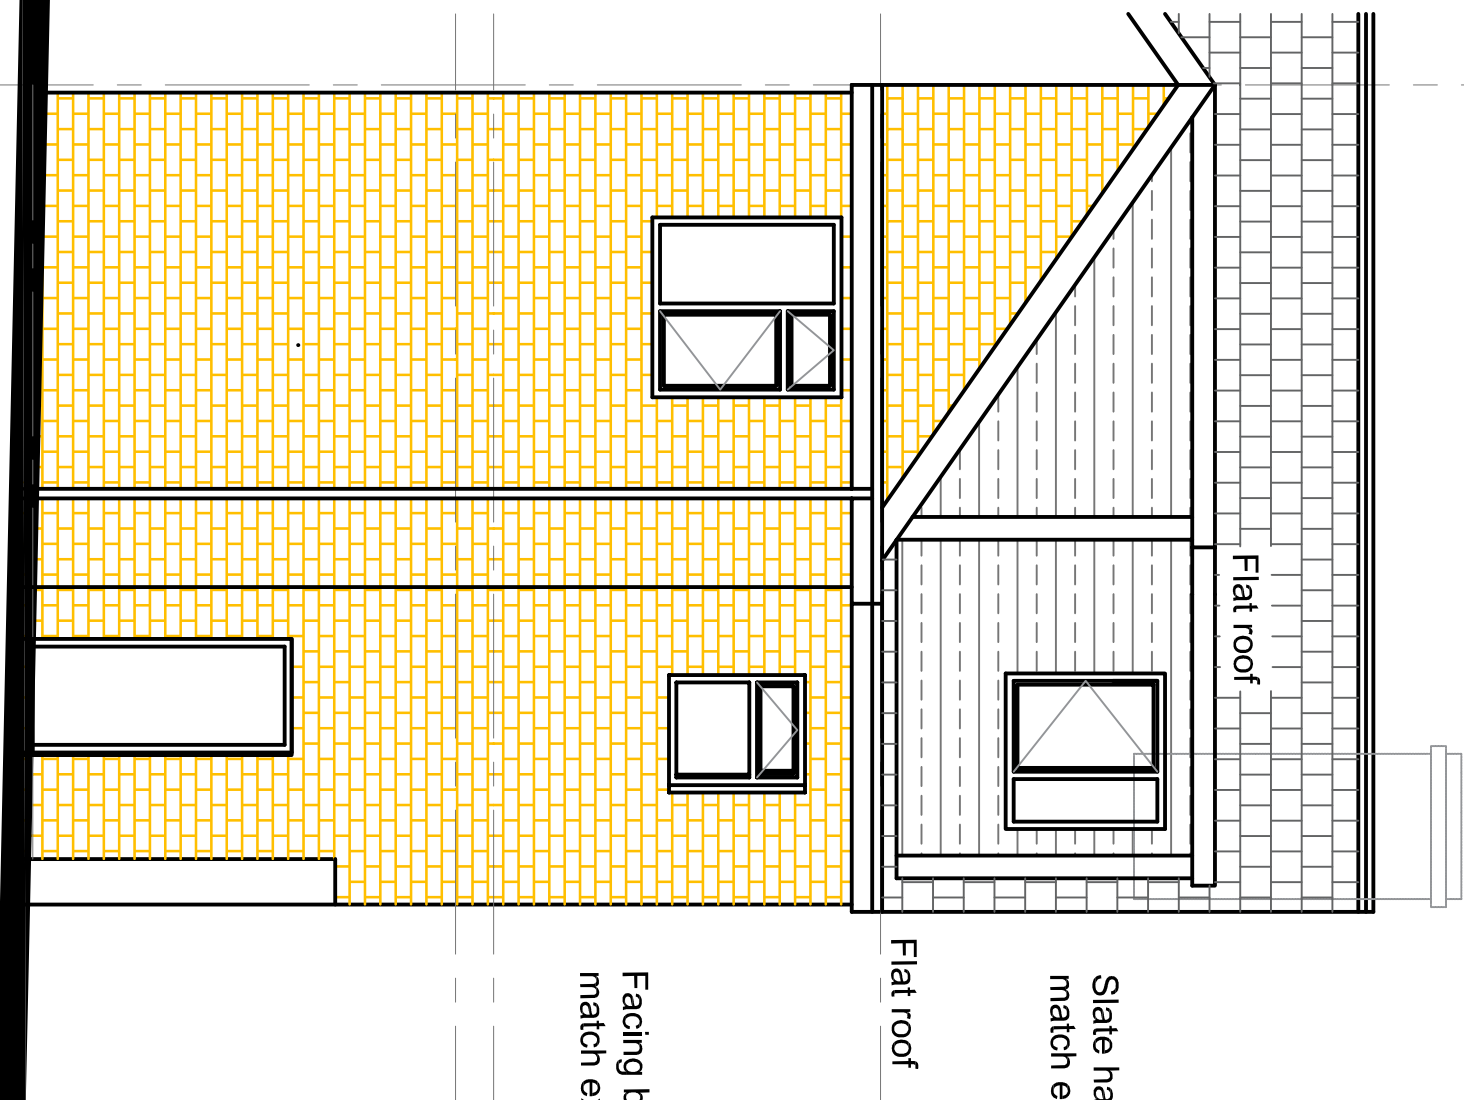


PROPOSED REAR ELEVATION

Existing chimney stacks
taken down

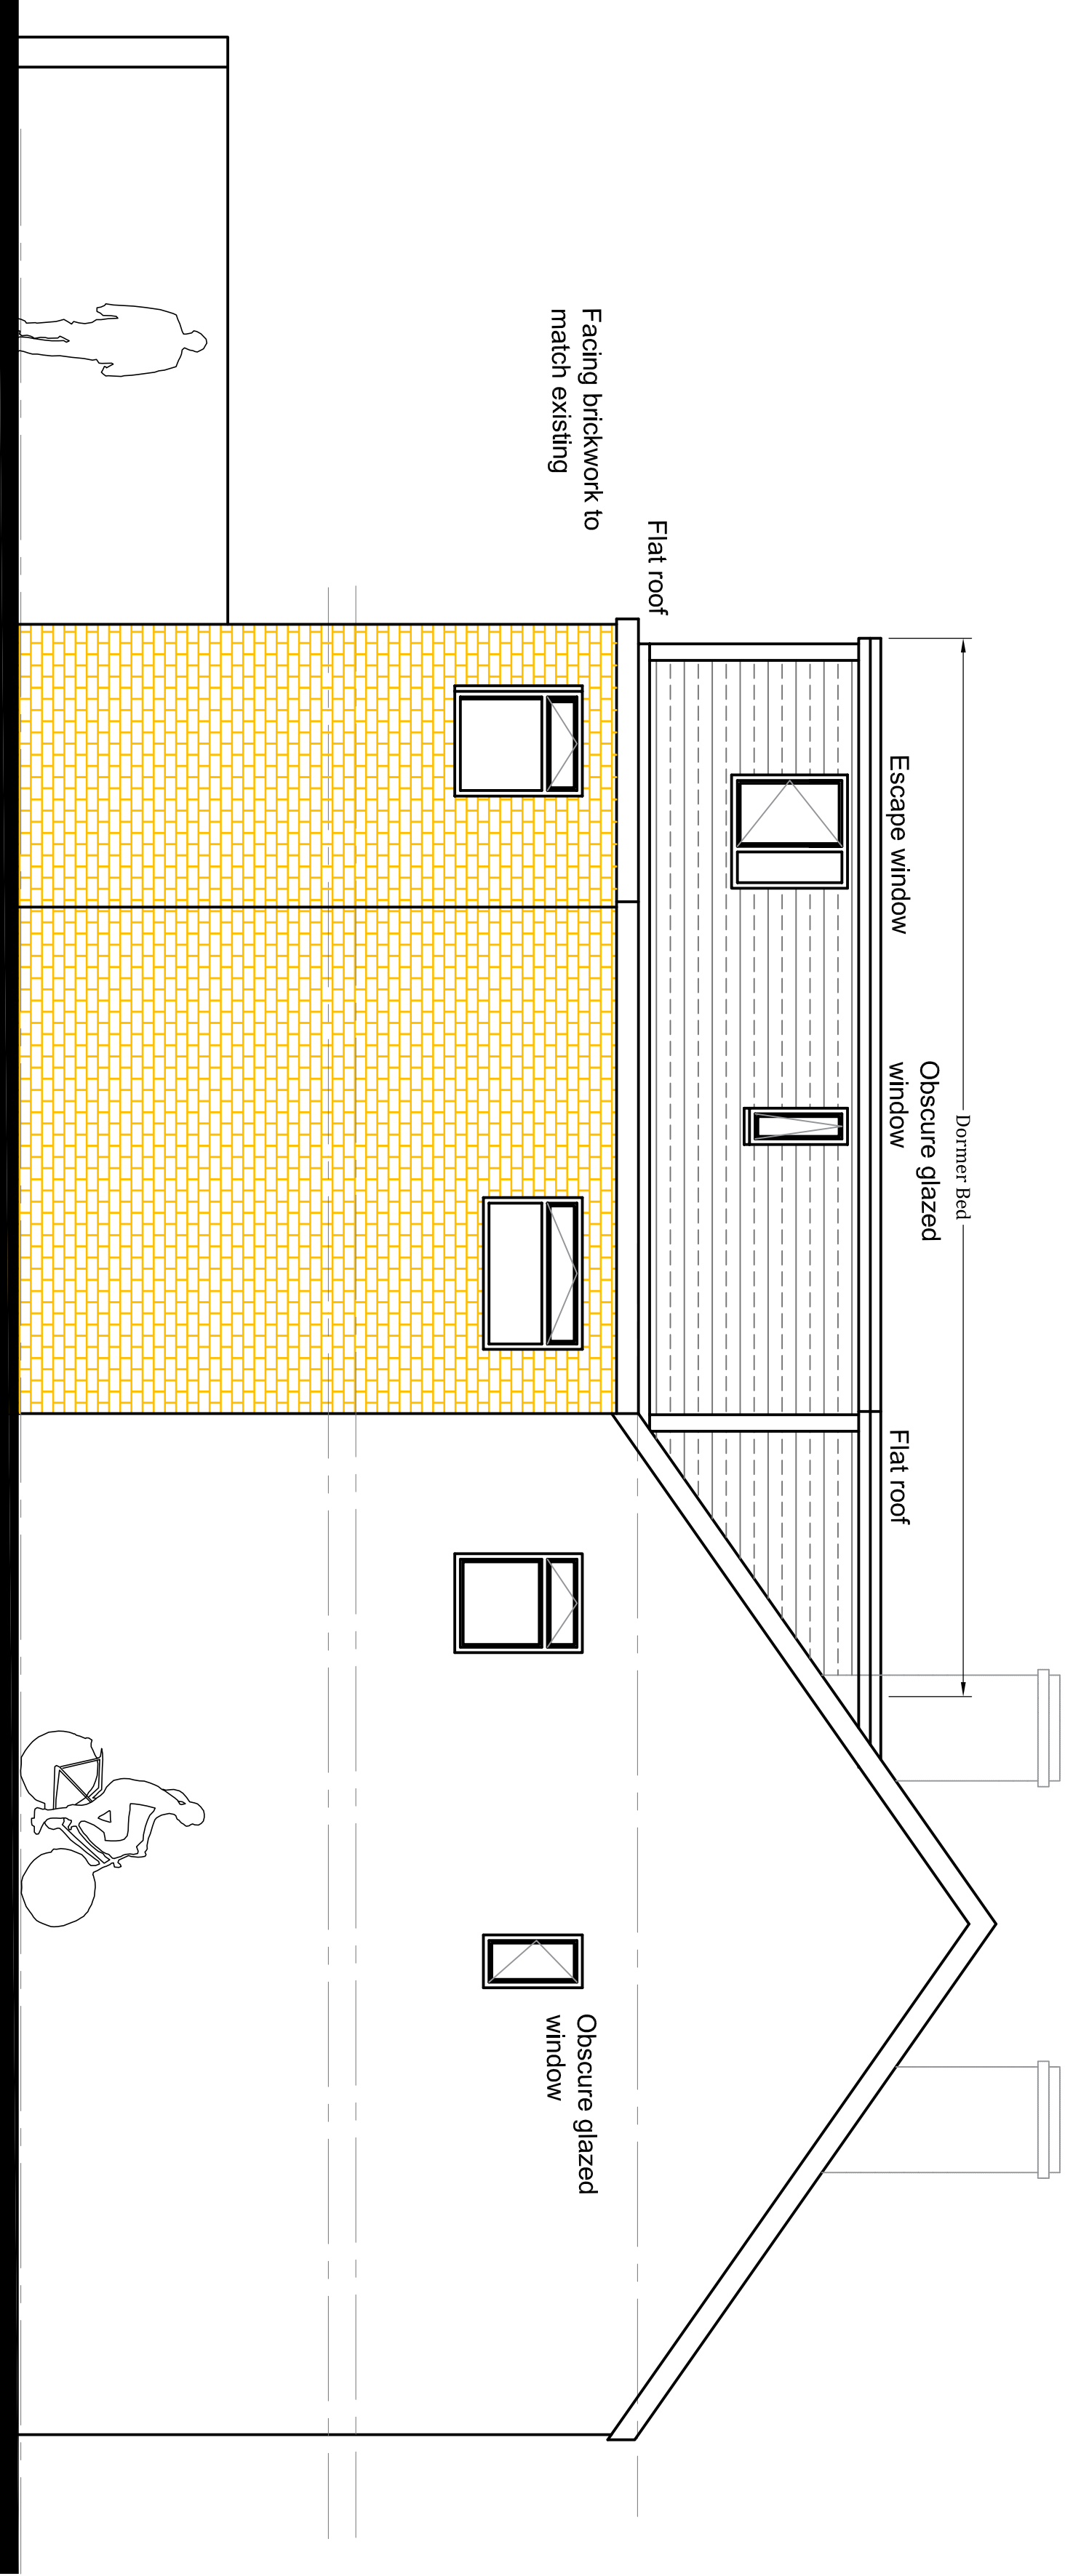


PROPOSED GABLE ELEVATION TO N° 334


Existing chimney stacks
taken down

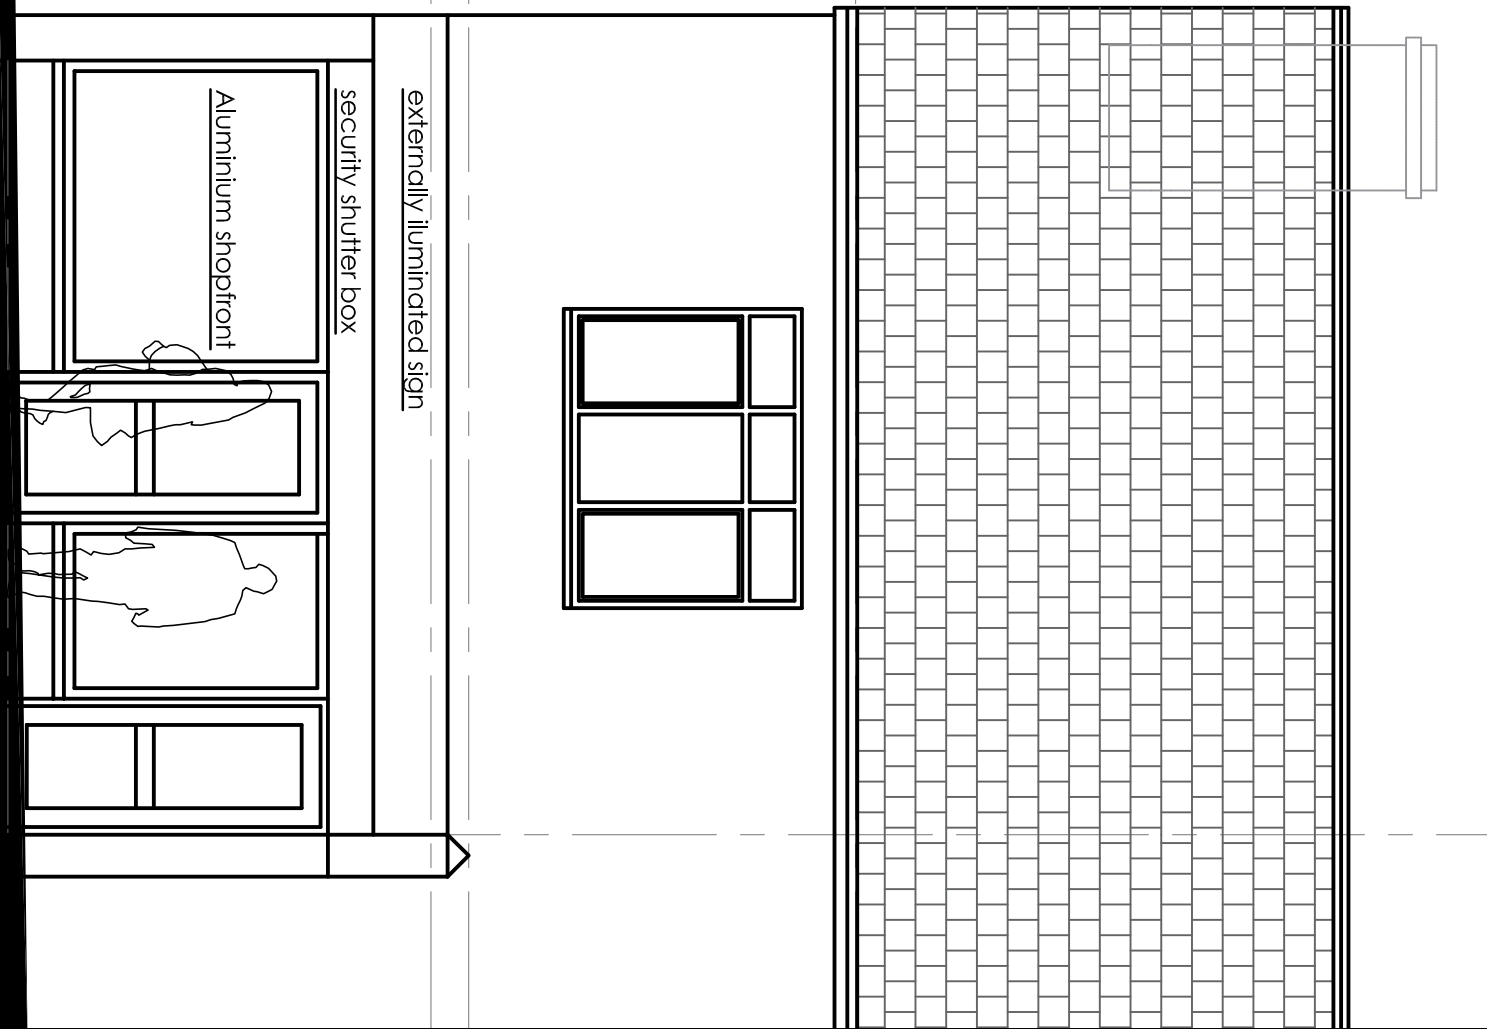

PROPOSED FRONT ELEVATION

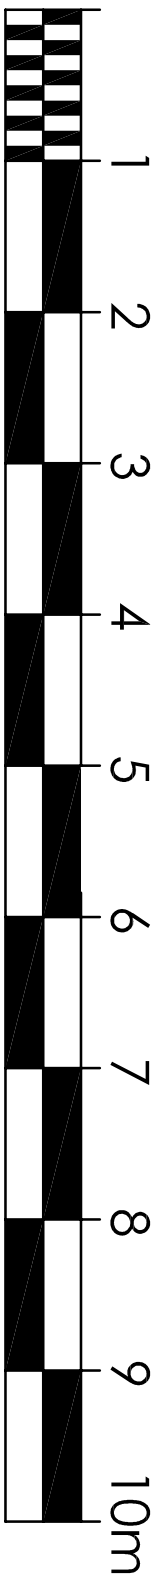

Existing chimney stacks
taken down

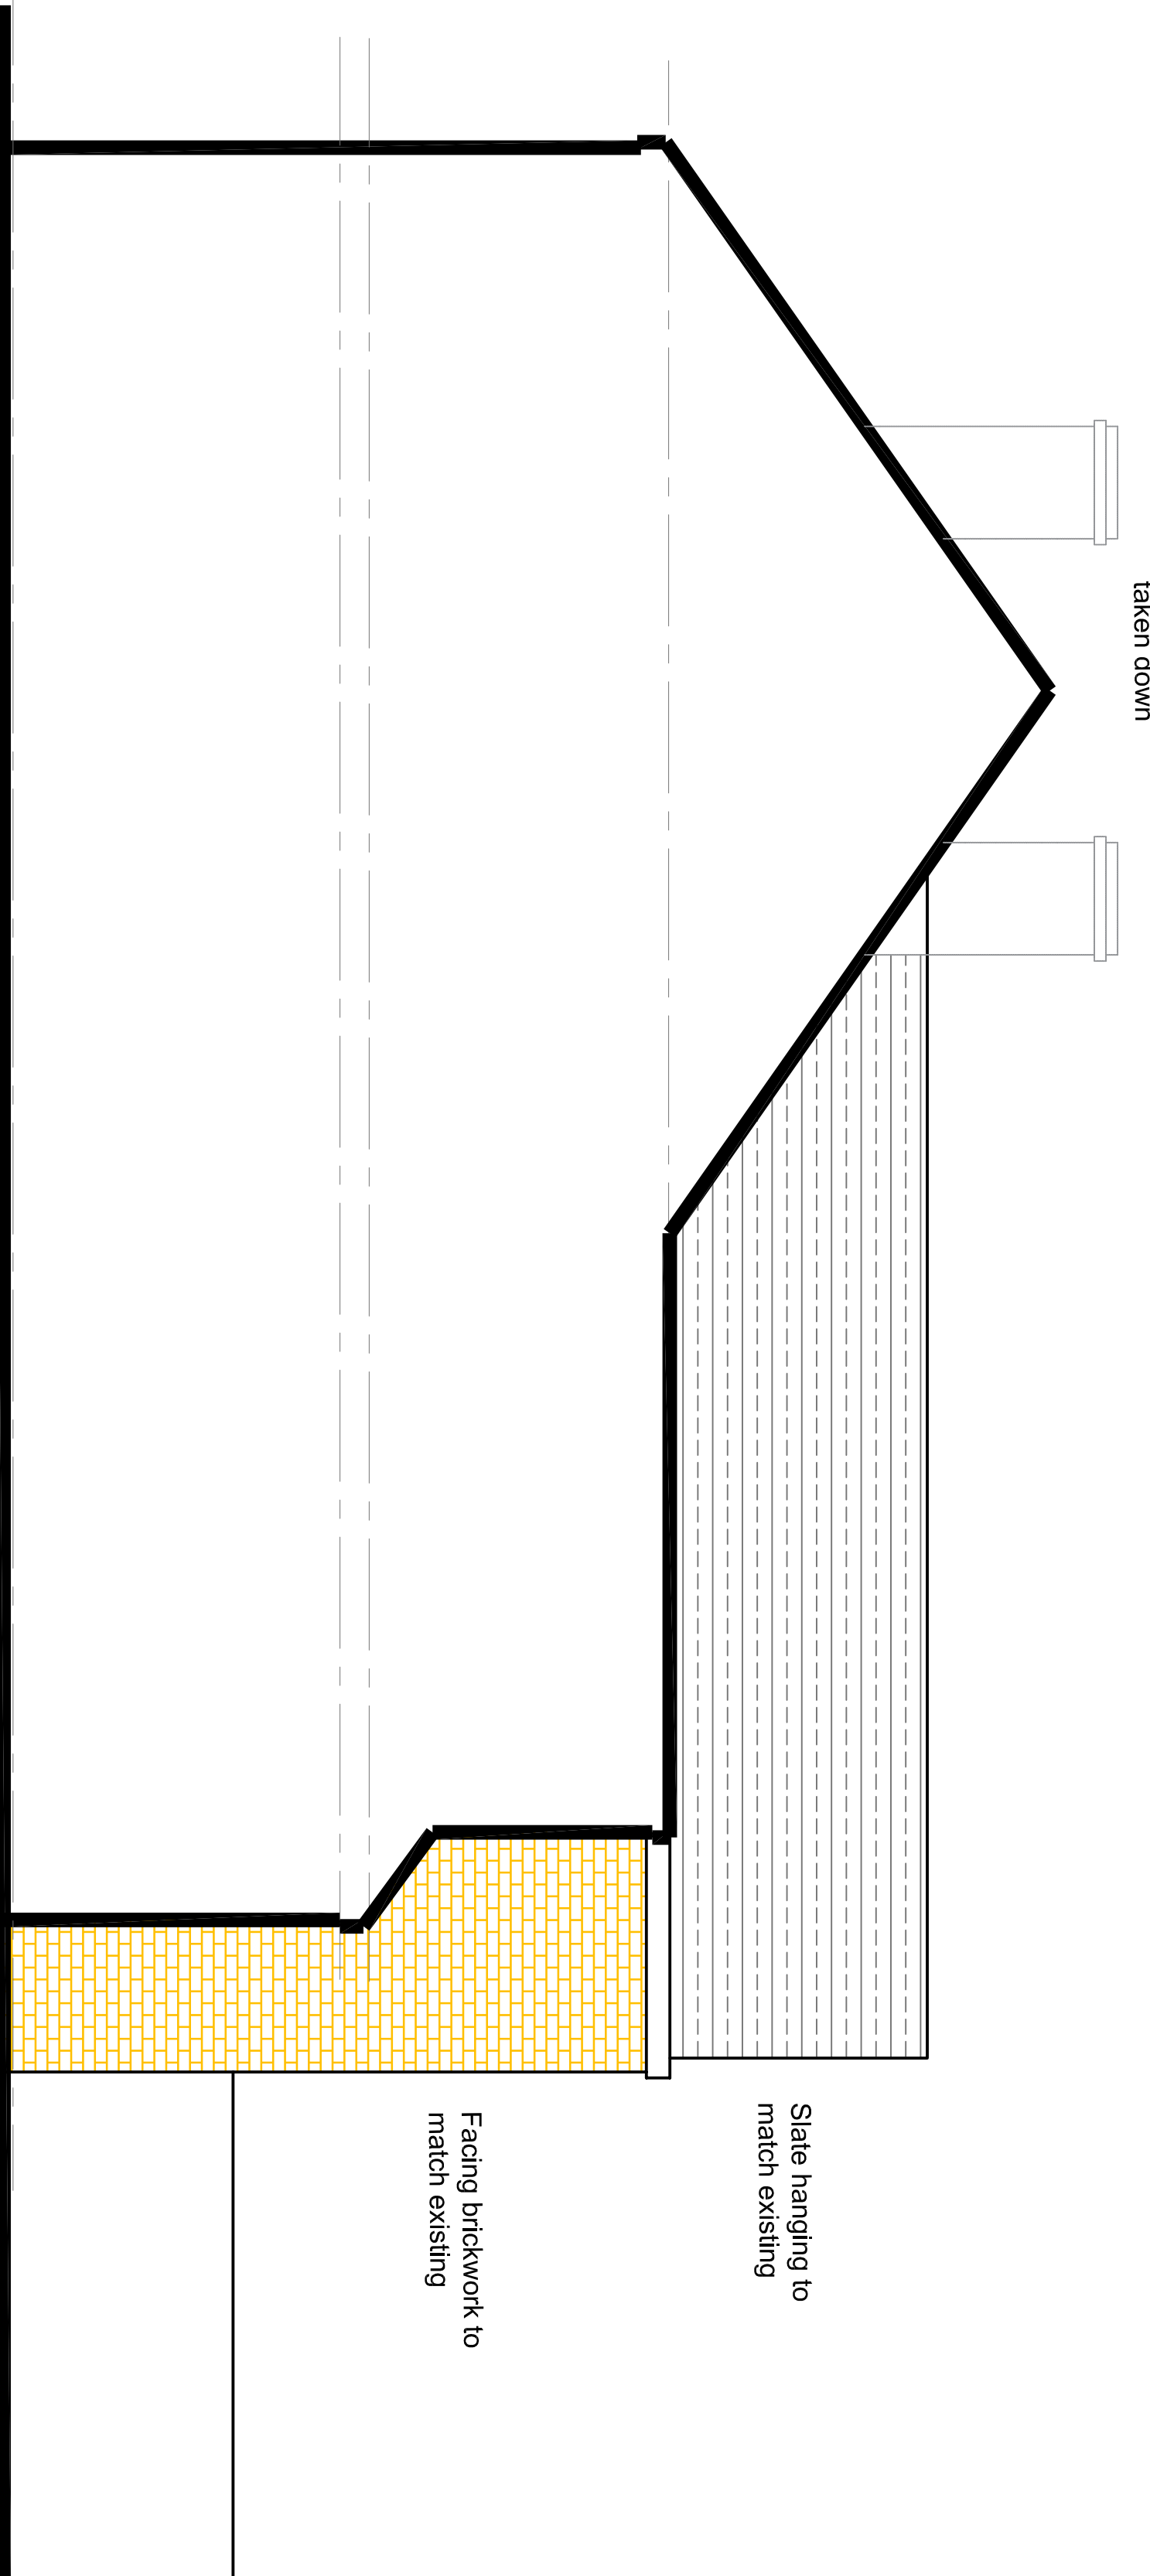

PROPOSED GABLE SECTION TO N° 332