


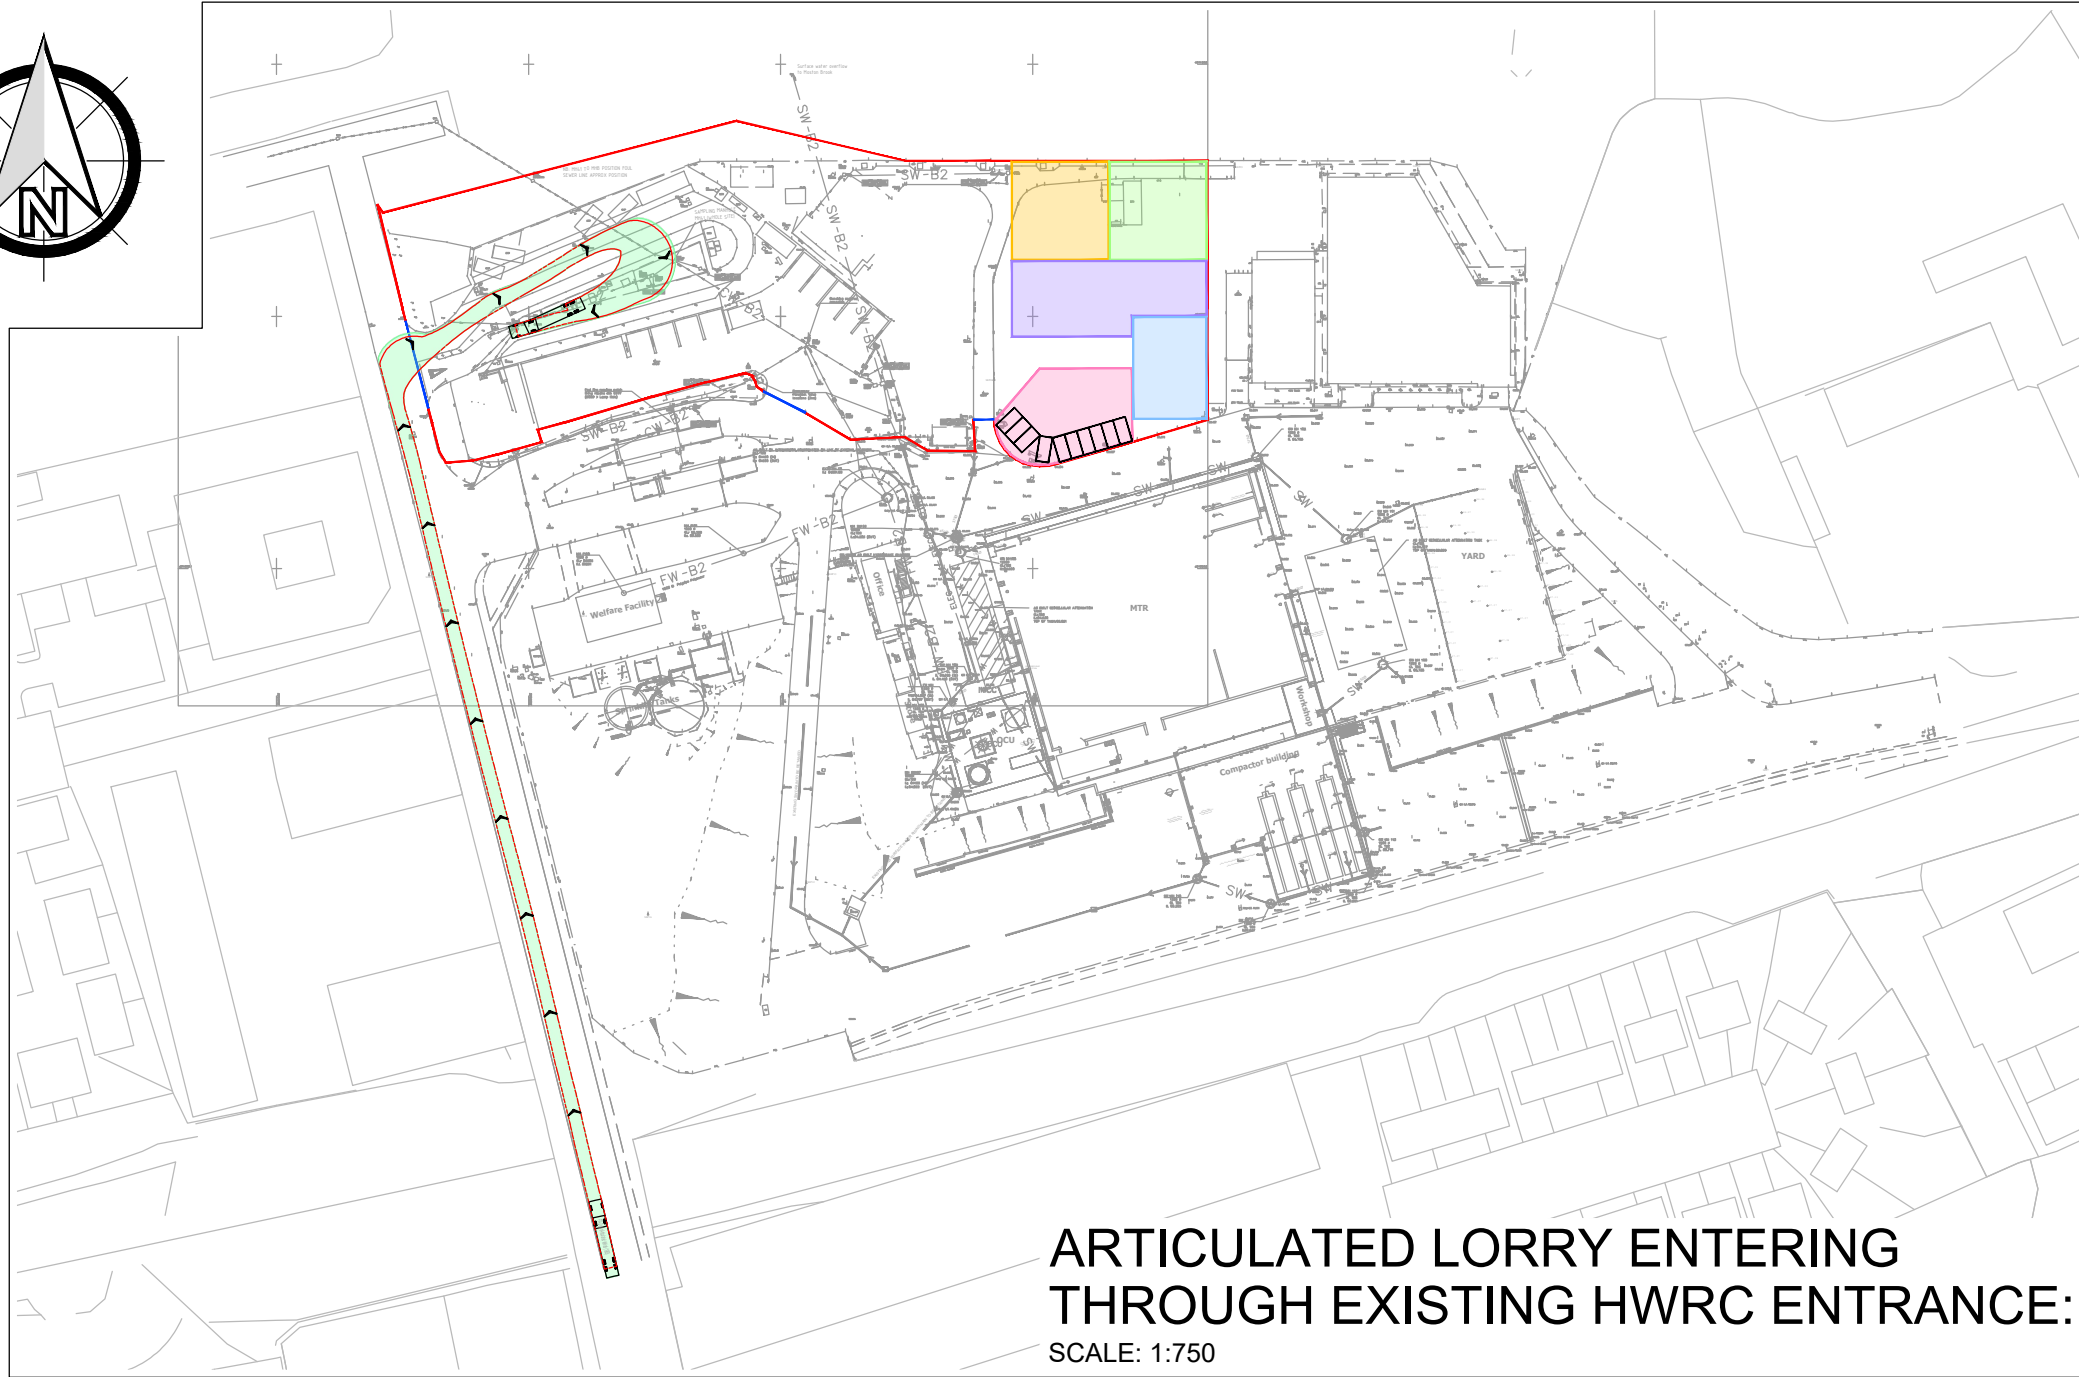

**ARTICULATED LORRY EXITING
THROUGH EXISTING HWRC ENTRANCE:**

SCALE: 1:750

ARTICULATED LORRY ENTERING COMPOUND VIA WEIGHBRIDGE:
SCALE: 1:750

**ARTICULATED LORRY EXITING
COMPOUND VIA WEIGHBRIDGE:**
SCALE: 1:750

A detailed site plan of a compound with various buildings and parking areas. A red line outlines the perimeter of the main compound. Colored zones include yellow, green, purple, blue, and pink. A multi-colored path (yellow, green, blue) shows the entry route from the bottom left, passing through a weighbridge area, and entering the compound. The scale is 1:750.

**STANDARD VEHICLE EXITING
COMPOUND VIA WEIGHBRIDGE:**

SCALE: 1:750

THIS DESIGN IS PRODUCED IN ACCORDANCE WITH THE CONSTRUCTION (DESIGN AND MANAGEMENT) REGULATIONS 2015 INCORPORATING THE APPROVED CODE OF PRACTICE, REGULATIONS 2, 9 AND 11. THOSE ENTERING THE DESIGN WITHOUT THE AUTHORITY OF CANHAM CONSULTING LTD SHOULD BE AWARE THEY MAY ALSO ASSUME RESPONSIBILITY FOR THOSE DUTIES.