



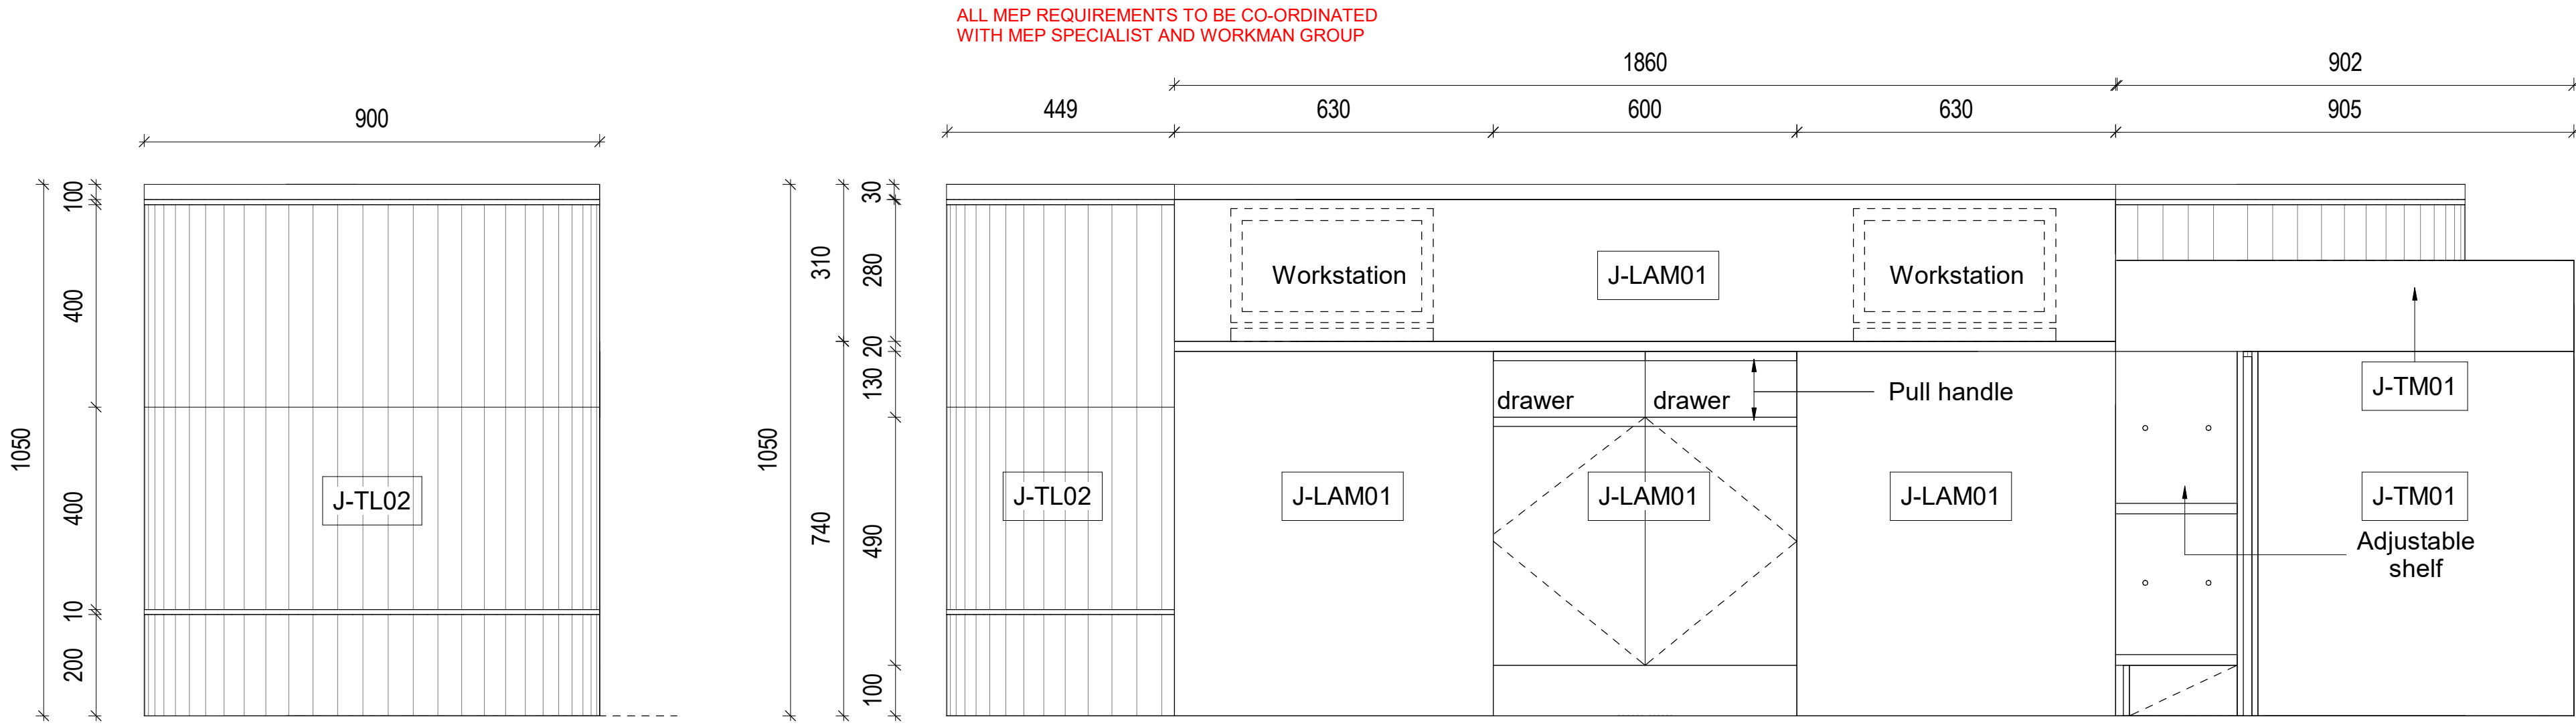

1 J01 - Tiled Desk Elevation
1 : 10

2 J01 - Reception Desk Rear Elevation
1 : 10

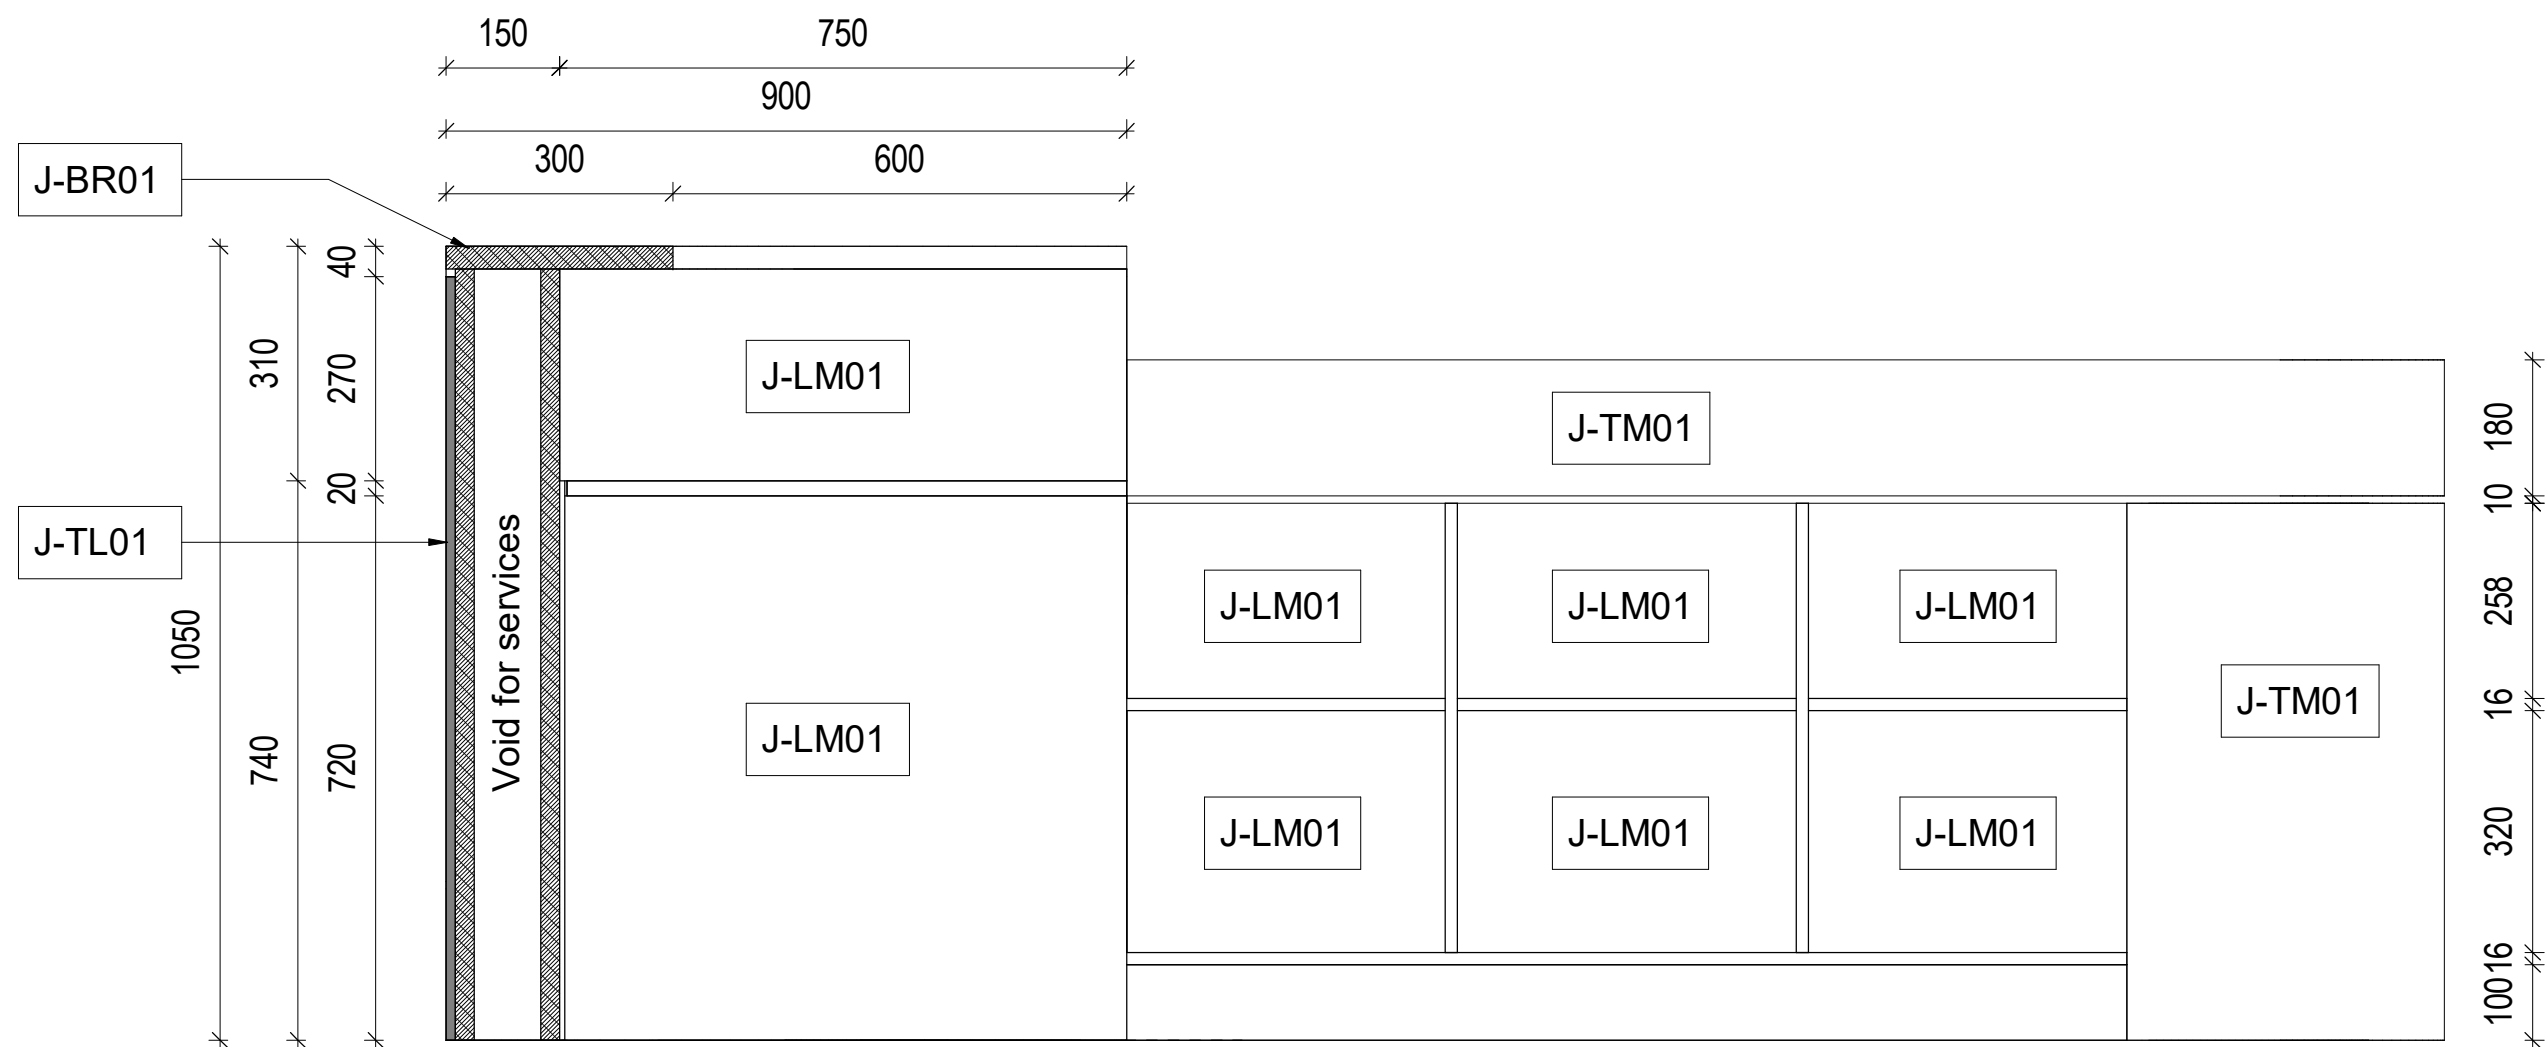

4 J01 - Reception Desk Rear Side Elevation
1 : 10

Notes

Do not scale from this drawing.

All dimensions are to be checked prior to construction and any discrepancies are to be identified to the Architect.

Copyright reserved.

P01 02/05/25 For Information

Revisions

Purpose For Information

Status Code S2

Client

Priory Manchester Ltd

Project

82 King Street Manchester

Title

J01 Reception Desk Joinery
(Sheet 2 of 2)

Scale	Size	Date	Drawn	Checked
1 : 10	A1	02/05/25	SB	NS

3DReid

www.3DReid.com

Architecture Interiors Masterplanning

Drawing No.	Rev.
2500009-3DR-ZZ-00-DR-I-70601	P01