

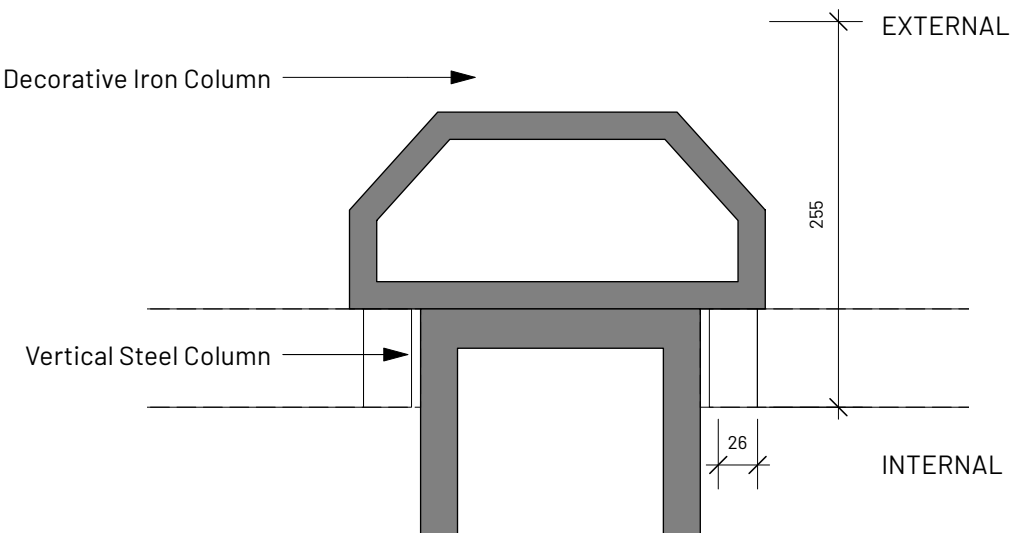


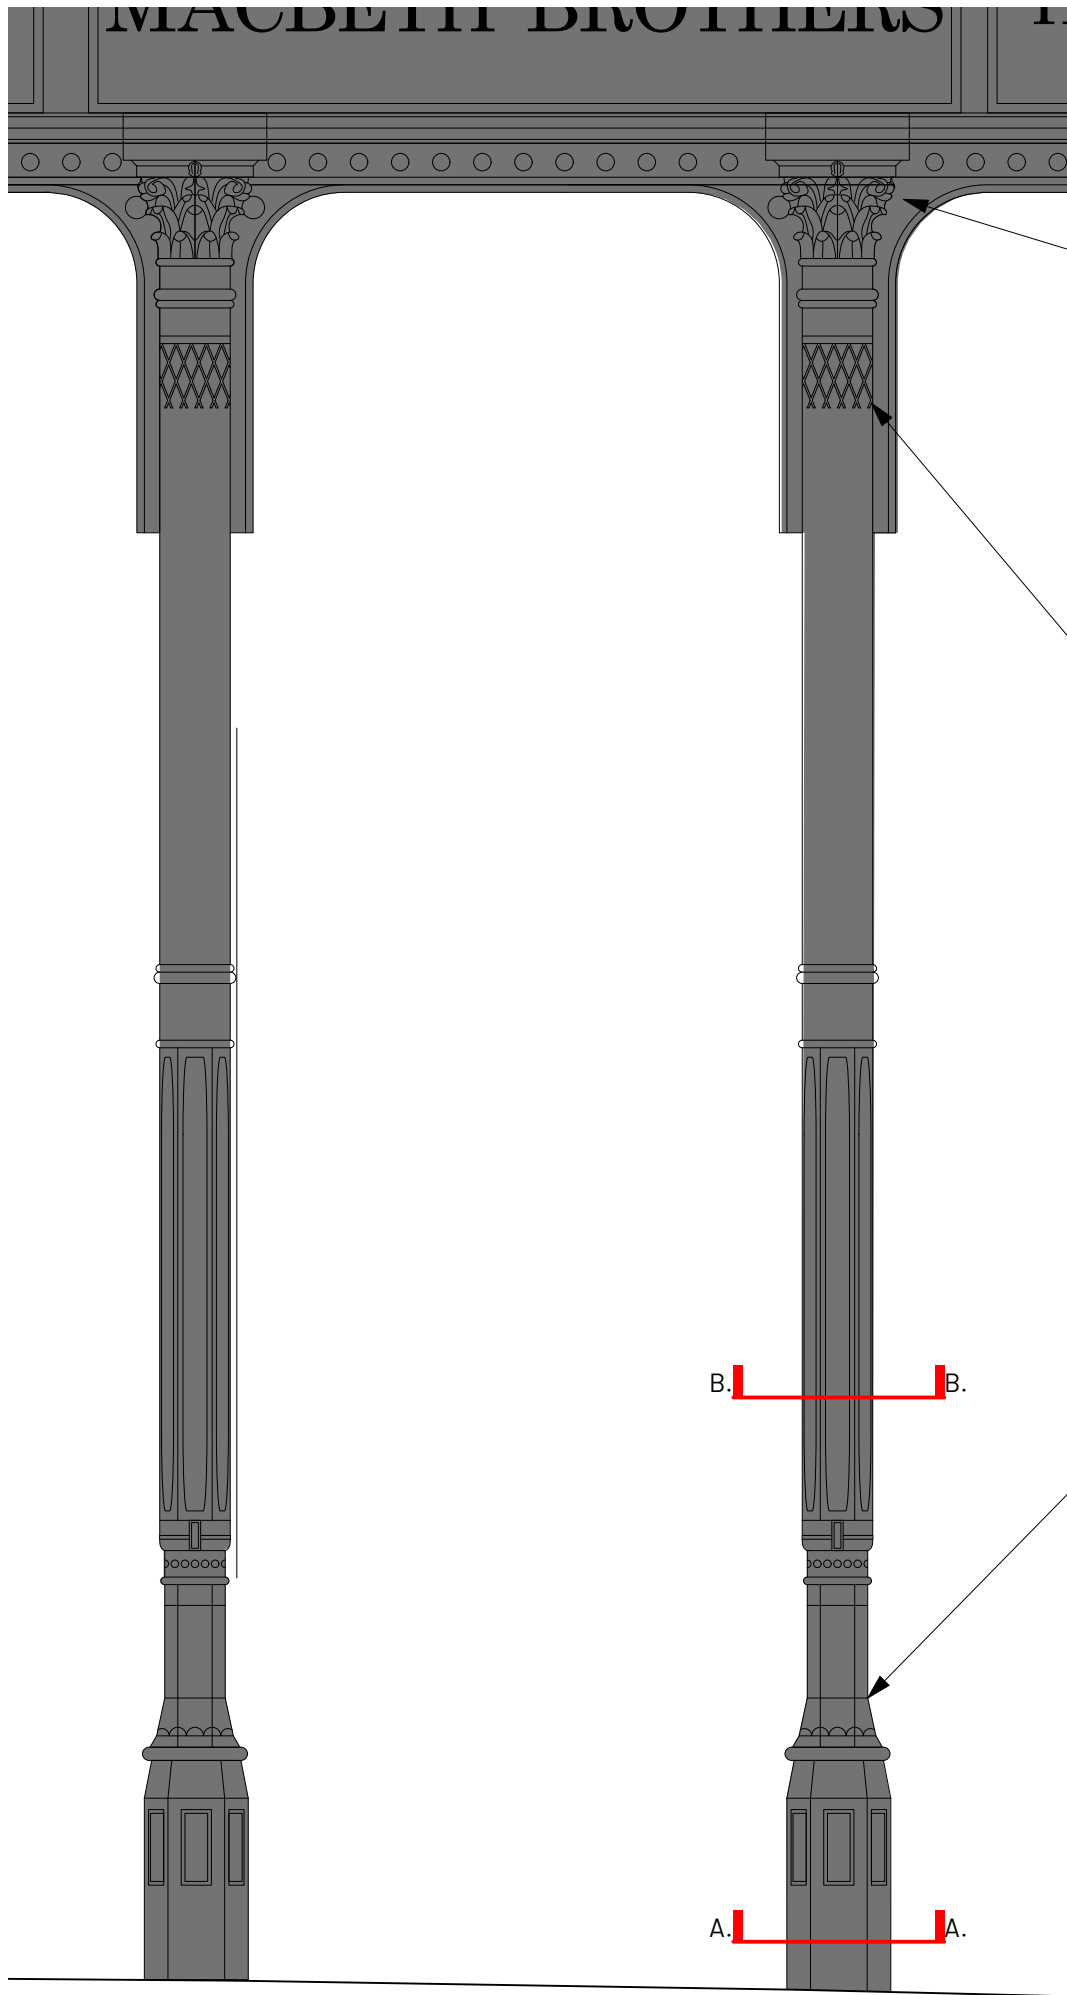

3 Existing Shop Front Plan AA
Scale: 1:5

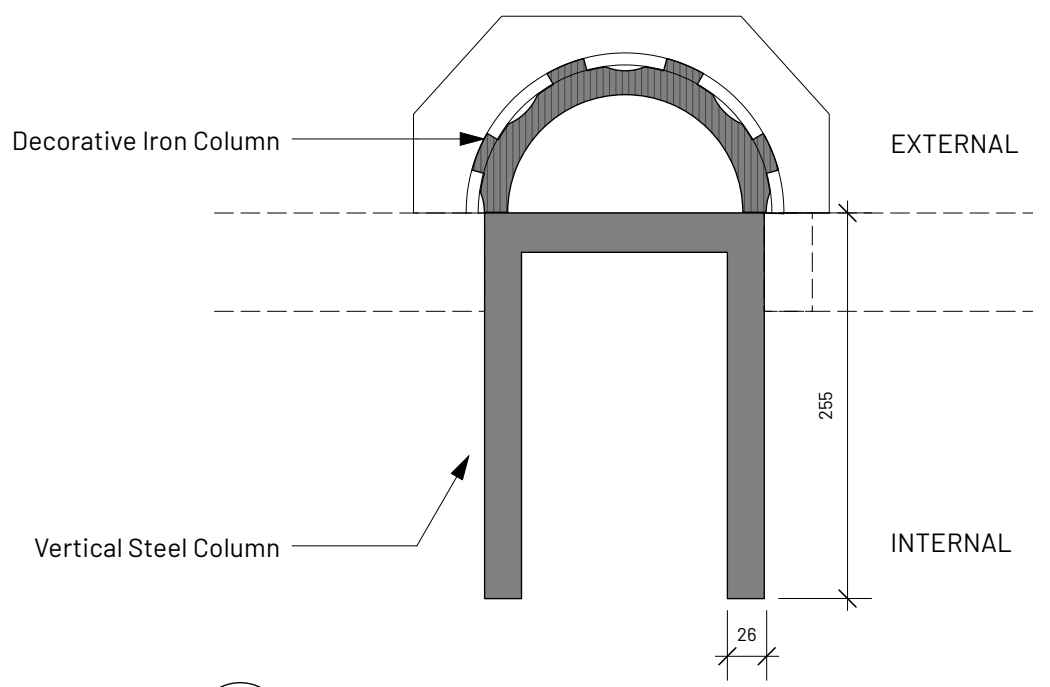

2 Existing Shop Front Plan BB
Scale: 1:5

1 Existing Shop Front Elevation
Scale: 1:20

REV	NOTE	DRN/CHK
	77-79 Mosley Street	

Existing Shop Front
Elevation and Detail

PROJECT REF.	1995
DRWG NO.	E(408)
REVISION	
SCALE	1:100 @ A3
DATE 1st	March 24
DRAWN	HW

SK sketch E existing P proposed T tender C construction FI final issue

+44 161 236 0051
ARCHITECT@ATELIERMB.CO.UK

ATELIER.MB