


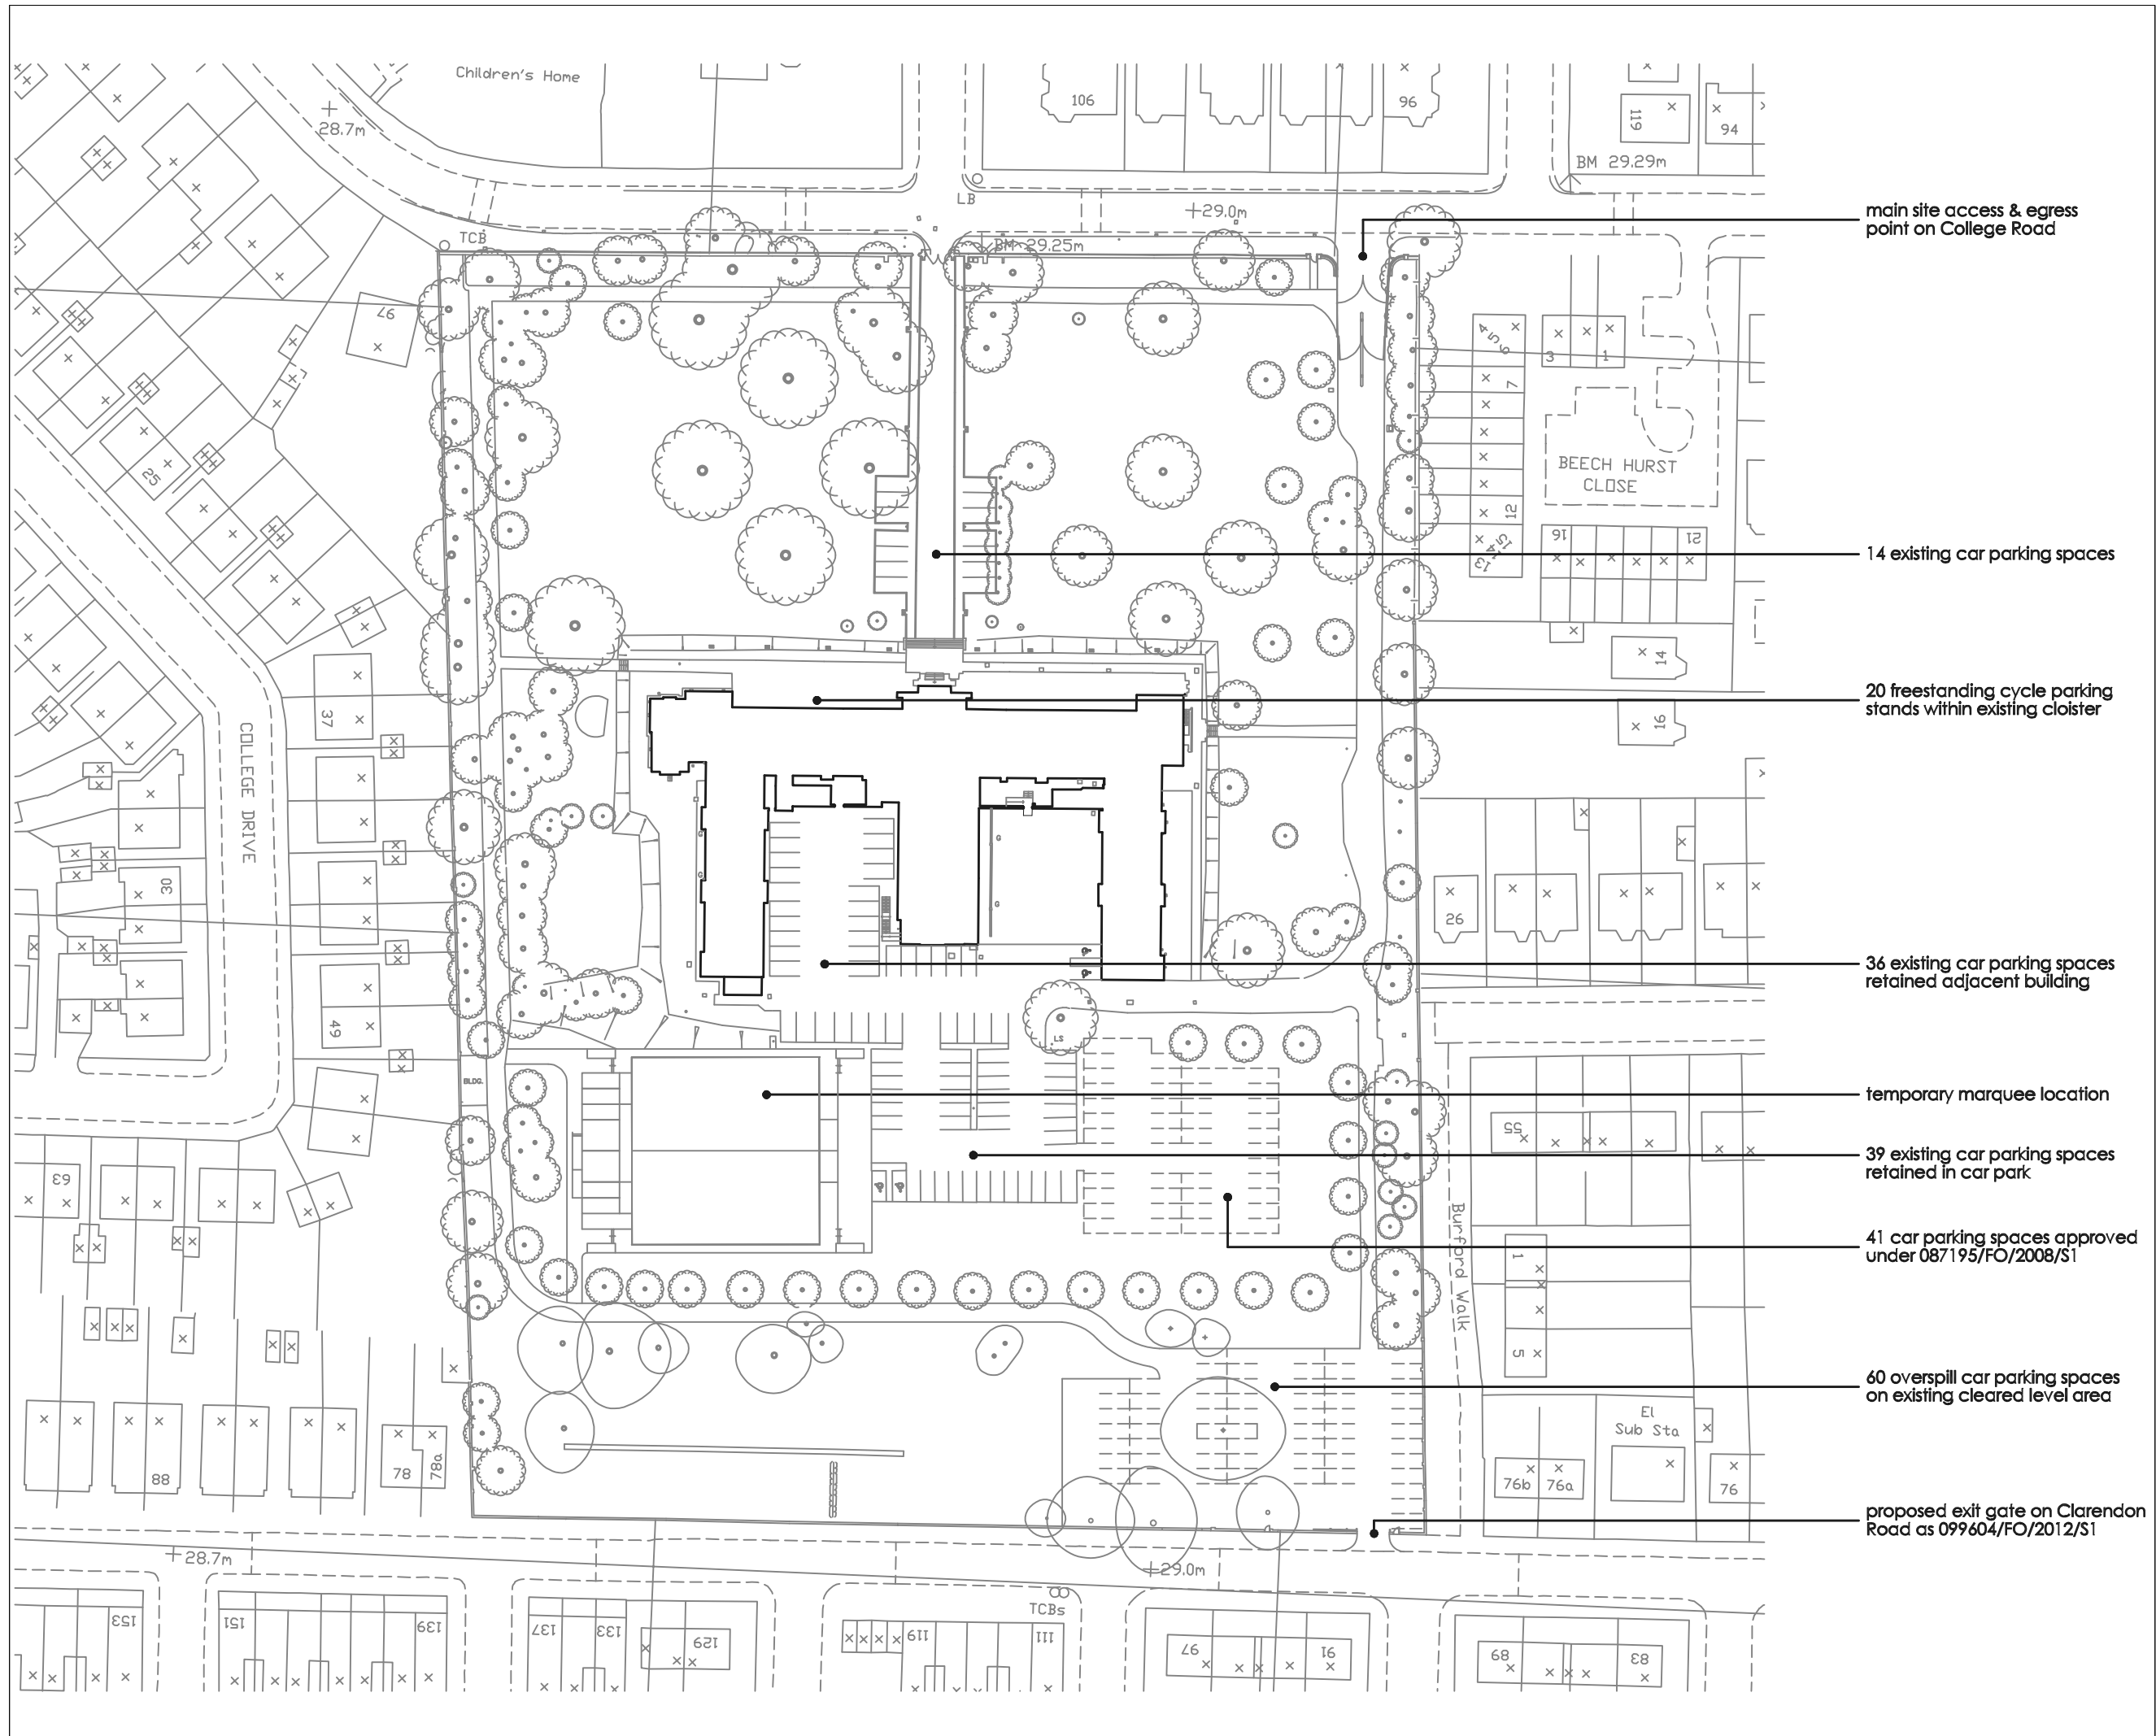

General Note:
Do not scale from drawing. Use marked dimensions.
To be read in conjunction with all other Consultant's drawings.
The Architect to be immediately notified of any discrepancies.
Copyright on this drawing retained by the Architect.

01.05.16 SA SH Issued for Information
No. Date Dwn Chk App Revision or reason for issue


Client
BRITISH MUSLIM HERITAGE CENTRE

createitstudios

Architect
Create It Studios

Project Title
BRITISH MUSLIM HERITAGE CENTRE
RADIO AERIAL TRANSMITTER

Scale / North Point
1:25000

 

Drawing Title
SITE PLAN

Drawing Number
A1038-A-G100-P-01
Drawing Status
PRELIMINARY

Revision
-