



Street Scene from Monsall Road

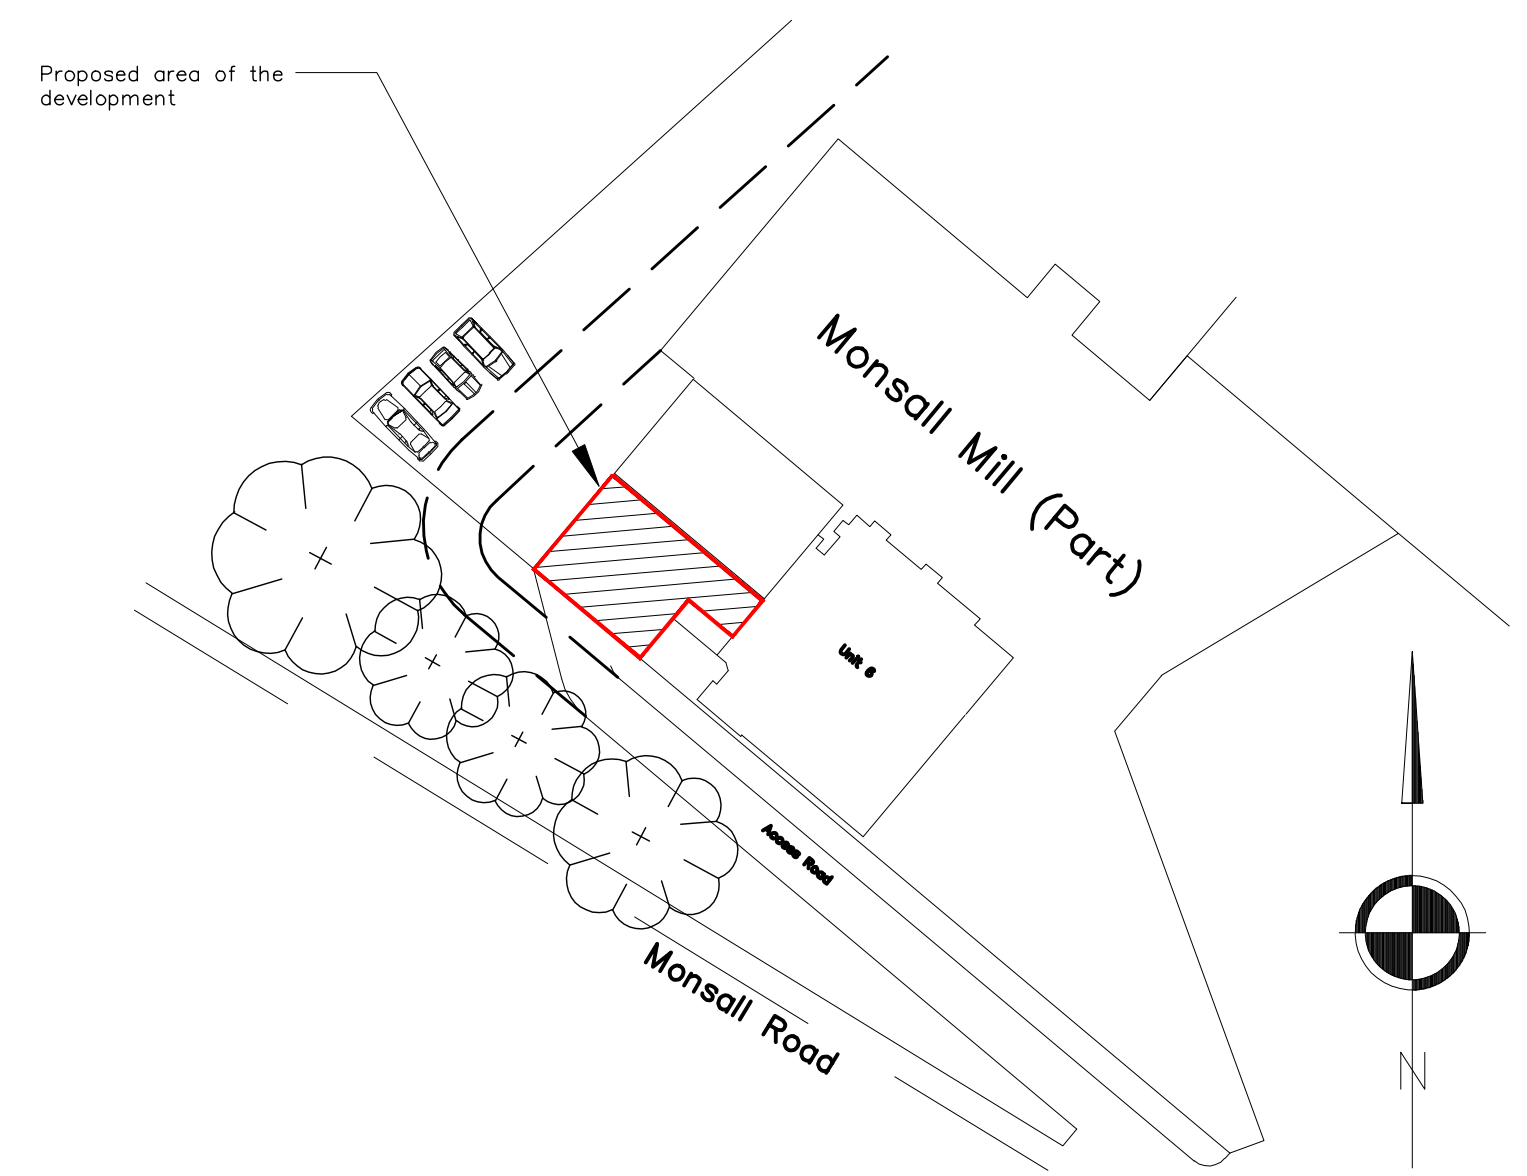

Site Plan (Part)

Proposed Elevations (Part)

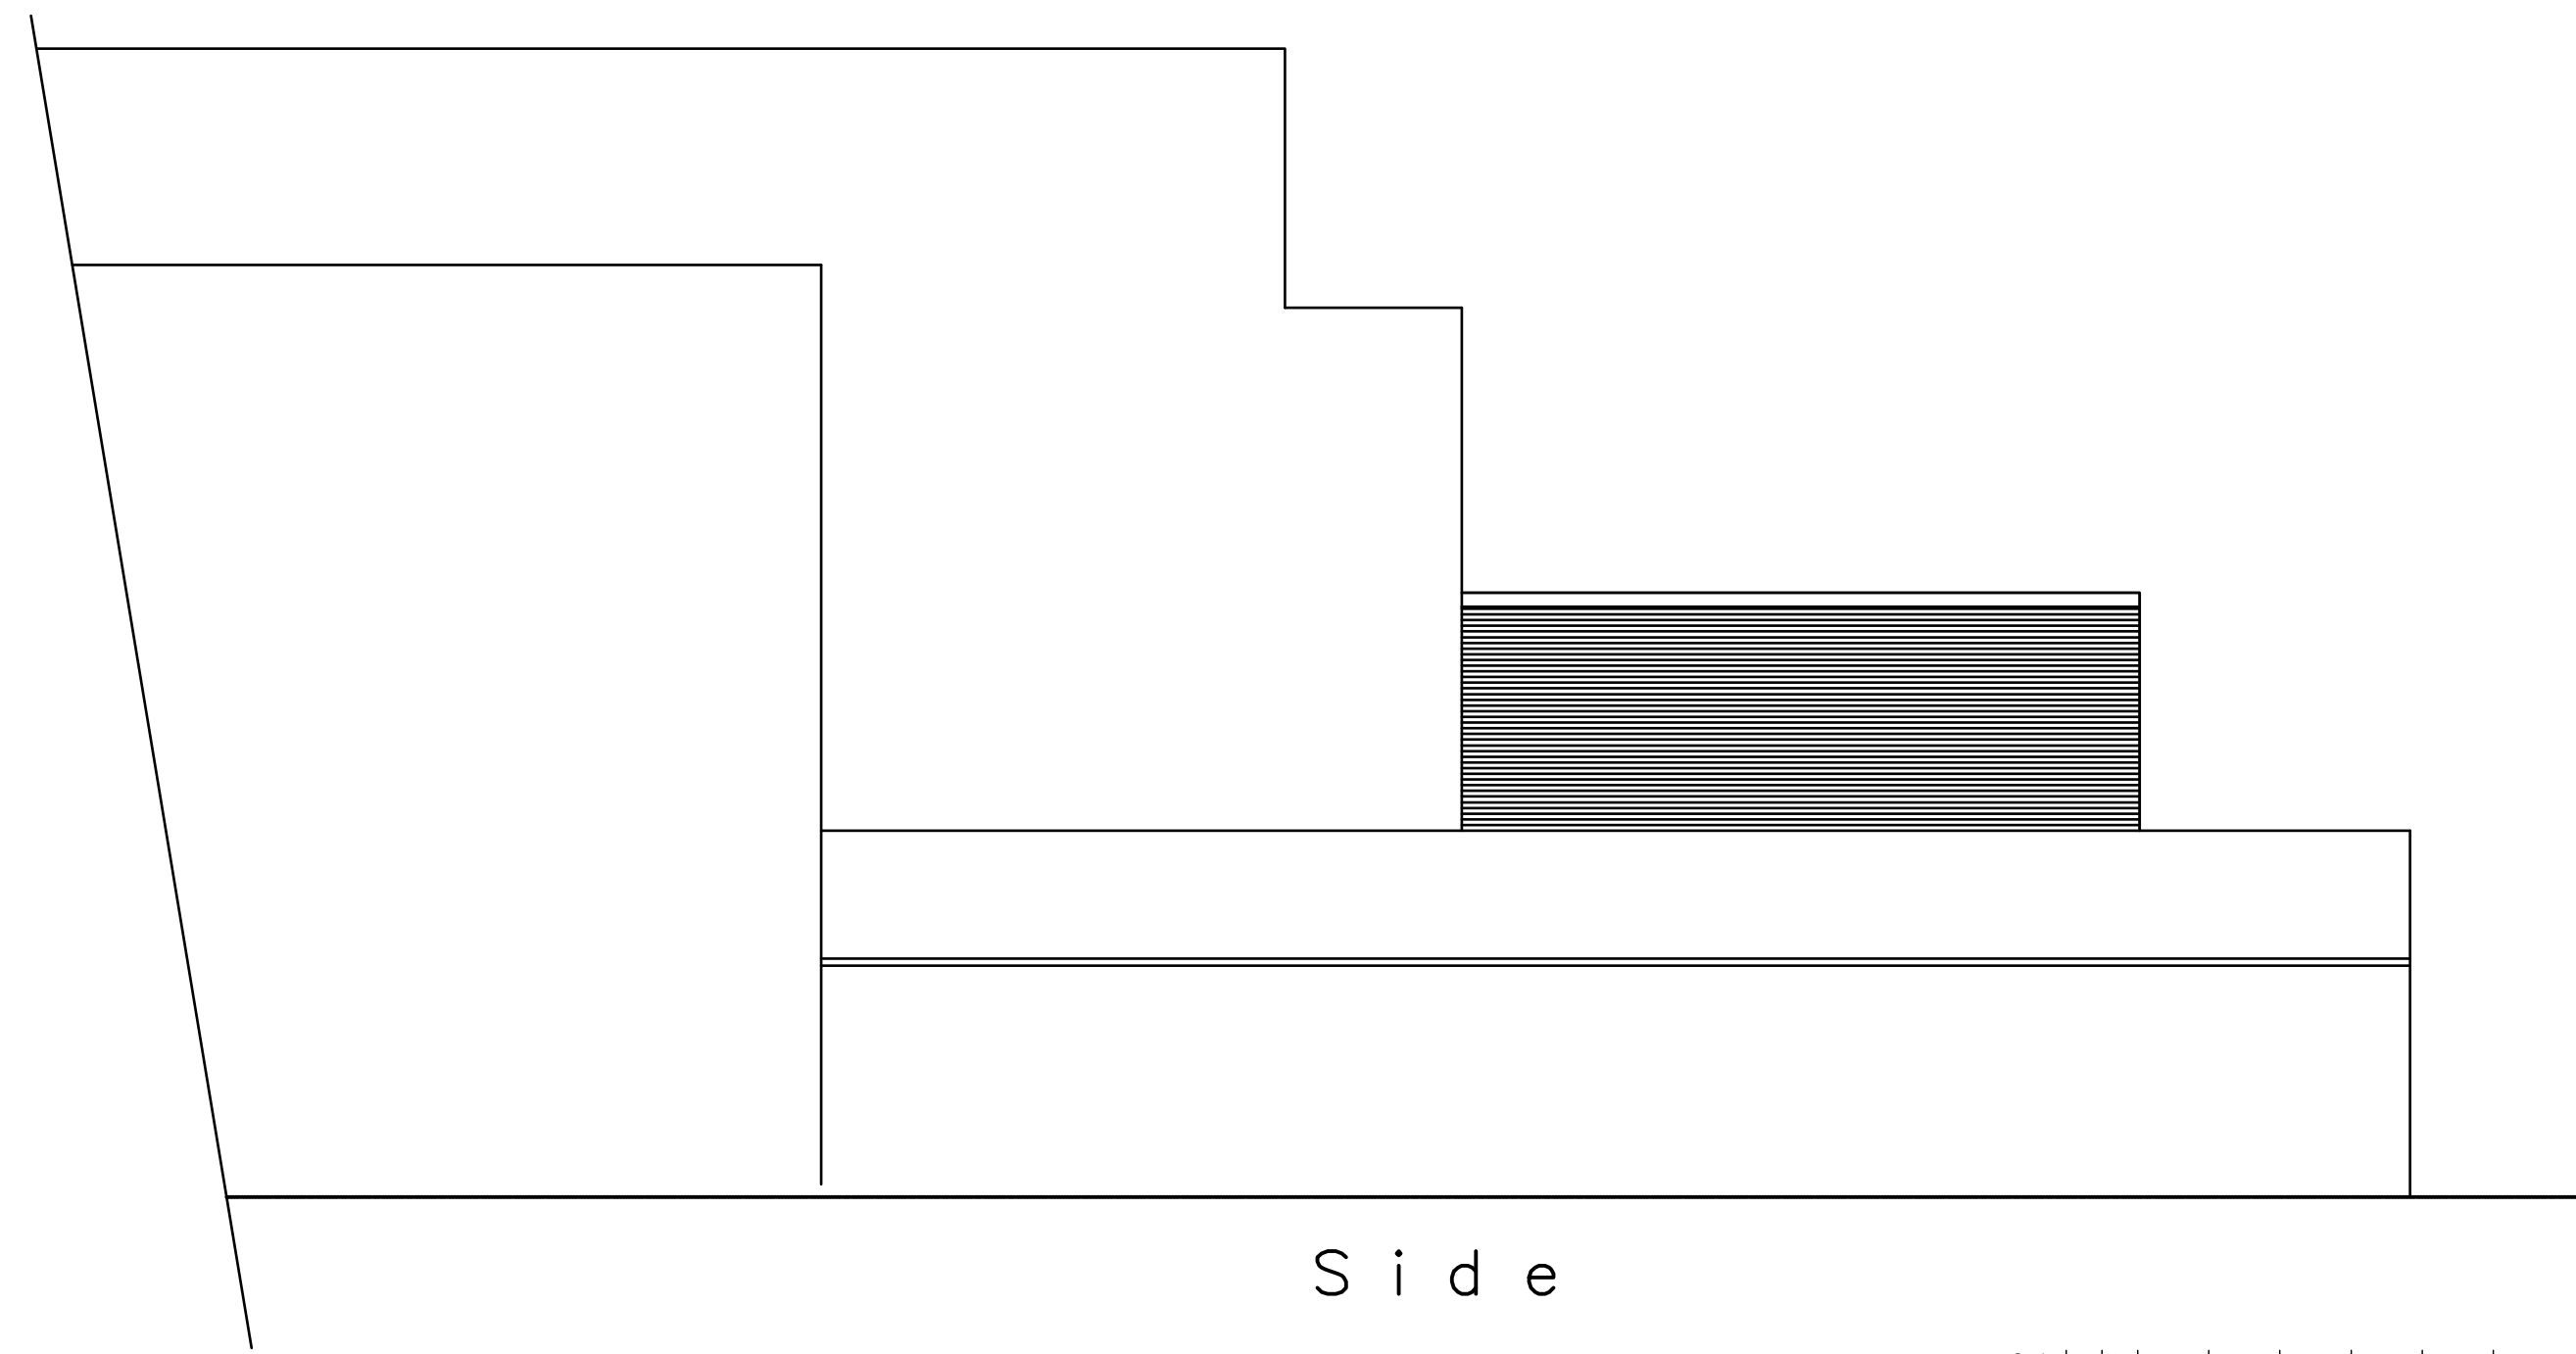

S i d e

Scale 1:100 @ A2
Scale 1:500 @ A2

Scale 1:100 @ A2
Scale 1:500 @ A2

Planning Plan	
Proposed Development	
MONSALL MILL MONSALL ROAD MANCHESTER M40 8NQ	
Prepared by:- A & S INMAN (Designs) Ltd. 24 GRANGETHORPE ROAD URMSTON MANCHESTER M41 9HT	
Phone / Fax 0161 747 7433	
Drg. No. 1821 / 05 / 22 Sht. 3	A