



60 VICTORIA AVE EAST

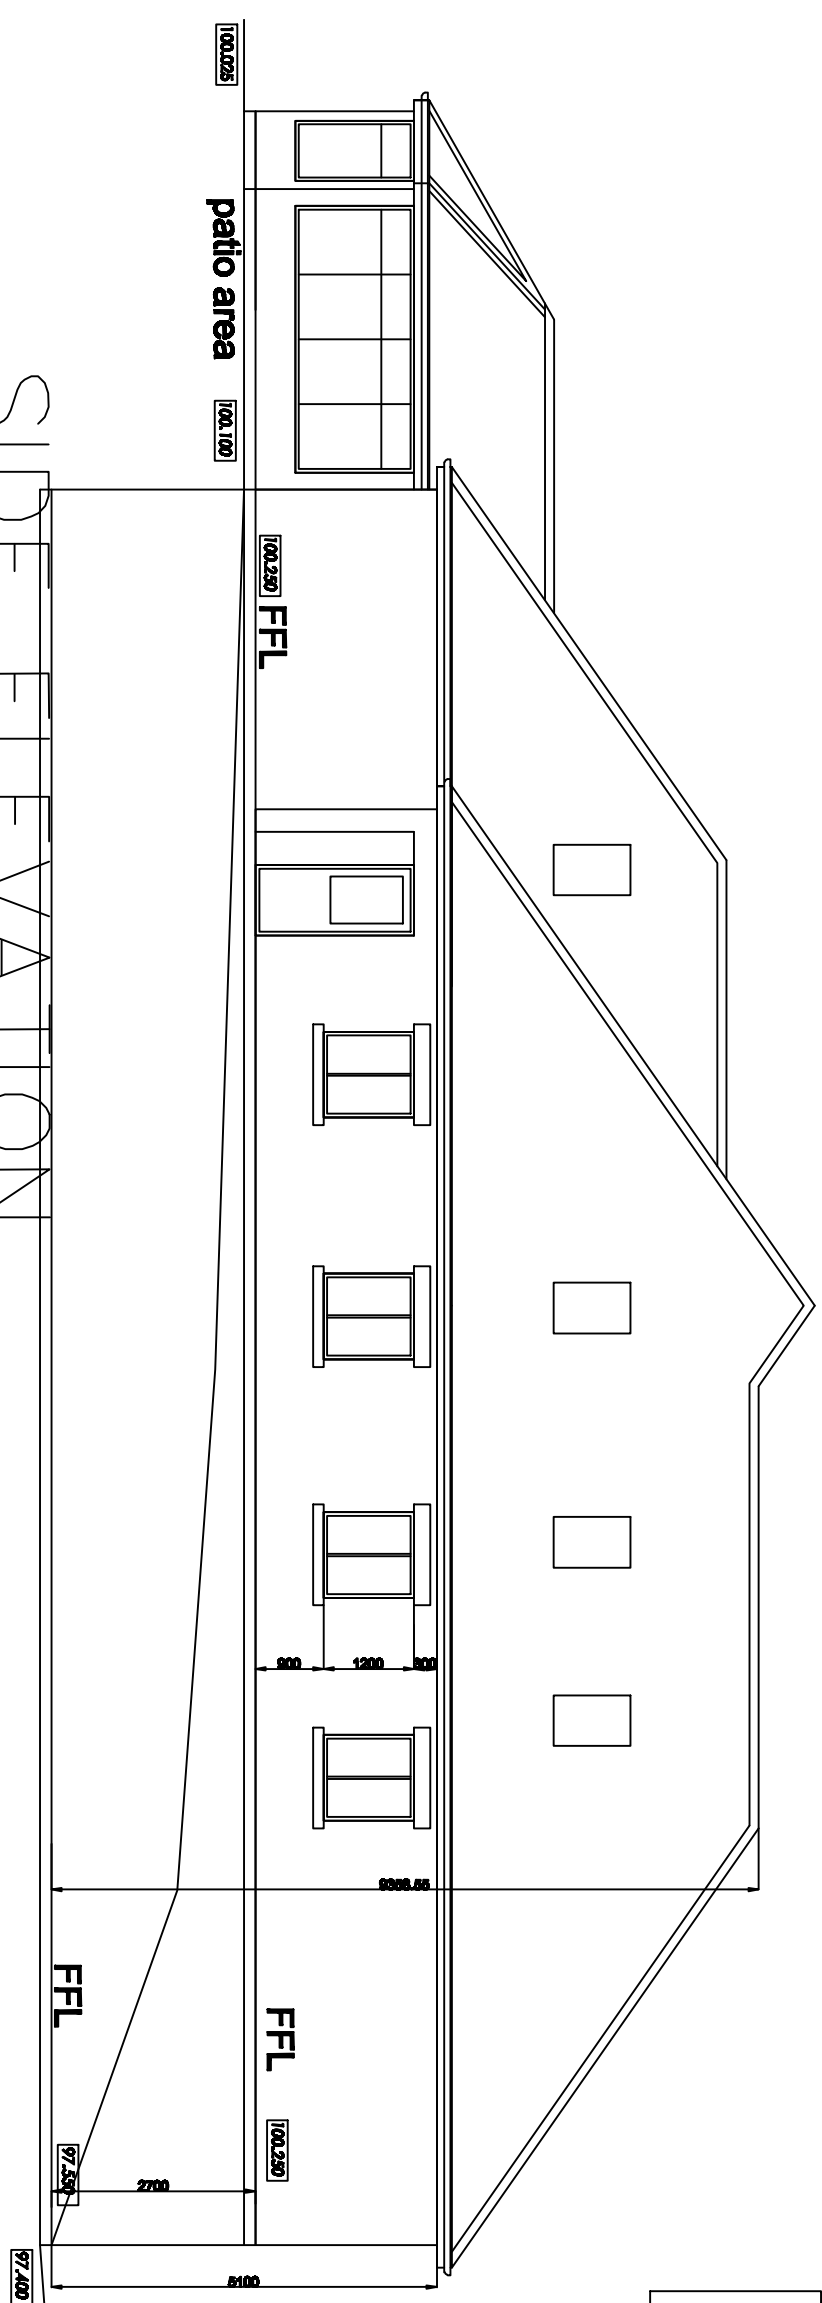


SIDE ELEVATION


drive area
footpath
cartlegeway

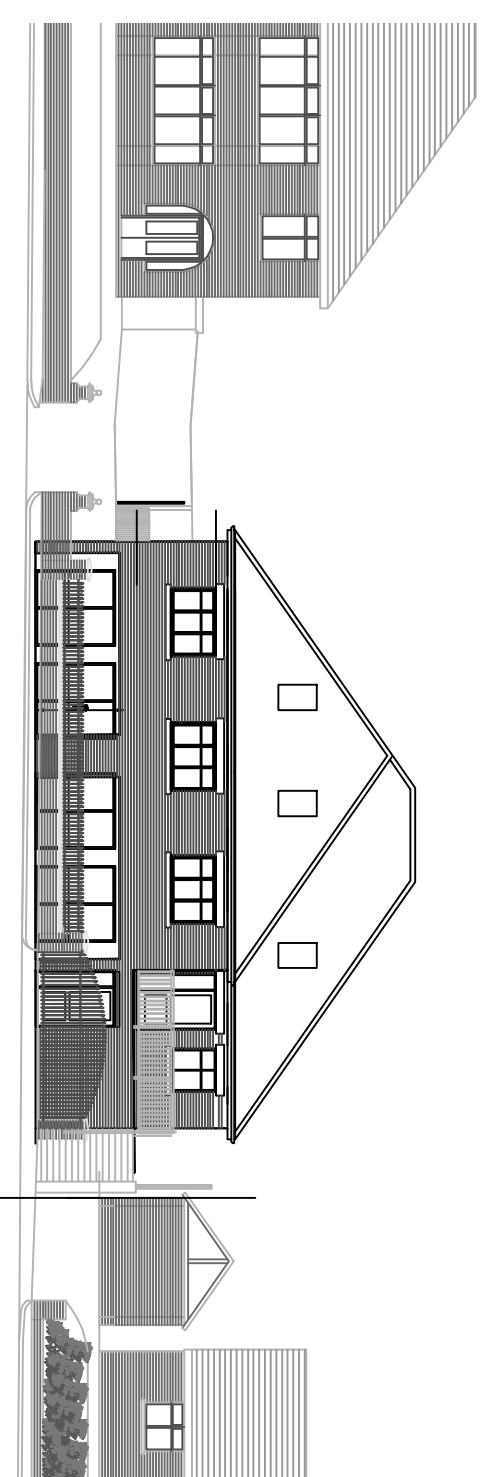


ELEVATION TO VICTORIA AVENUE EAST

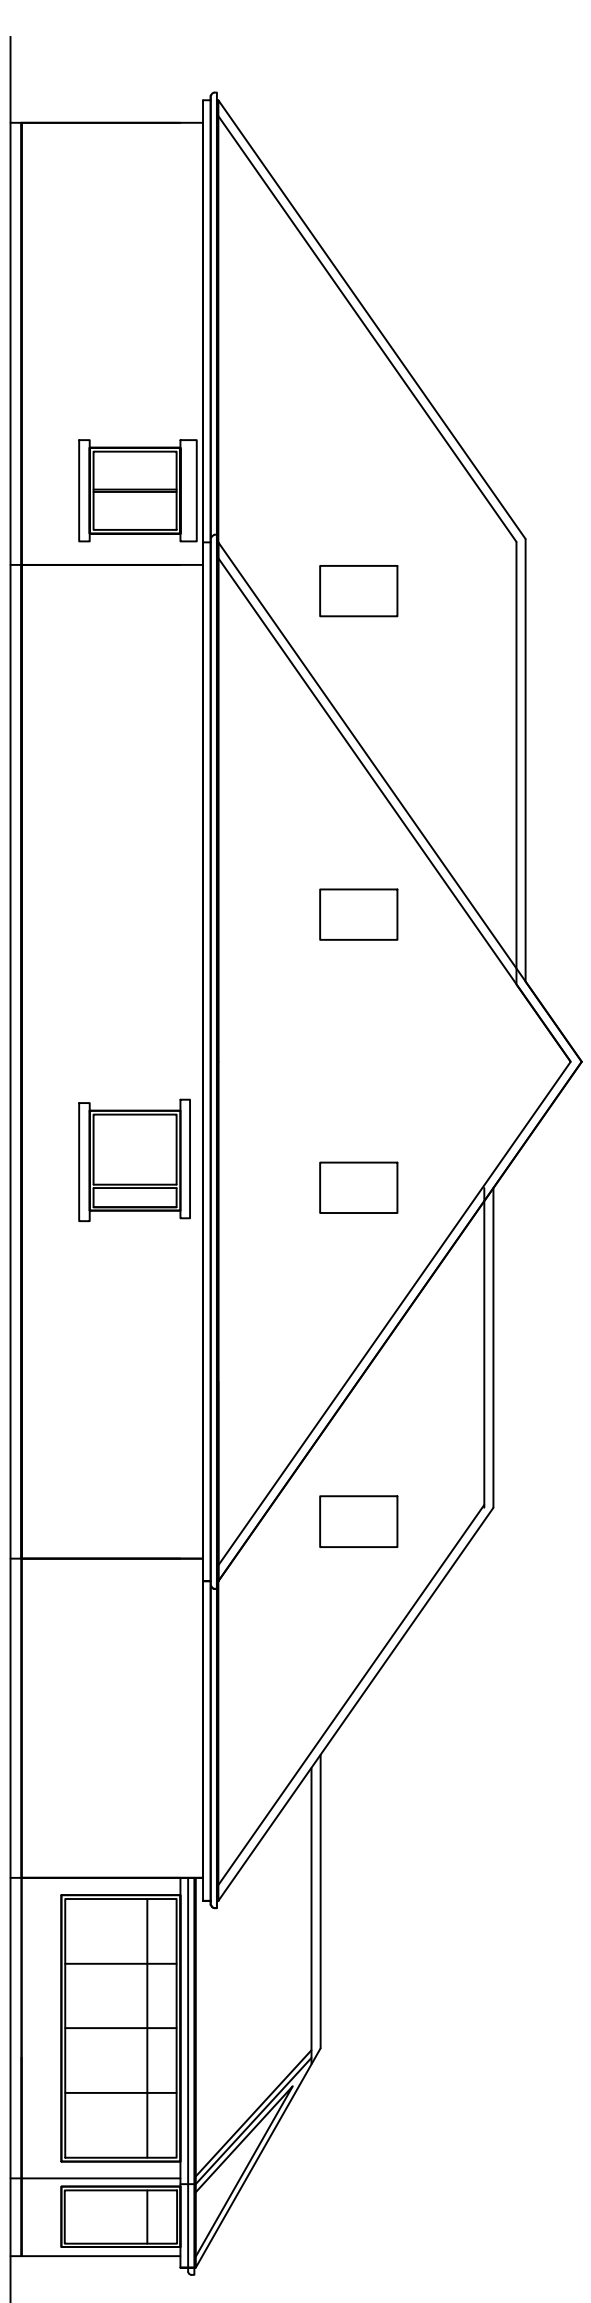


SIDE ELEVATION
nb this elevation in terms of levels mirrors the other side elevation

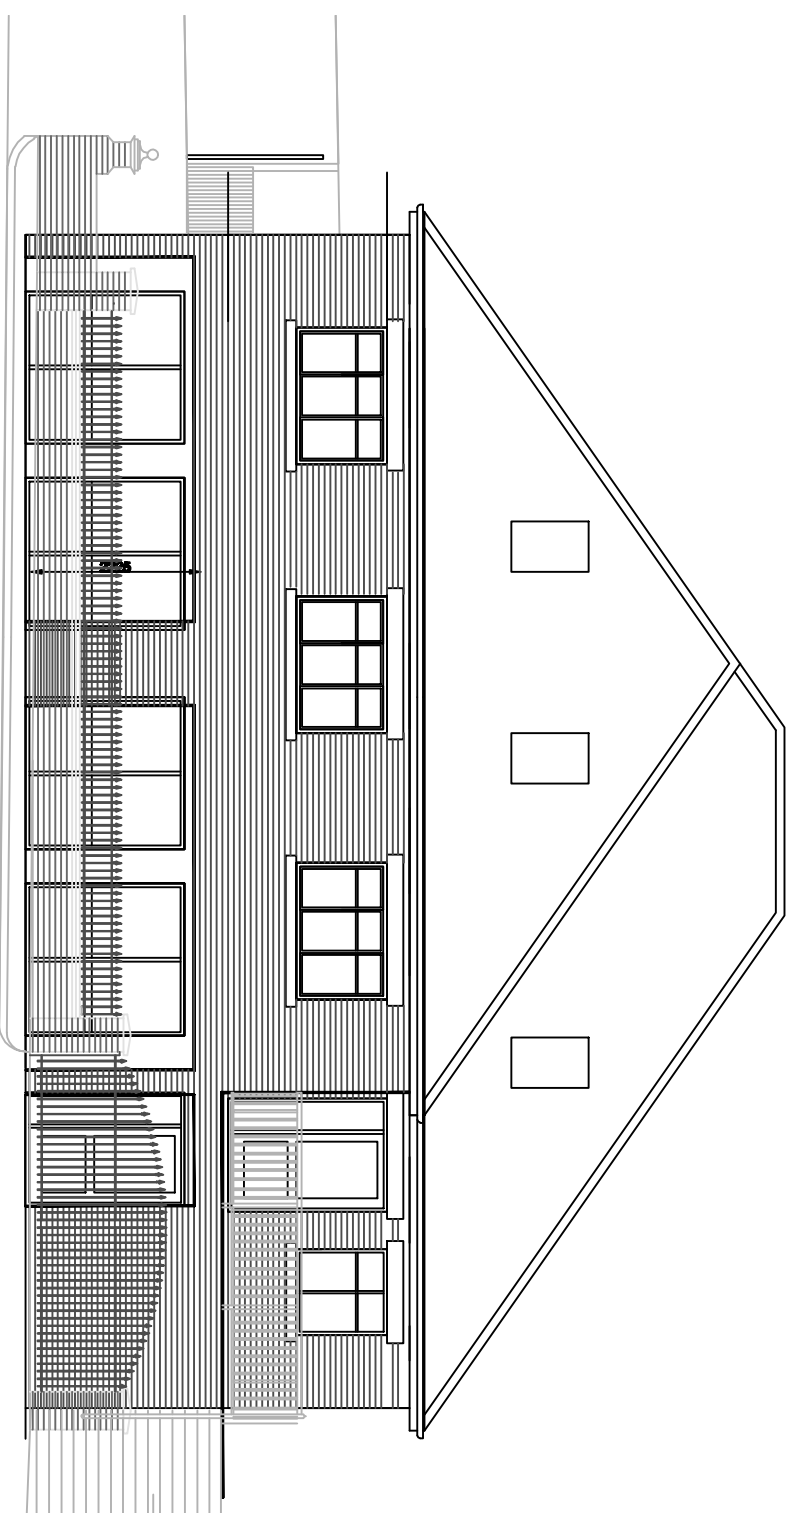


FRONT ELEVATION

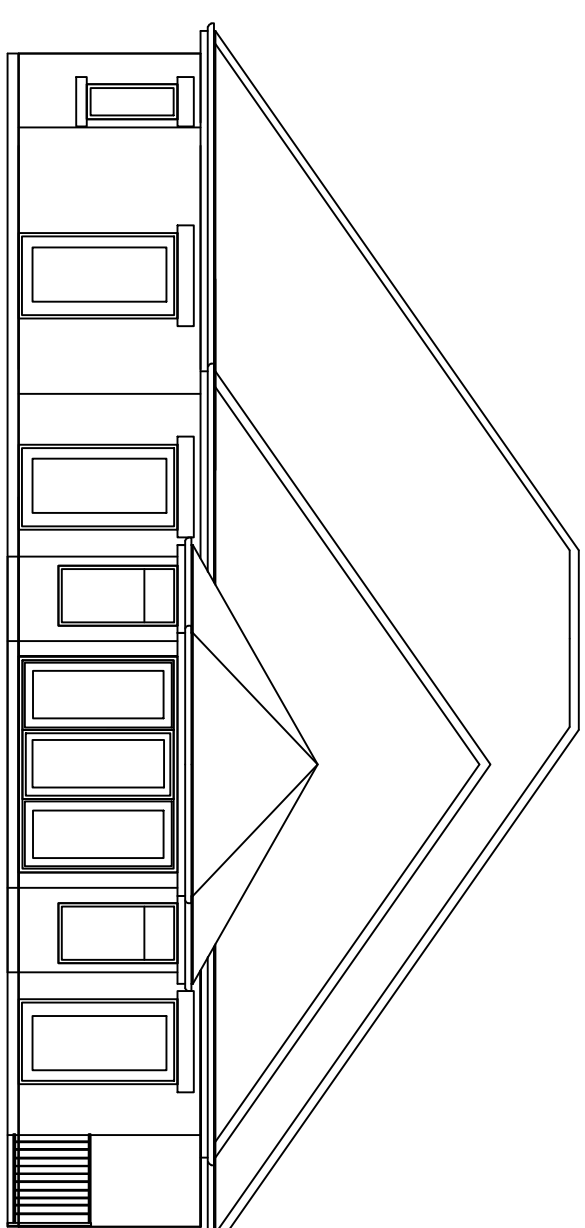


REAR ELEVATION

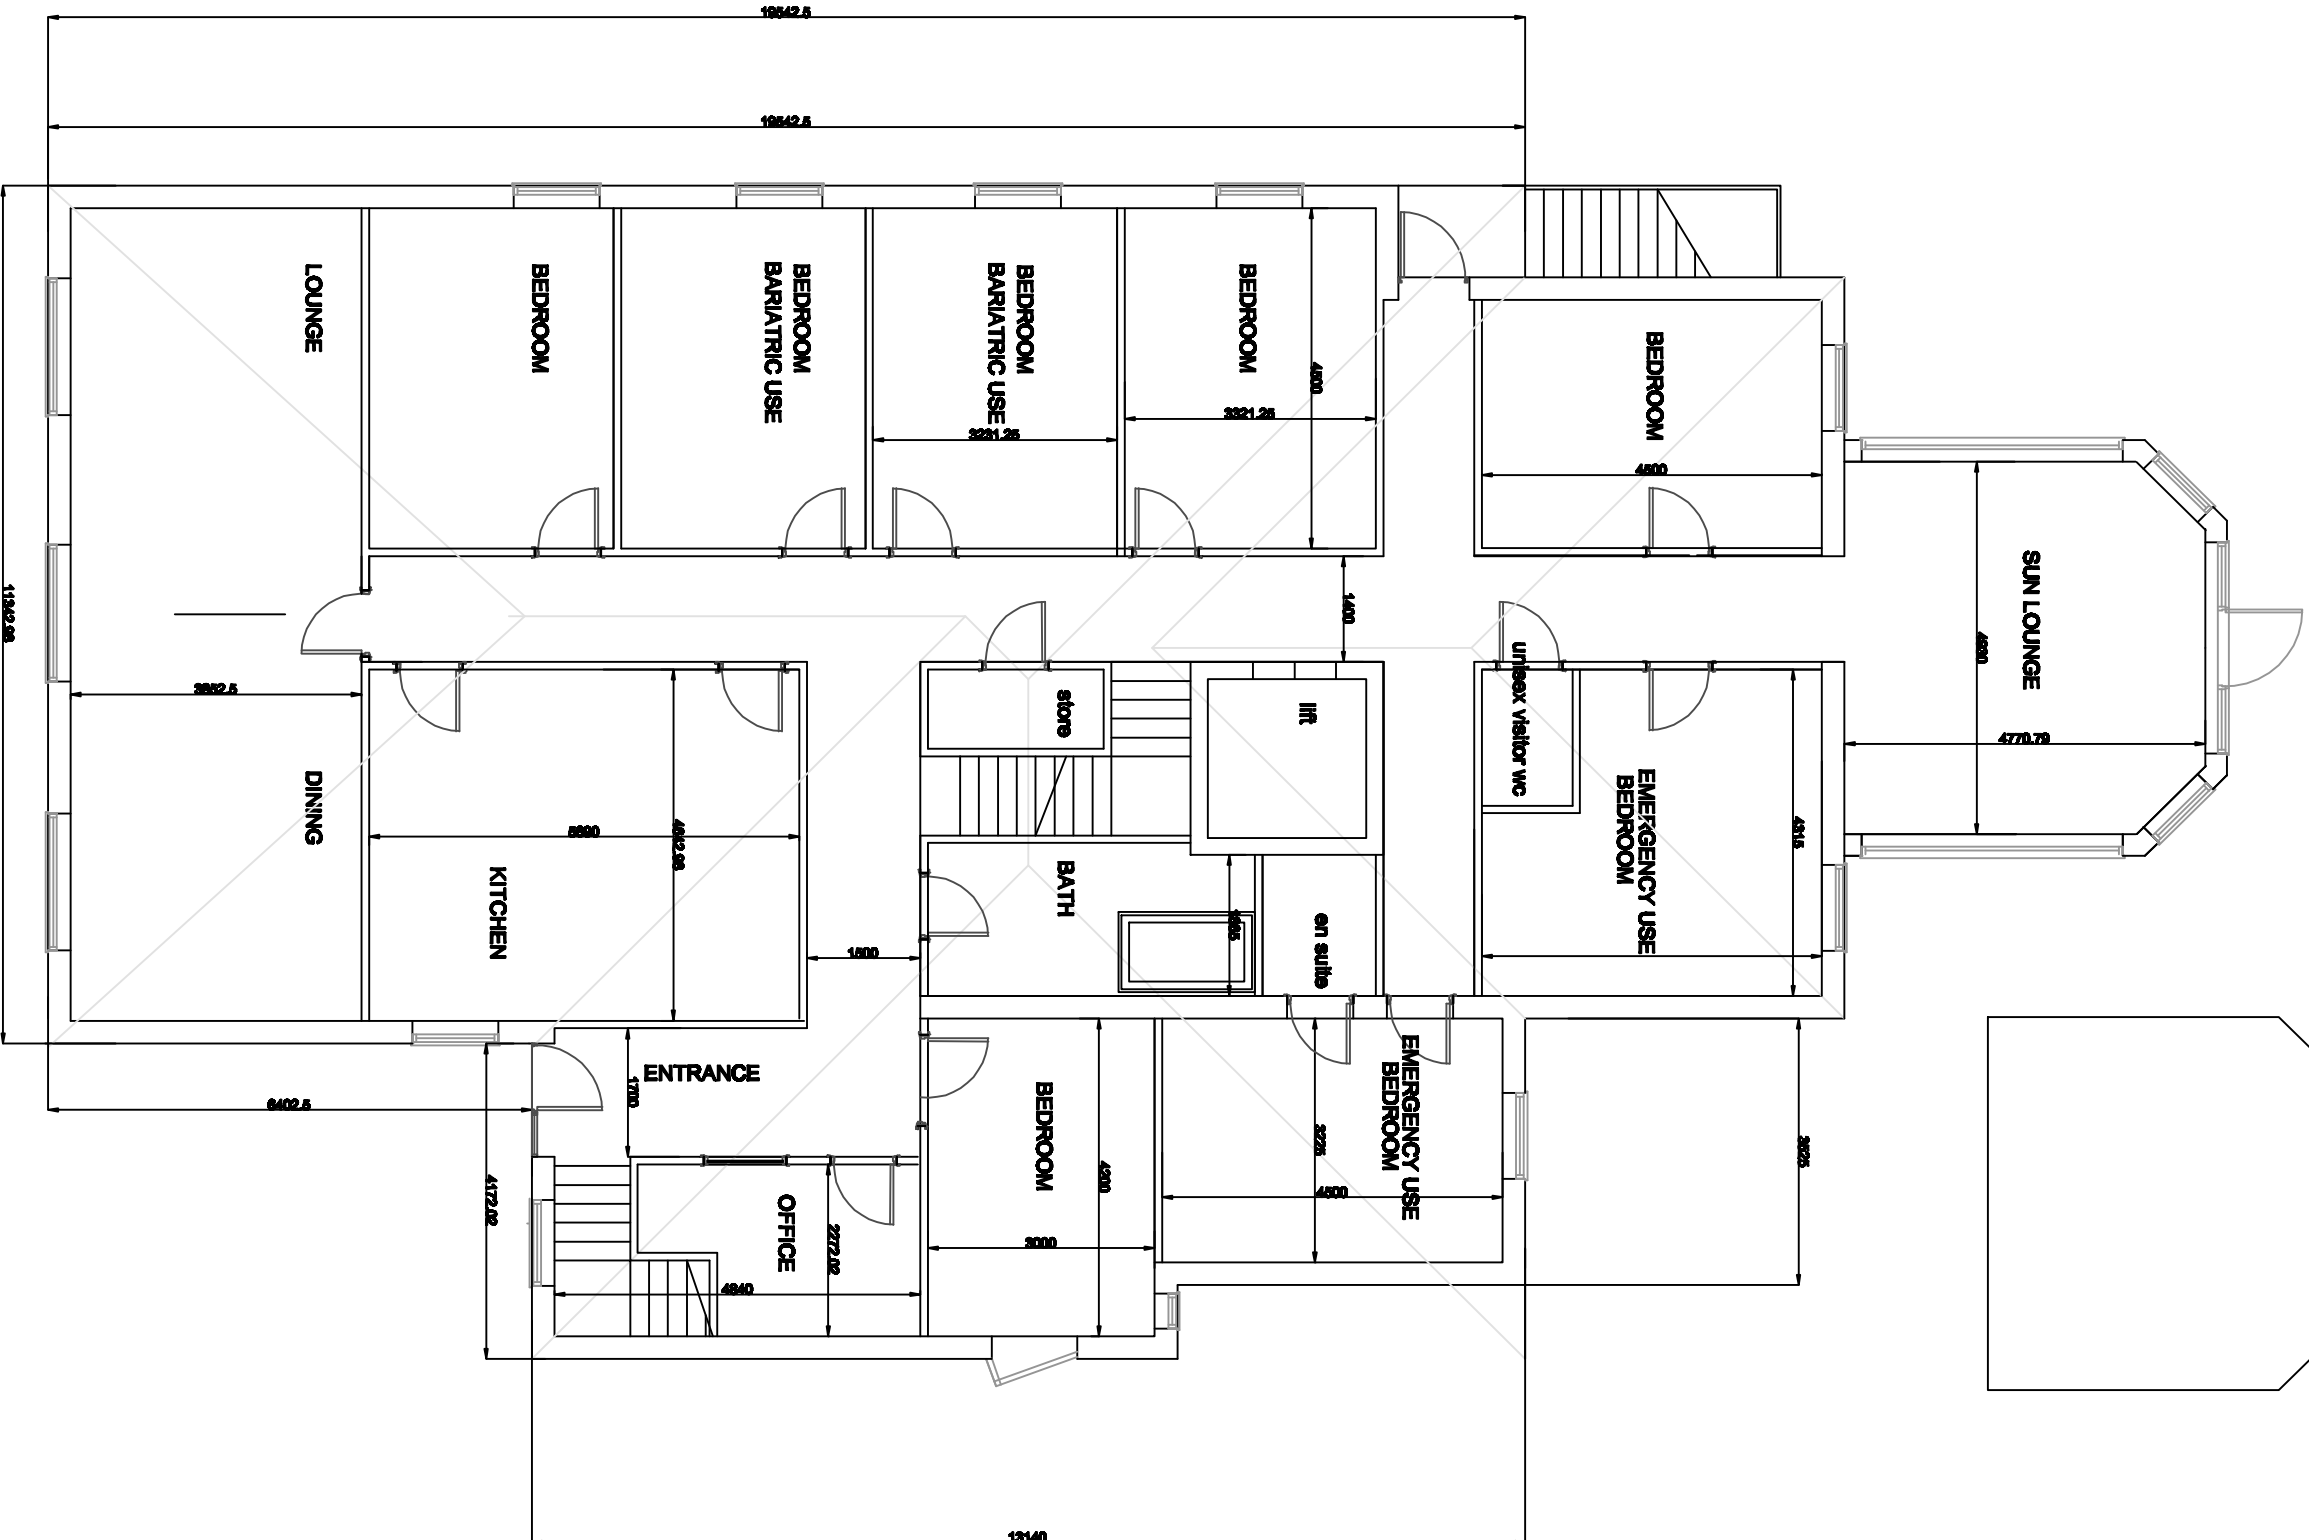

GROUND FLOOR PLAN

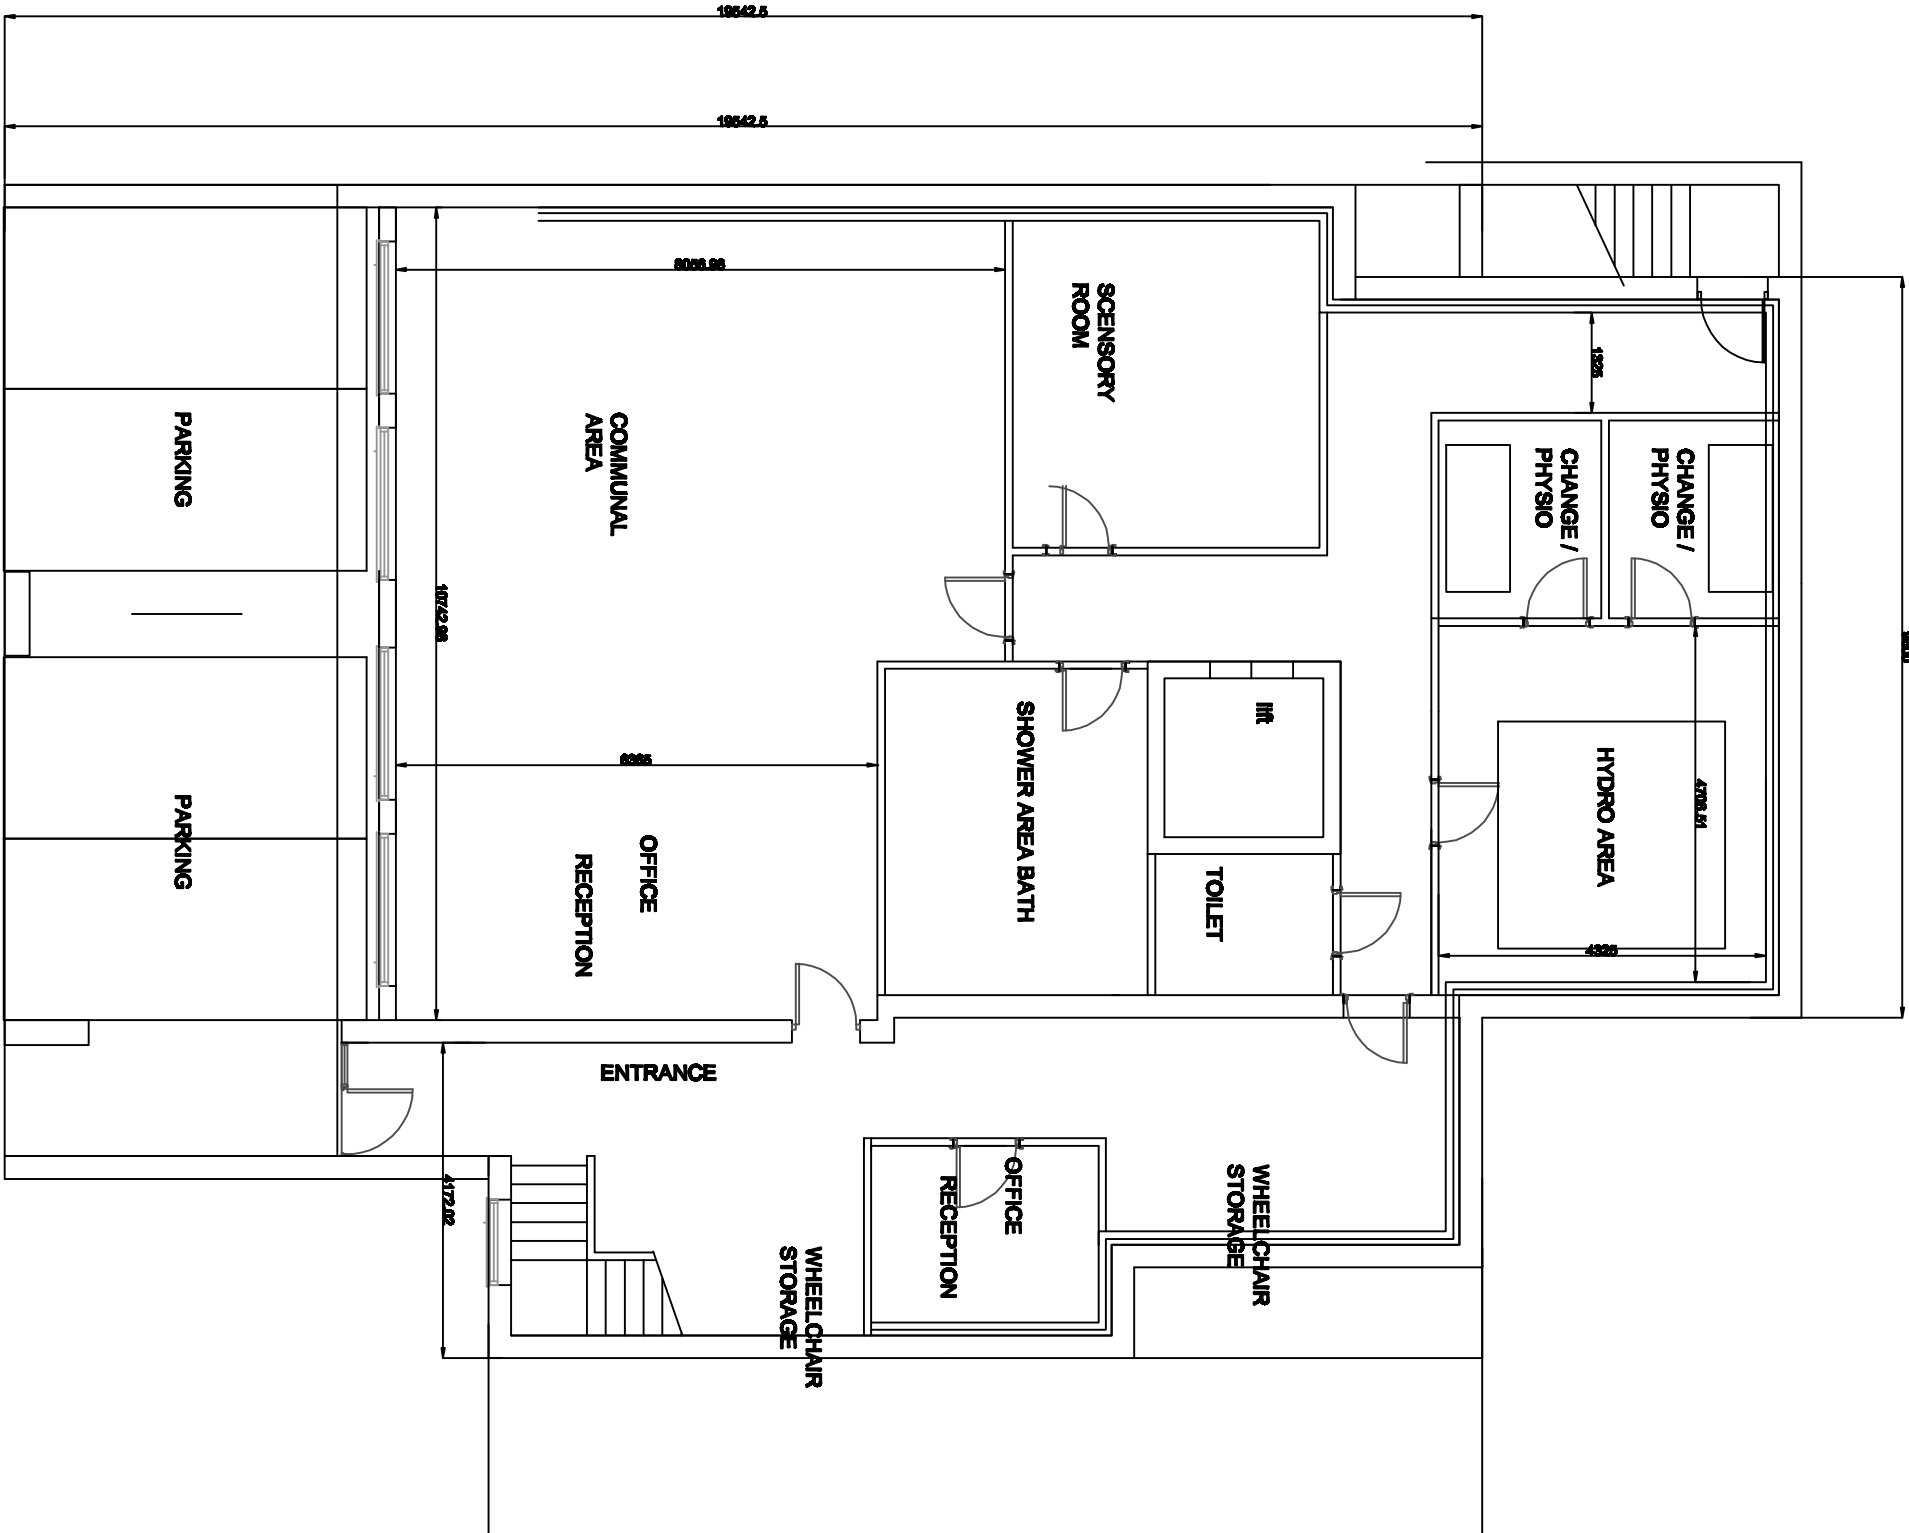

BASEMENT PLAN

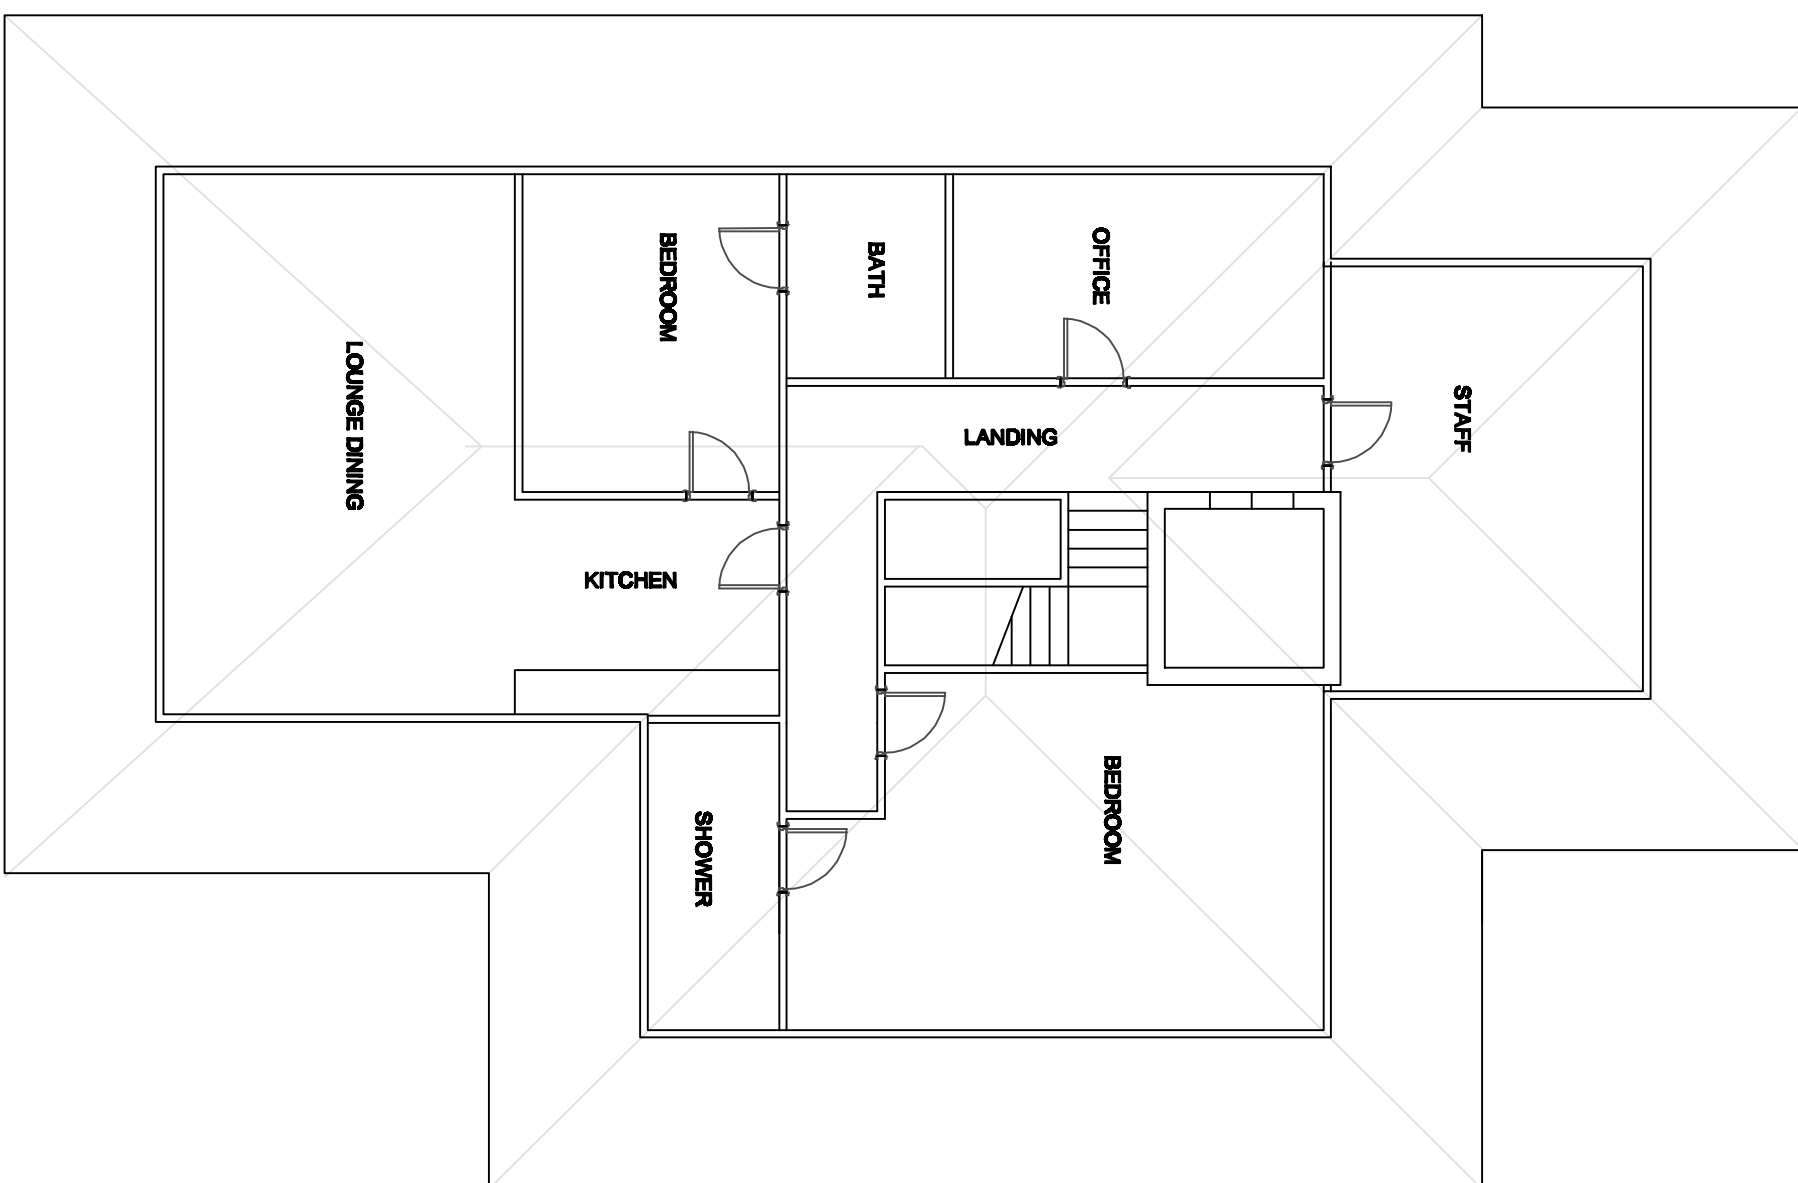

ROOF SPACE

REVISIONS

SCALE 1/100 DATE JUNE 2010 DRAWN CHECKED

CLIENT

VESTACARE LTD

TITLE

PROPOSED RESTBITE / DAYCARE FACILITY
DEMOLITION OF EXISTING DWELLING
60 VICTORIA AVENUE EAST
BLACKLEY, MANCHESTER

DRAWING NO.

001