



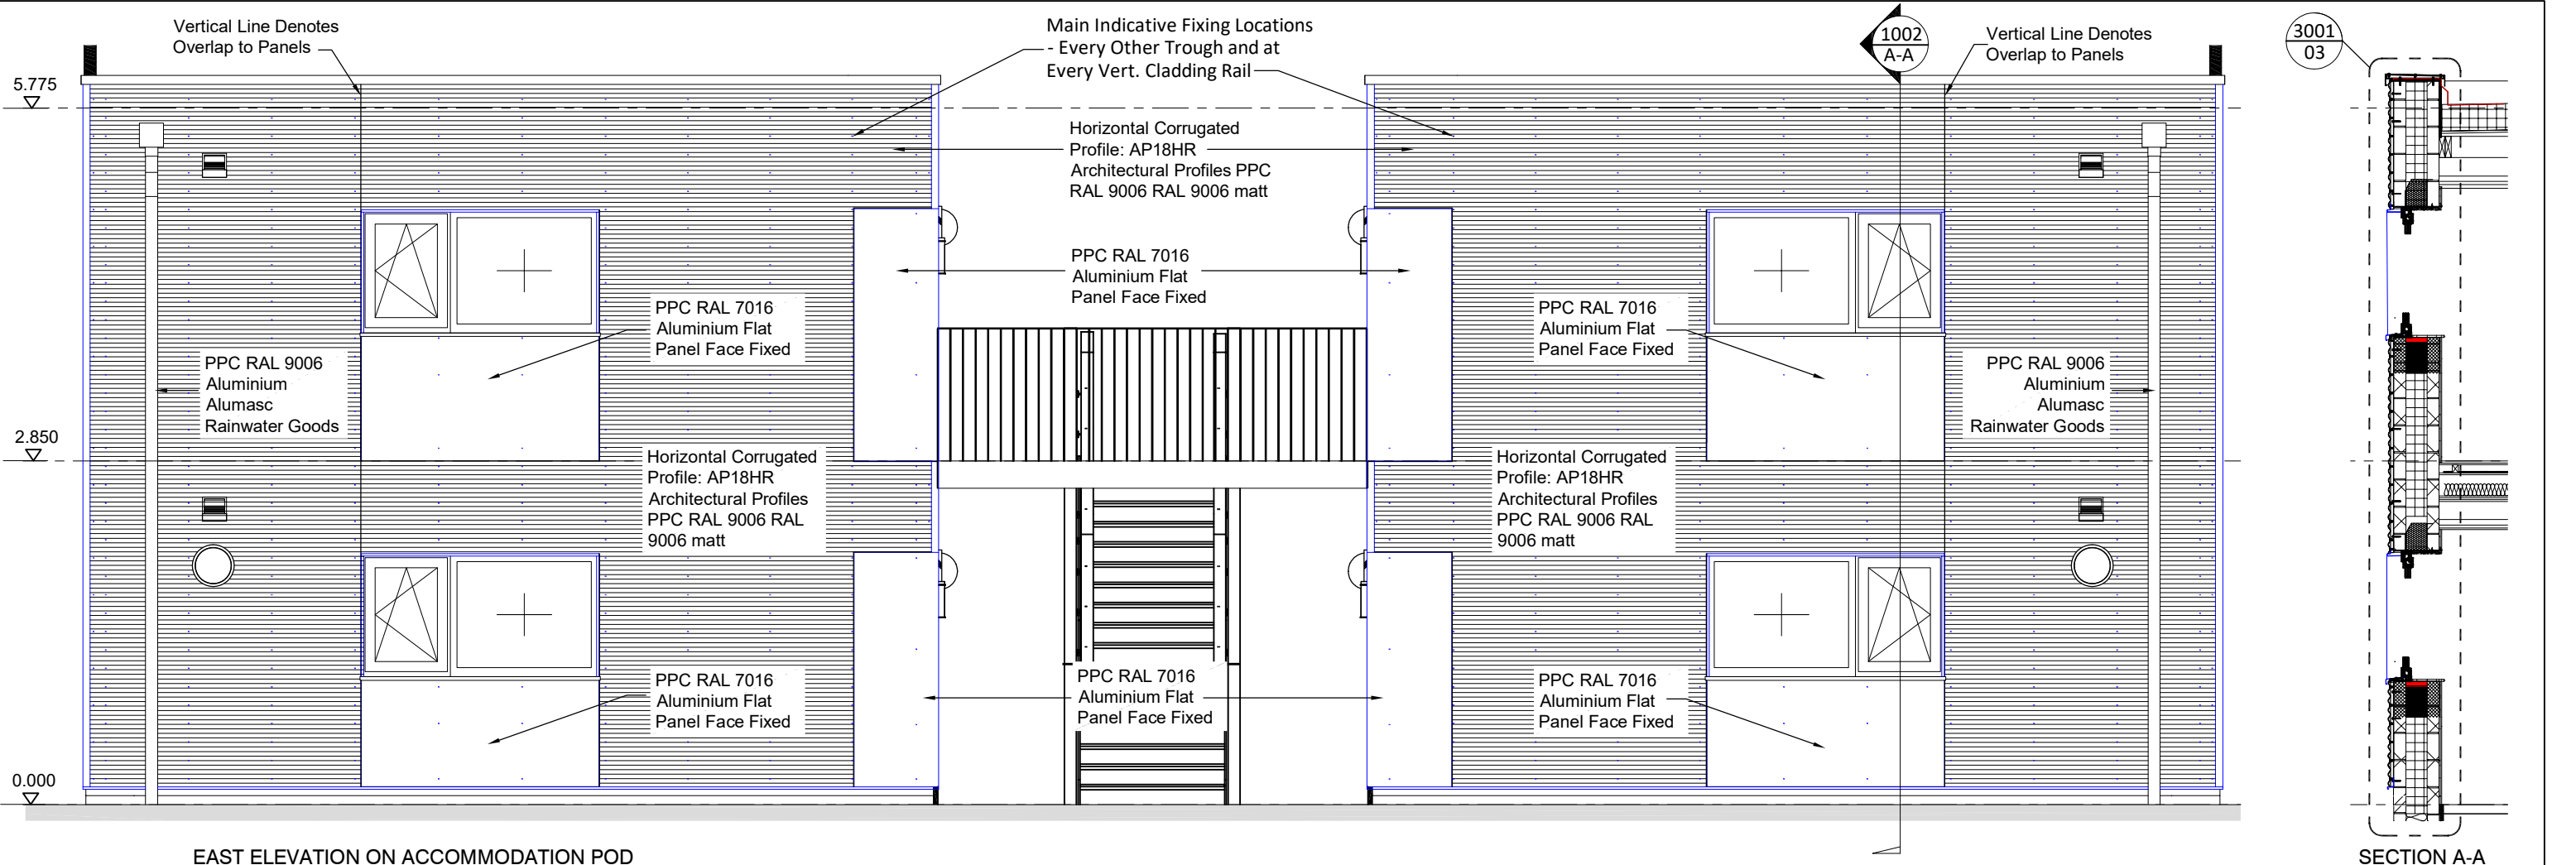

EAST ELEVATION ON ACCOMMODATION POD

SECTION A-A

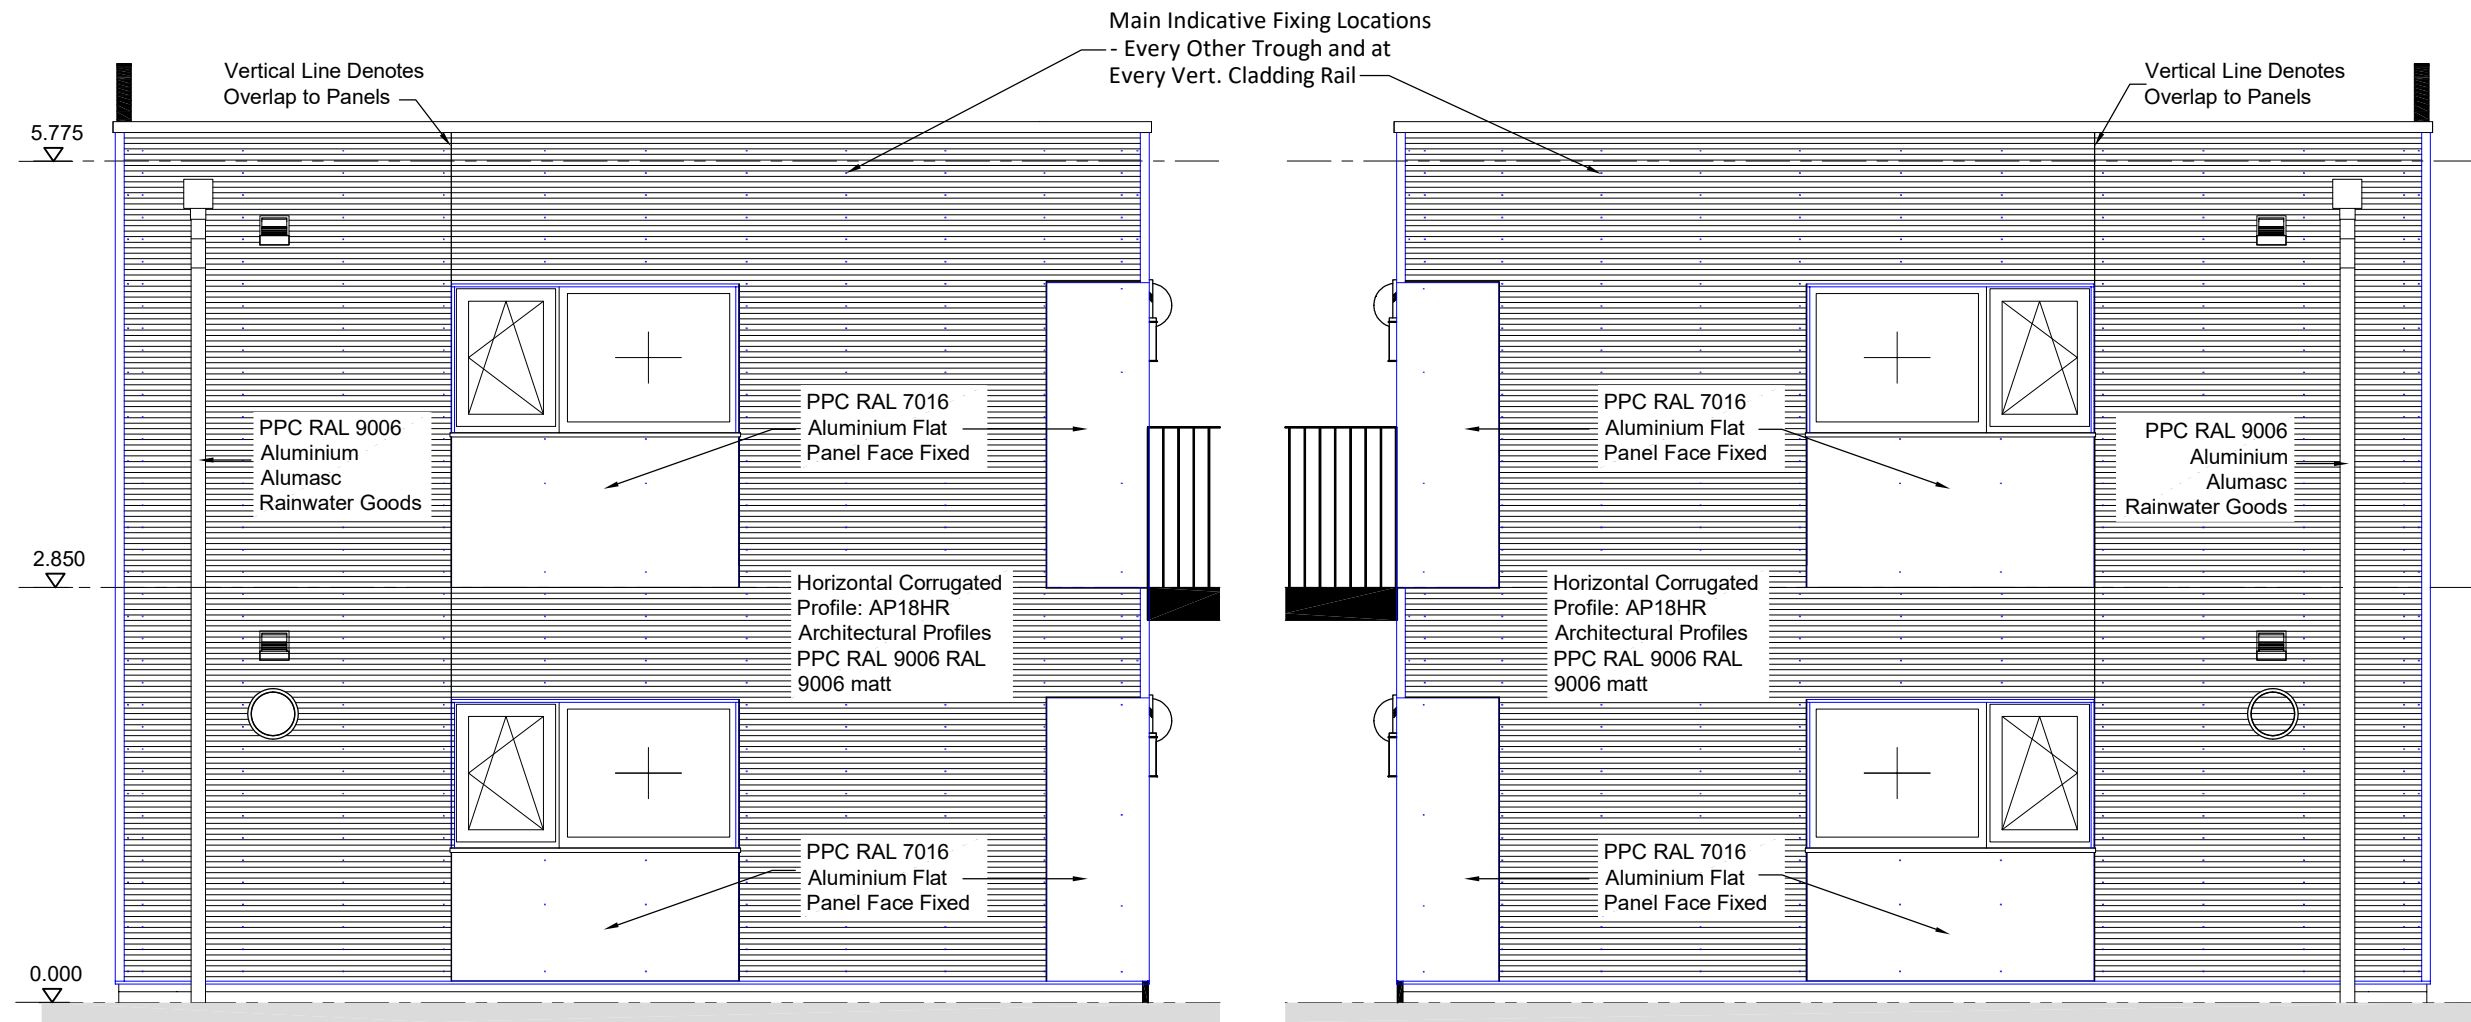

WEST ELEVATION ON ACCOMMODATION POD

LIGHTS, SIGNAGE, INTERNALS,
WINDOWS, DOORS, EPDM SEALS,
ALL BY OTHERS - SHOWN
INDICATIVE. REFER TO SEPARATE
CONTRACTOR DETAILS

P1	04.04.25	DB	For Approval
Rev	Date	By	Reason for issue
Client VERMONT			
Project EMBASSY VILLAGE MANCHESTER			
Title ACCOMMODATION POD GENERAL ARRANGEMENT - EAST AND WEST ELEVATIONS			
Drawing number C140-EMB-1003			Rev. P01
Date April 2025			Scale NTS@A3
Drawn by DB			Checked DB
Drawing status For Approval			
File C140-Embassy_Village_TASK-UK_DRAWINGS			