



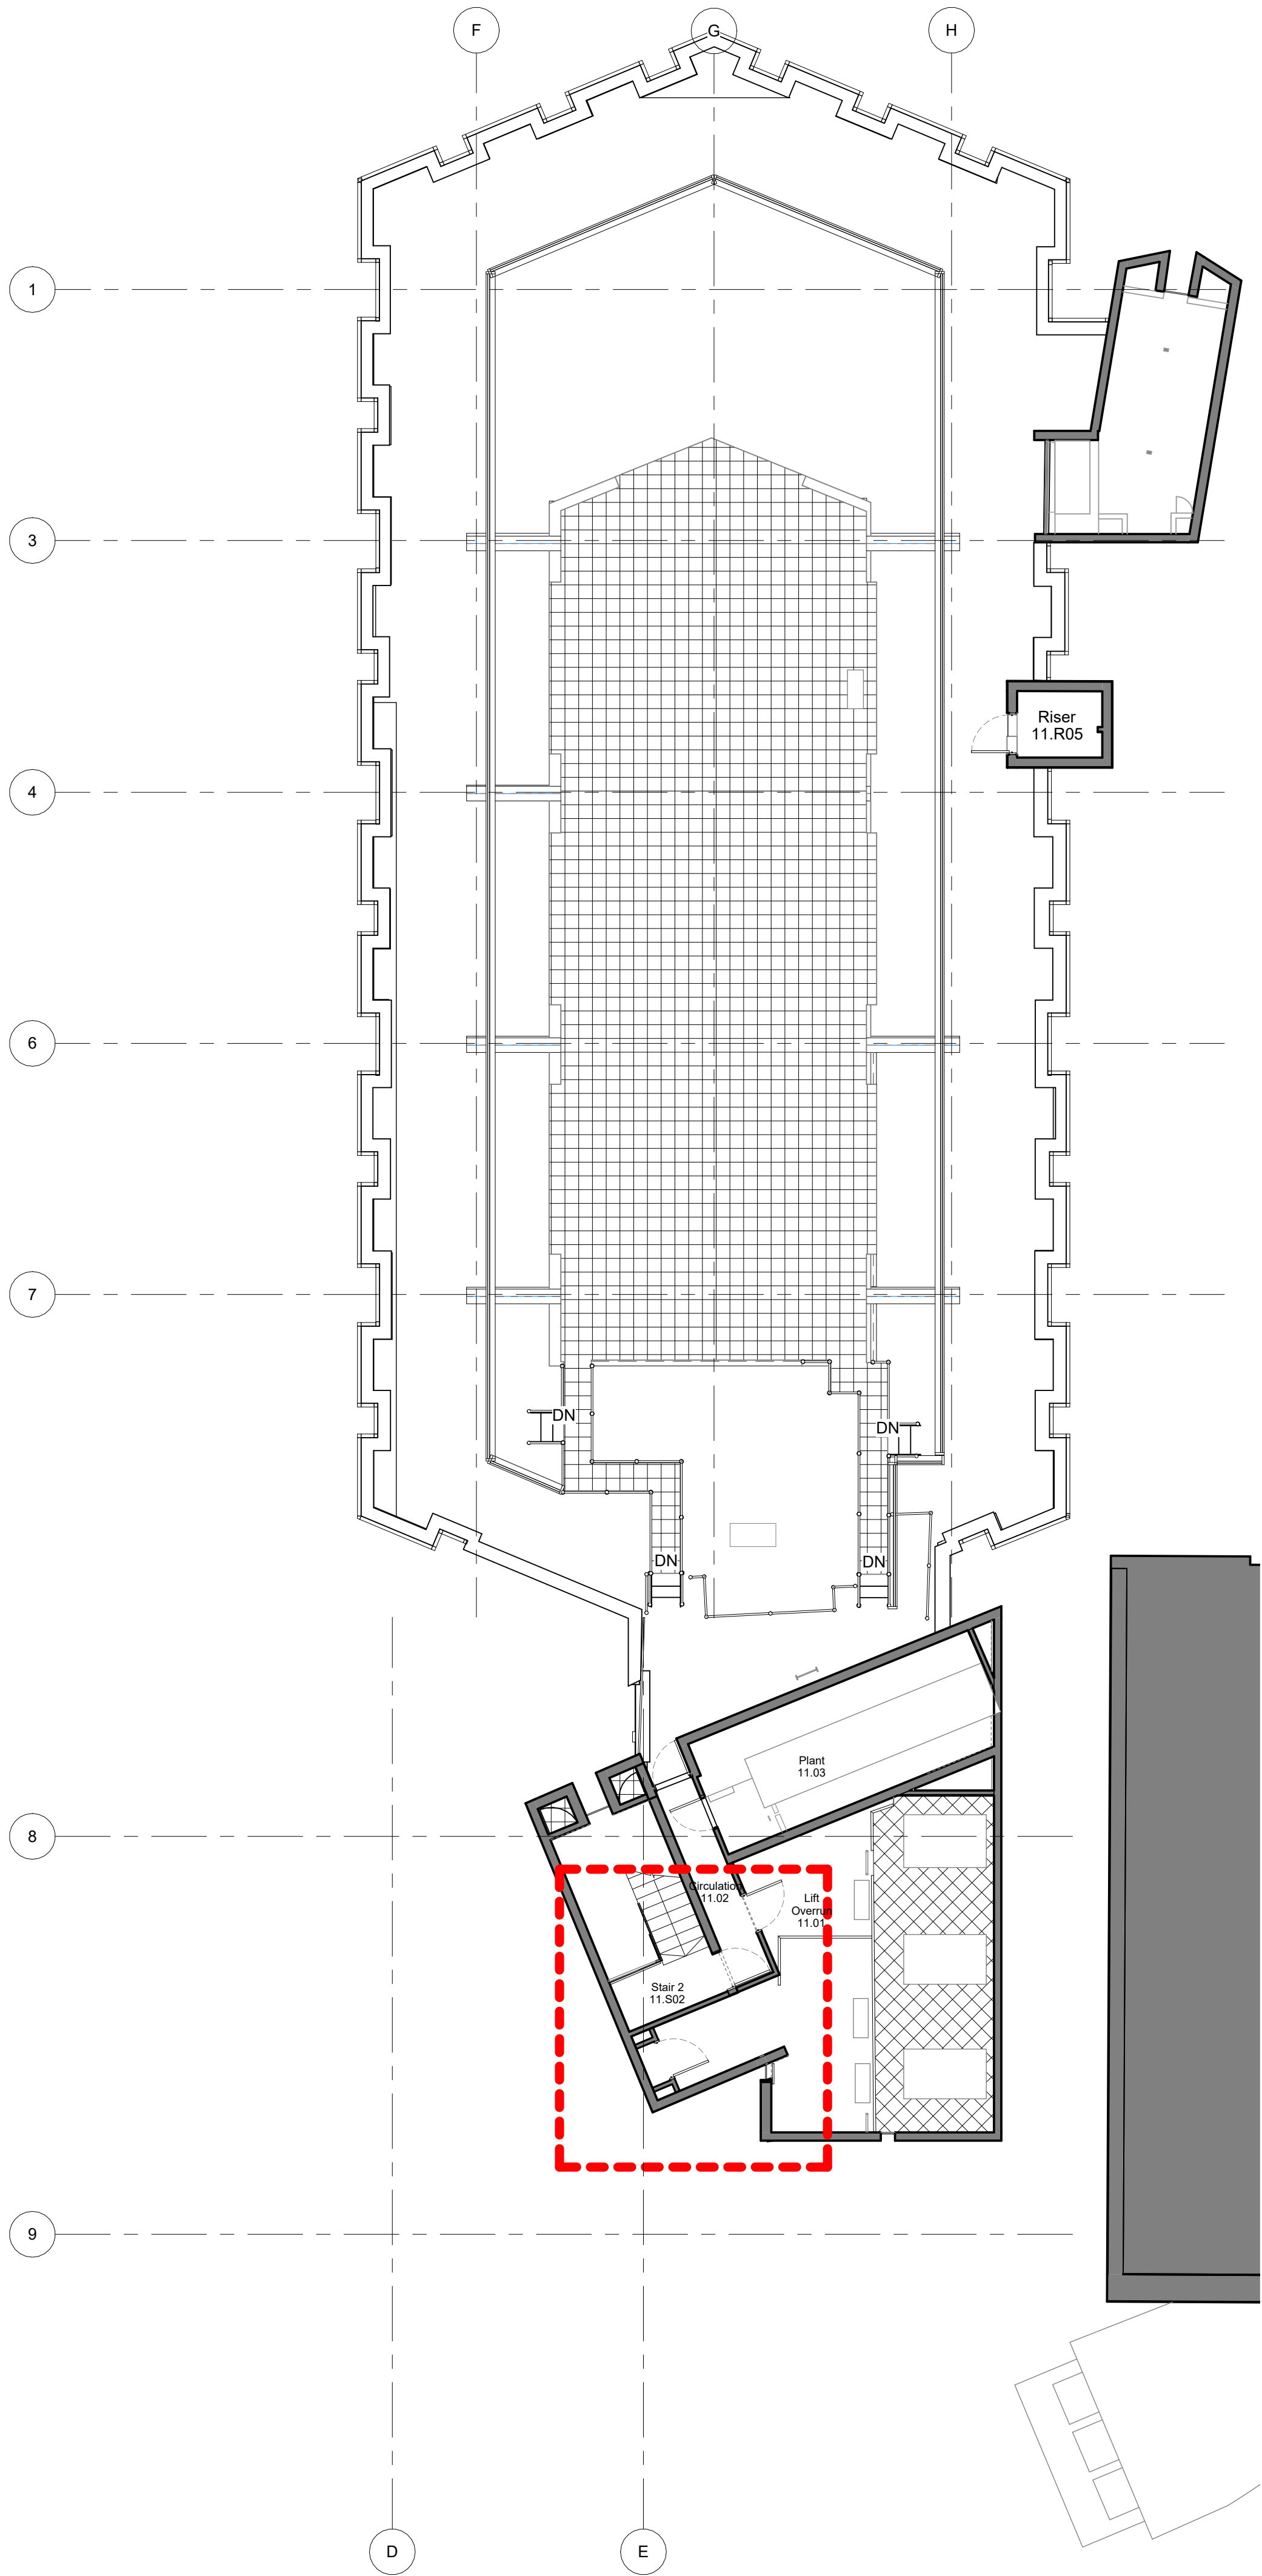

Eleventh Floor Plan - Proposed Dummy Door Location
1 : 100

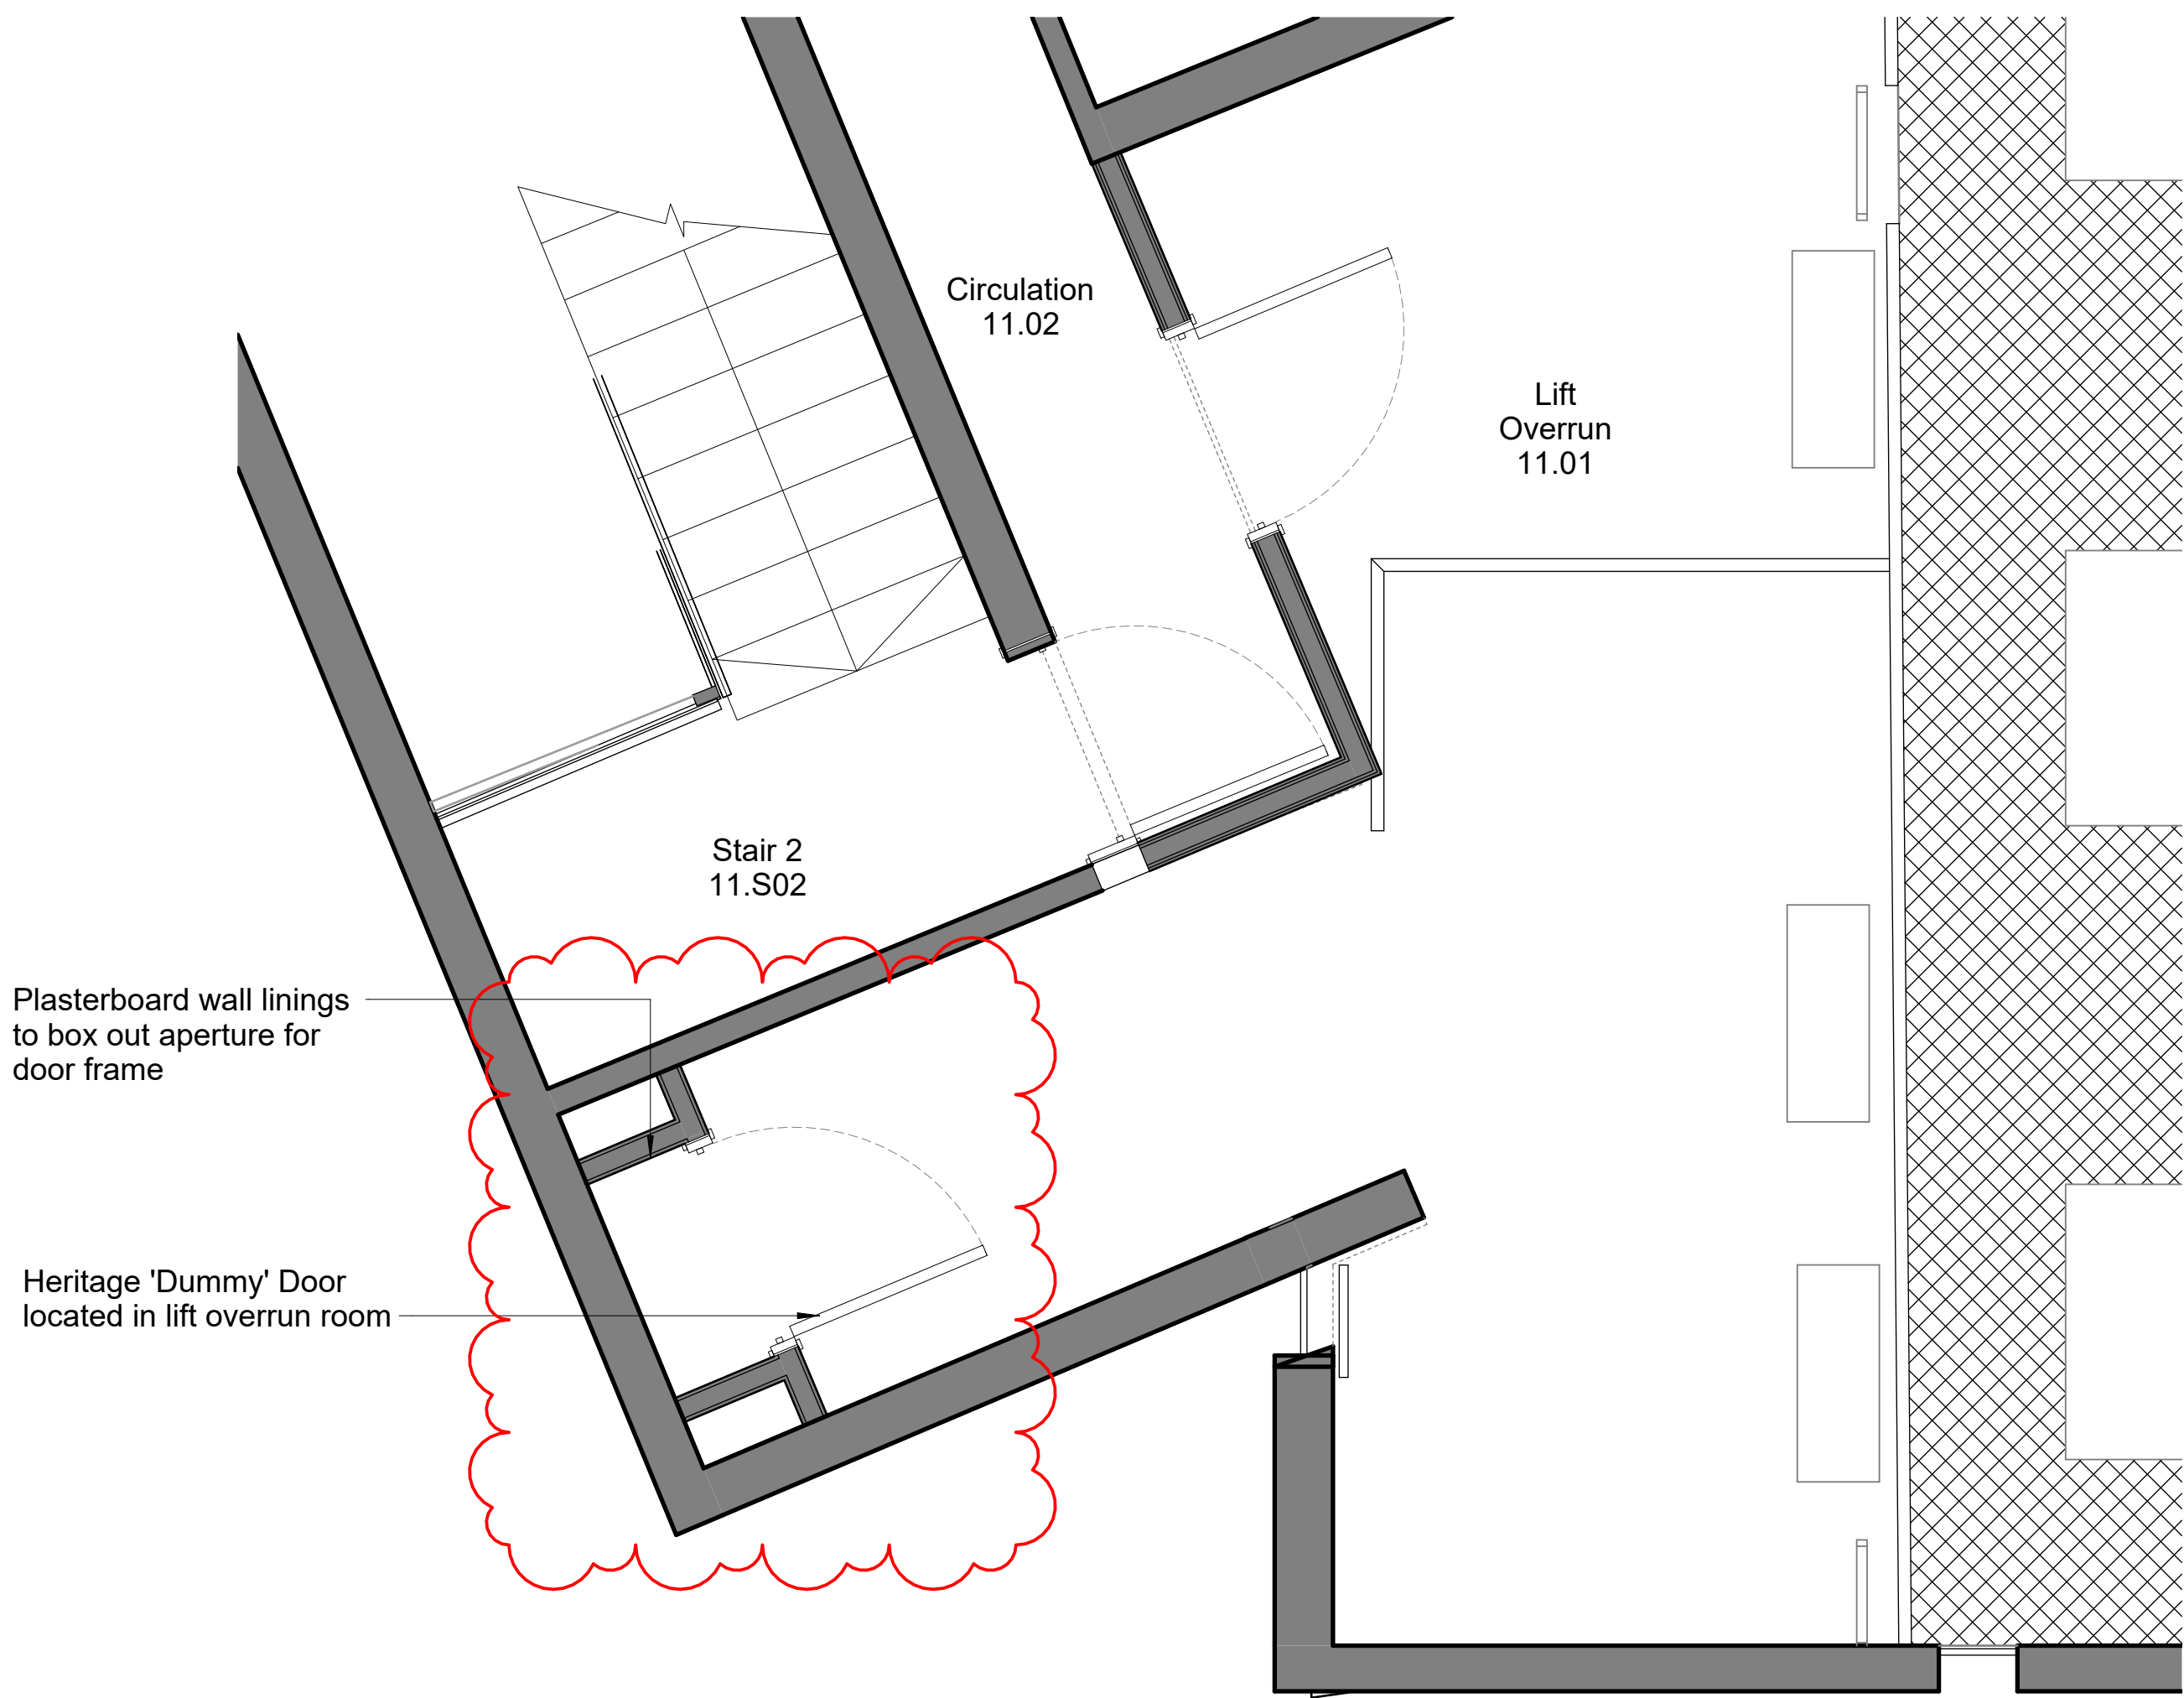


Proposed Dummy Door Location Callout Plan
1 : 25

© COPYRIGHT
The copyright in this drawing is vested in Sheppard Robson and no license or assignment of any kind has been, or is, granted to any third party whether by provision of copies or originals or otherwise unless agreed in writing.

DO NOT SCALE FROM THIS DRAWING
The contractor shall check and verify all dimensions on site and report any discrepancies in writing to Sheppard Robson before proceeding work

FOR ELECTRONIC DATA ISSUE
Electronic Data / drawings are issued as "read only" and should not be interrogated for measurement. All dimensions and levels should read, only from those values stated in text on the drawing.

REV.	DATE	AMENDMENT
P01	02/05/2025	Issued for Information

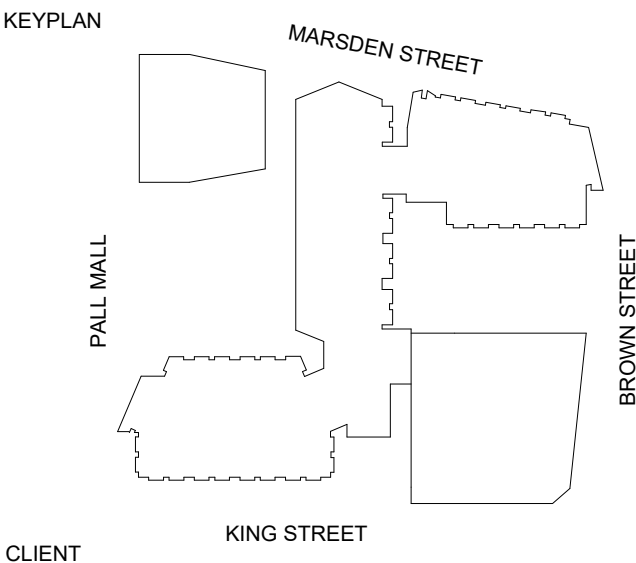

ID:SR
SHEPPARD ROBSON

27th Floor City Tower Piccadilly Plaza Manchester M1 4BT
T: +44 (0)161 233 8900 E: enquiries@sheppardrobson.com

PROJECT
Pall Mall Court

SCALE@A1	DATE	ORIGINATOR	CHECKED	AUTHORISED
As indicated	02/05/2025	TF	JJ	ASM

Level 11
Dummy Door Location Sketch

STATUS	PURPOSE FOR ISSUE	SR NO.
S2	For Information	7240
DRAWING NO.	REV.	
7240 · SRA · XX · 11 · DR · A · SK105	P01	