


NOTES


- DO NOT SCALE FROM THIS DRAWING.
- THIS SECTION TO BE READ IN CONJUNCTION WITH THE SPECIFICATION, ARCHITECTS DIMENSIONED LAYOUTS AND ALL OTHER RELEVANT CONTRACT DRAWINGS.
- ELEVATION DRAWING FOR INDICATION ONLY, FINAL ROUTING TO BE VERIFIED ON SITE PRIOR TO WORKS COMMENCING.
- CONTRACTOR TO VERIFY PIPE SIZES ON SITE PRIOR TO WORKS COMMENCING

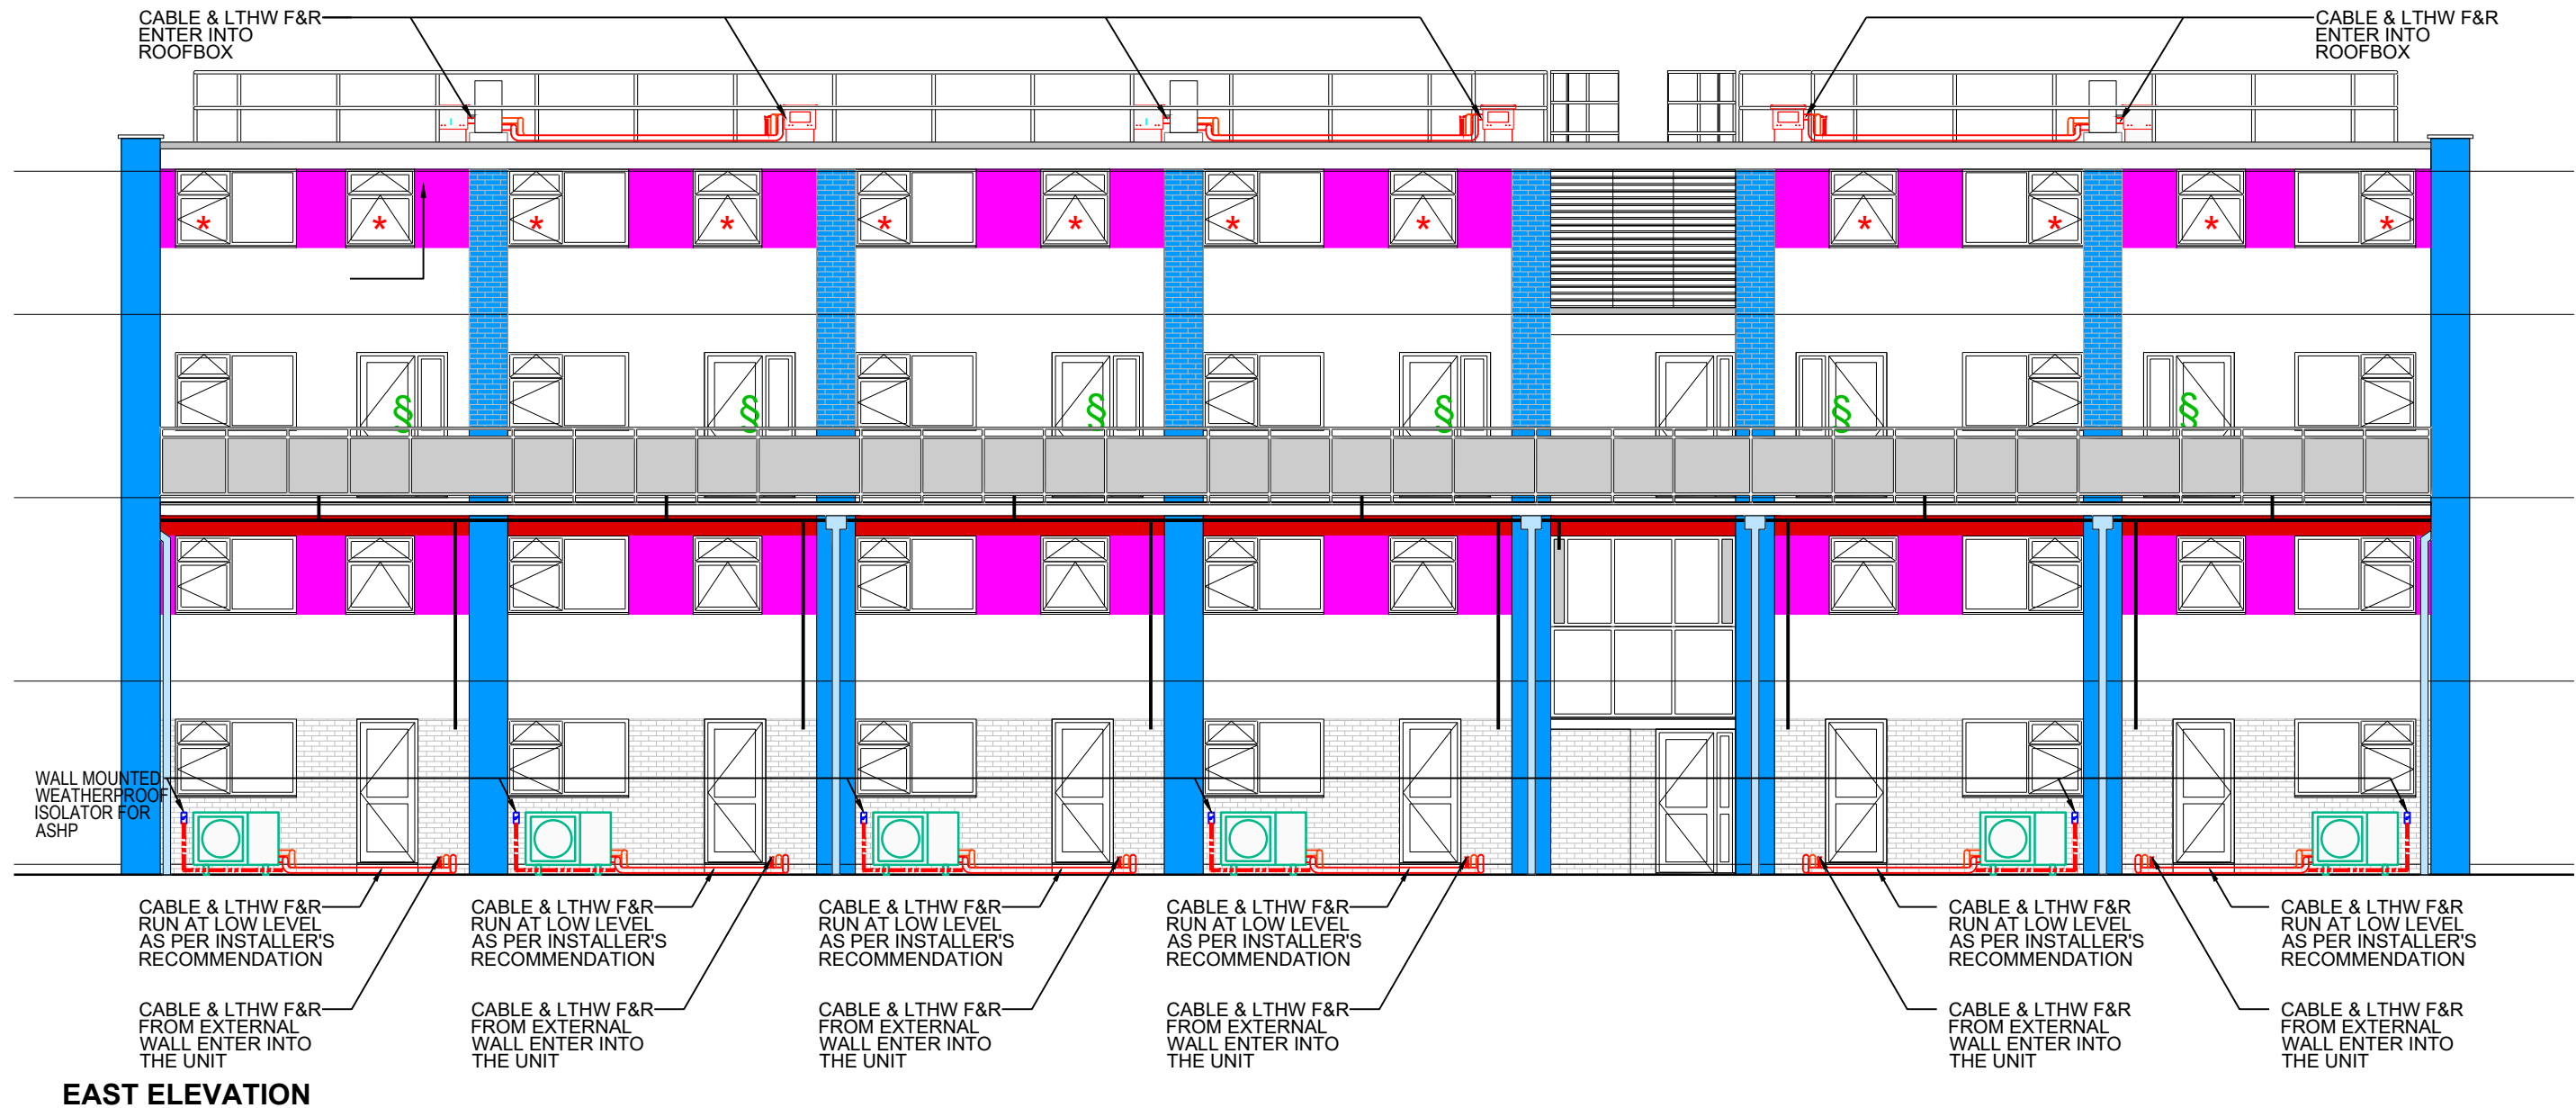


EAST ELEVATION



WEST ELEVATION

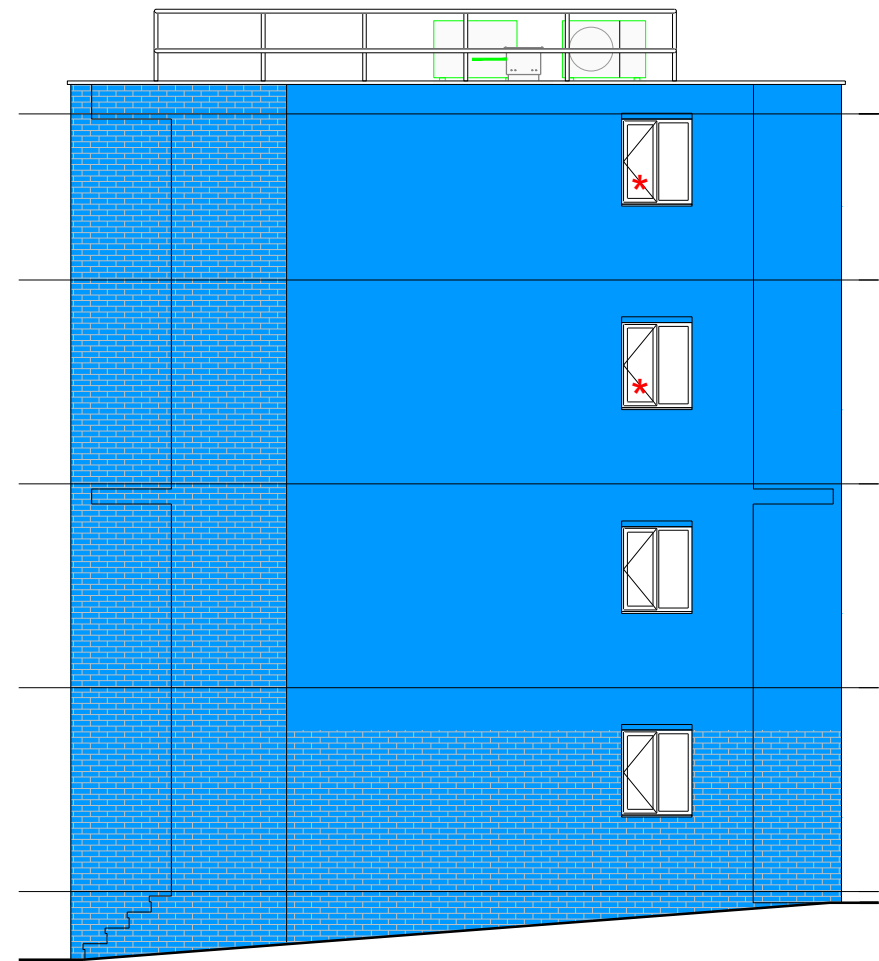

NORTH ELEVATION

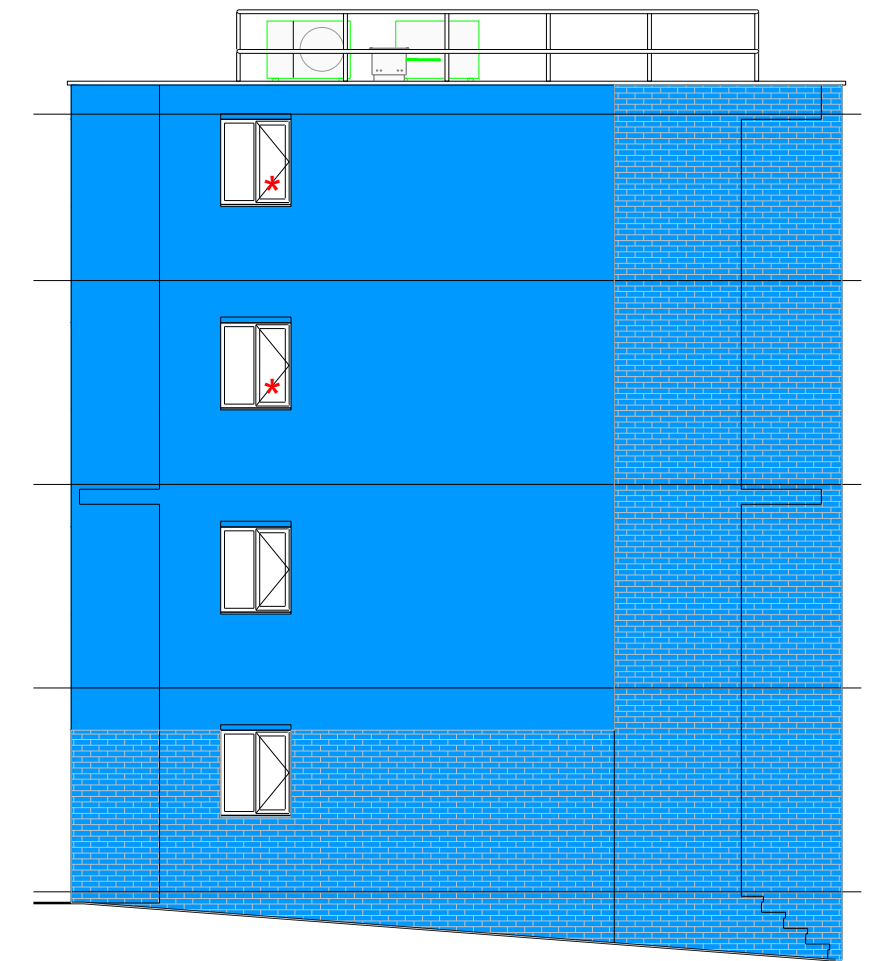

SOUTH ELEVATION

P05	UPDATED ACCORDING TO SITE COORDINATION	CL	IC	IC	06.25
P04	OMISSION OF ENABLING WORKS FOR PV	TT	IC	IC	04.25
P03	GENERAL REVISION	TT	IC	IC	02.25
P02	UPDATED SYSTEM ACCORDING TO MCC IN STOCK PRODUCT	CL	IC	IC	02.25
P01	STAGE 3 ISSUE	TT	IC	IC	09.07.24

REV	DESCRIPTION	BY	CHK	APP	DATE
-----	-------------	----	-----	-----	------

Project Status: **STAGE 4A**



Project: 312169
RIVERDALE MAISONNETTES

Drawing Title:
**PROPOSED MEP SERVICES
WEST BLOCK ELEVATION**

Scale @ A1 1:100	Date JUL 24	Engineer TT
Drawing No. 312169-HAH-WB-ZZ-D-ME-09010	Revision P05	