


 


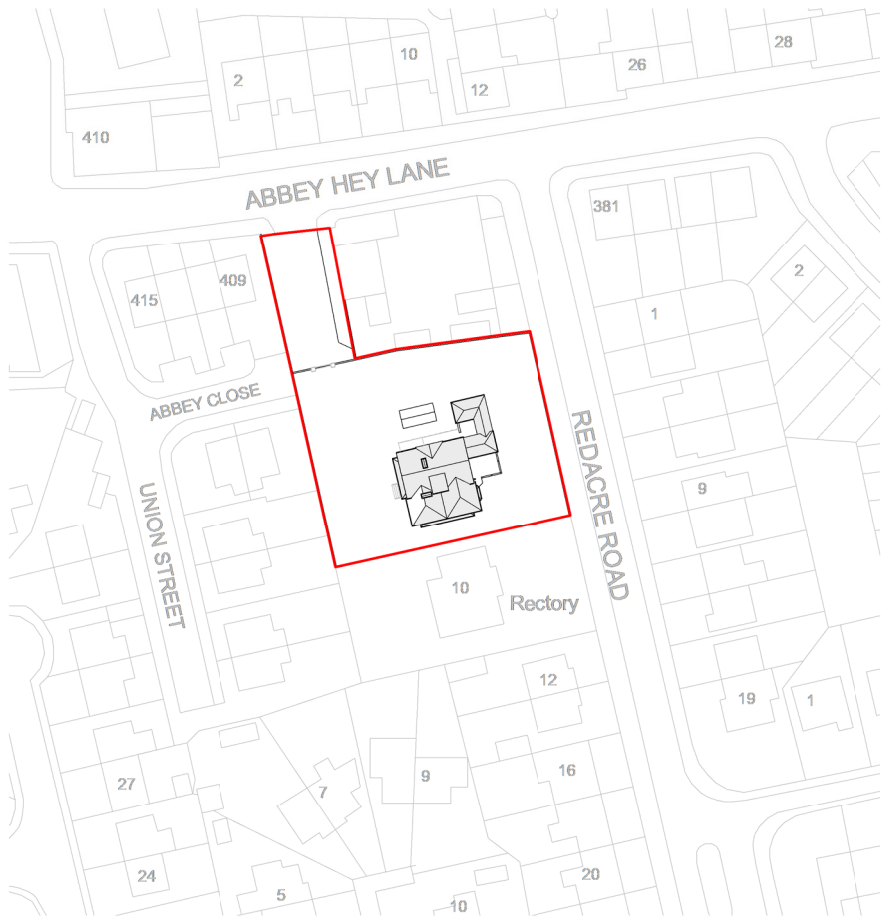

LOCATION PLAN
1 : 1250 @A3

 

BLOCK PLAN
1 : 500 @A3

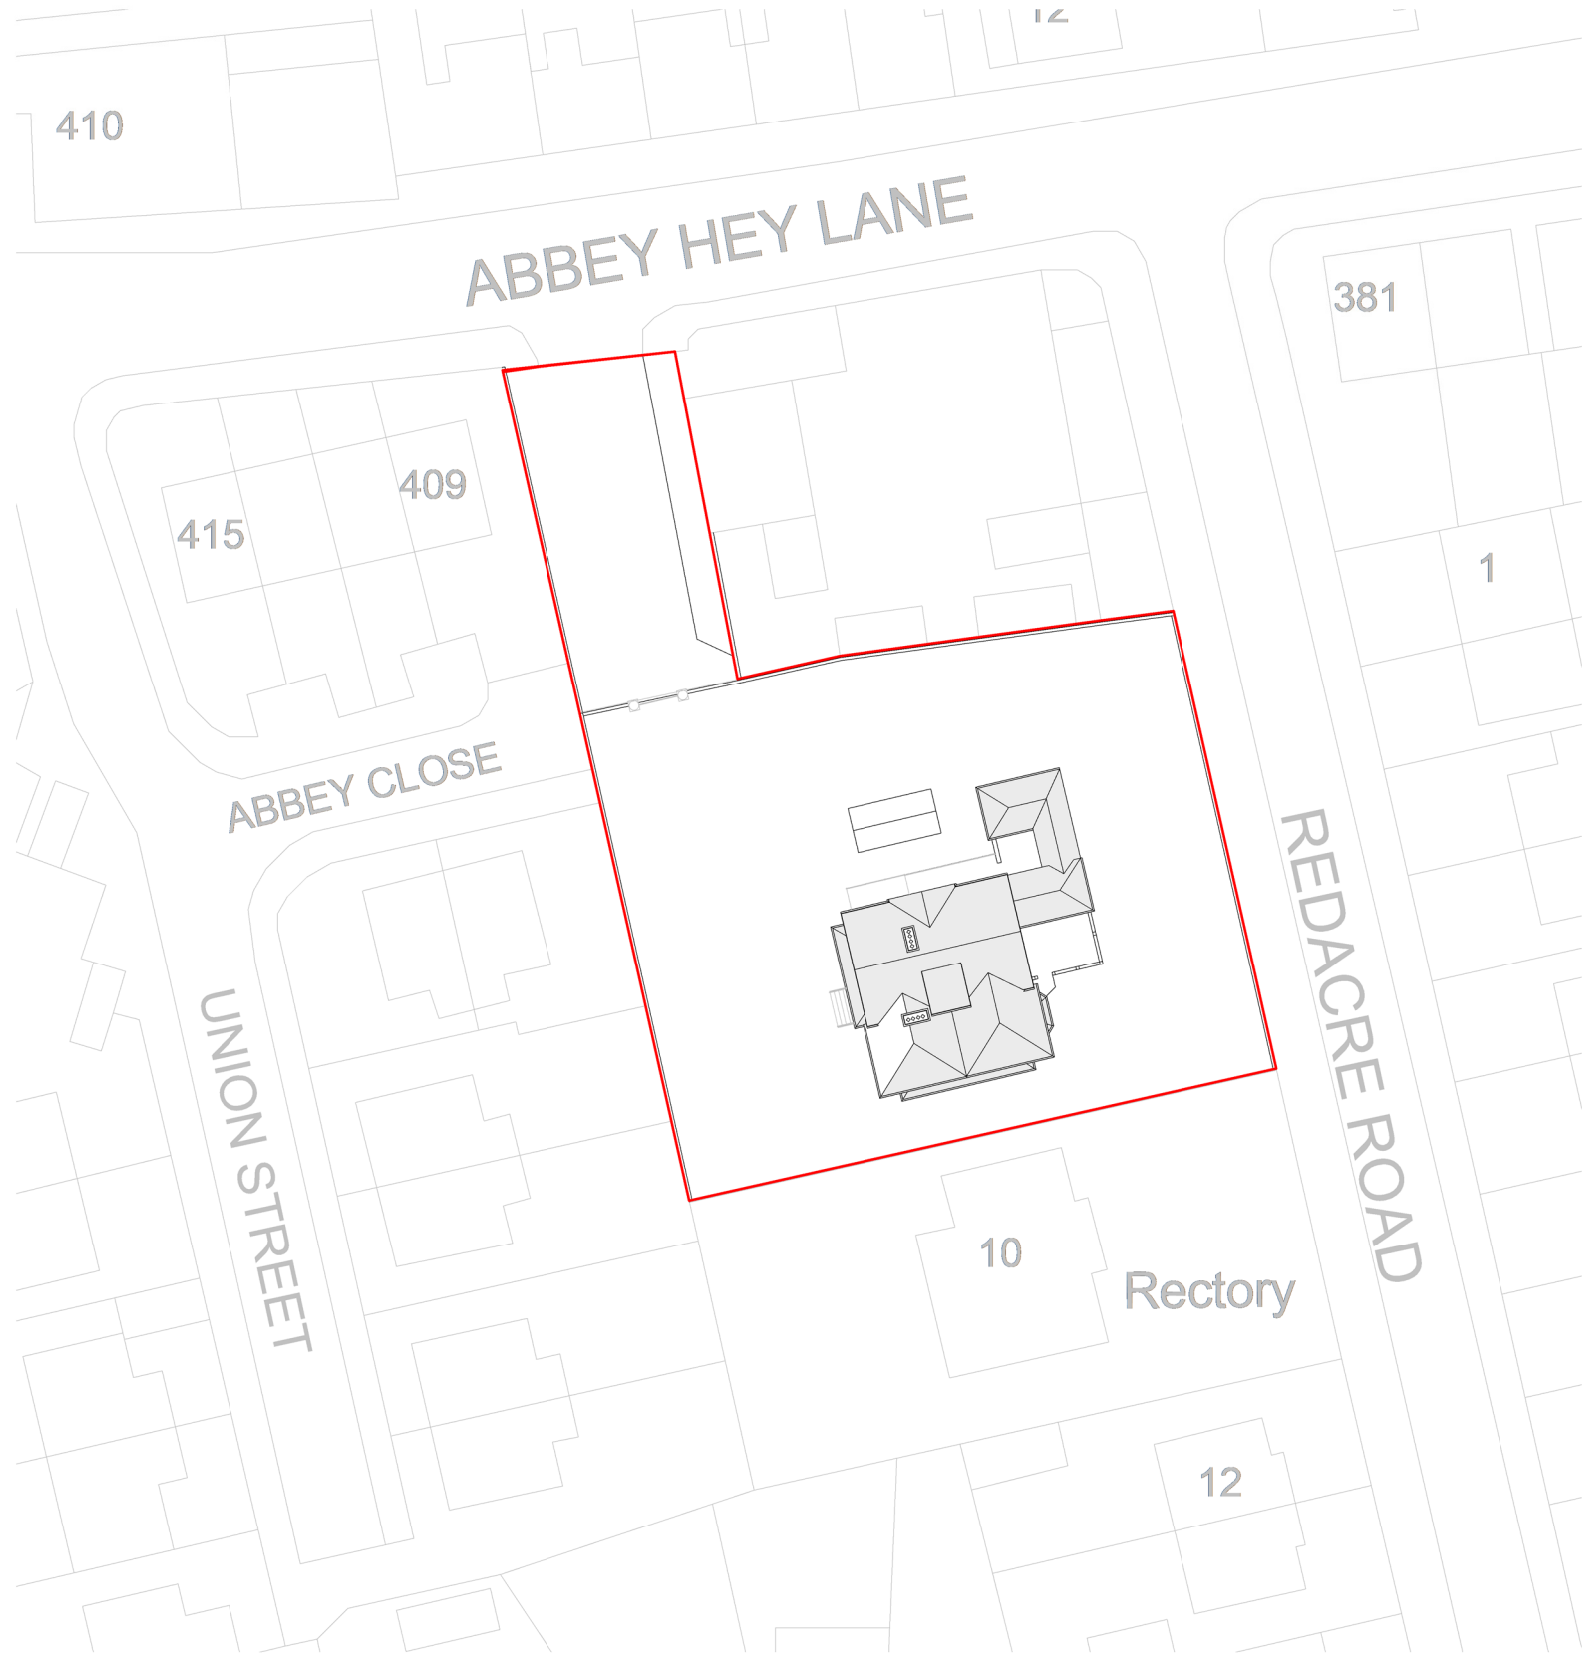

Written dimensions to be taken in preferences to scaled dimensions. The Contractor is responsible for checking all dimensions before work starts.

All work is to be carried out to the requirements, and to the satisfaction of the Local Authority. These drawings are for planning purposes only

Any discrepancies to be brought to the attention of 4D Planning Consultants immediately.

Description

The original house will be completely demolished

Rev	Date	Description	by	chk

4D PLANNING™

Chartered Town Planners & Architectural Technicians

Architecture | Town Planning

T: 0203 1500 183 WWW.4dplanning.com


WWW.4dplanning.com

Client
Mr Asim Saleem

Project
St Georges, AbbeyHey Ln,
Manchester M18 8RB


Title
**BLOCK AND
LOCATION PLANS**

Date: 15.04.2025	Rev:
Scale: AS INDICATED	
Drawing No.4D-233A E 00	
Drawn by : MAX	

 


REDACRE

ABBHEY HEY LANE

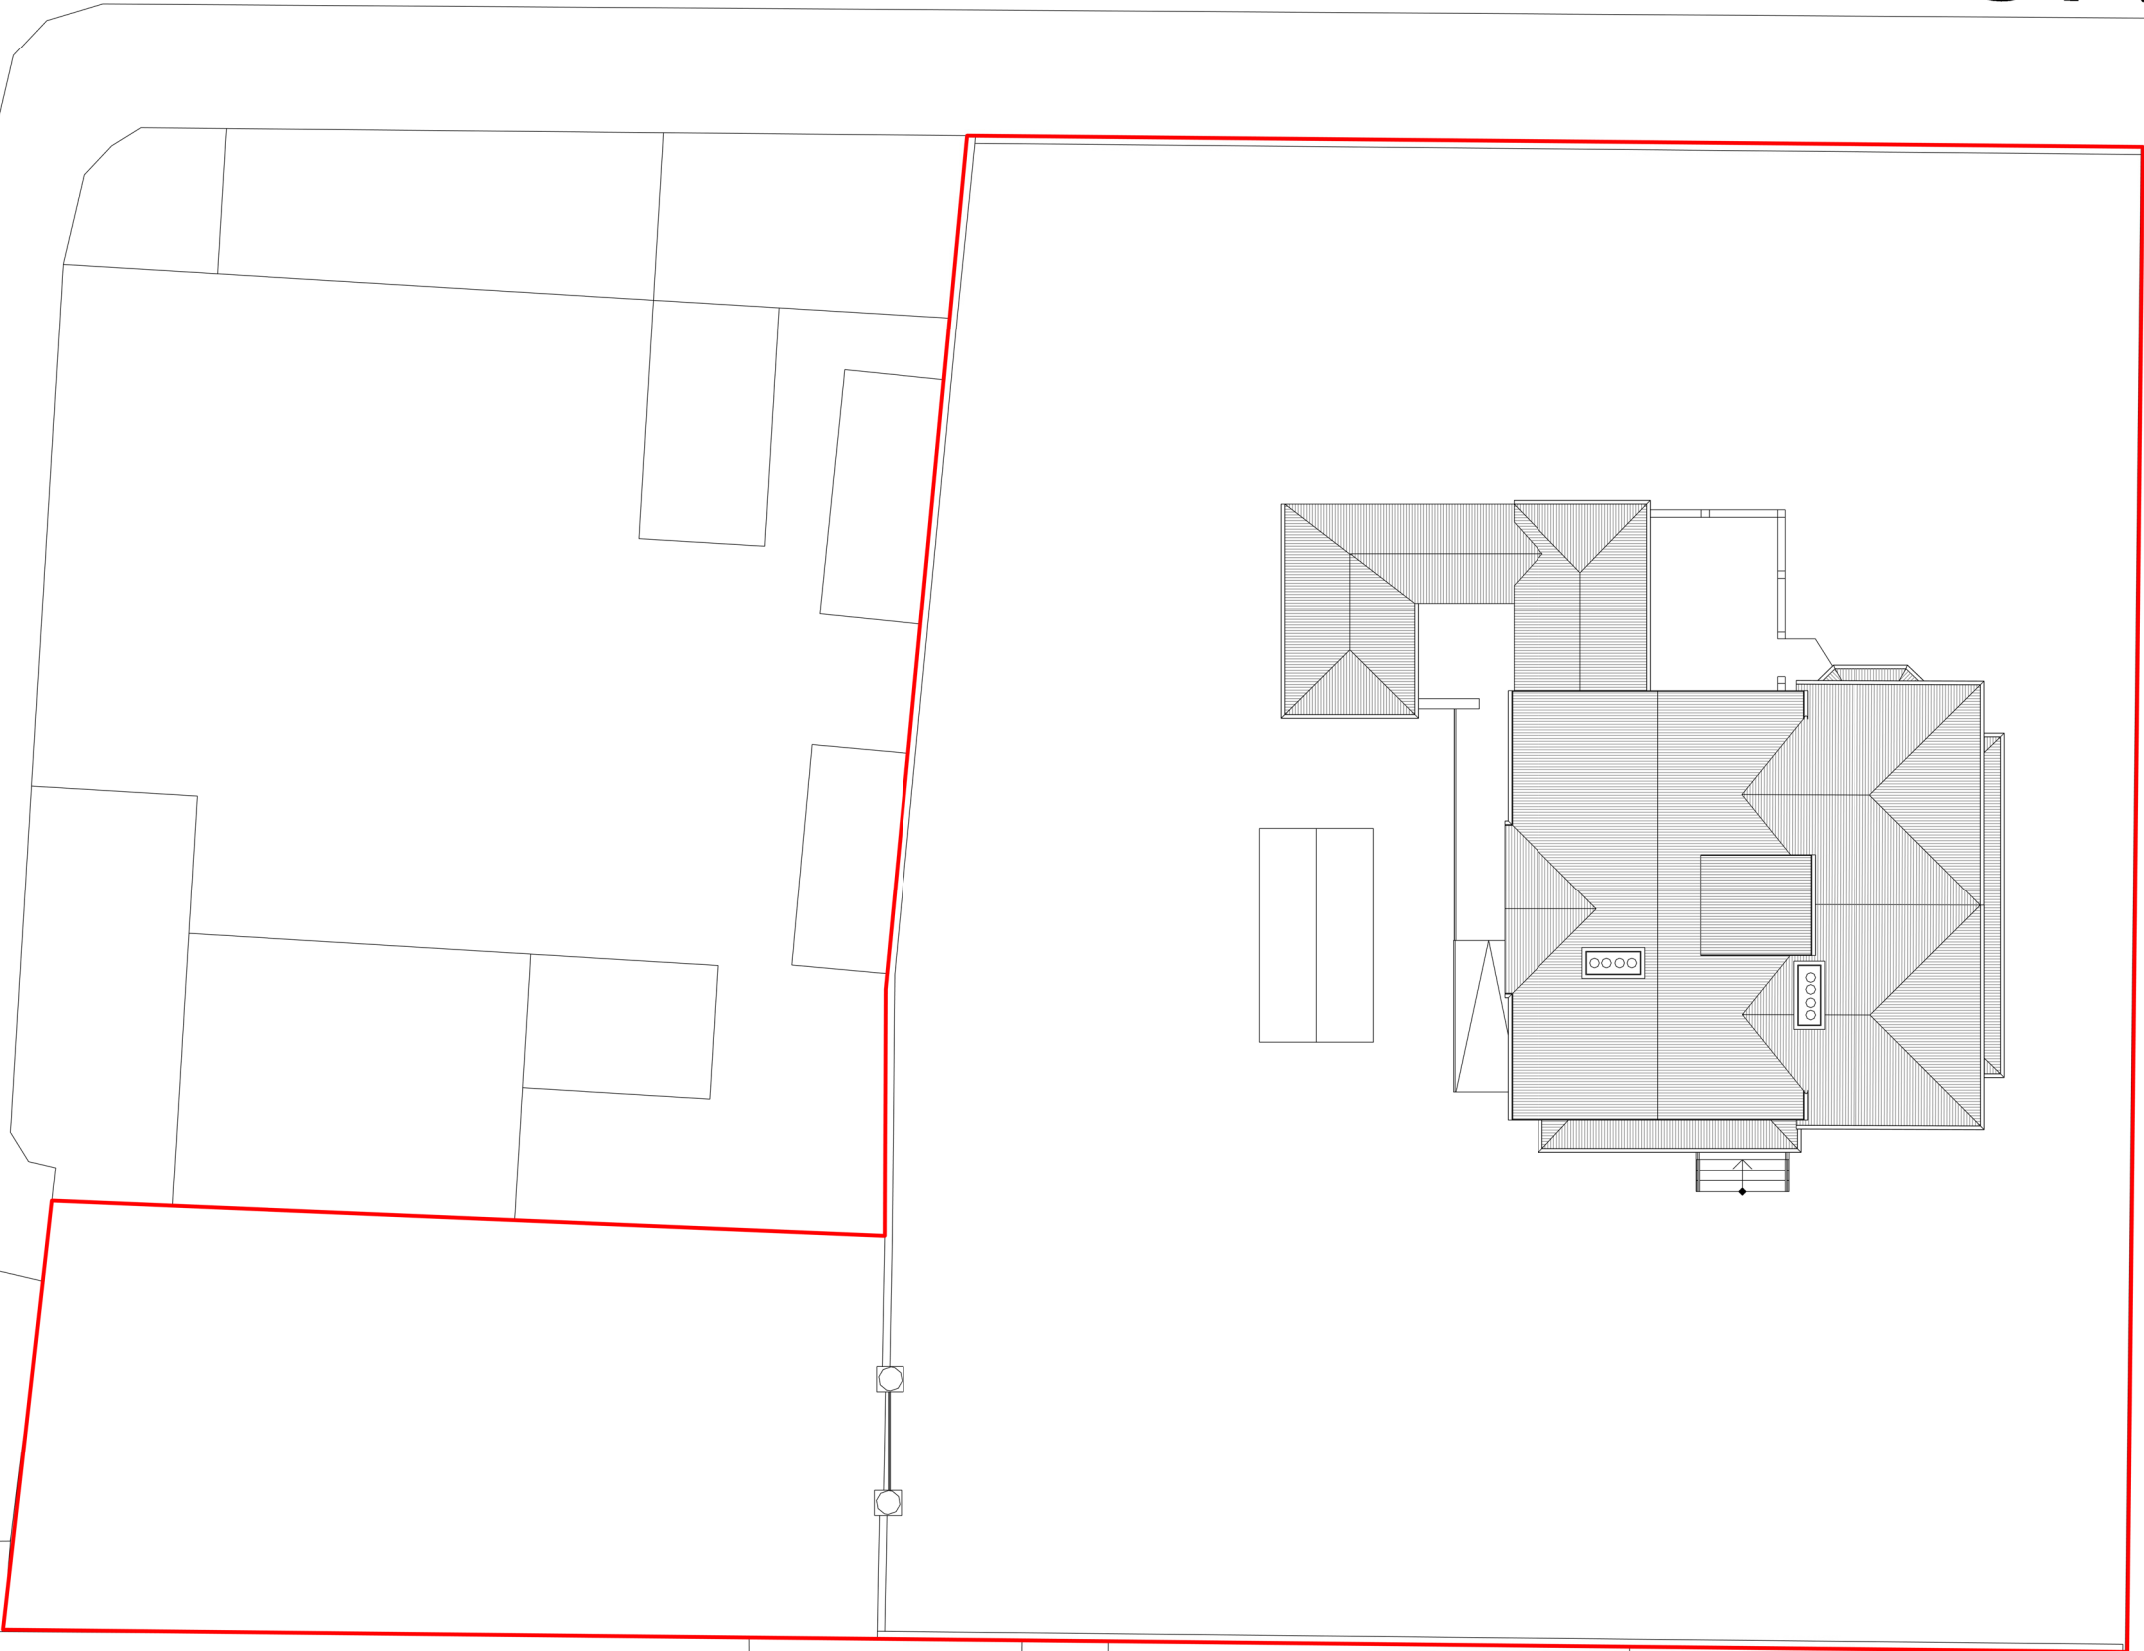

409

SE

 

Written dimensions to be taken in preferences to scaled dimensions. The Contractor is responsible for checking all dimensions before work starts.
All work is to be carried out to the requirements, and to the satisfaction of the Local Authority.
These drawings are for planning purposes only
Any discrepancies to be brought to the attention of 4D Planning Consultants immediately.

Description

The original house will be completely demolished

Rev	Date	Description	by	chk

4D PLANNING™
Chartered Town Planners & Architectural Technicians



Architecture | Town Planning
T: 0203 1500 183 www.4dplanning.com

WWW.4dplanning.com

Client
Mr Asim Saleem

Project
St Georges, AbbeyHey Ln,
Manchester M18 8RB

Title EXISTING DRAWINGS SITE PLAN	
Date: 15.04.2025	Rev:
Scale: 1:200@A3	
Drawing No.4D-233A E 01	
Drawn by : MAX	

 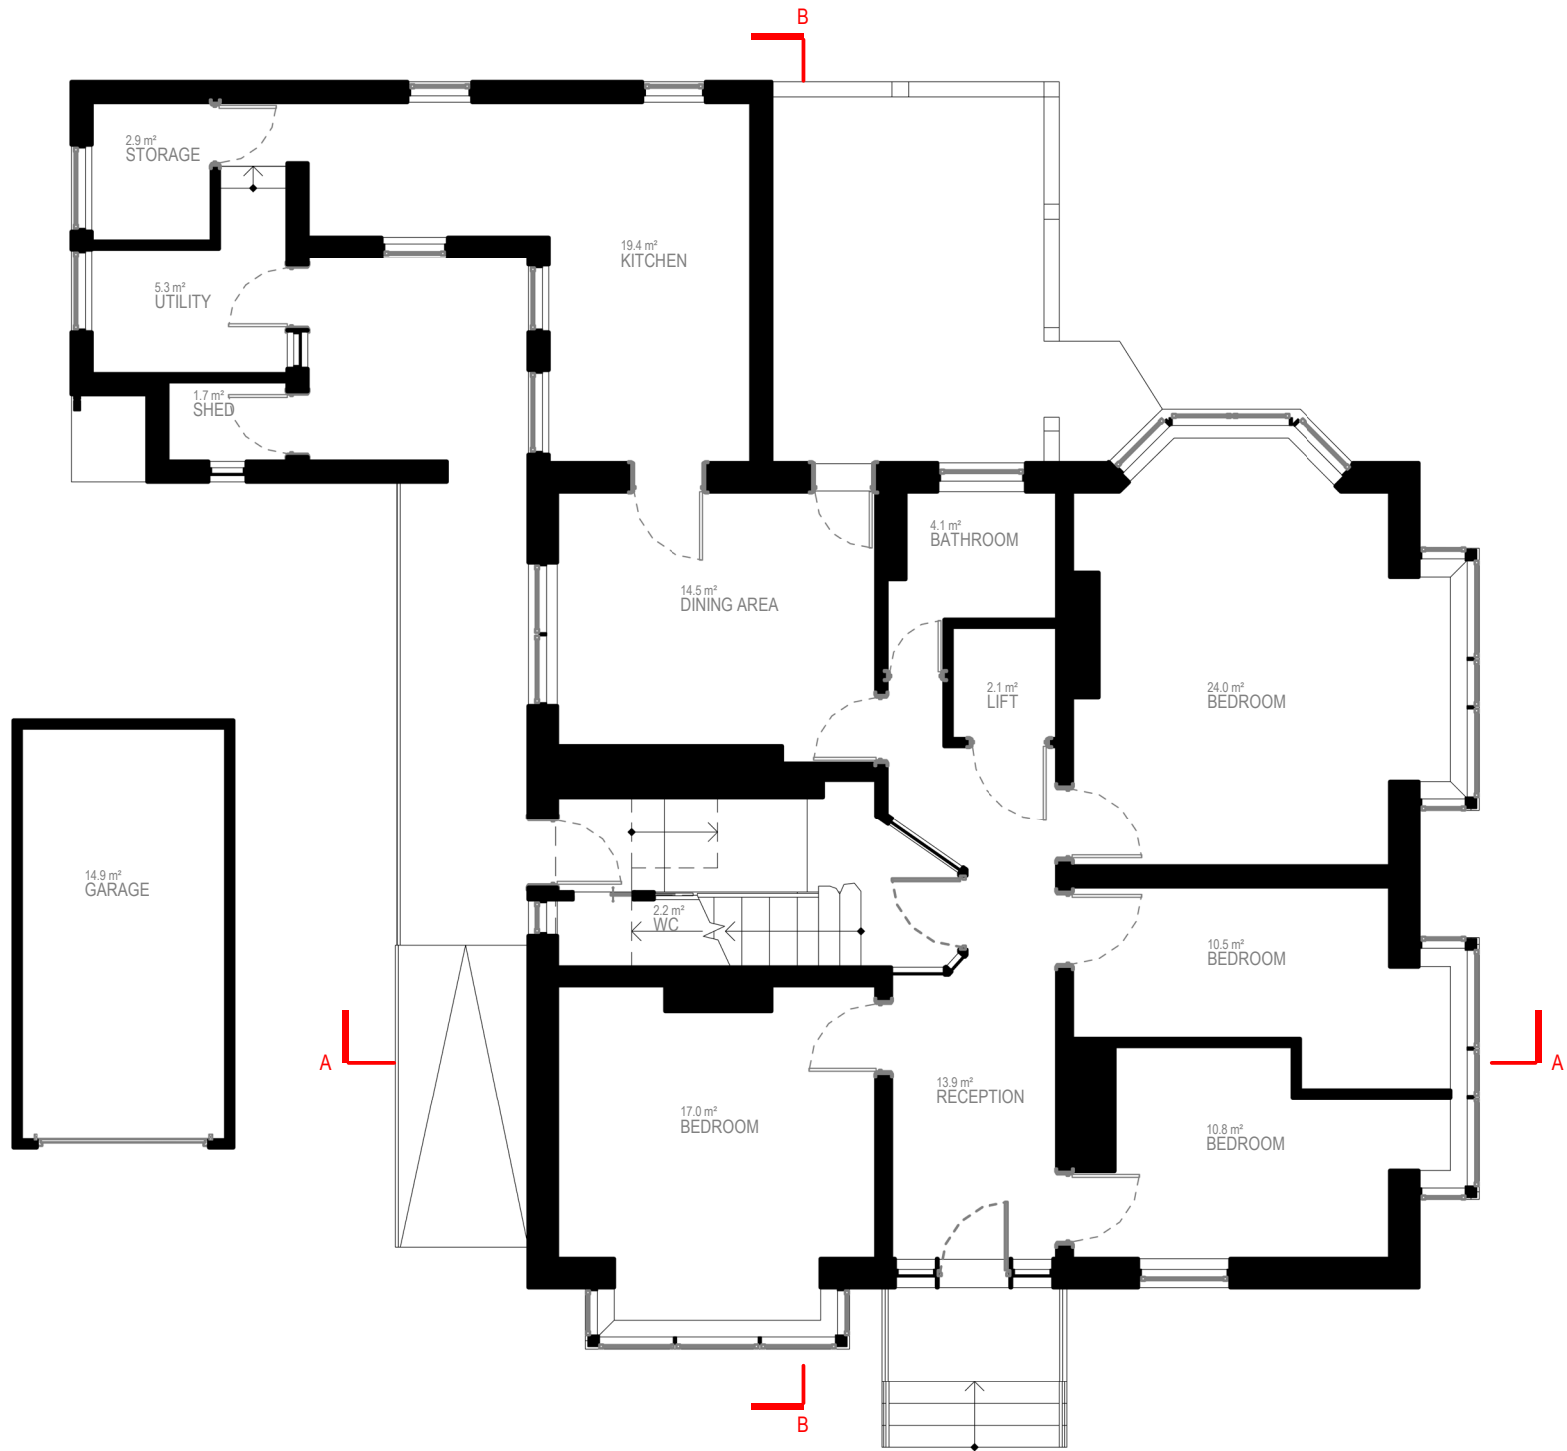

Written dimensions to be taken in preferences to scaled dimensions. The Contractor is responsible for checking all dimensions before work starts.

All work is to be carried out to the requirements, and to the satisfaction of the Local Authority.
These drawings are for planning purposes only

Any discrepancies to be brought to the attention of 4D Planning Consultants immediately.

Description

The original house will be completely demolished

Rev	Date	Description	by	chk

4D PLANNING™
Chartered Town Planners & Architectural Technicians

Architecture | Town Planning

T: 0203 1500 183 WWW.4dplanning.com



WWW.4dplanning.com

Client
Mr Asim Saleem

Project
St Georges, AbbeyHey Ln,
Manchester M18 8RB

Title
EXISTING DRAWINGS
GROUND FLOOR PLAN

Date: 15.04.2025	Rev:
Scale: 1:100@A3	
Drawing No.4D-233A E 02	
Drawn by : MAX	

 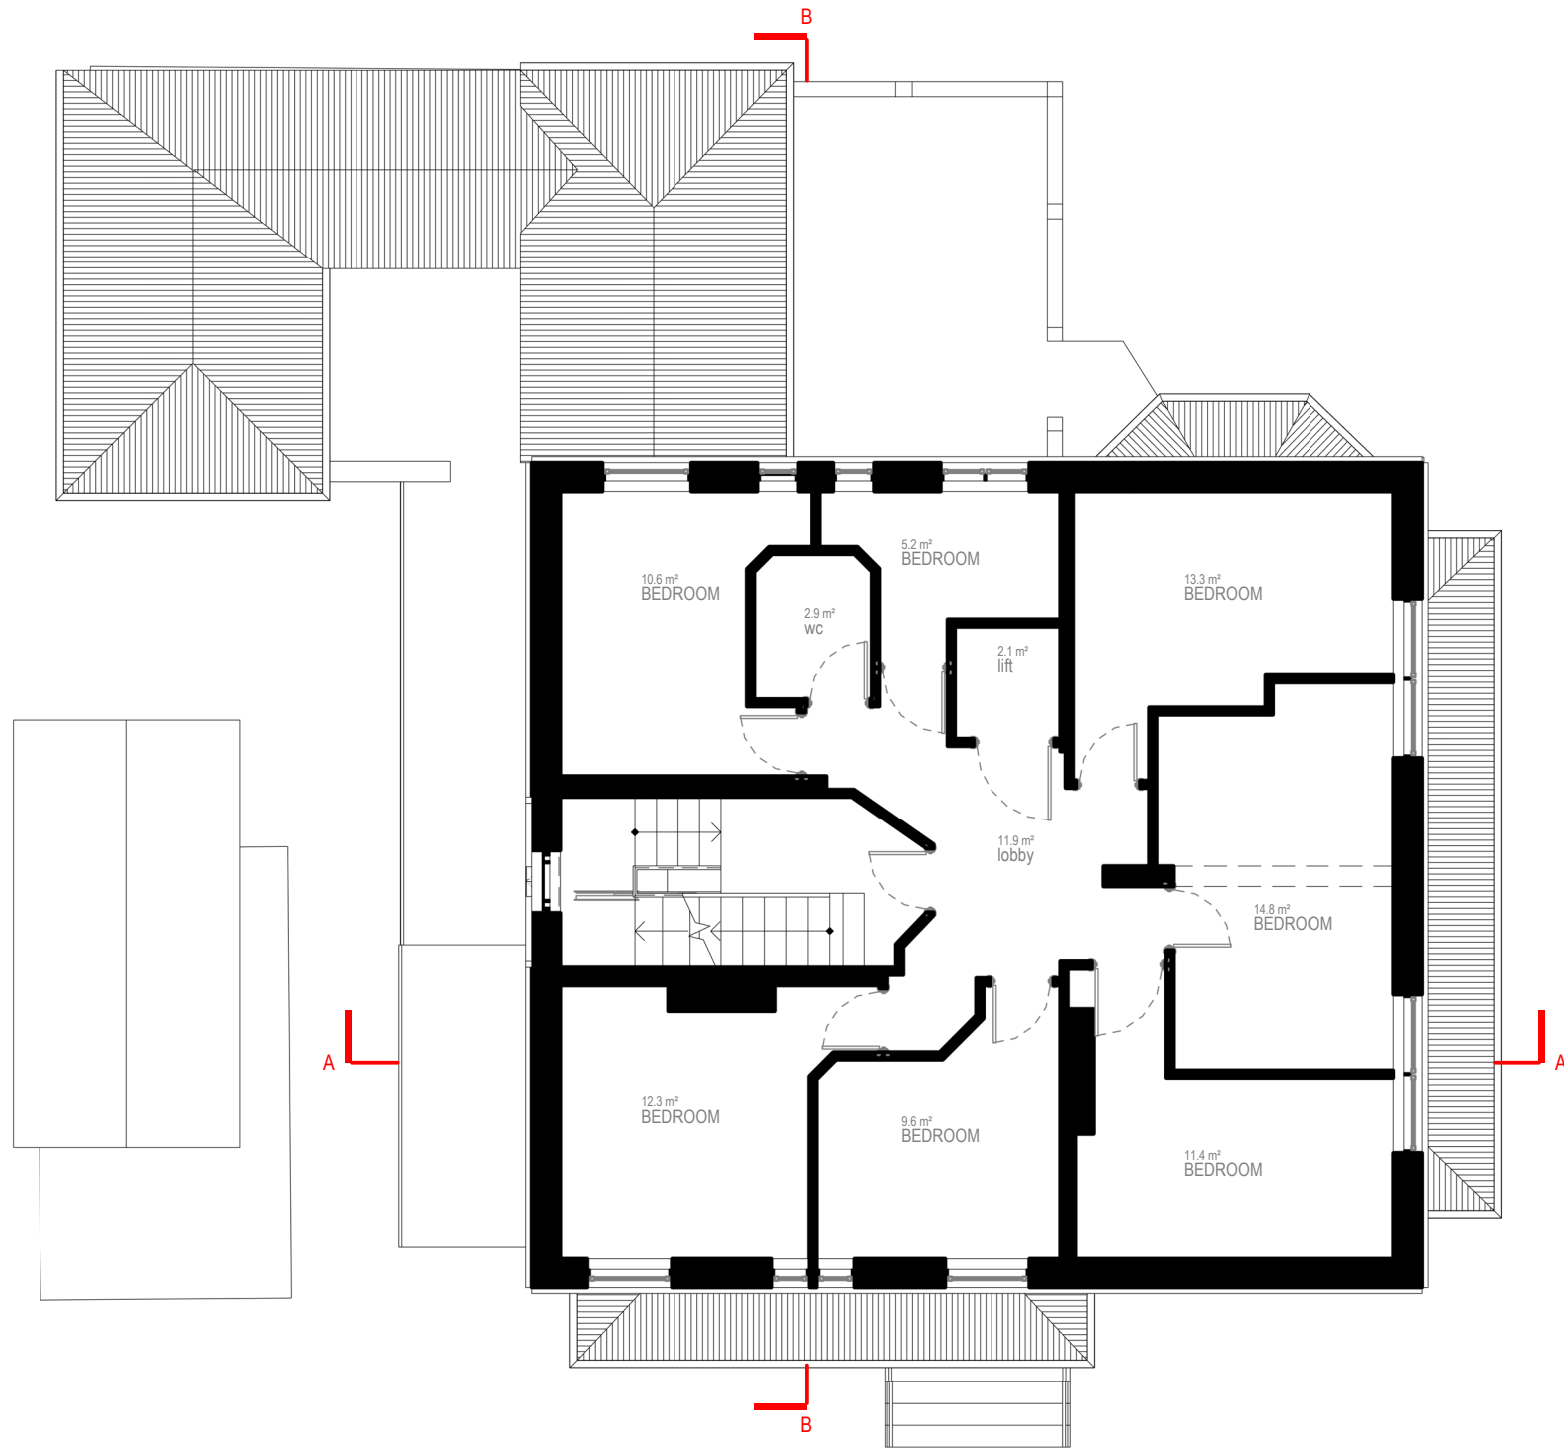

Written dimensions to be taken in preferences to scaled dimensions. The Contractor is responsible for checking all dimensions before work starts.

All work is to be carried out to the requirements, and to the satisfaction of the Local Authority.
These drawings are for planning purposes only

Any discrepancies to be brought to the attention of 4D Planning Consultants immediately.

Description

The original house will be completely demolished

Rev	Date	Description	by	chk

4D PLANNING™

Chartered Town Planners & Architectural Technicians

Architecture | Town Planning

T: 0203 1500 183 WWW.4dplanning.com

WWW.4dplanning.com

Client
Mr Asim Saleem

Project
St Georges, AbbeyHey Ln,
Manchester M18 8RB

Title
**EXISTING DRAWINGS
FIRST FLOOR PLAN**



Date: 15.04.2025

Scale: 1:100@A3

Drawing No.4D-233A E 03

Drawn by : MAX

Rev:

 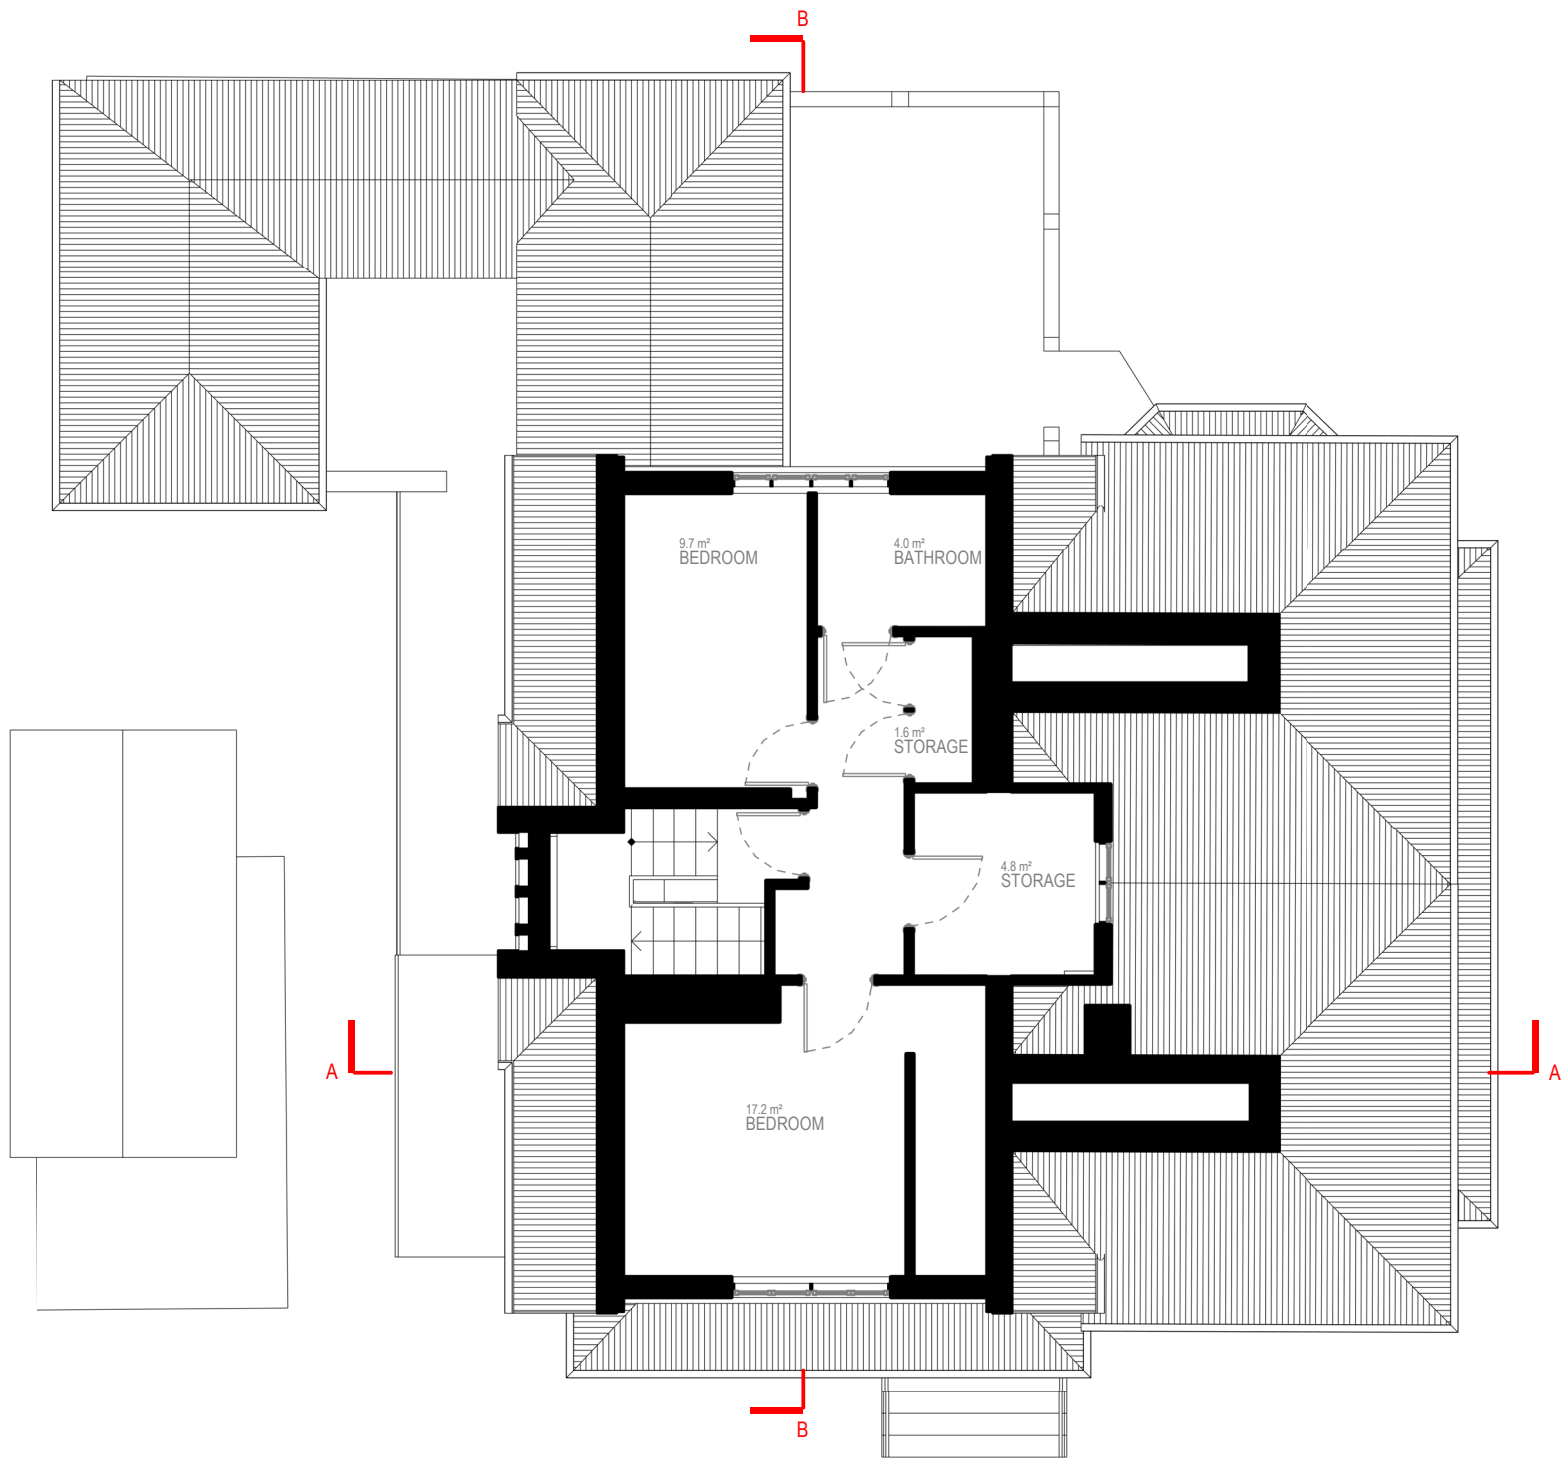

Written dimensions to be taken in preferences to scaled dimensions. The Contractor is responsible for checking all dimensions before work starts.

All work is to be carried out to the requirements, and to the satisfaction of the Local Authority.

These drawings are for planning purposes only

Any discrepancies to be brought to the attention of 4D Planning Consultants immediately.

Description

The original house will be completely demolished

Rev	Date	Description	by	chk

4D PLANNING™
Chartered Town Planners & Architectural Technicians

Architecture | Town Planning

T: 0203 1500 183 WWW.4dplanning.com




WWW.4dplanning.com

Client
Mr Asim Saleem

Project
St Georges, AbbeyHey Ln,
Manchester M18 8RB

Title
EXISTING DRAWINGS
LOFT FLOOR PLAN

Date: 15.04.2025	Rev:
Scale: 1:100@A3	
Drawing No.4D-233A E 04	
Drawn by : MAX	

 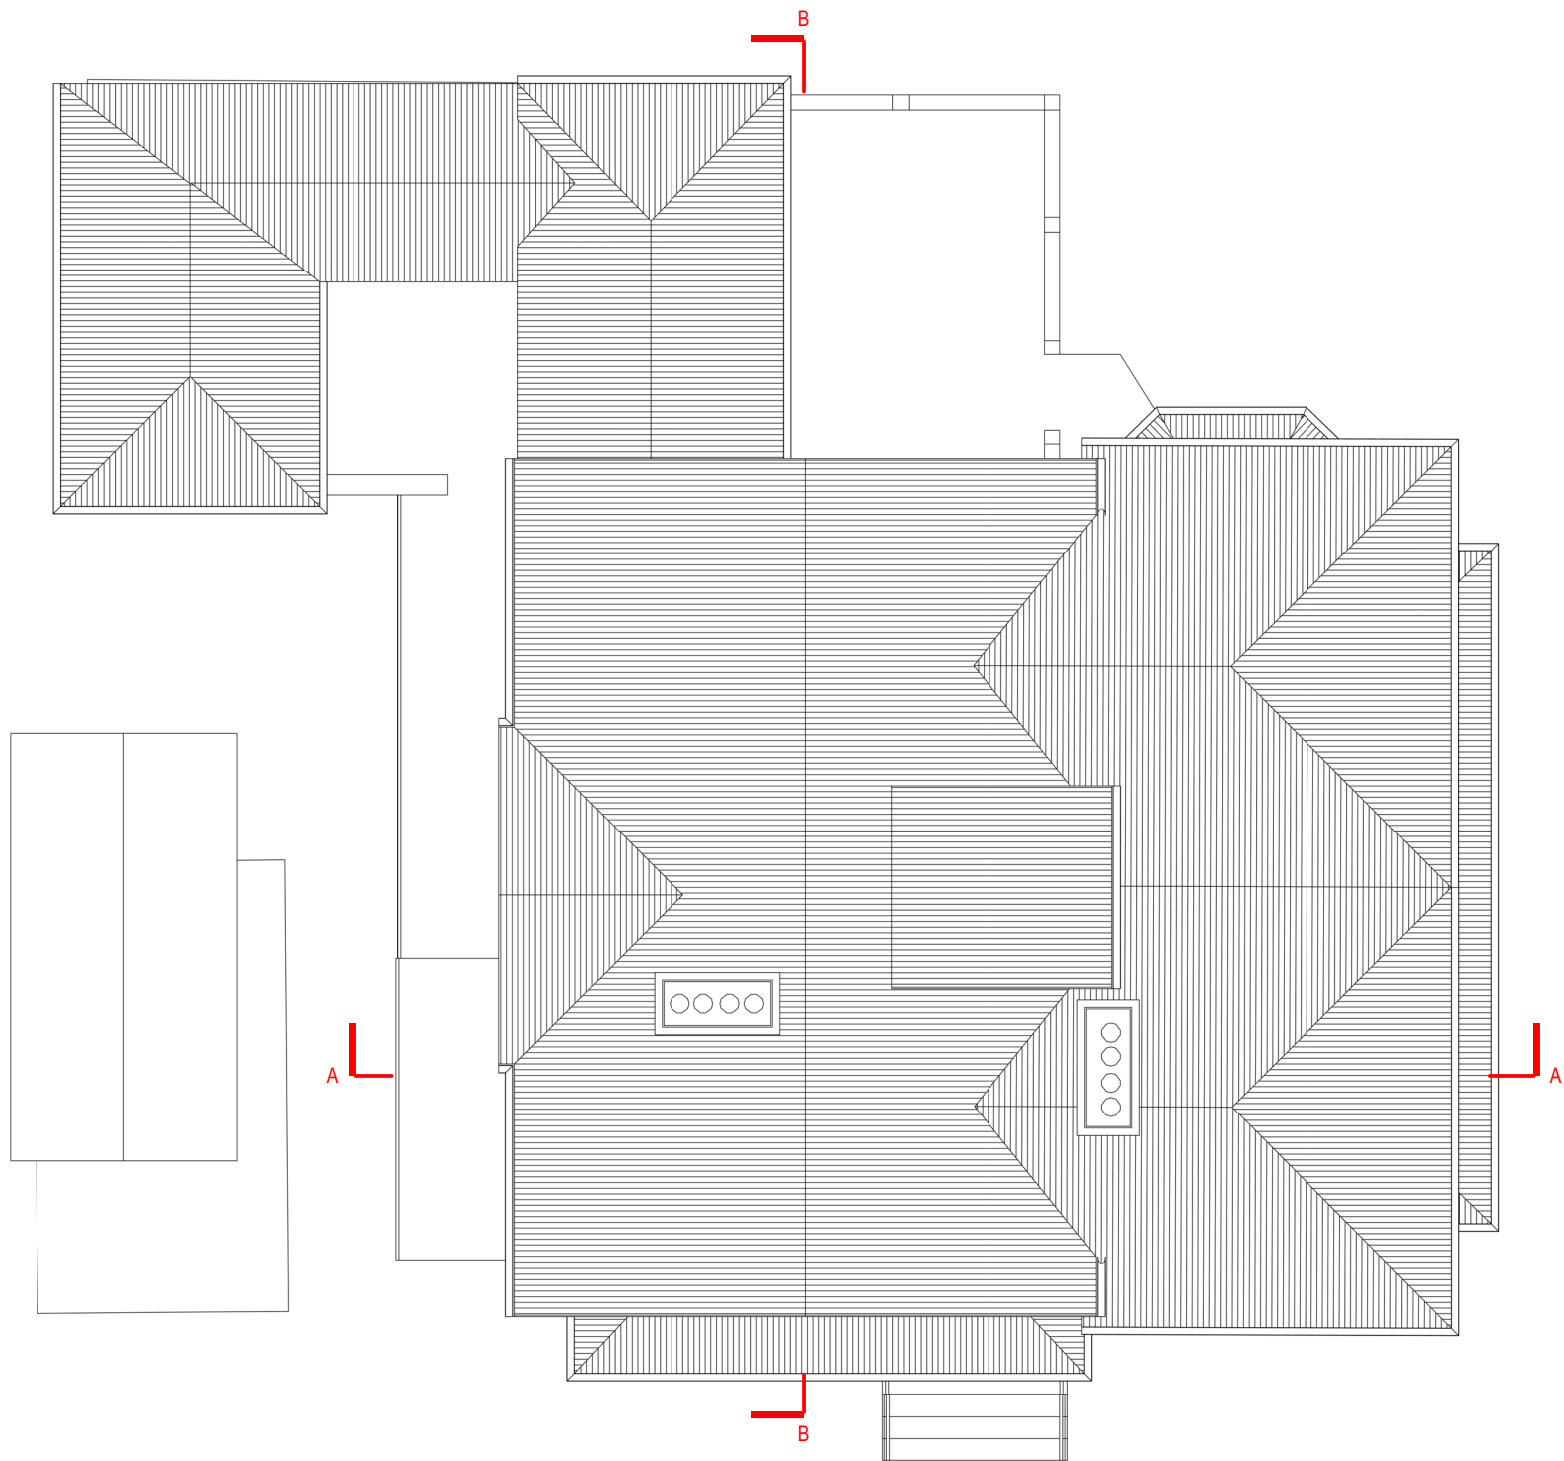 

Written dimensions to be taken in preferences to scaled dimensions. The Contractor is responsible for checking all dimensions before work starts.

All work is to be carried out to the requirements, and to the satisfaction of the Local Authority.

These drawings are for planning purposes only

Any discrepancies to be brought to the attention of 4D Planning Consultants immediately.

Description

The original house will be completely demolished

Rev	Date	Description	by	chk

4D PLANNING™
Chartered Town Planners & Architectural Technicians

Architecture | Town Planning

T: 0203 1500 183 [WWW.4dplanning.com](http://www.4dplanning.com)

WWW.4dplanning.com

Client
Mr Asim Saleem

Project
St Georges, AbbeyHey Ln,
Manchester M18 8RB

Title EXISTING DRAWINGS ROOF PLAN	
Date: 15.04.2025	Rev:
Scale: 1:100@A3	
Drawing No.4D-233A E 05	
Drawn by : MAX	



FRONT ELEVATION



REAR ELEVATION



Written dimensions to be taken in preferences to scaled dimensions. The Contractor is responsible for checking all dimensions before work starts.

All work is to be carried out to the requirements, and to the satisfaction of the Local Authority.
These drawings are for planning purposes only

Any discrepancies to be brought to the attention of 4D Planning Consultants immediately.

Description

The original house will be completely demolished

Rev	Date	Description	by	chk

4D PLANNING™
Chartered Town Planners & Architectural Technicians

Architecture | Town Planning

T: 0203 1500 183 WWW.4dplanning.com

WWW.4dplanning.com

Client
Mr Asim Saleem

Project
St Georges, AbbeyHey Ln,
Manchester M18 8RB

Title
EXISTING DRAWINGS
ELEVATIONS

Date: 15.04.2025	Rev:
Scale: 1:100@A3	
Drawing No.4D-233A E 06	
Drawn by : MAX	



LEFT ELEVATION



RIGHT ELEVATION



Written dimensions to be taken in preferences to scaled dimensions. The Contractor is responsible for checking all dimensions before work starts.

All work is to be carried out to the requirements, and to the satisfaction of the Local Authority.

These drawings are for planning purposes only

Any discrepancies to be brought to the attention of 4D Planning Consultants immediately.

Description

The original house will be completely demolished

Rev	Date	Description	by	chk

4D PLANNING™

Chartered Town Planners & Architectural Technicians

Architecture | Town Planning

T: 0203 1500 183 WWW.4dplanning.com

WWW.4dplanning.com

Client
Mr Asim Saleem

Project
St Georges, AbbeyHey Ln,
Manchester M18 8RB

Title
**EXISTING DRAWINGS
ELEVATIONS**

Date: 15.04.2025

Scale: 1:100@A3


Drawing No.4D-233A **E 07**

Drawn by : MAX


Rev:



SECTION AA

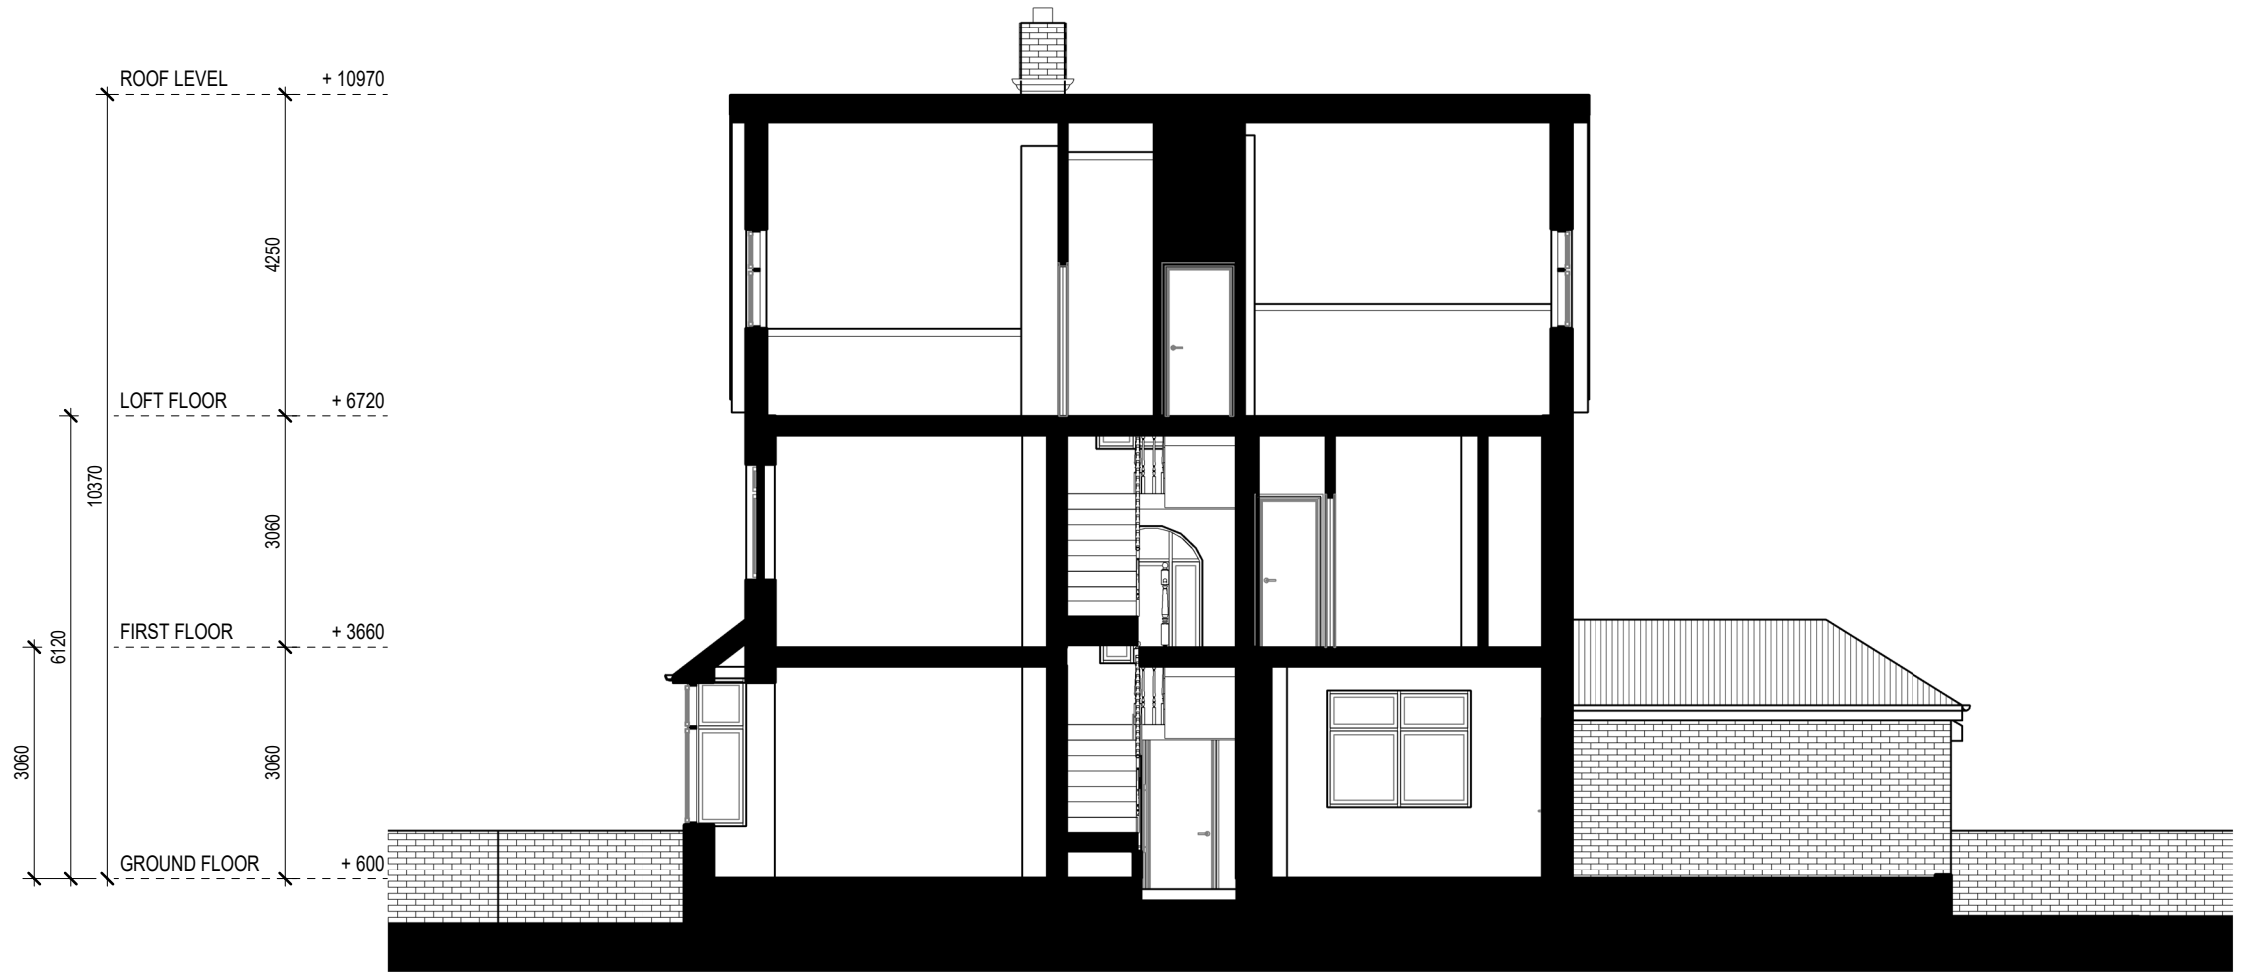

SECTION BB

 

Written dimensions to be taken in preferences to scaled dimensions. The Contractor is responsible for checking all dimensions before work starts.

All work is to be carried out to the requirements, and to the satisfaction of the Local Authority.
These drawings are for planning purposes only

Any discrepancies to be brought to the attention of 4D Planning Consultants immediately.

Description

The original house will be completely demolished

Rev	Date	Description	by	chk

4D PLANNING™
Chartered Town Planners & Architectural Technicians

Architecture | Town Planning

T: 0203 1500 183 WWW.4dplanning.com


WWW.4dplanning.com

Client
Mr Asim Saleem

Project
St Georges, AbbeyHey Ln,
Manchester M18 8RB

Title
EXISTING DRAWINGS
SECTIONS

Date: 15.04.2025	Rev:
Scale: 1:100@A3	
Drawing No.4D-233A E 08	
Drawn by : MAX	

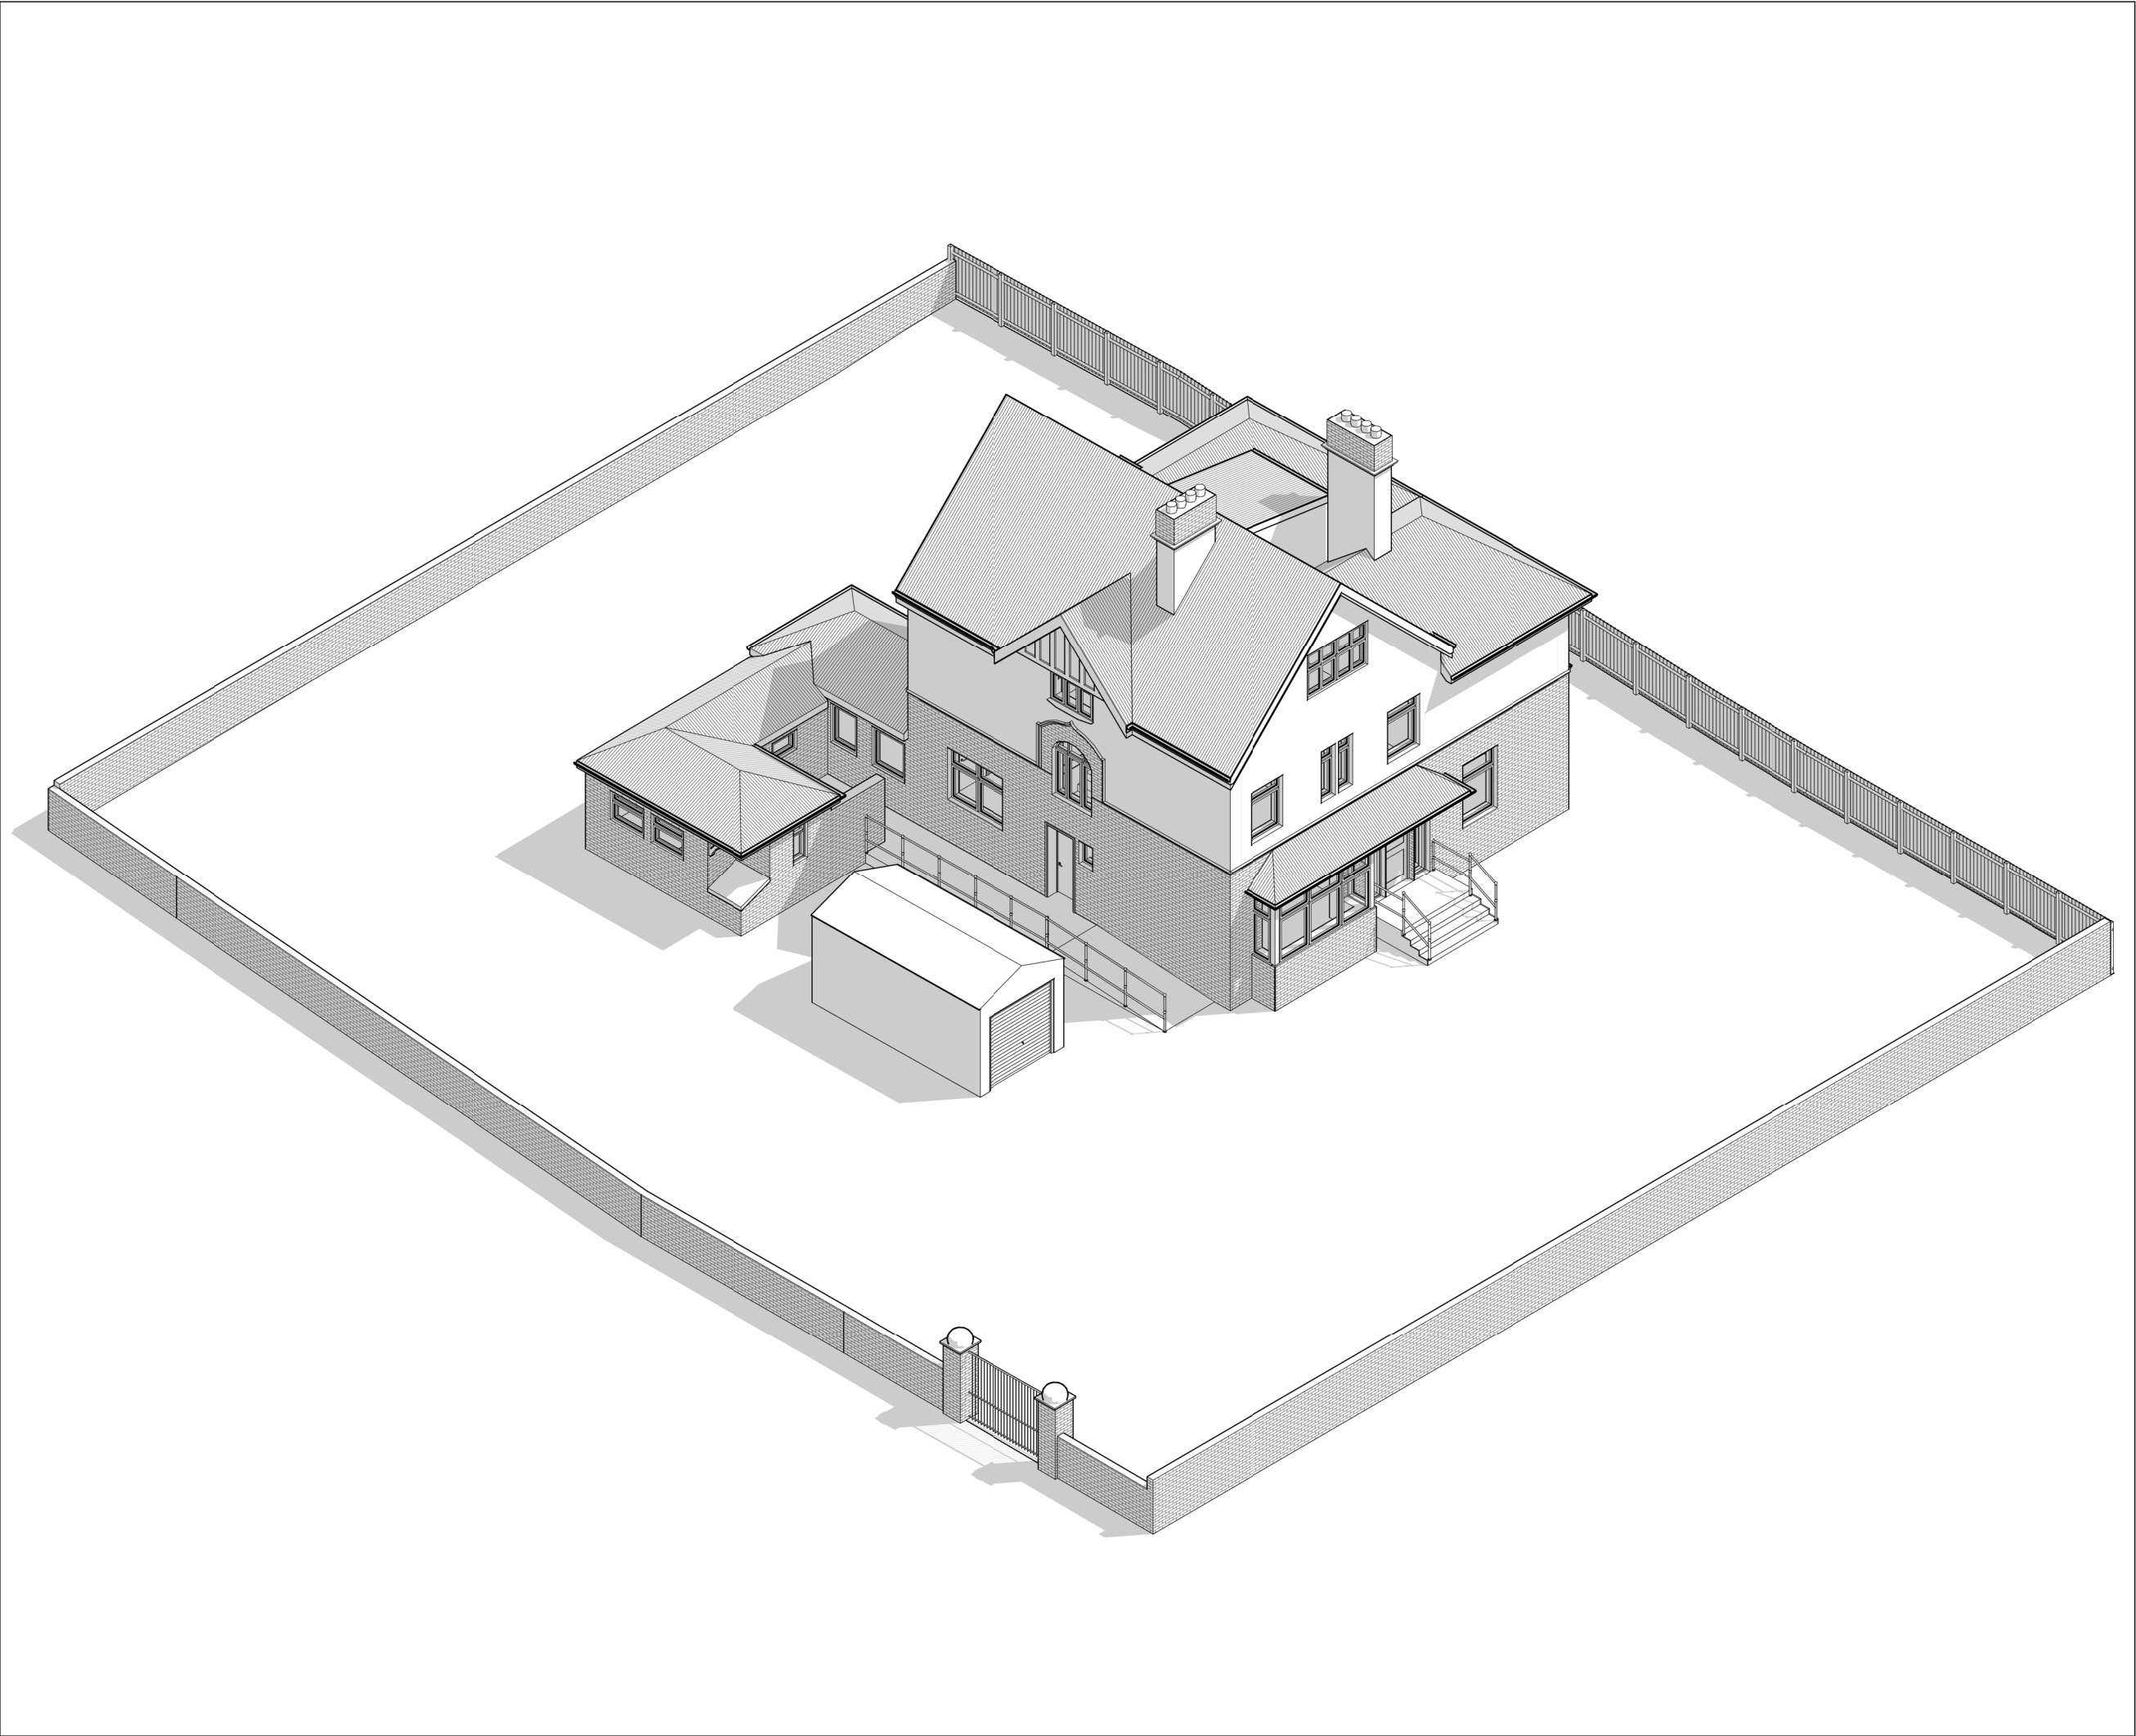

Written dimensions to be taken in preferences to scaled dimensions. The Contractor is responsible for checking all dimensions before work starts.

All work is to be carried out to the requirements, and to the satisfaction of the Local Authority.
These drawings are for planning purposes only

Any discrepancies to be brought to the attention of 4D Planning Consultants immediately.

Description

The original house will be completely demolished

Rev	Date	Description	by	chk

4D PLANNING™
Chartered Town Planners & Architectural Technicians

Architecture | Town Planning

T: 0203 1500 183 WWW.4dplanning.com


WWW.4dplanning.com

Client
Mr Asim Saleem

Project
St Georges, AbbeyHey Ln,
Manchester M18 8RB

Title
EXISTING DRAWINGS
ISOMETRIC VIEW

Date: 15.04.2025	Rev:
Scale:	
Drawing No.4D-233A E 09	
Drawn by : MAX	

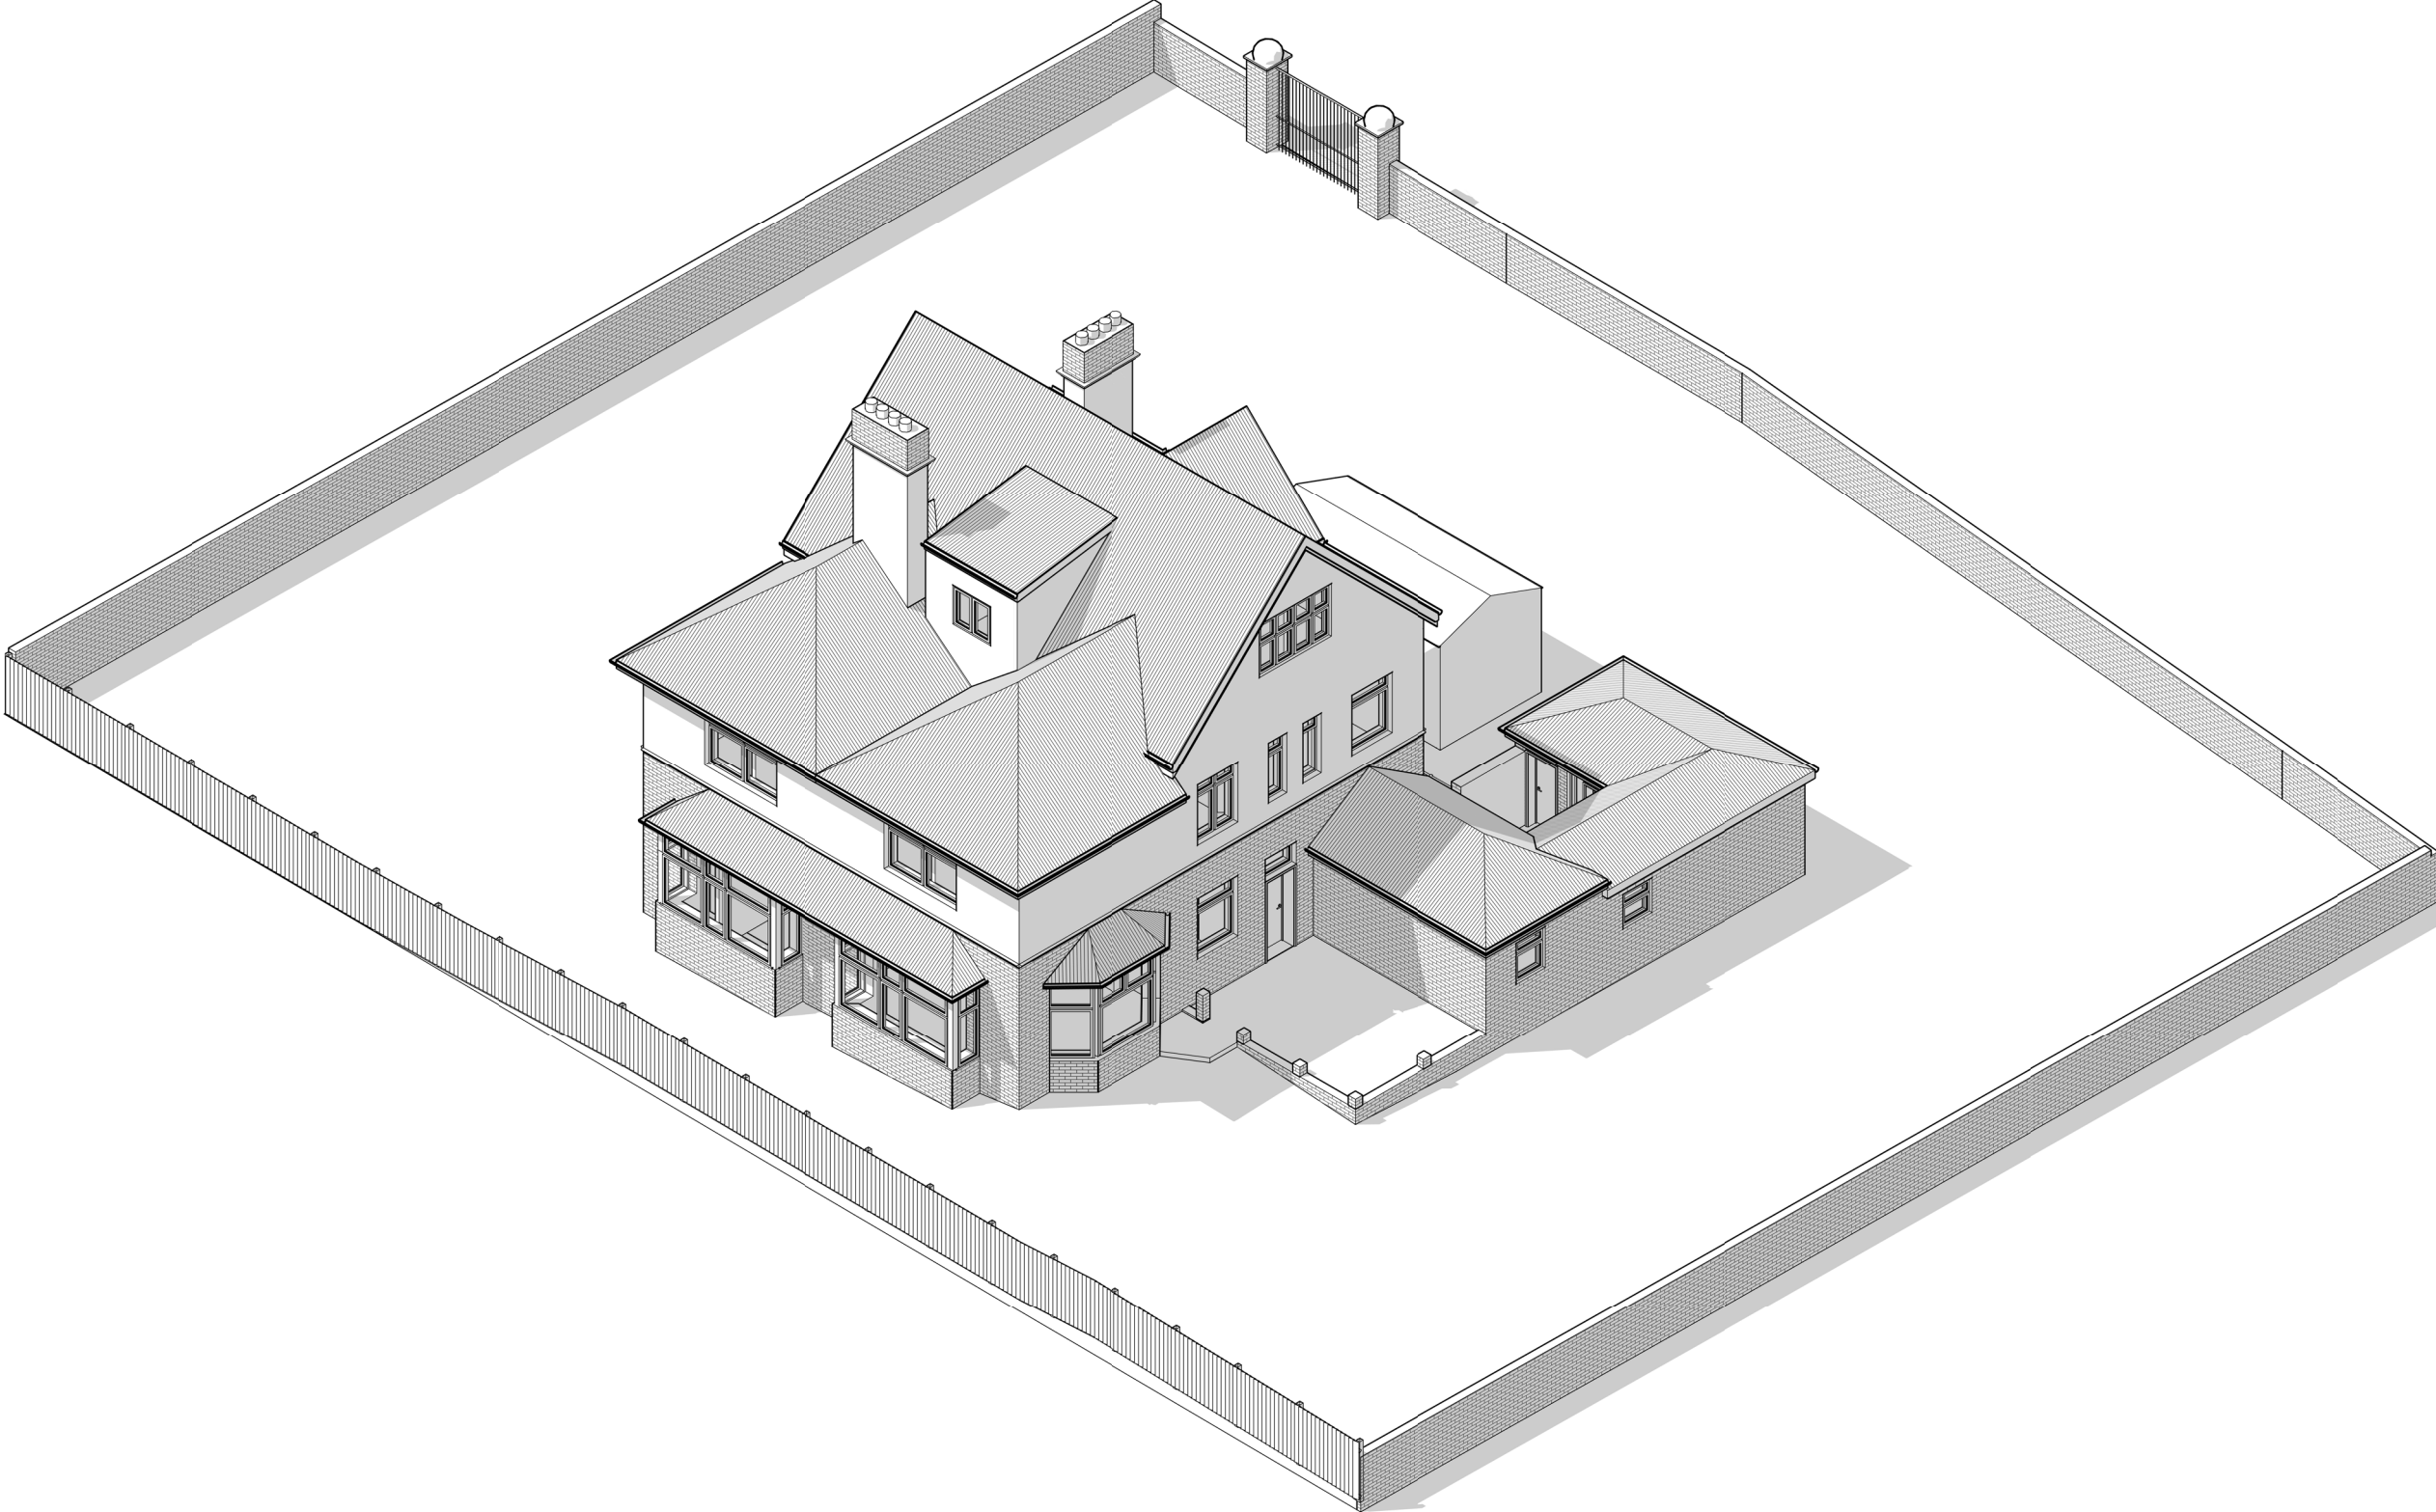

Written dimensions to be taken in preferences to scaled dimensions. The Contractor is responsible for checking all dimensions before work starts.

All work is to be carried out to the requirements, and to the satisfaction of the Local Authority.
These drawings are for planning purposes only

Any discrepancies to be brought to the attention of 4D Planning Consultants immediately.

Description

The original house will be completely demolished

Rev	Date	Description	by	chk

4D PLANNING™
Chartered Town Planners & Architectural Technicians

Architecture | Town Planning

T: 0203 1500 183 WWW.4dplanning.com

WWW.4dplanning.com

Client
Mr Asim Saleem

Project
St Georges, AbbeyHey Ln,
Manchester M18 8RB

Title
EXISTING DRAWINGS
ISOMETRIC VIEW

Date: 15.04.2025	Rev:
Scale:	
Drawing No.4D-233A E 10	
Drawn by : MAX	